

Key:

- Indicative loft line
- Proposed pitched roof insulation treatment to attic (Options A & B)
- Proposed loft roll to roof voids

NB. Please refer to Crossman Associates Bat Scoping Survey for further detail of proposed ecological interventions

NOTES:


Report all discrepancies, errors and omissions.

Verify all dimensions on site before commencing any work on site or preparing shop drawings.

All materials, components and workmanship are to comply with the relevant British Standards, Codes of Practice and appropriate manufacturers recommendations.

See relevant drawings for all specialist work.

This drawing and design are copyright of James Clague Architects Ltd, company registration number 8664802

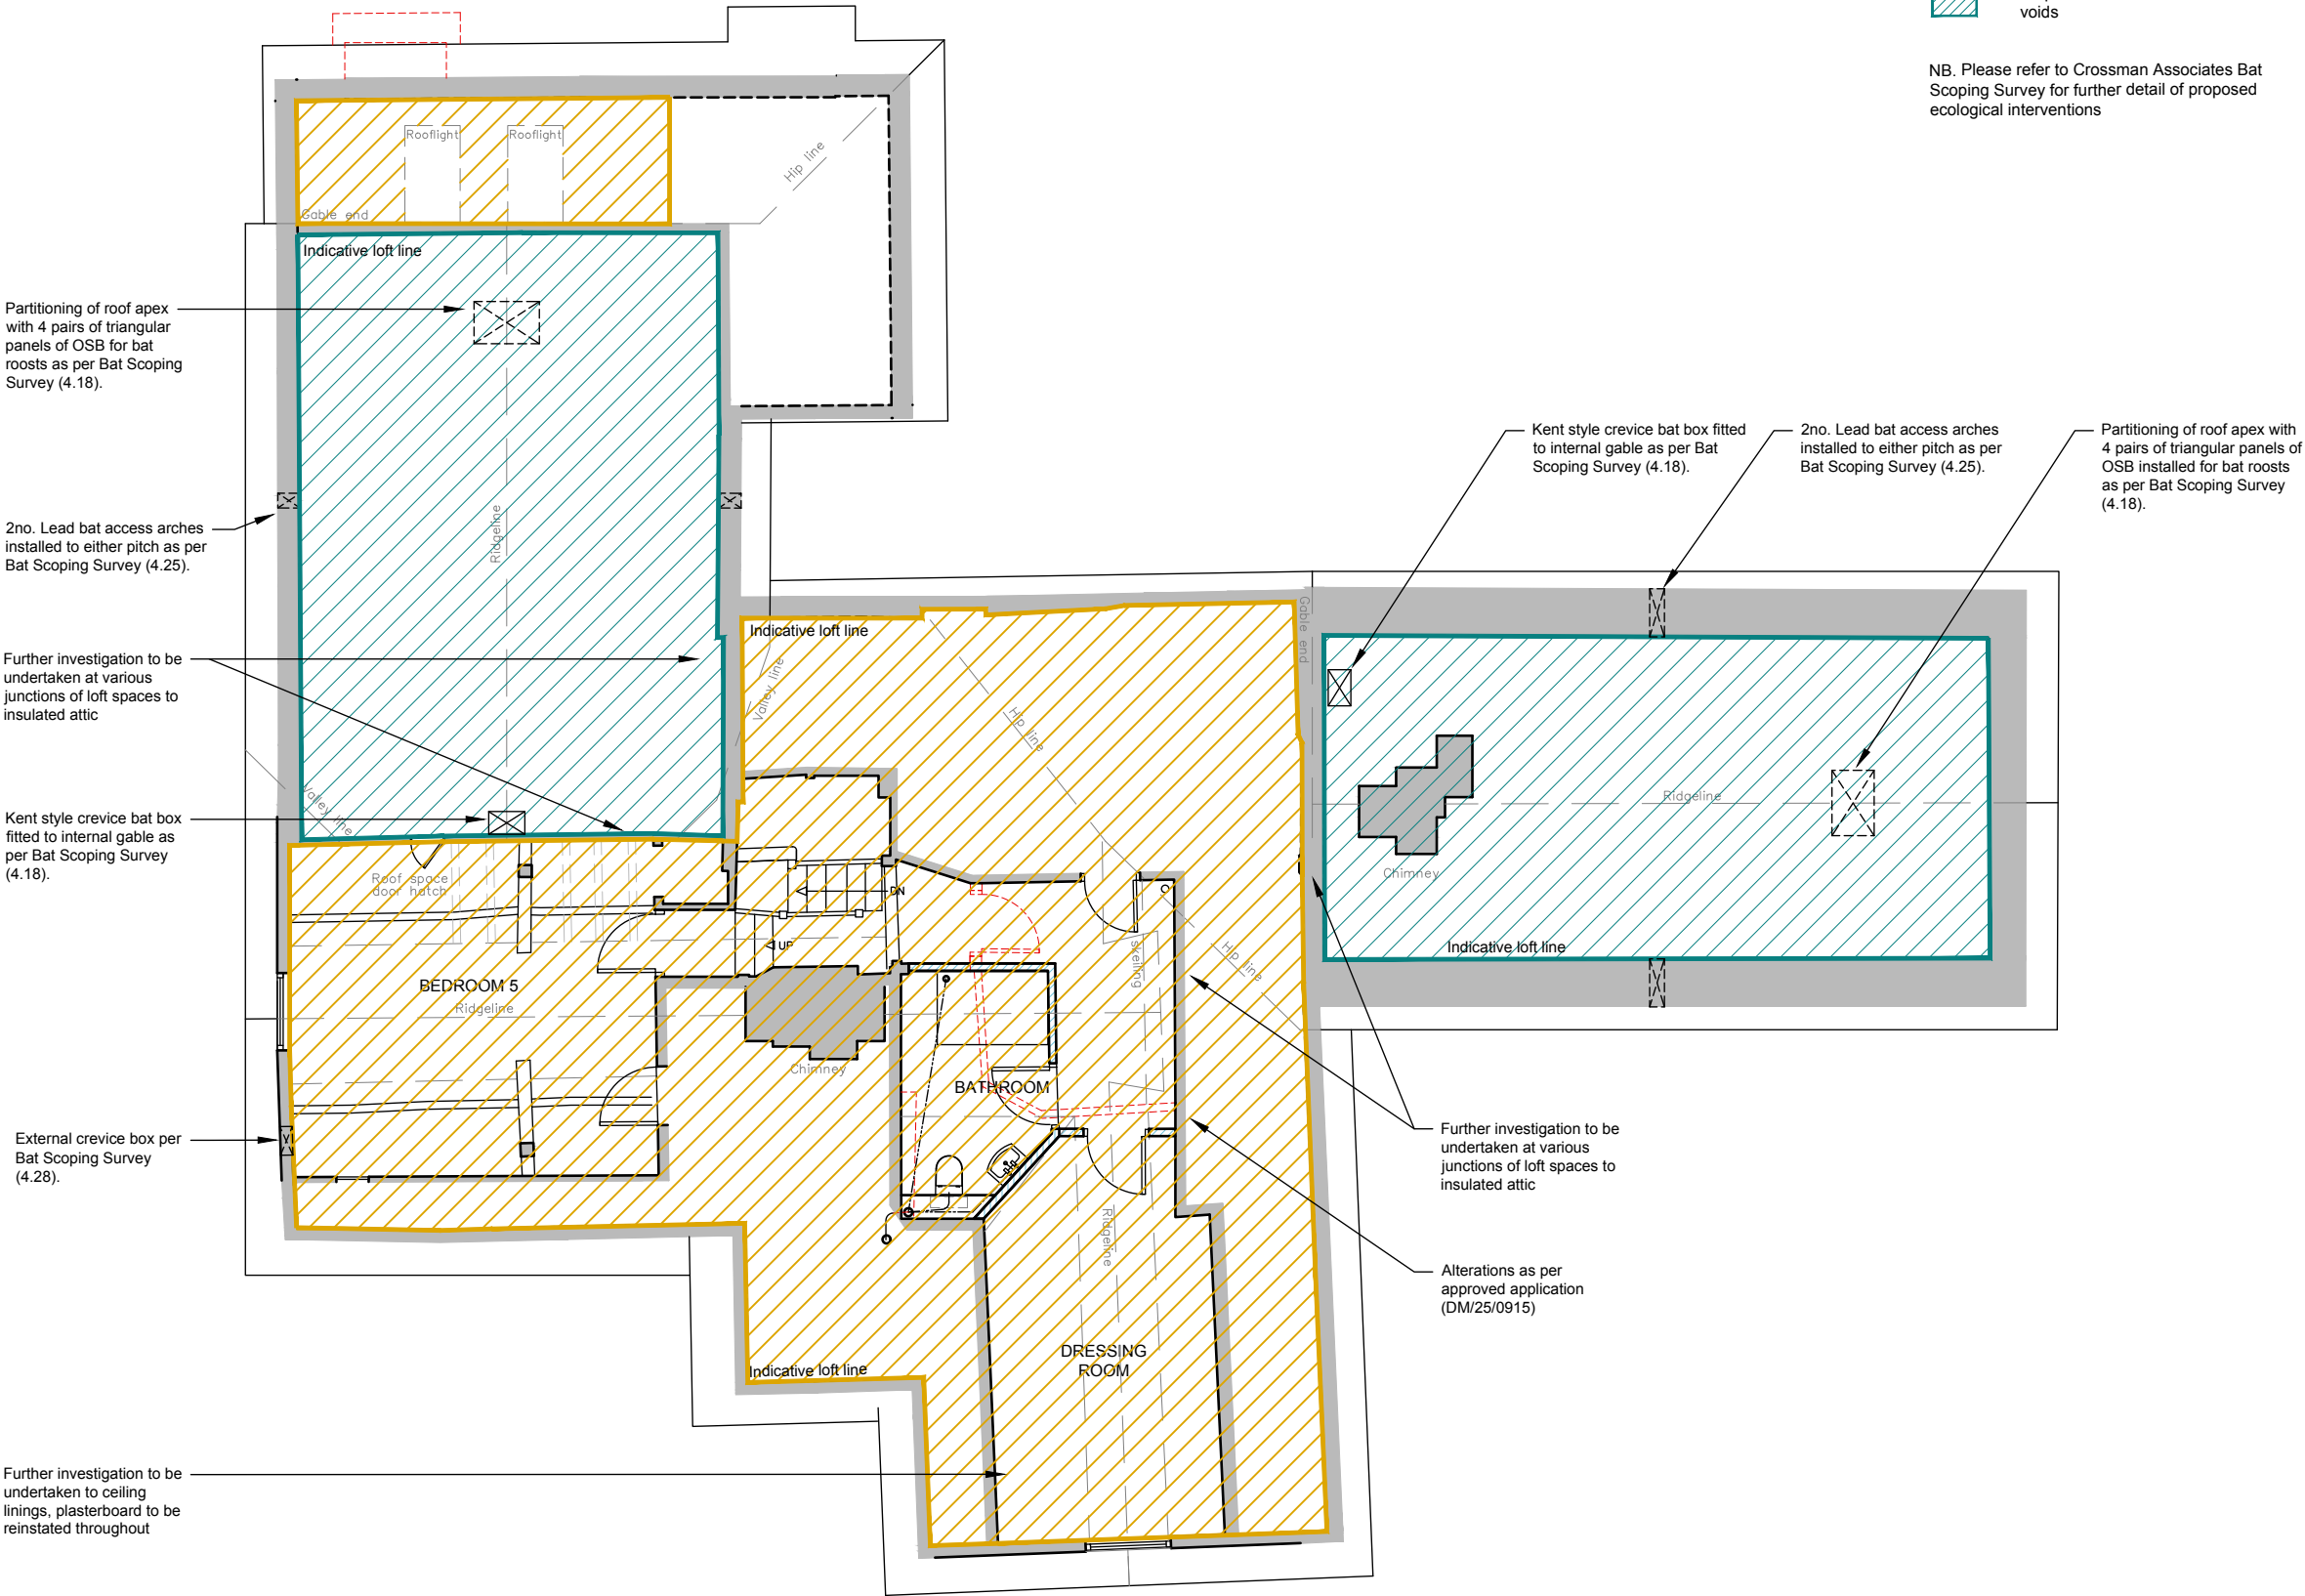

Rev	Date	Description
-----	------	-------------

Project Title
Tanyard Manor
Alterations to Existing

Horsted Lane
Sharpthorne
East Grinstead
RH19 4HY

Drawing Description
Proposed Attic/Loft Treatment Plan

Scale
1:100 at A3

Date August 2025	Drawn By JC/KT
---------------------	-------------------

JAMES CLAGUE
ARCHITECTS

Latchmere House, 26 Watling Street,
Canterbury, Kent CT1 2UD
T: 01227 649 073
E: info@jamesclague.co.uk
W: jamesclague.co.uk

Drawing Number 27900_PL_20	Revision -
-------------------------------	---------------

NOTE:
Exact dimensions to be measured on site.