




Existing Pitched Roof (Indicative)
Ventilated

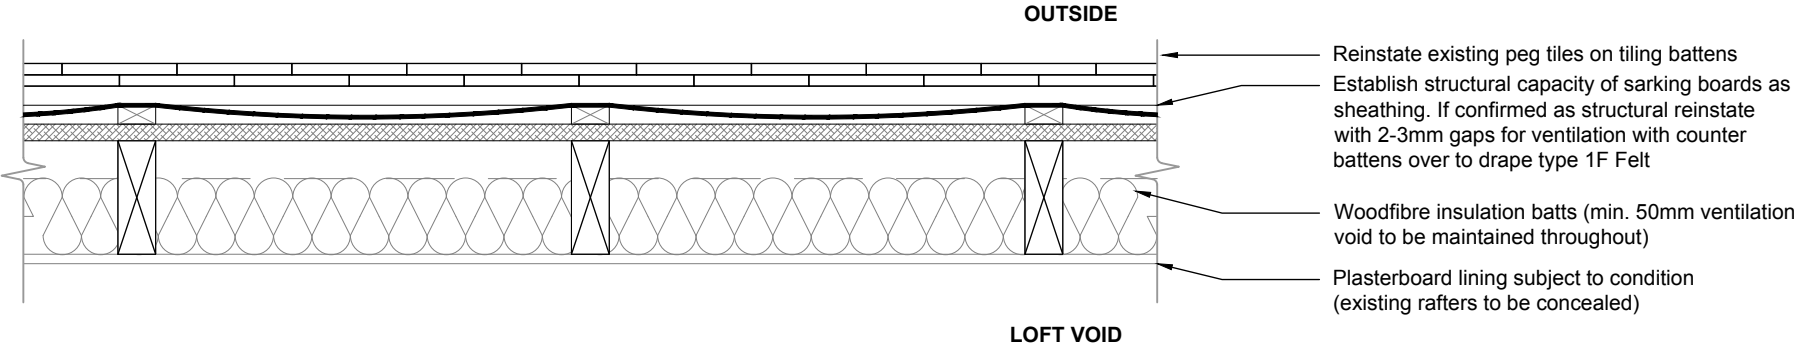

Proposed Pitched Roof Attic Treatment
Option A - Sarking Boards Retained

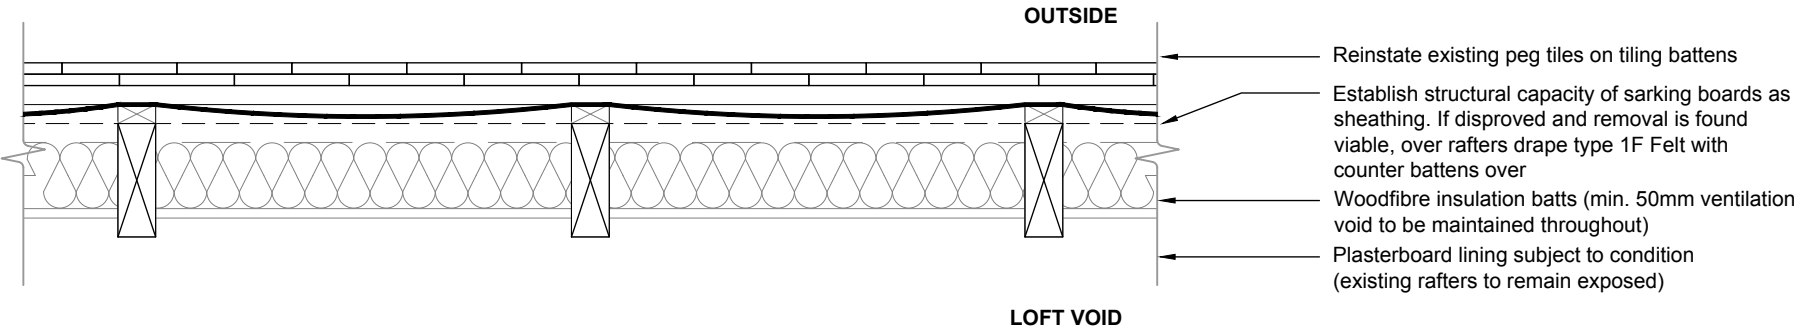

Proposed Pitched Roof Attic Treatment
Option B - Sarking Boards Removed

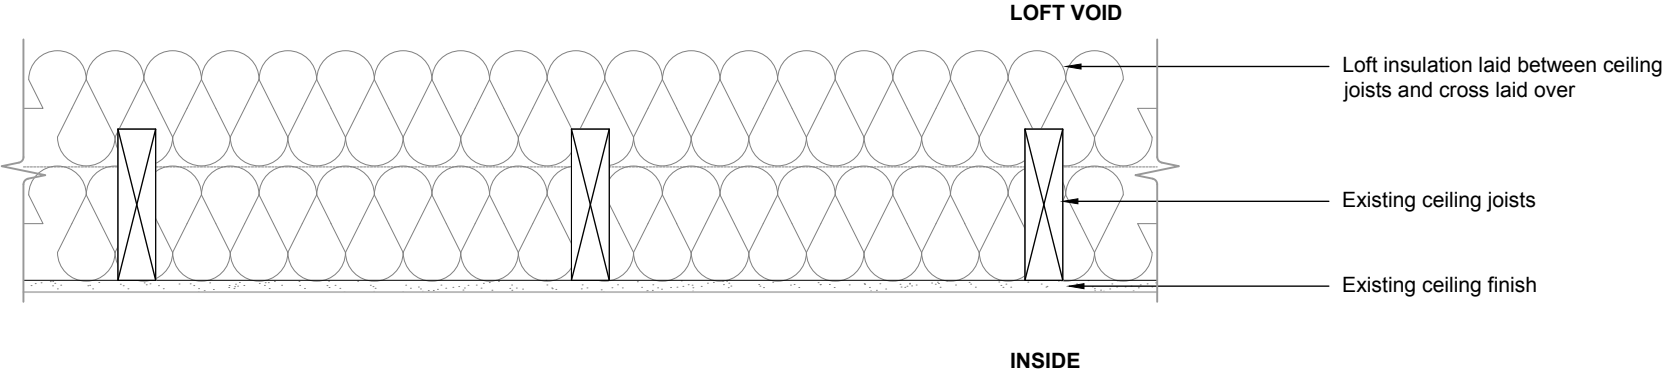

Proposed Loft Treatment
Insulation between and over existing ceiling joists



1:10 Scale Bar

NOTE:
Exact dimensions to be measured on site.

NOTES:

Report all discrepancies, errors and omissions.

Verify all dimensions on site before commencing any work on site or preparing shop drawings.

All materials, components and workmanship are to comply with the relevant British Standards, Codes of Practice and appropriate manufacturers recommendations.

See relevant drawings for all specialist work.

This drawing and design are copyright of James Clague Architects Ltd, company registration number 8664802

Rev	Date	Description
-----	------	-------------

Project Title
Tanyard Manor
Alterations to Existing

Horsted Lane
Sharpthorne
East Grinstead
RH19 4HY

Drawing Description
Proposed Attic/Loft Construction Key

Scale
1:10 at A3

Date
August 2025

Drawn By
JC/KT

JAMES CLAGUE
ARCHITECTS

Latchmere House, 26 Watling Street,
Canterbury, Kent CT1 2UD
T: 01227 649 073
E: info@jamesclague.co.uk
W: jamesclague.co.uk

Drawing Number	Revision
27900_PL_21	-