


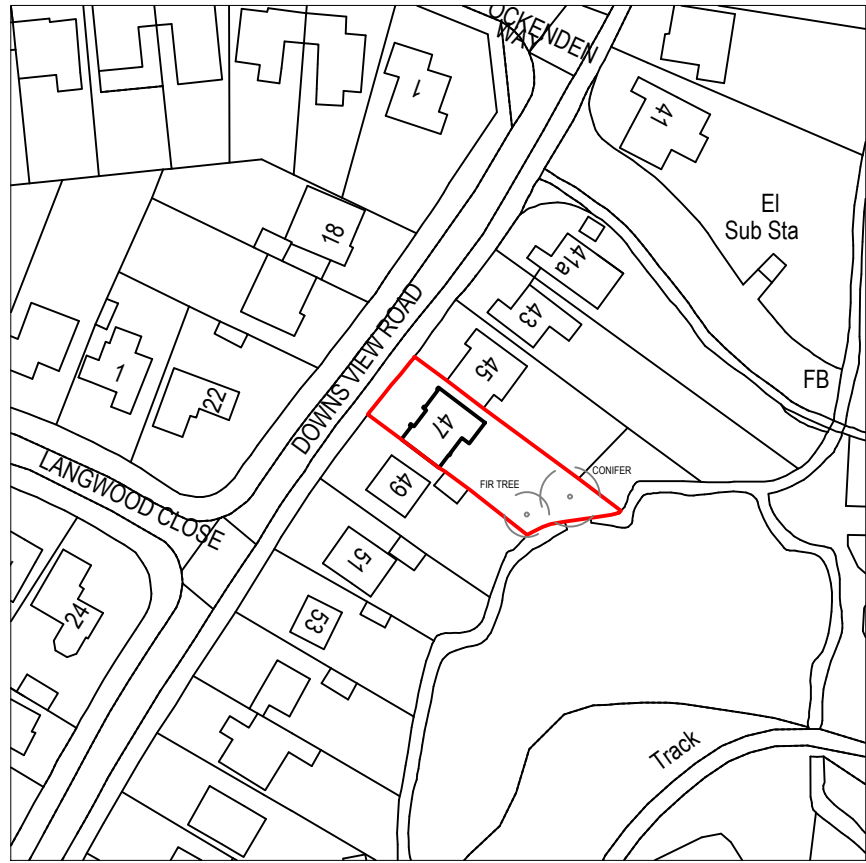


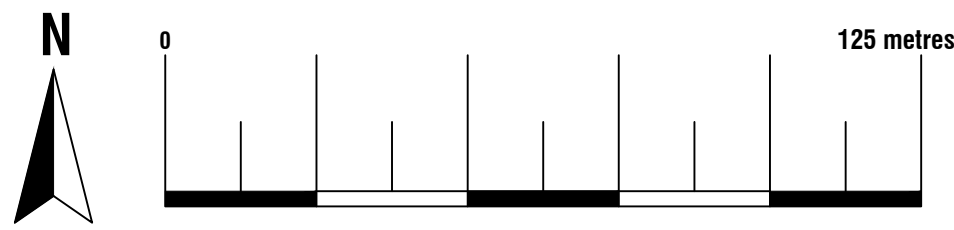


Location Plan
Scale 1:1250
© Crown Copyright and database rights 2025
OS 100047474

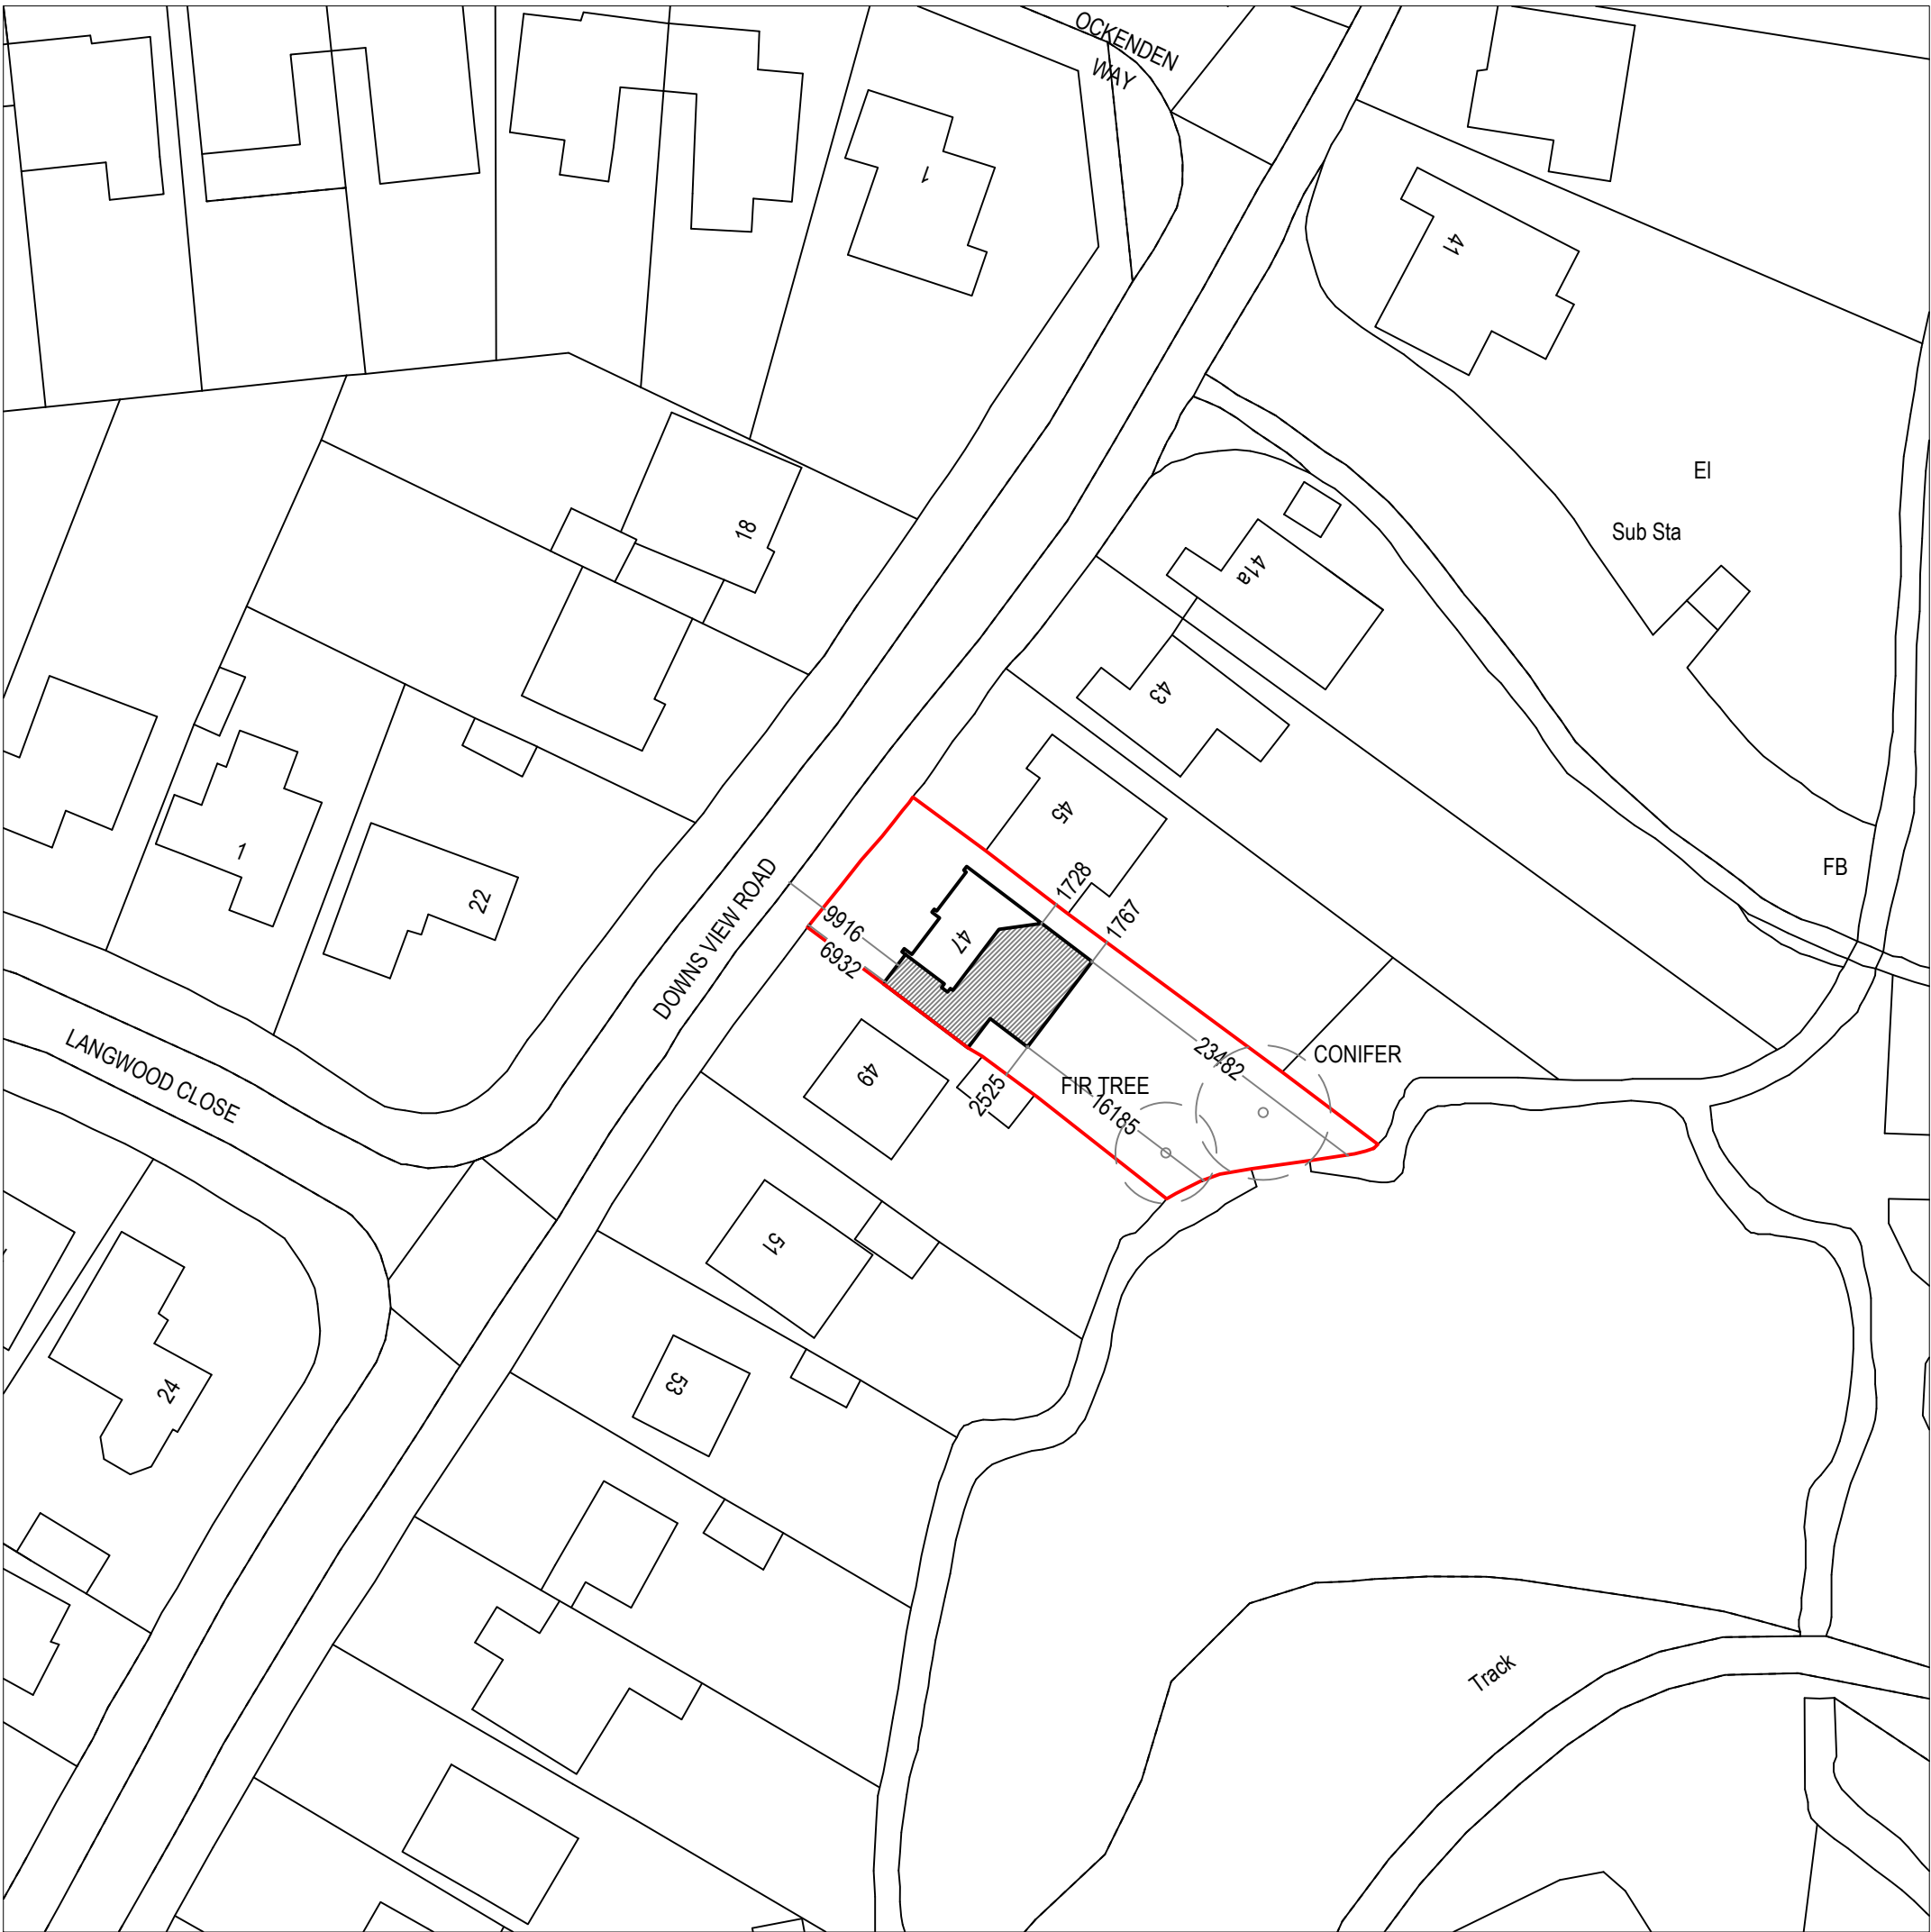

Existing Block Plan
Scale 1:500
© Crown Copyright and database rights 2025
OS 100047474

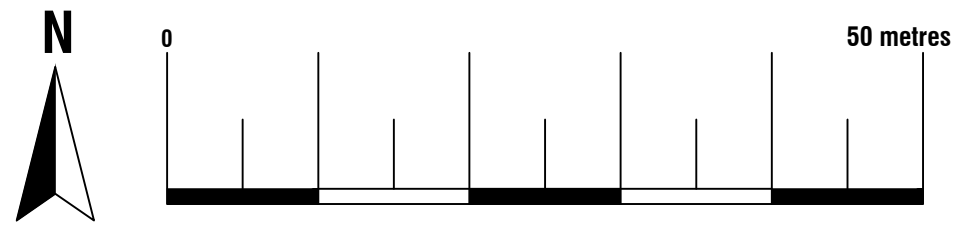

Proposed Block Plan
Scale 1:500
© Crown Copyright and database rights 2025
OS 100047474

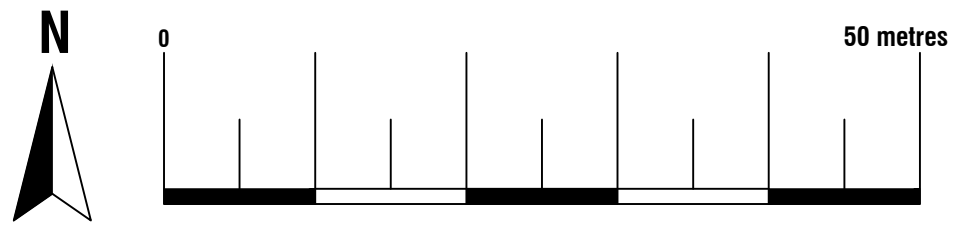



ArkiPlan Architectural Ltd • Enquiries@ArkiPlan.co.uk
Lytchett House, 13 Freeland Park, Wareham Road, Poole, Dorset, BH16 6FA

Site	47 Downs View Road, Hassocks BN6 8HY	Date	07.08.2025
		Sheet	25-1932 D01 REV 2
		Job	New Extension, Garage Conversion
		Scale	1:500, 1:1250 @A1, 1:1000, 1:2500 @A3
Title Number	SX35513	Title	As Shown