


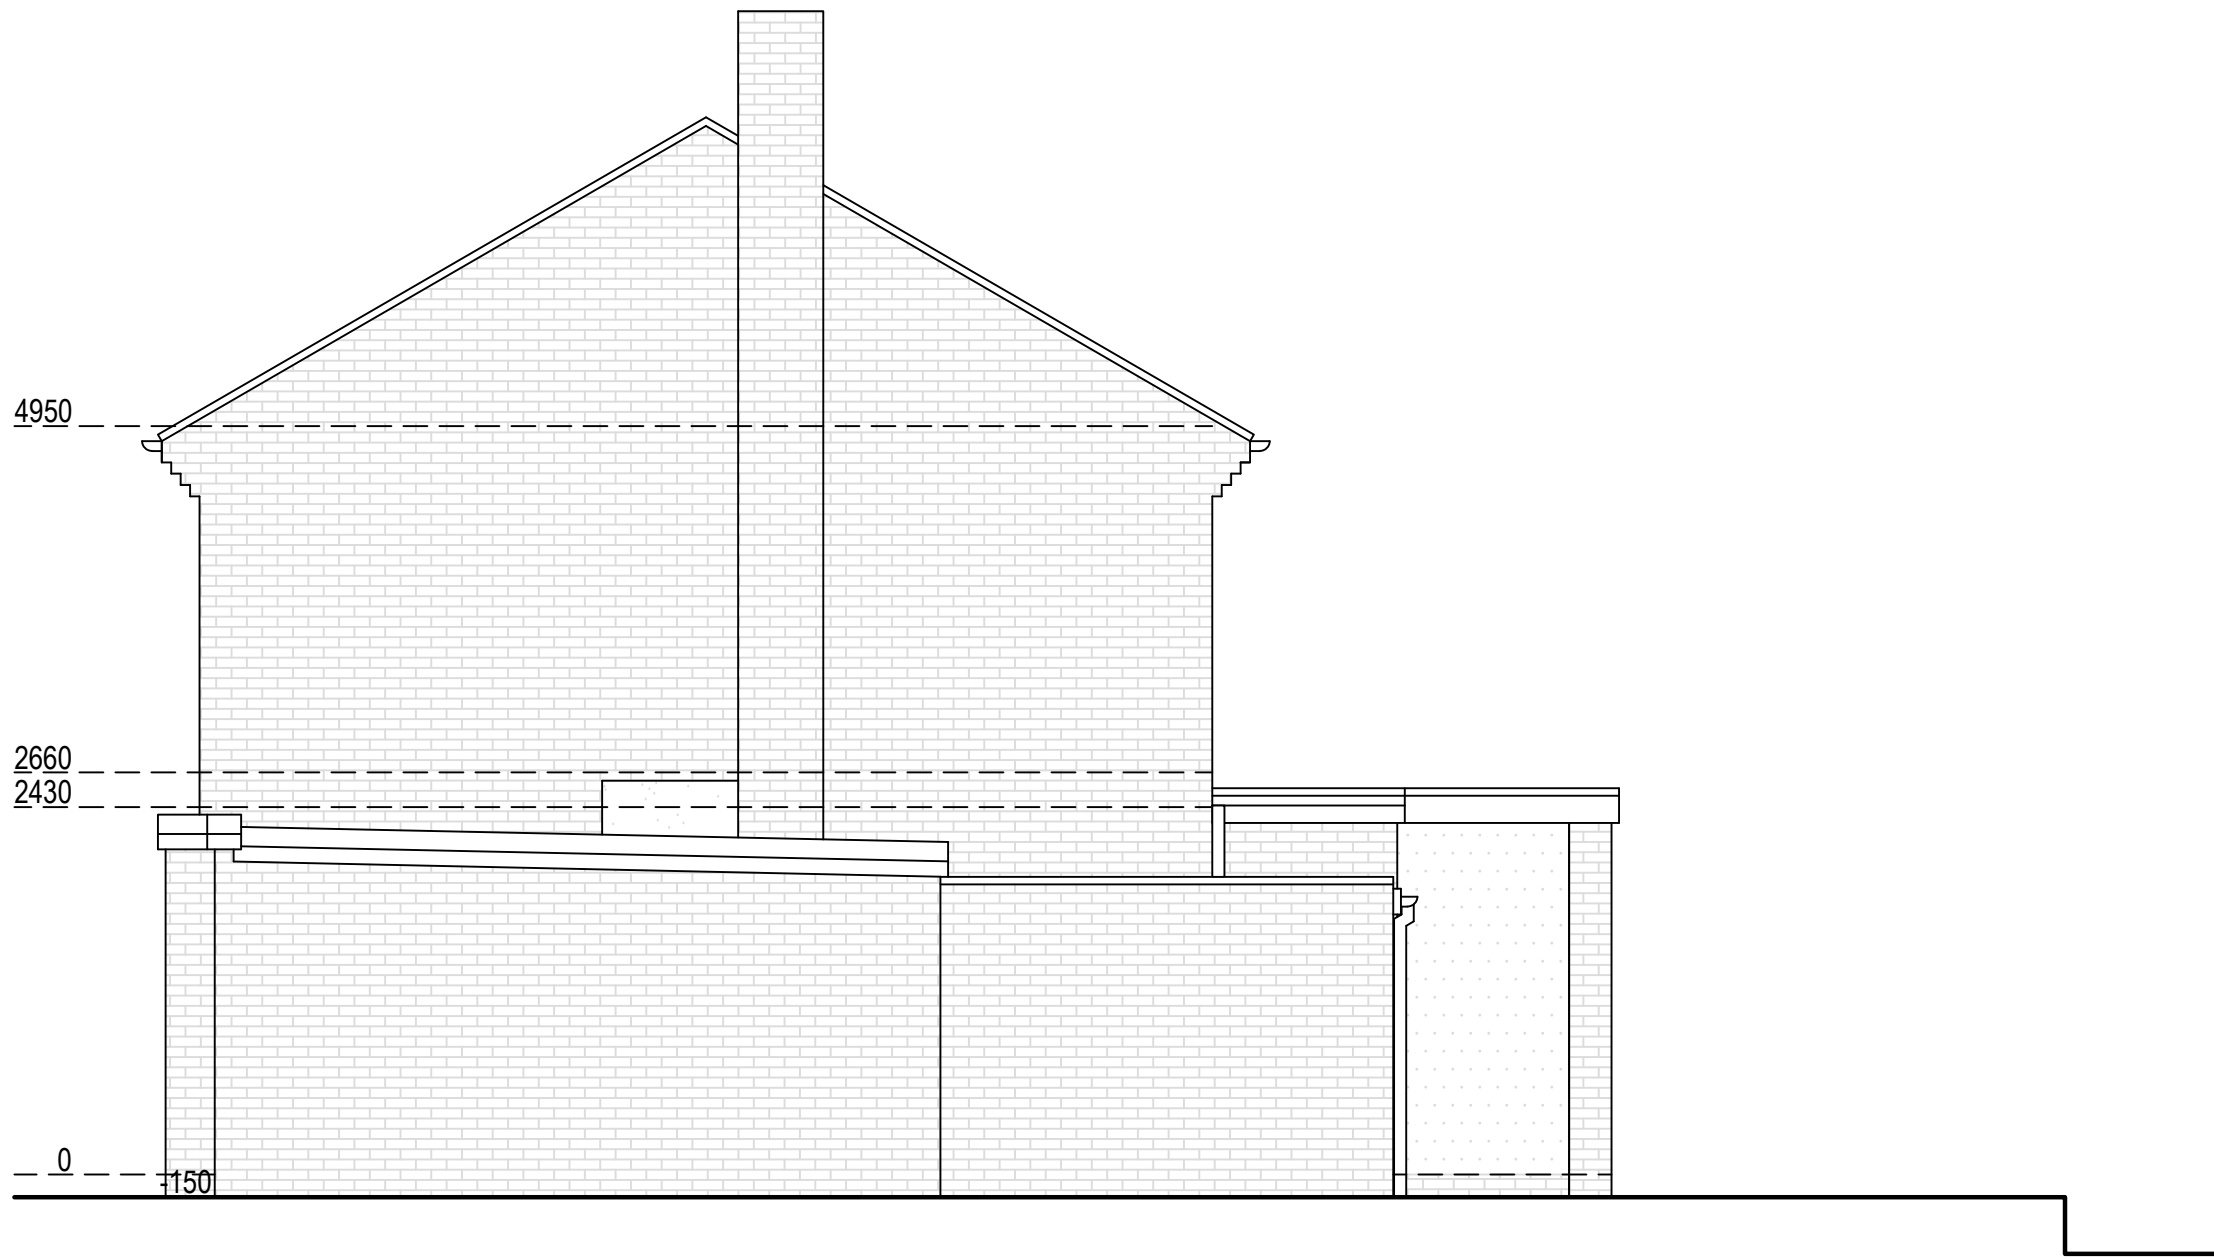


Existing Northwest Elevation




Existing Southwest Elevation



Existing Southeast Elevation

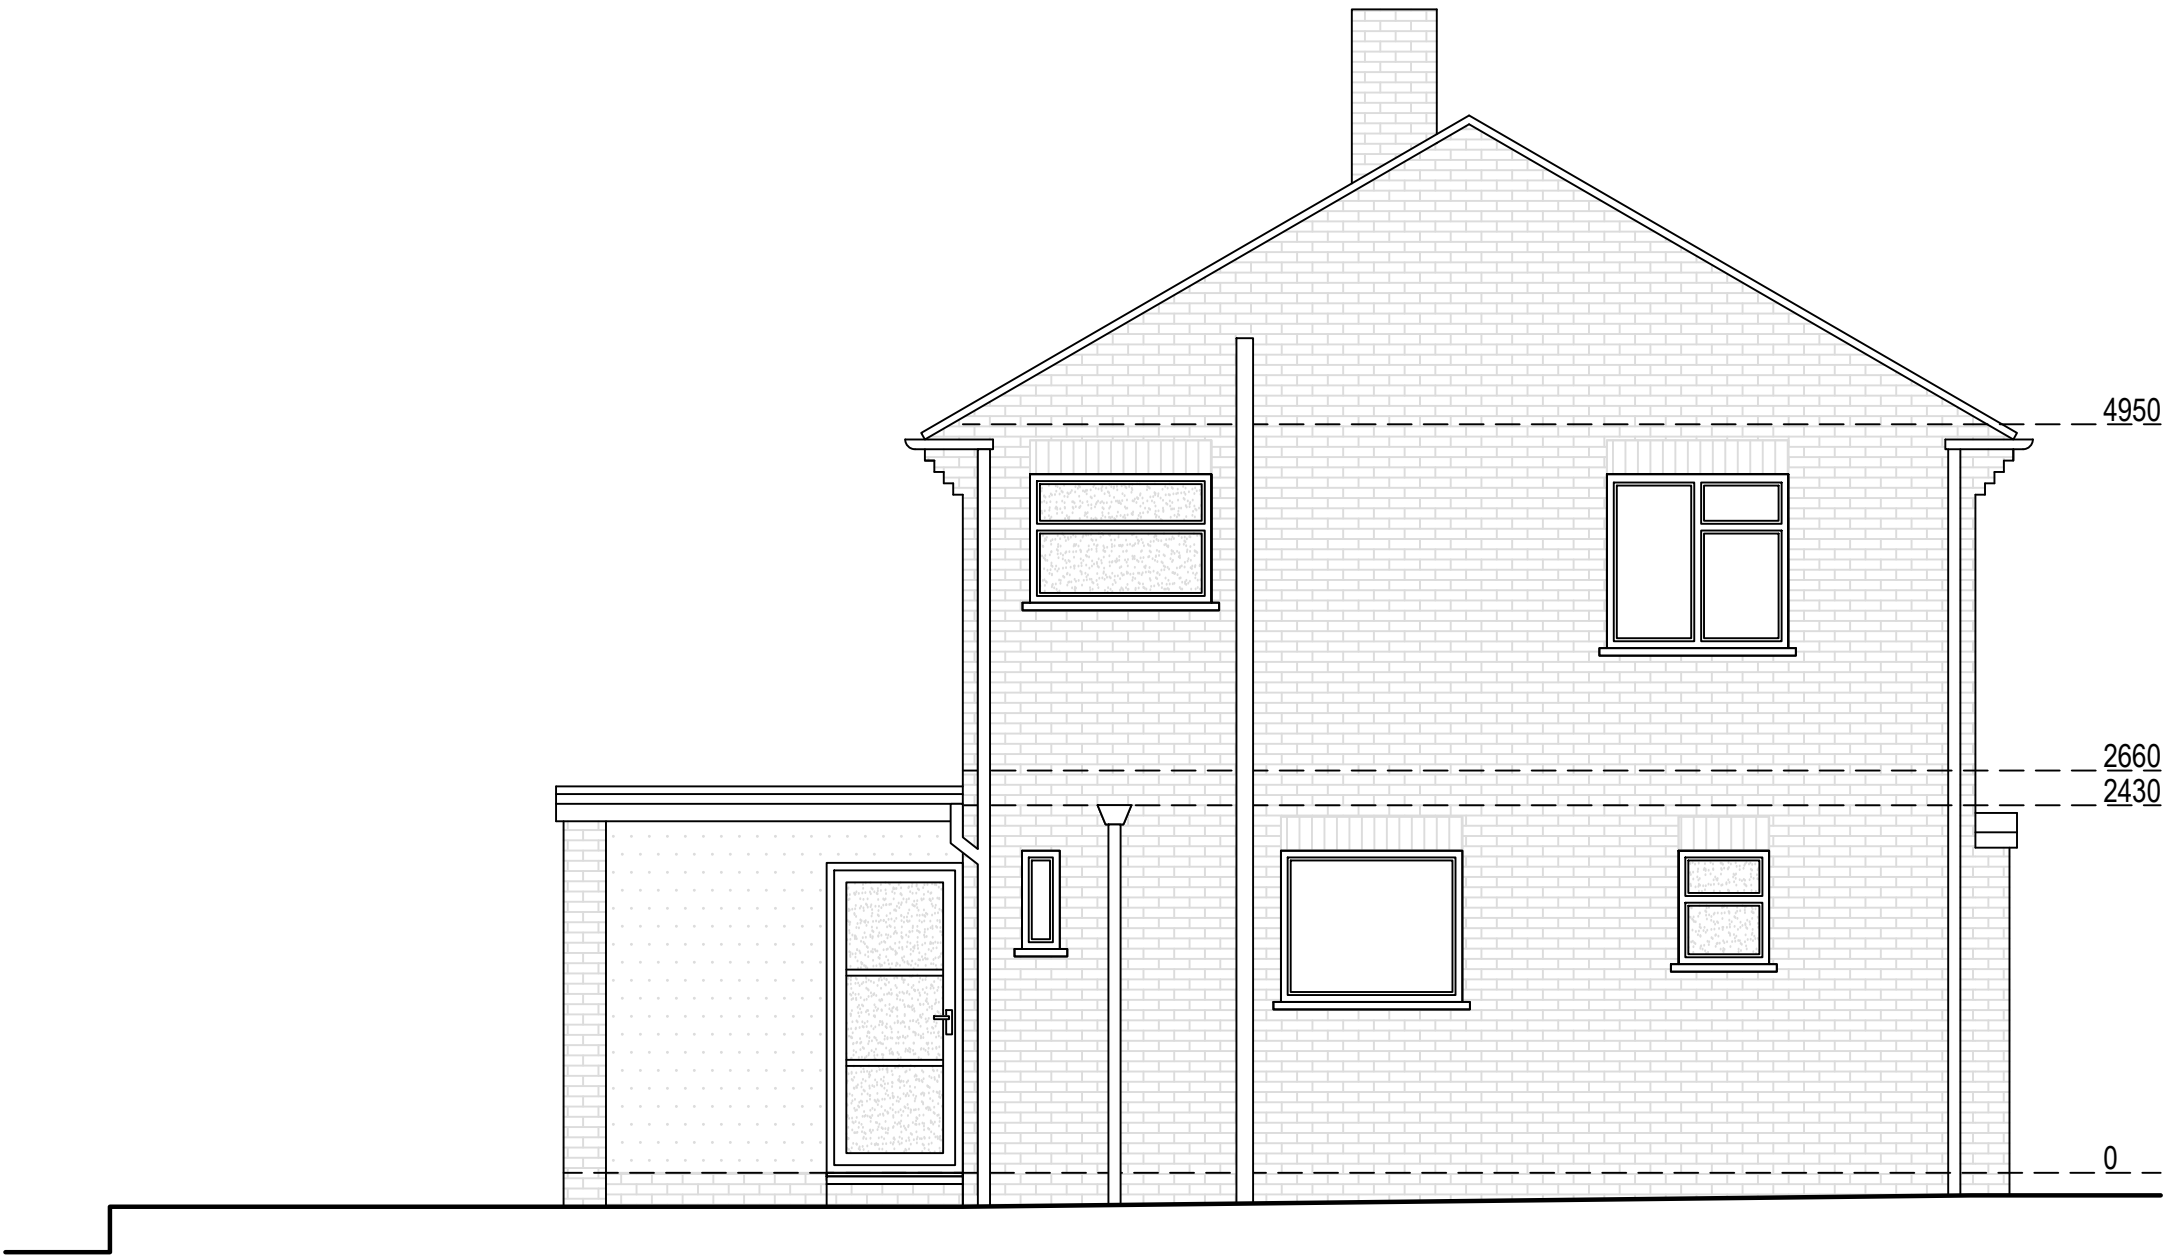

Existing Northeast Elevation

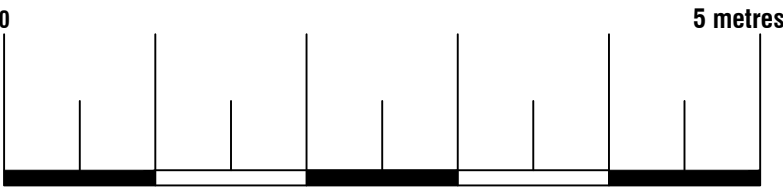

**Existing Materials:**  
Walls: Red Brick  
Walls: Tile  
Walls: White Render  
Pitched roof: Tile  
Flat roof: Ply membrane  
Windows: White UPVC

|   |                                            |       |                                     |
|---|--------------------------------------------|-------|-------------------------------------|
| <div>Arkiplan</div> <div>ArkiPlan Architectural Ltd • Enquiries@ArkiPlan.co.uk<br/>Lytchett House, 13 Freeland Park, Wareham Road, Poole, Dorset, BH16 6FA</div> |                                            |       |                                     |
| Site   | 47 Downs View Road,<br>Hassocks<br>BN6 8HY | Date  | 07.08.2025                          |
|   |                                            | Sheet | 25-1932 D06 REV 2                   |
|   |                                            | Job   | New Extension,<br>Garage Conversion |
| Title<br>Number   | SX35513                                    | Scale | 1:50 @A1, 1:100 @A3                 |
|   |                                            | Title | As Shown                            |