

PLANNING NOTICE

Town and Country Planning Act 1990

Notice is hereby given that an application has been made to
Mid Sussex District Council for Planning Permission

Ref: DM/25/1785

For: Proposed works include, a new single storey rear extension, approved under the larger home extension prior approval scheme (application DM/25/1022), conversion of the front elevation garage door to a traditional window, and a new window to the side elevation.

At: 12 Clayton Park Hassocks West Sussex BN6 8JQ

By: Mr James Oliver

Viewing the application

You can view this application, plans and any other associated documents online at
www.midsussex.gov.uk/planningregister

Making comments


If you wish to comment on the application you should do this before 3rd September 2025
by:

- Writing to the address below
- Emailing planninginfo@midsussex.gov.uk
- Online www.midsussex.gov.uk/publicaccess


Always ensure you quote the reference no DM/25/1785 and supply your contact details and be aware that comments you send to us will be available to view on a public file.

Ann Biggs
Assistant Director Planning and Sustainable Economy

Planning Services Division
Mid Sussex District Council
Oaklands
Oaklands Road
Haywards Heath
RH16 1SS

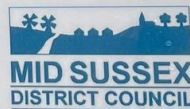

Scan the QR Code on your smart phone or laptop to
view this application online

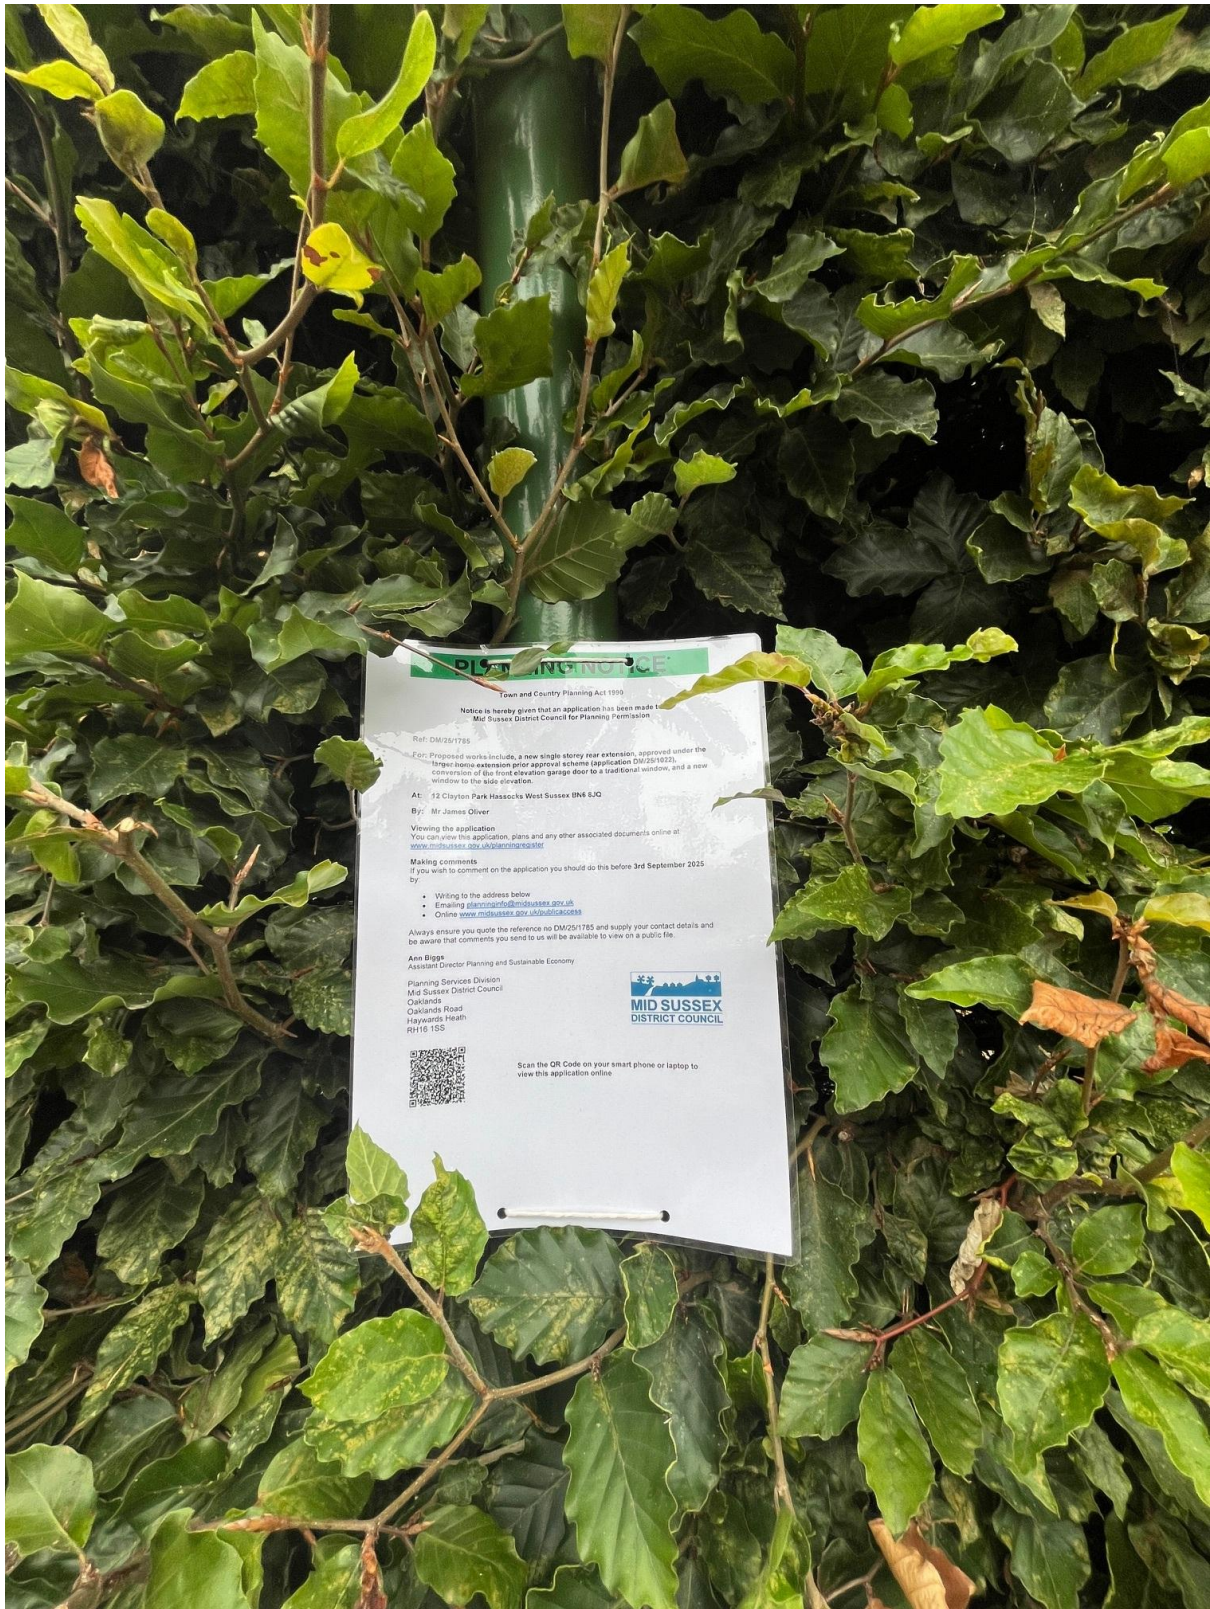

PLANNING NOTICE

Town and Country Planning Act 1990
Notice is hereby given that an application has been made to
Mid Sussex District Council for Planning Permission.

Ref: DM/201785

For: Proposed works include, a new single storey rear extension, approved under the
larger house extension prior approval scheme (application DM/201623),
conversion of the front elevation garage door to a traditional window, and a new
window to the side elevation.

At: 12 Clayton Park Hassocks West Sussex BN6 6JQ

By: Mr James Oliver

Viewing the application
You can view the application, plans and any other associated documents online at
www.midsussex.gov.uk/planning/online

Making comments
If you wish to comment on the application you should do this before 3rd September 2025
by

- Writing to the address below
- Emailing planning@midsussex.gov.uk
- Online www.midsussex.gov.uk/publicaccess

Always ensure you quote the reference no DM/201785 and supply your contact details and
be aware that comments you send to us will be available to view on a public file.

Ann Biggs
Assistant Director Planning and Sustainable Economy

Planning Services Division
Mid Sussex District Council
Oaklands
Oaklands Road
Haywards Heath
RH16 1SS



Scan the QR Code on your smart phone or laptop to
view this application online