
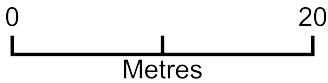


28 Balcombe Road Block Plan

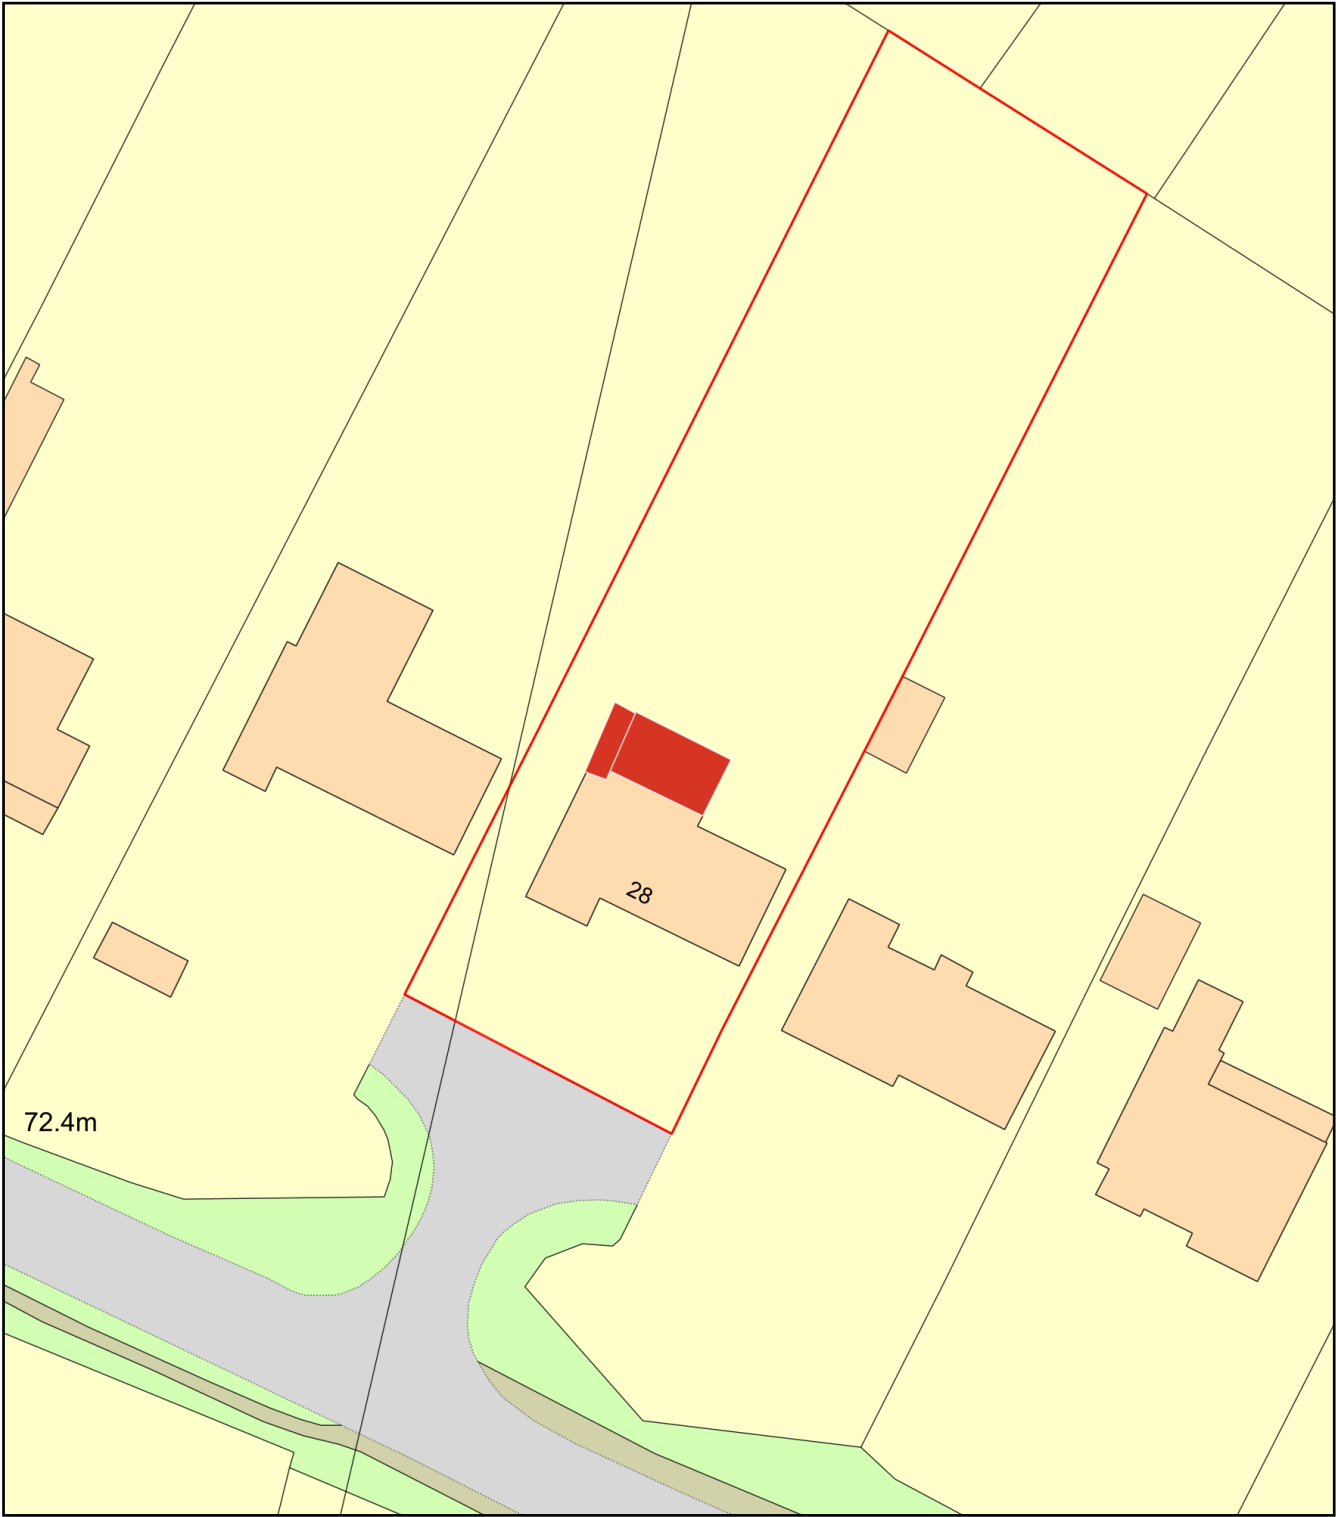

Plan Produced for: Sarah Breeze
Date Produced: 30 Sep 2026
Plan Reference Number: TQRQM26273131810521
Scale: 1:500 @ A4