


FOR PLANNING
PURPOSES ONLY

NOT FOR CONSTRUCTION

TO BE READ IN CONJUNCTION WITH
STRUCTURAL ENGINEERS DRAWINGS,
DETAILS AND SPECIFICATIONS

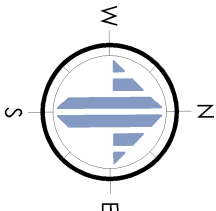


LOCATION PLAN

SCALE @ 1 : 250 ON AN A3 SHEET

LOCATION PLAN - AS PROPOSED

SCALE @ 1 : 1250 ON AN A3 SHEET

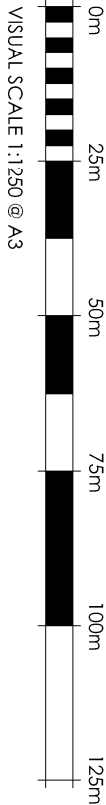

VISUAL SCALE 1:1250 @ A3

C	10.12.25	SC	LAYOUT AMENDMENT.	
B	11.11.25	SC	LAYOUT AMENDMENT.	
REV.	DATE	BY	AMENDMENT.	CHK.

PLANNING



2 Lucotea Views, Piddockhall Road,
West Wycombe, Bucks HP11 1HE
(0) 4441 45264
info@gouldbaxter.co.uk
www.gouldbaxter.co.uk

NOTES:
DO NOT SCALE OFF THE DRAWING LINES FOR PLANNING PURPOSES.
CHECK ALL DIMENSIONS ON SITE BEFORE ANY WORK IS COMMENCED.
ALL GOODS MATERIALS AND WORKMANSHIP MUST CONFORM WITH CLIENT
BUILDING REGULATIONS, BRITISH STANDARDS, AND CODES OF PRACTICE.
CONTRACT OF THE DRAWING IS ESTABLISHED AT THE SIGNATURE OF THE
DESIGNER AND THE CLIENT. THE DRAWING IS NOT TO BE USED FOR ANY
OTHER PURPOSES WITHOUT THE WRITTEN CONSENT.

CLIENT:
Mr & Mrs D Phillips

PROJECT:
40 Mythen Close,
Cuckfield,
RH17 5LN

DRAWING:

Location Plan - As Proposed

DATE	SCALE AT A3	DRAWN BY	SC
25.06.2025	1:1250	CHECKED BY	MC

DWG NO.	DRAWING NO.	REV.
GH811	PL.01	C