
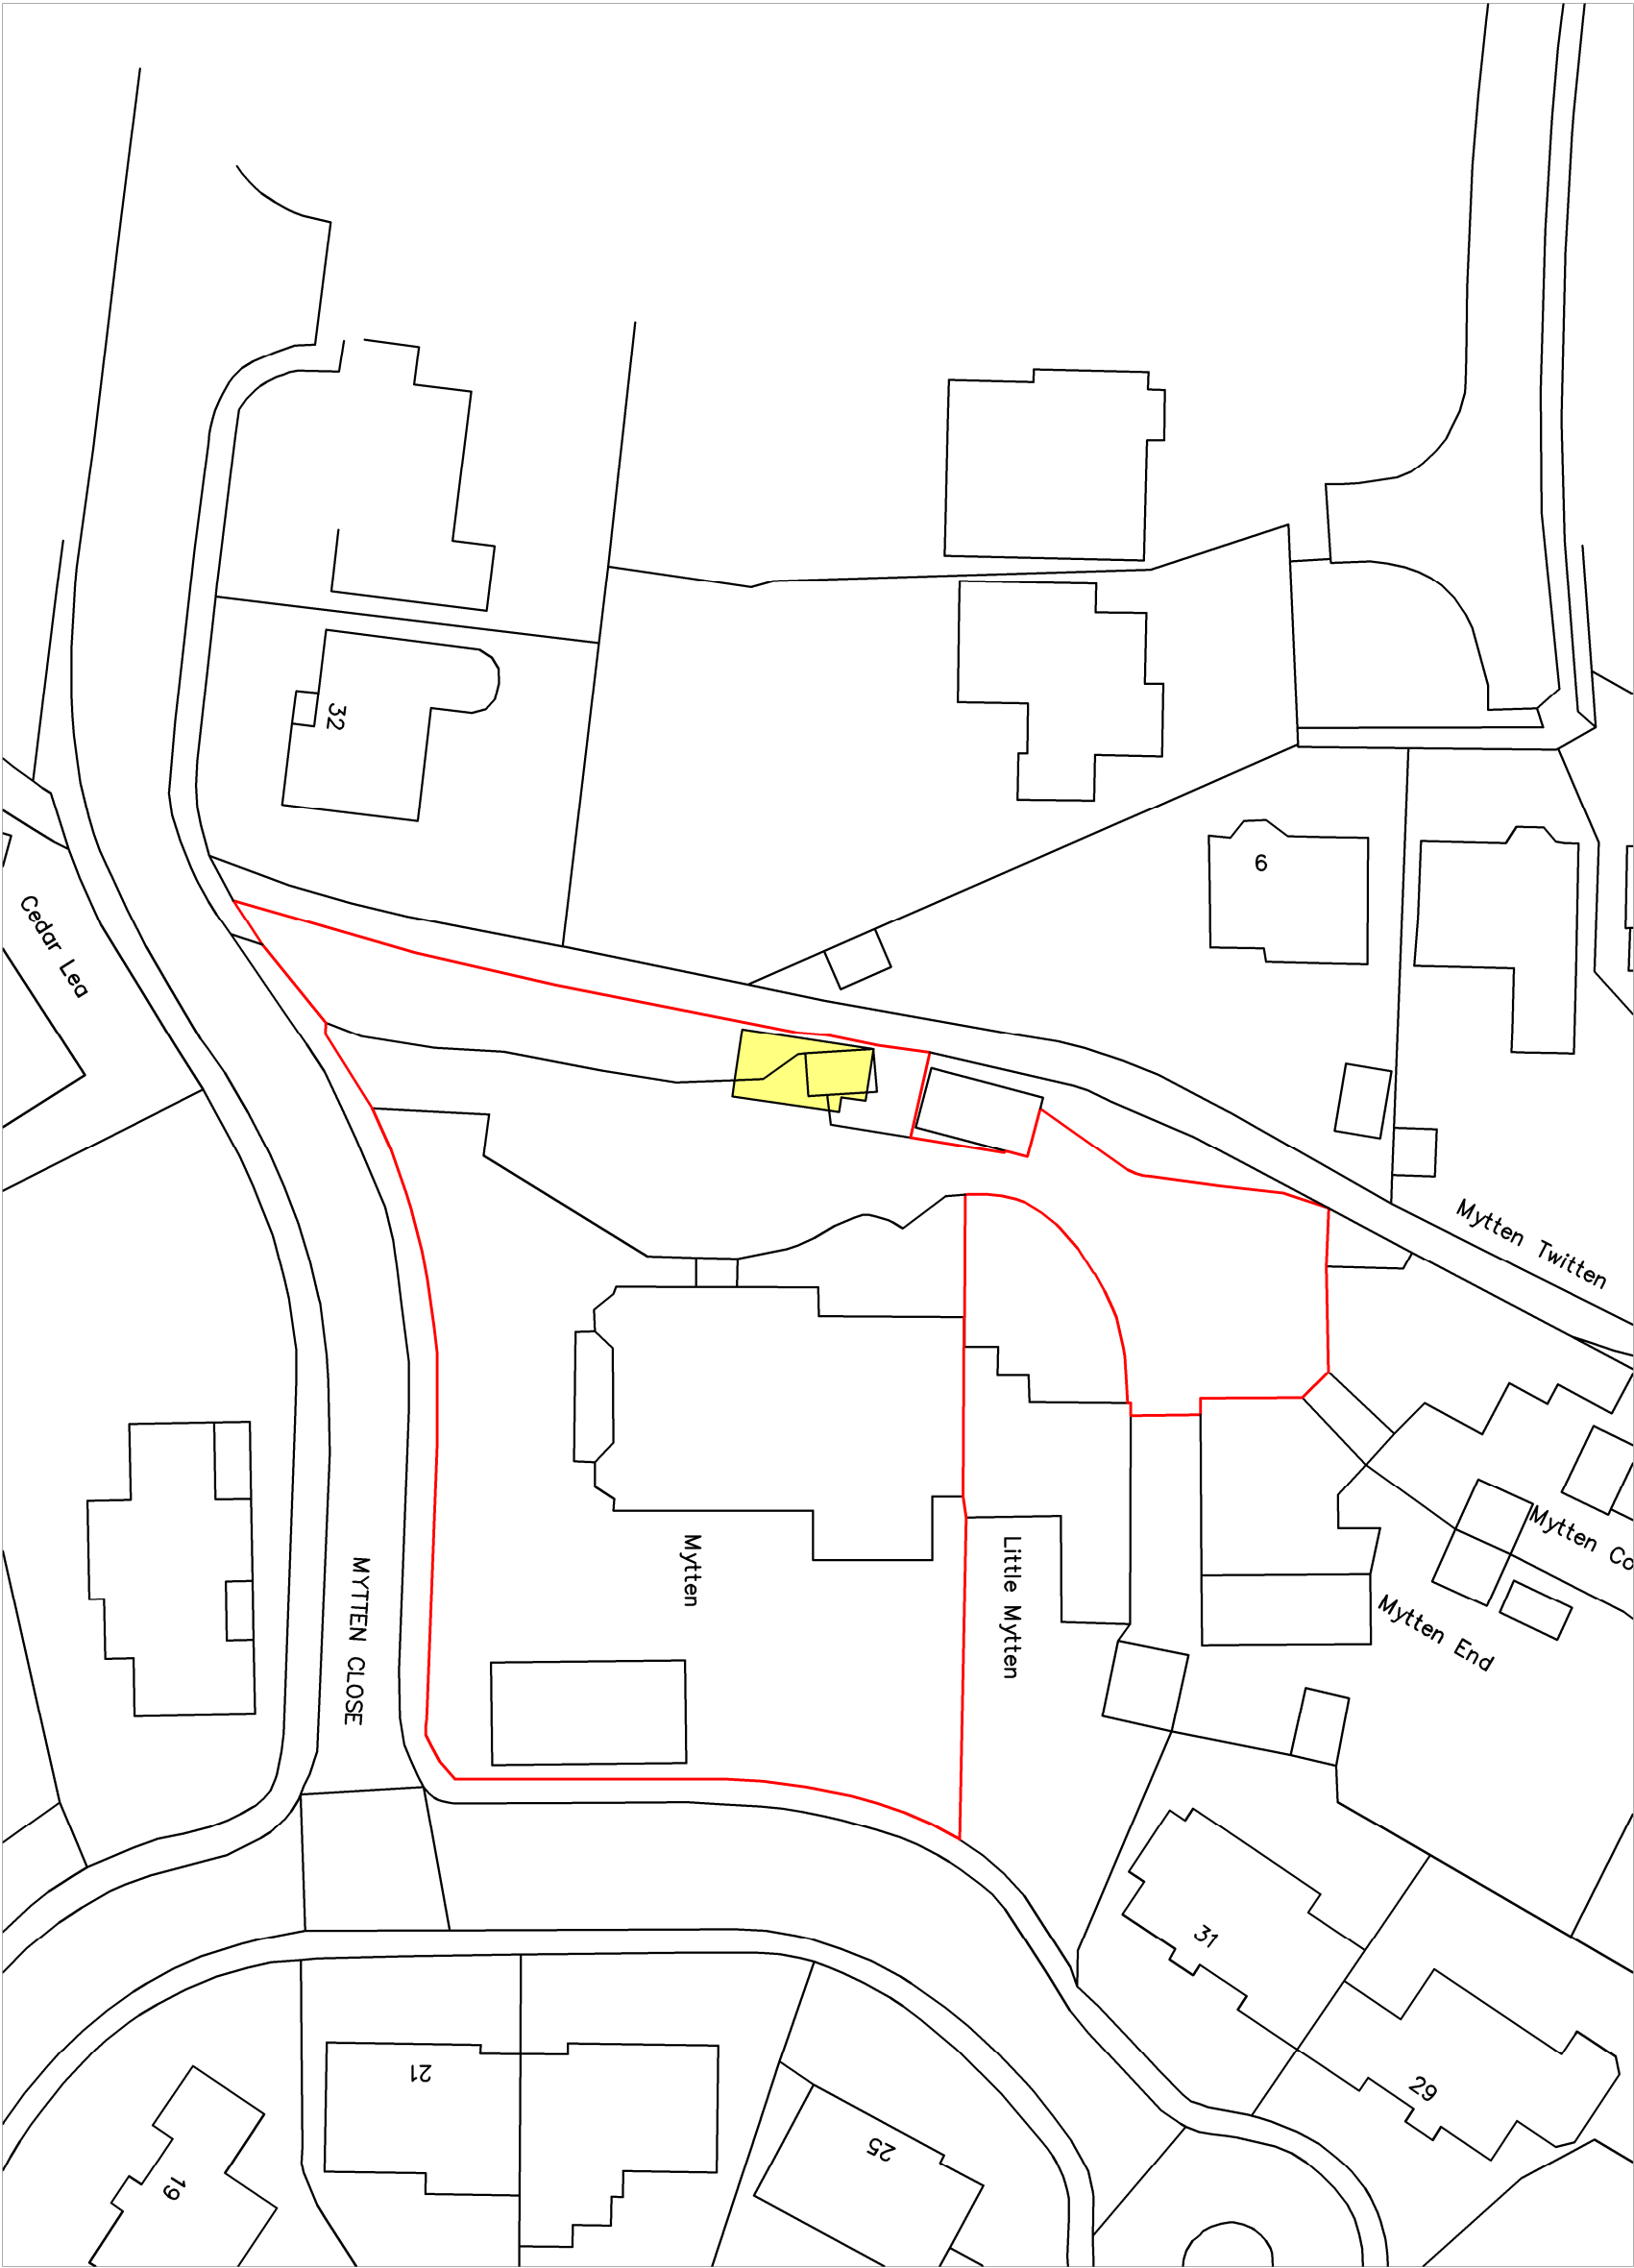


FOR PLANNING
PURPOSES ONLY

NOT FOR CONSTRUCTION
TO BE READ IN CONJUNCTION WITH
STRUCTURAL ENGINEERS DRAWINGS,
DETAILS AND SPECIFICATIONS

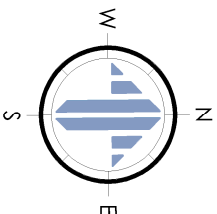


SITE/BLOCK PLAN

SCALE @ 1:500 ON AN A3 SHEET

SITE/BLOCK PLAN - AS PROPOSED

SCALE @ 1:500 ON AN A3 SHEET

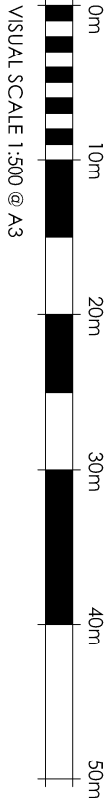

VISUAL SCALE 1:500 @ A3

C	10.12.25	SC	LAYOUT AMENDMENT.	
B	11.11.25	SC	LAYOUT AMENDMENT.	
REV.	DATE	BY	AMENDMENT.	CHK.

PLANNING


2 Lucotele Avenue, Piddockhall Road,
West Wycombe, Bucks HP12 1LE
(0) 4949 45264
info@gouldbaxter.co.uk
www.gouldbaxter.co.uk

NOTES:
DO NOT SCALE OFF THE DRAWING LINES FOR PLANNING PURPOSES.
CHECK ALL DIMENSIONS ON SITE BEFORE ANY WORK IS COMENCED.
ALL GOODS MATERIALS AND WORKMANSHIP MUST CONFORM WITH CLIENT
BUILDING REGULATIONS, BRITISH STANDARDS, AND CODES OF PRACTICE.
CONFORM WITH THE DRAWING IS A CONDITION OF CONTRACT. CONSULT US
FOR ANY CHANGES AND VARIATIONS TO THE DRAWING BEFORE WORK
COMMENCEMENT.

CLIENT:
Mr & Mrs D Phillips

PROJECT:
40 Mytten Close,
Cuckfield,
RH17 5LN

DRAWING:

Site/Block Plan - As Proposed

DATE:	SCALE AT A3	DRAWN BY:	SC
25.06.2025	1:500	CHECKED BY:	MC

DWG NO.	DRAWING NO.	REV.
GH811	PL.02	C