
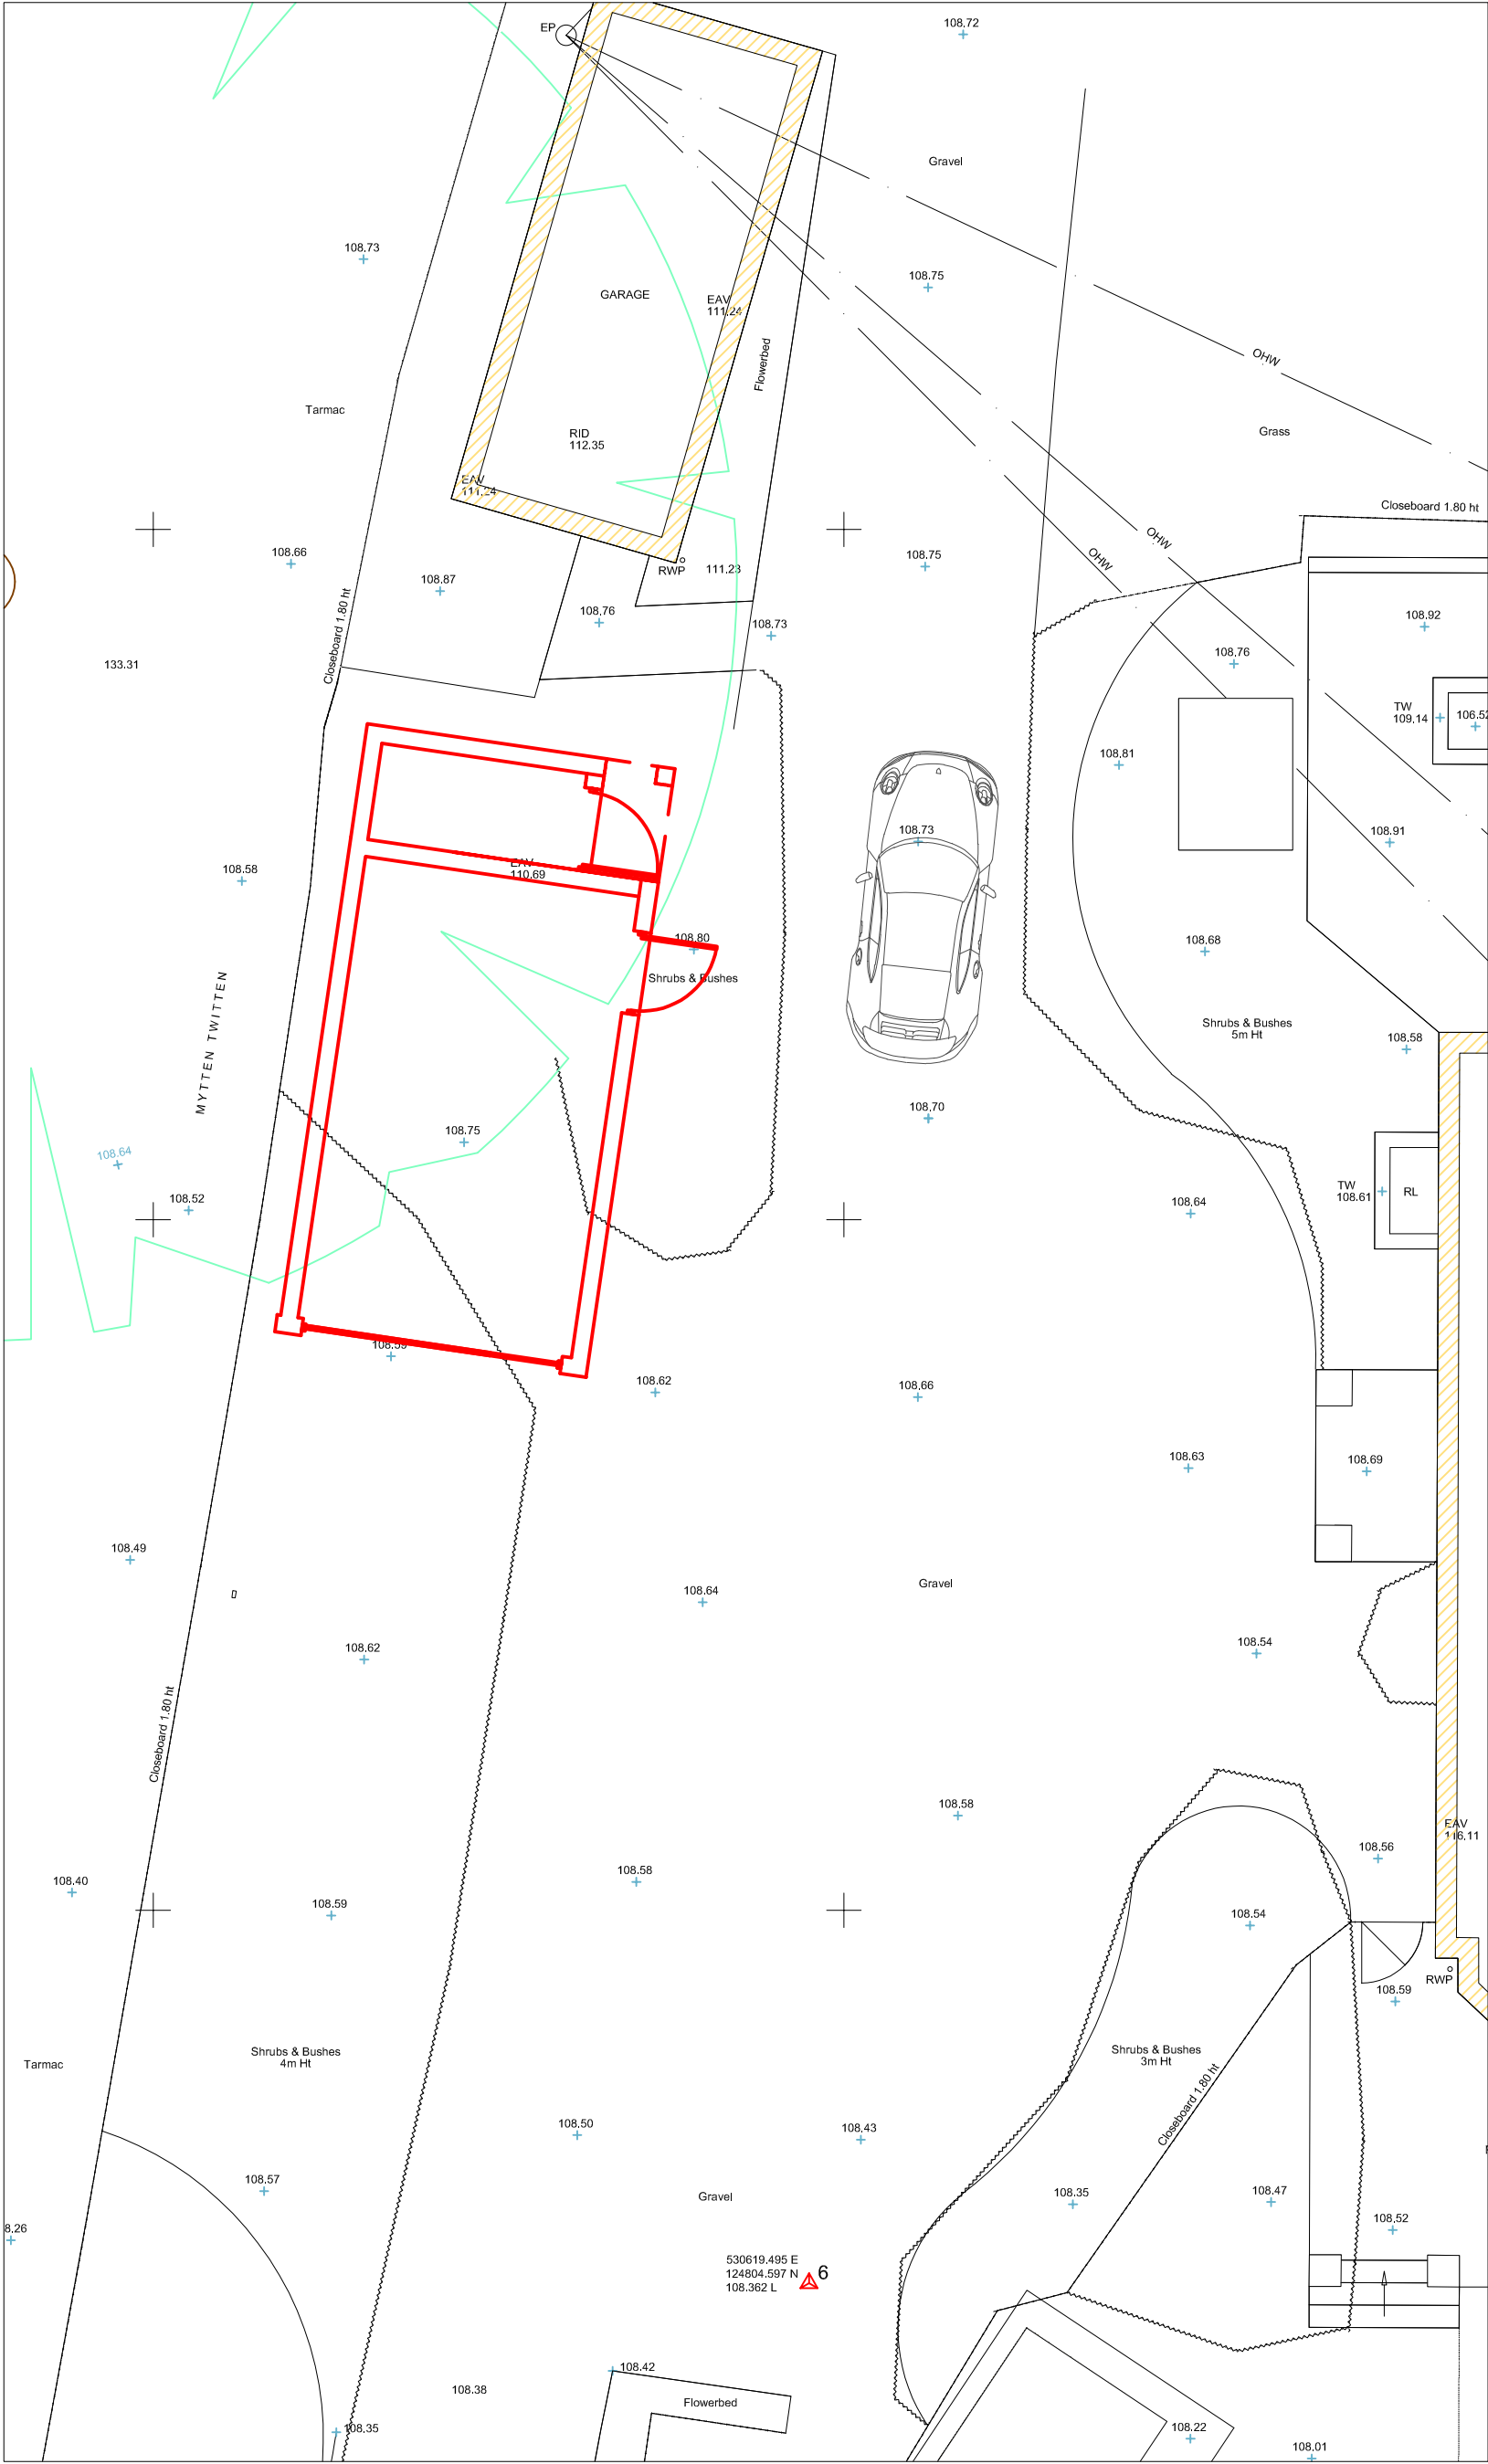



FOR PLANNING
PURPOSES ONLY

NOT FOR CONSTRUCTION

TO BE READ IN CONJUNCTION WITH
STRUCTURAL ENGINEER'S DRAWINGS,
DETAILS AND SPECIFICATIONS

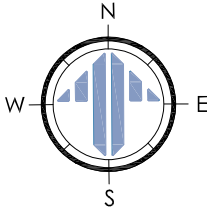

GARAGE - AS PROPOSED
SCALE @ 1:100 ON AN A3 SHEET

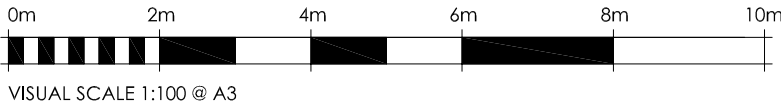

B	02.12.25	SC	ADJUSTMENT TO SCALE/LAYOUT	
REV.	DATE	BY	AMENDMENT	CHK

PLANNING

2 Lucastes Mews, Paddockhall Road,
Haywards Heath,
West Sussex, RH16 1HE
(01444) 432604
hb@gouldbaxter.co.uk
www.gouldbaxter.co.uk

NOTES:
DO NOT SCALE OFF THIS DRAWING UNLESS FOR PLANNING PURPOSES.
CHECK ALL DIMENSIONS ON SITE BEFORE ANY WORKS COMMENCED.
ALL GOODS MATERIALS AND WORKMANSHIP MUST CONFORM WITH CURRENT
BUILDING REGULATIONS, BRITISH STANDARDS AND CODES OF PRACTICE.
COPYRIGHT OF THIS DRAWING IS RETAINED BY GOULD PROPERTY CONSULTANTS LLP
No Gould Baxter Asset must not be reproduced without written
consent.

CLIENT:
Mr & Mrs D Phillips

PROJECT:
40 Mytten Close,
Cuckfield,
RH17 5LN

DRAWING:
Garage - As Proposed

DATE: 02.12.2025	SCALE AT A3: 1:100	DRAWN BY: SC CHECKED BY: MC
---------------------	-----------------------	--------------------------------

JOB NO. GH811	DRAWING NO. PL.03	REV. B
------------------	----------------------	-----------