
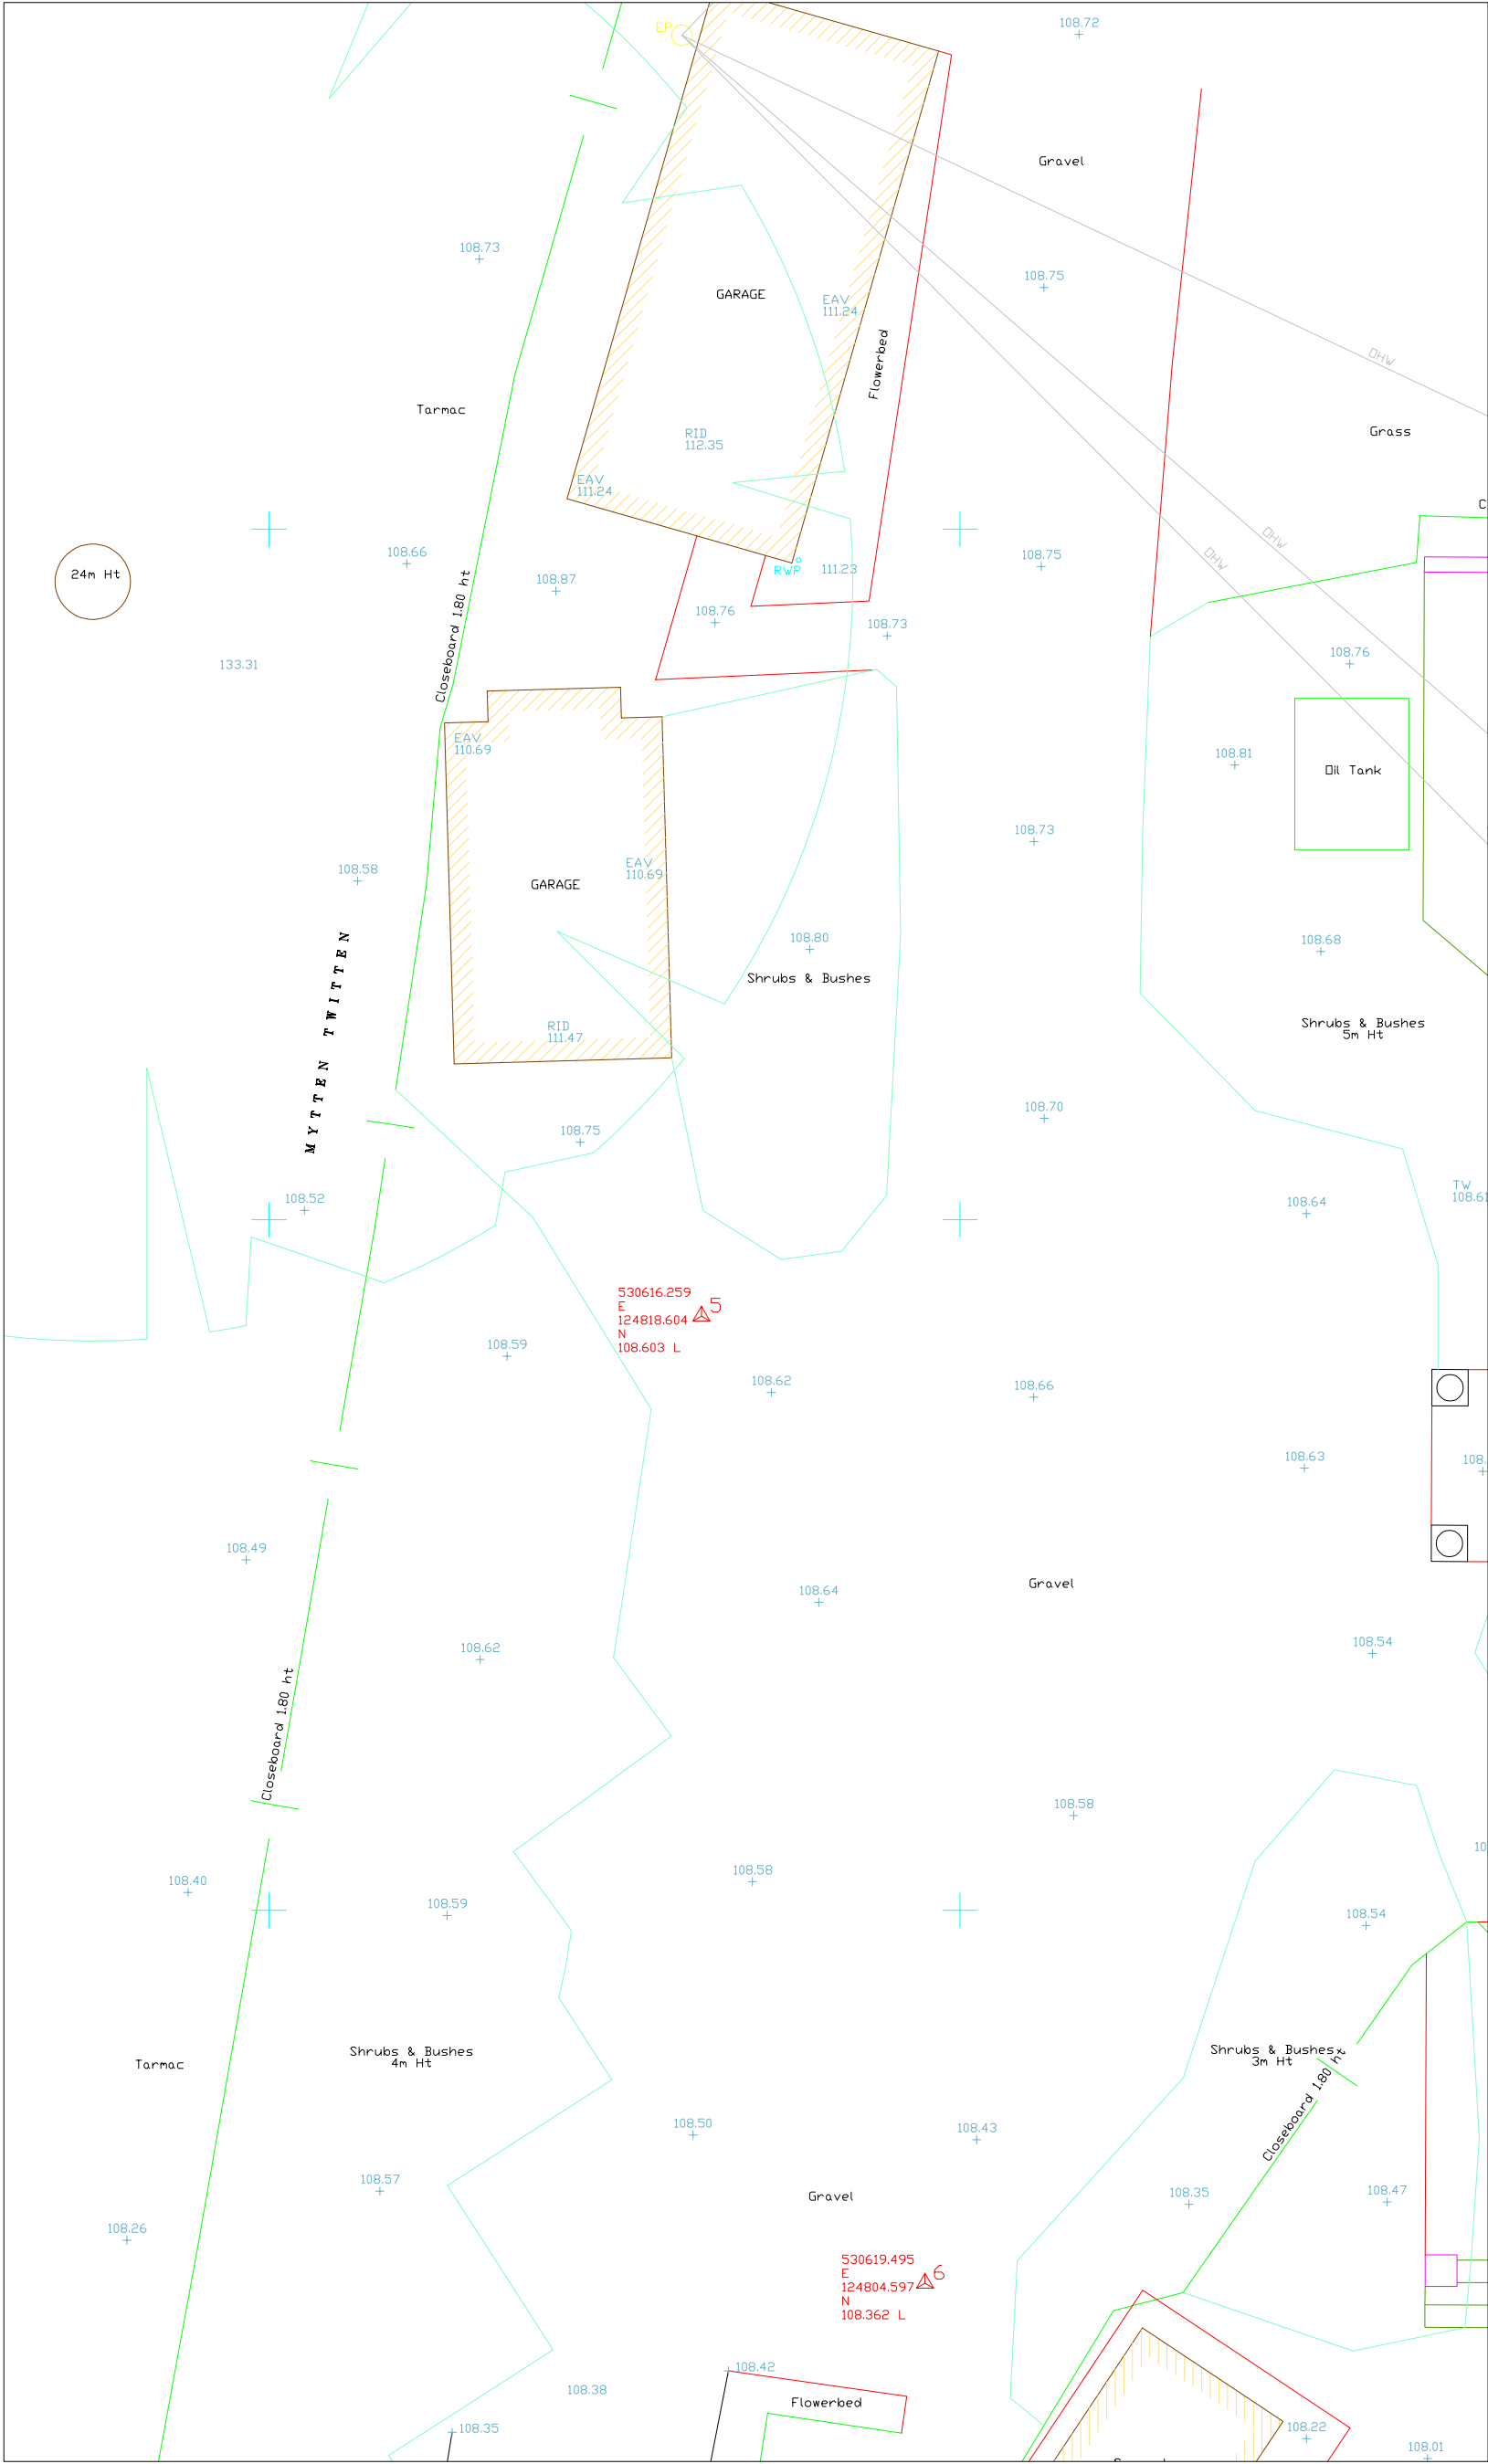



FOR PLANNING
PURPOSES ONLY

NOT FOR CONSTRUCTION

TO BE READ IN CONJUNCTION WITH
STRUCTURAL ENGINEER'S DRAWINGS,
DETAILS AND SPECIFICATIONS

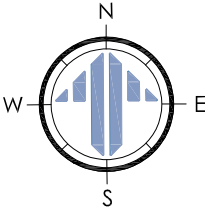

GENERAL ARRANGEMENT - AS EXISTING
SCALE @ 1:100 ON AN A3 SHEET

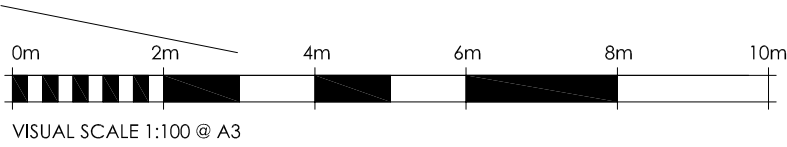

B	02.12.25	SC	ADJUSTMENT TO LAYOUT	
REV.	DATE.	BY.	AMENDMENT.	CHK.

PLANNING

gould baxter

2 Lucastes Mews, Paddockhall Road,
Haywards Heath,
West Sussex, RH16 1HE
(01444) 432604
hb@gouldbaxter.co.uk
www.gouldbaxter.co.uk

NOTES:
DO NOT SCALE OFF THIS DRAWING UNLESS FOR PLANNING PURPOSES.
CHECK ALL DIMENSIONS ON SITE BEFORE ANY WORK IS COMMENCED.
ALL GOODS MATERIALS AND WORKMANSHIP MUST CONFORM WITH CURRENT
BUILDING REGULATIONS, BRITISH STANDARDS AND CODES OF PRACTICE.
COPYRIGHT OF THIS DRAWING IS RETAINED BY GOULD PROPERTY CONSULTING LLP
No Gould Baxter Asset must not be reproduced without written
consent.

CUSTOMER
Mr & Mrs D Phillips
PROJECT
40 Mytten Close, Cuckfield, RH17 5LN

DRAWING:
General Arrangement - As Existing

DATE	SCALE AT A3	DRAWN BY	SC
02.12.2025	1:100	CHECKED BY	MC

JOB NO.	DRAWING NO.	REV.
GH811	PL.06	B