


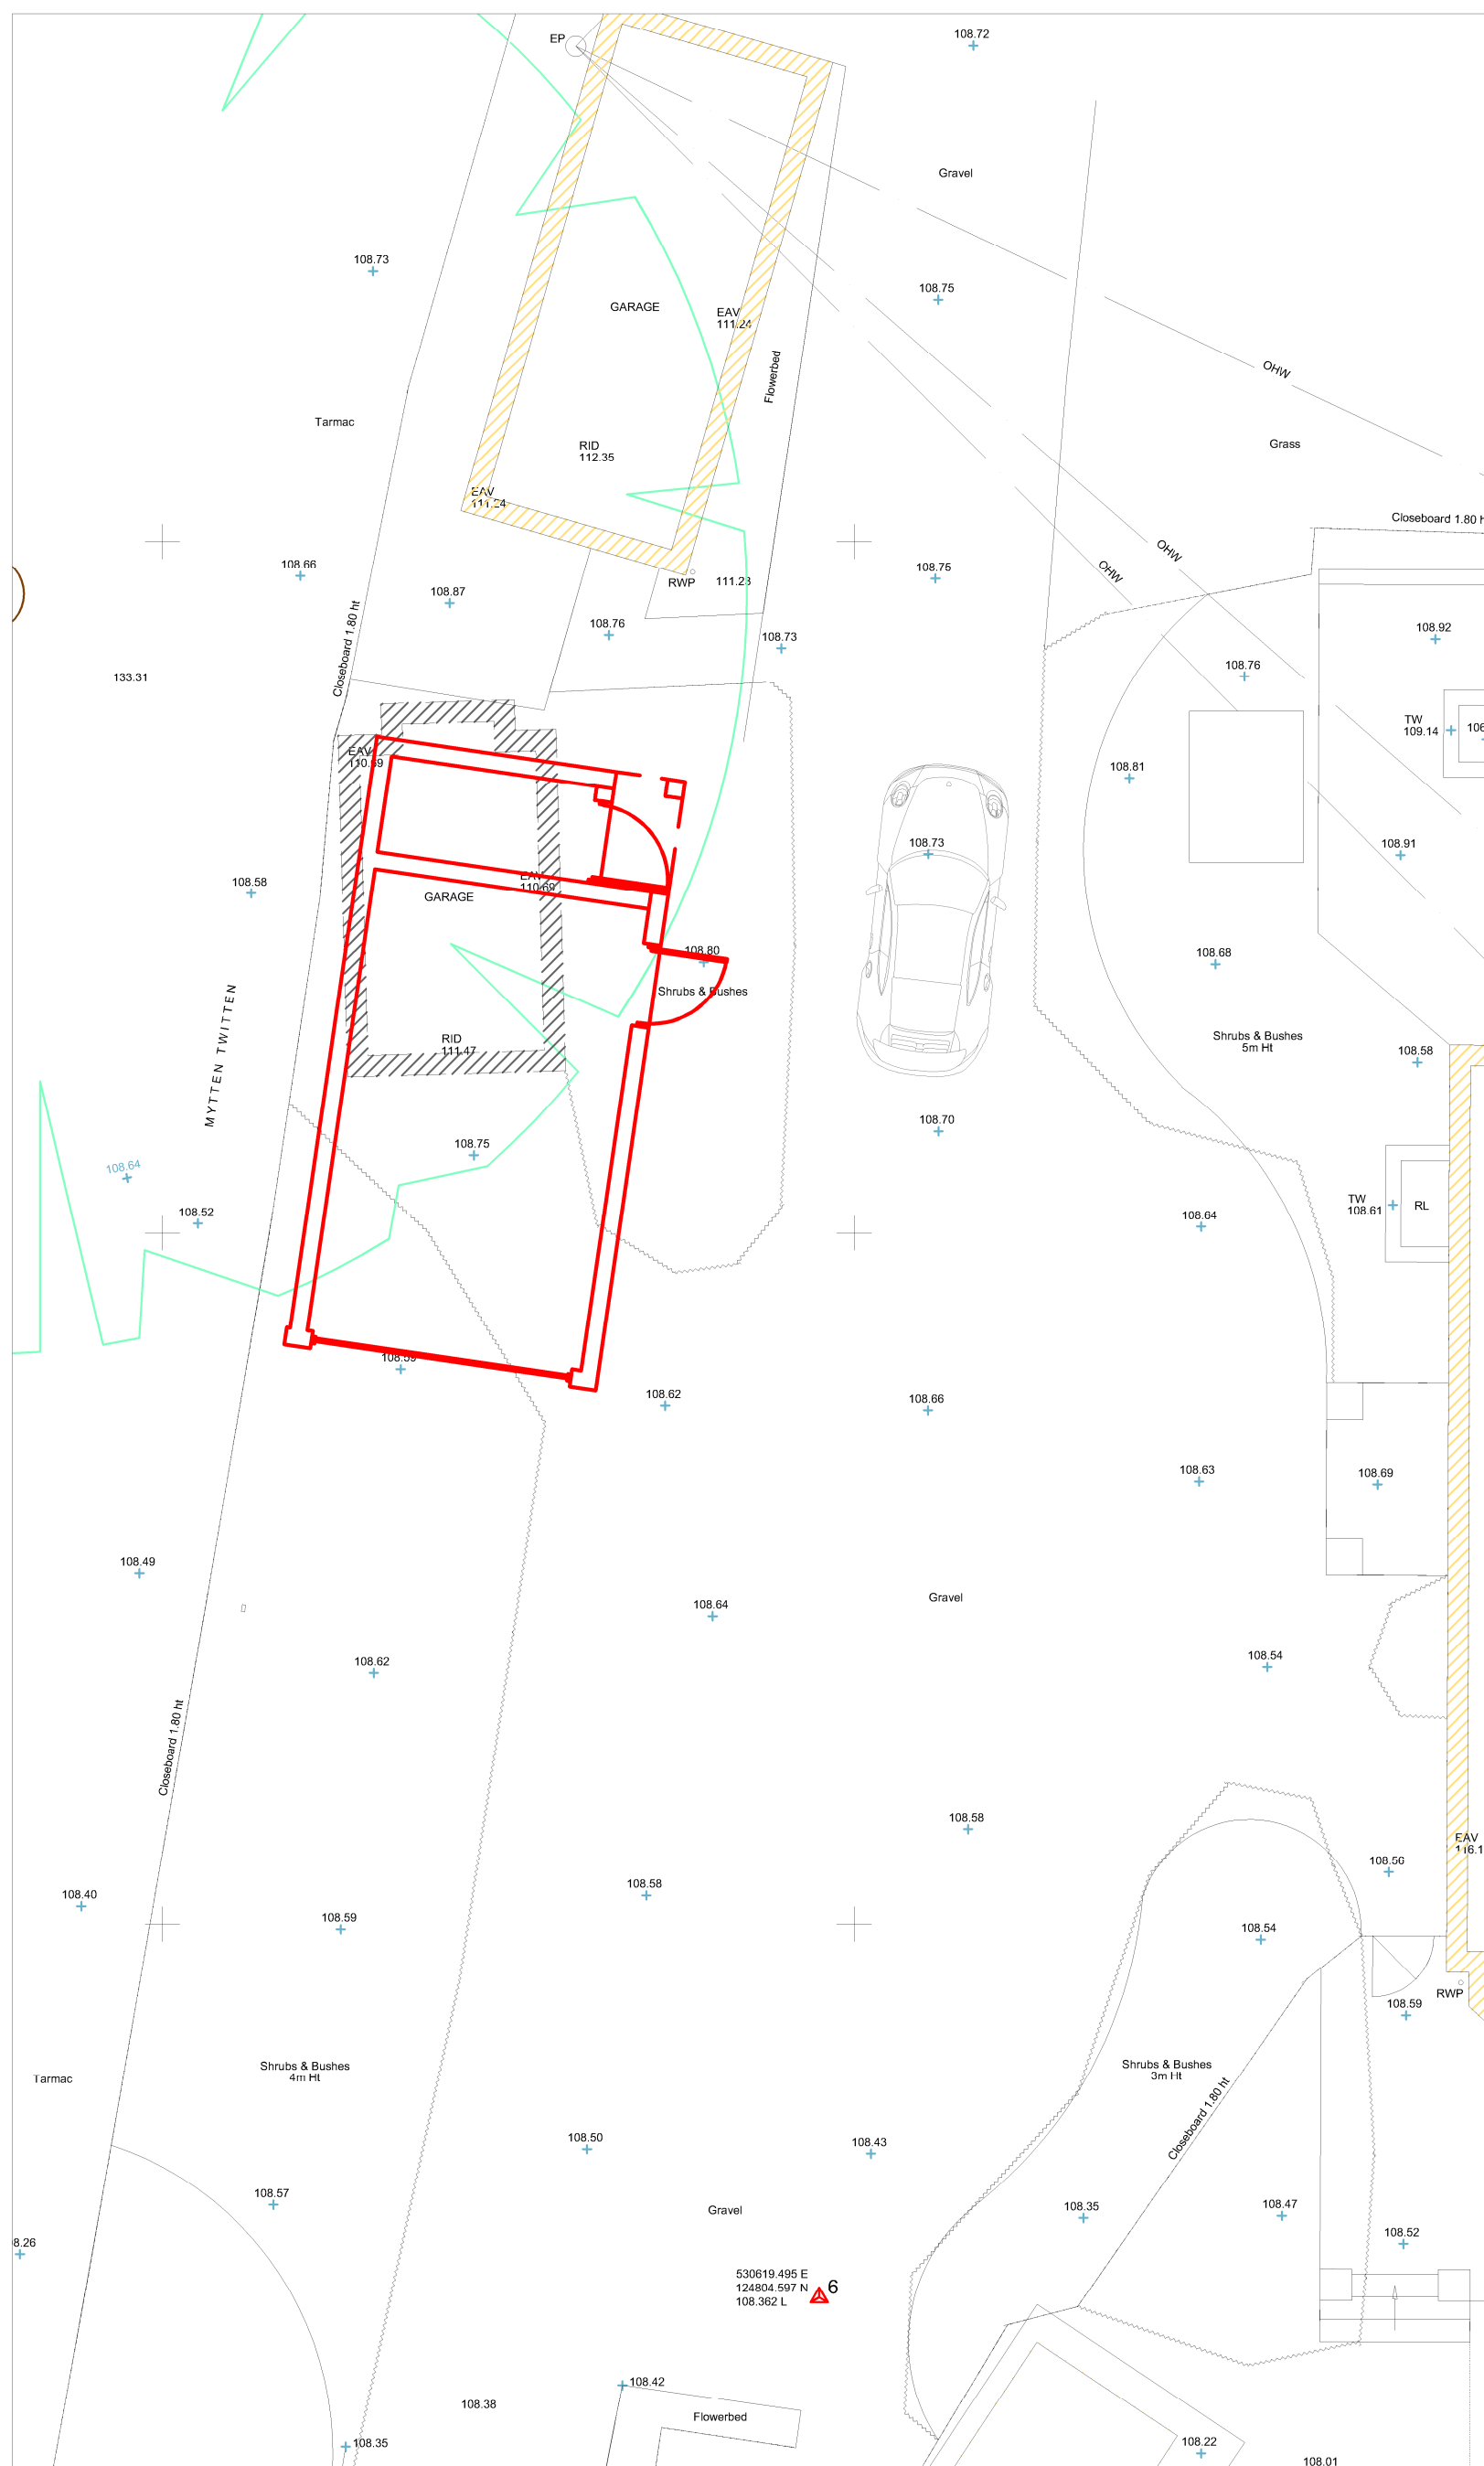

0m 2m 4m 6m 8m 10m

VISUAL SCALE 1:100 @ A3

B	02.12.25	SC	ADJUSTMENT TO SCALE/LAYOUT	
REV.	DATE	BY.	AMENDMENT.	CH

PLANNING



2 Lucastes Mews, Paddockhall Road,
Haywards Heath,
West Sussex, RH16 1HE
(01444) 452604
hh@gouldbaxter.co.uk
www.gouldbaxter.co.uk

NOTES.
DO NOT SCALE OFF THIS DRAWING UNLESS FOR PLANNING PURPOSES.
CHECK ALL DIMENSIONS ON SITE BEFORE ANY WORK IS COMMENCED.
ALL GOODS MATERIALS AND WORKMANSHIP MUST CONFORM WITH CURRENT
BUILDING REGULATIONS, BRITISH STANDARDS AND CODES OF PRACTICE.
COPYRIGHT OF THIS DRAWING IS RETAINED BY Goud Property Consultants Ltd
t/a Goud Baser and IT MUST NOT BE REPRODUCED WITHOUT WRITTEN

CLIENT.
Mr & Mrs D Phillips

PROJECT.

40 Mytten Close,
Cuckfield,
RH17 5LN

DRAWING.
General Arrangement (including
garage to be demolished) - As
Proposed

DATE.	SCALE AT A3.	DRAWN BY. SC
02.12.2025	1:100	CHECKED BY. MC

JOB NO.	DRAWING NO.	REV.
GH811	PL.07	B