


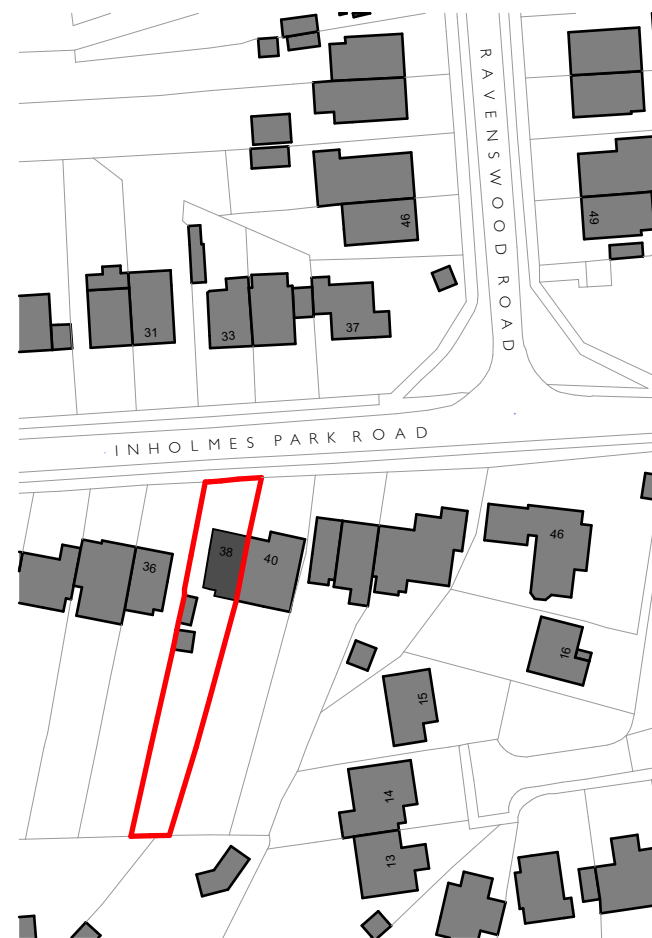

— Site Boundary

Site Location Plan

Scale 1:1,250 @ A3




0 10 20 30 40 50

PMR
ARCHITECTURE

Sheridan House
112 - 116 Western Road
Hove, BN3 1DD

01273 980820
brighton@pmr-architecture.co.uk
www.pmr-architecture.co.uk

Client: Georgie & Harrison
Project: 38 Inholmes Park Road, Burgess Hill, RH15 0JE
Drawing Title: Site Location and Block Plan
Drawing No: 26.11_PL_001
Revision: A
Date: August 2026
Status: PLANNING
Scale: 1:1250, 1:250 @ A3

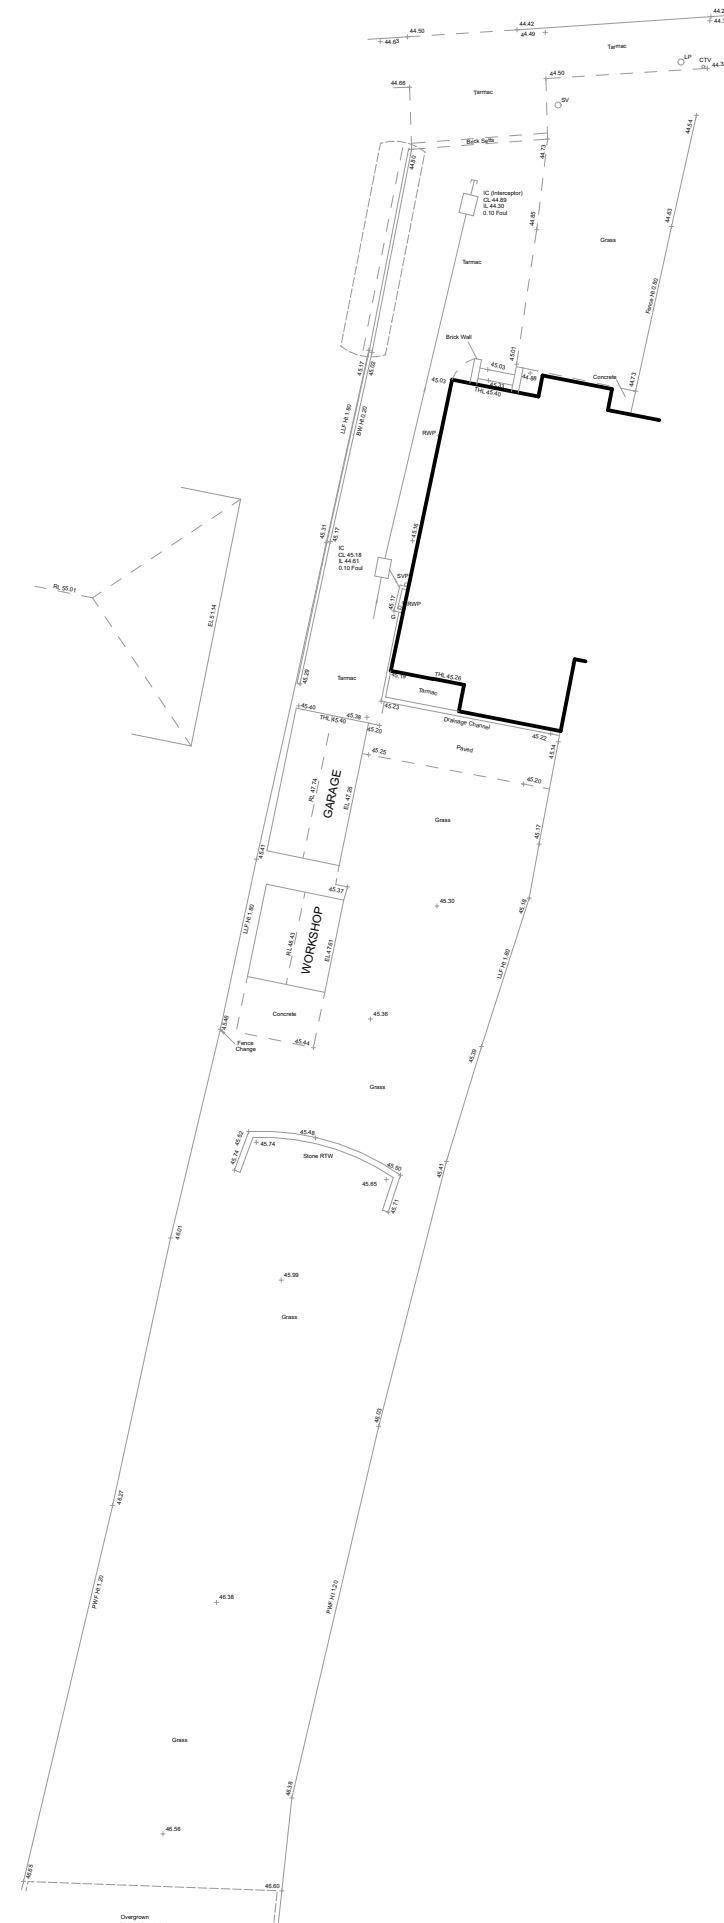

Block Plan

Scale 1:250 @ A3



0 5 10 15 20