


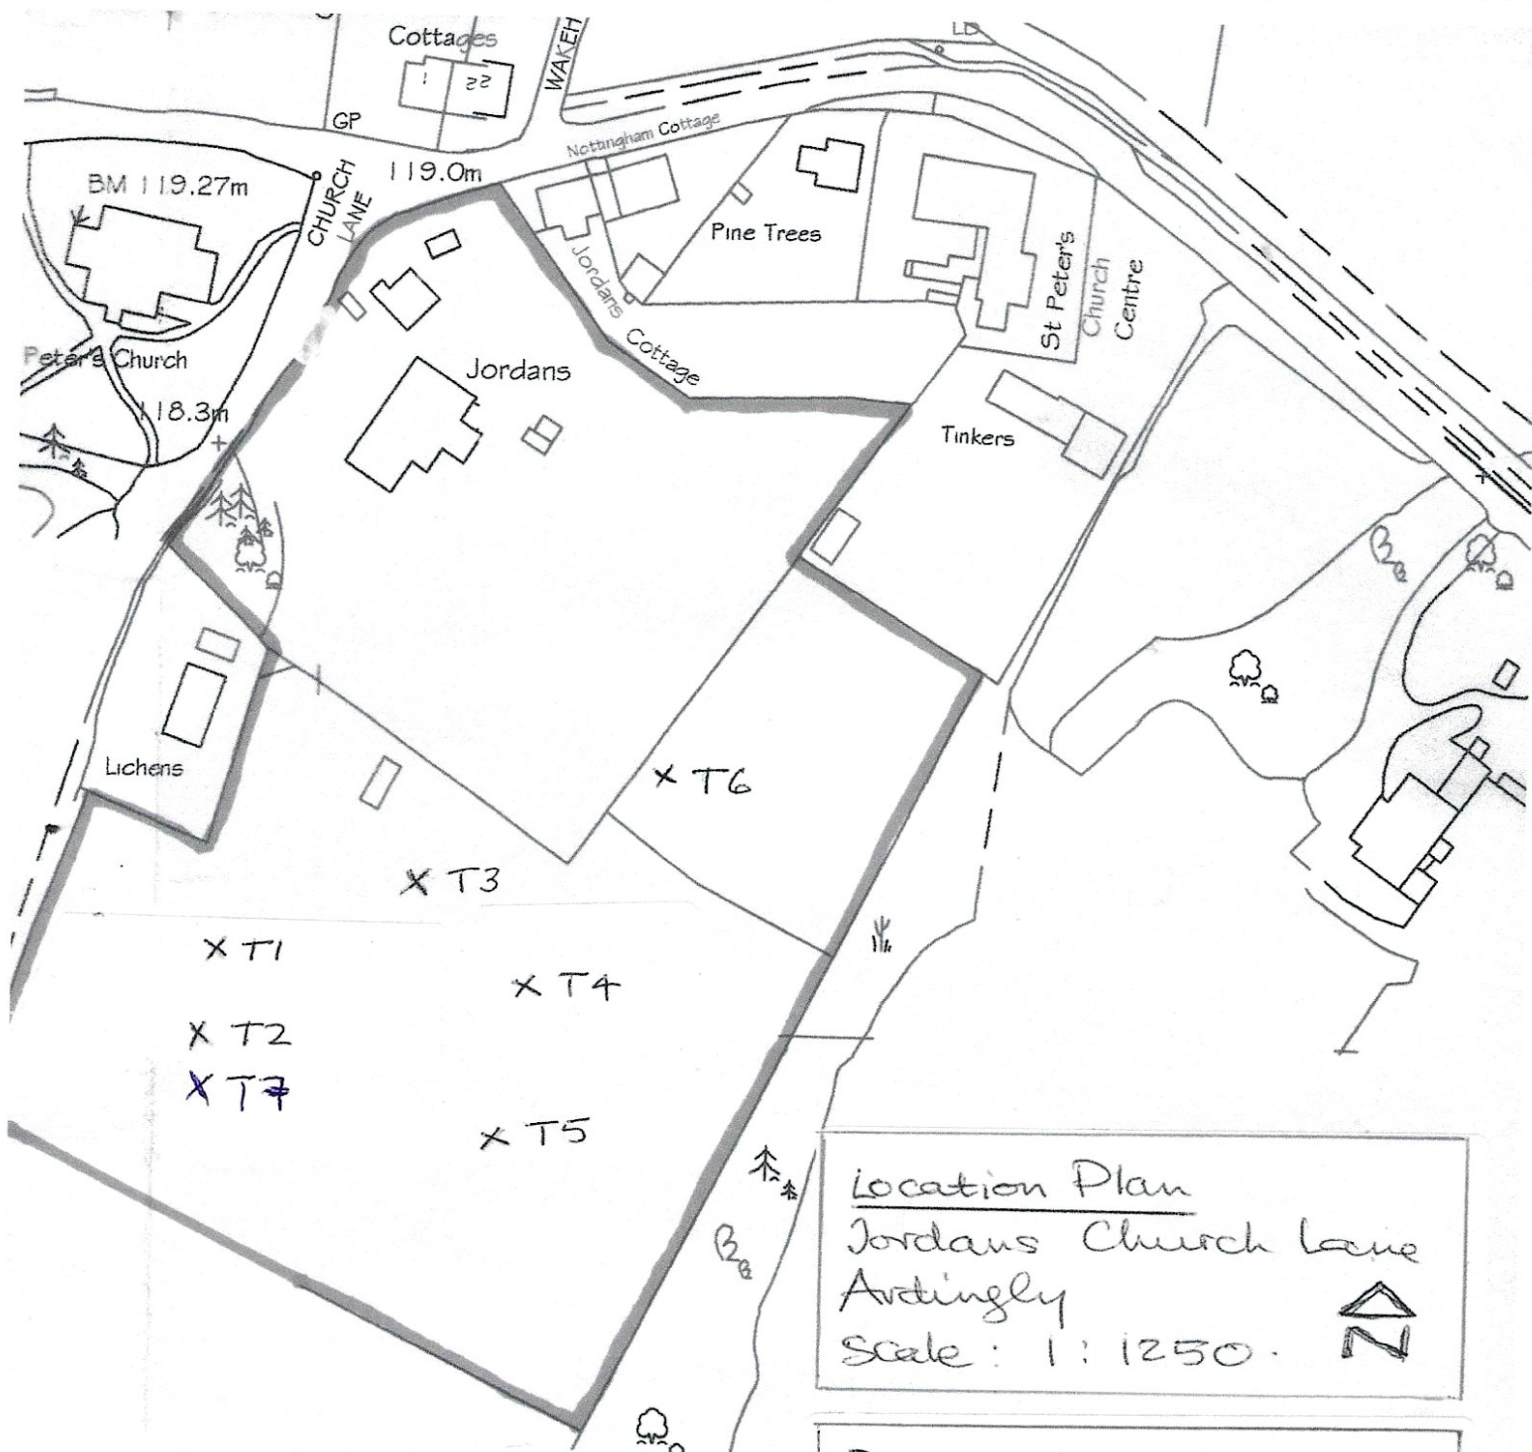

Location Plan
Jordans Church Lane
Ardingly
Scale: 1:1250. 

Proposed works to
trees in Ardingly
Conservation Area
Aug. 2026