




KEY

Proposed extension and dormer

Proposed garage

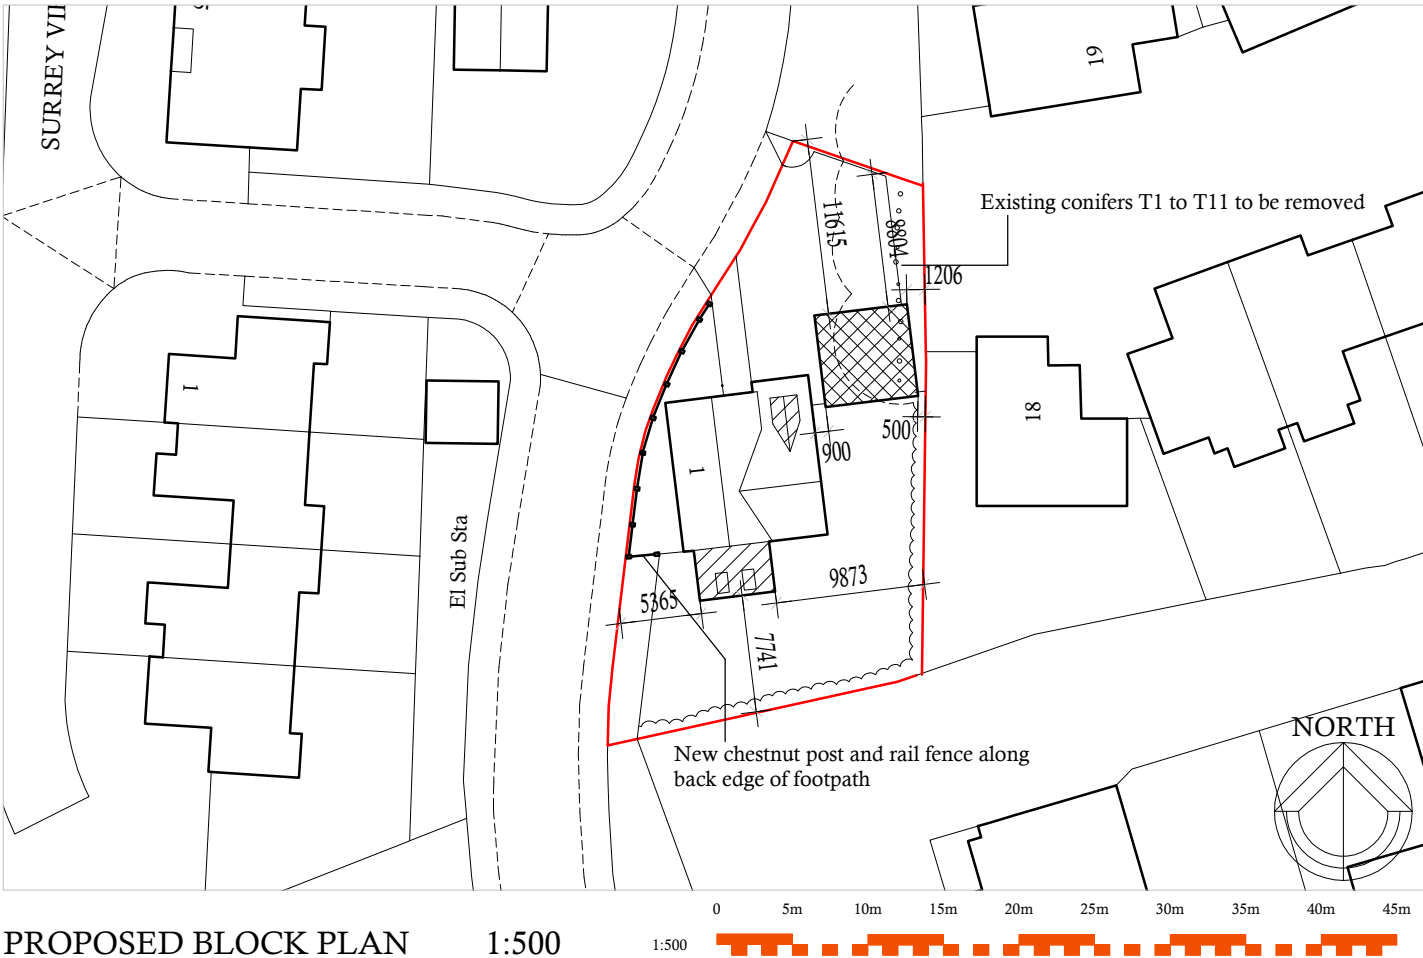

Proposal: PROPOSED GARAGE CONVERSION, DORMER, SIDE WINDOW AND GARAGE			
	Drawing Description.		
	SITE LOCATION PLAN & BLOCK PLAN		
Tel: 07917858987 Email: stevebulldesign@gmail.com	Location.		
	1 Greenhurst Drive EAST GRINSTEAD RH19 3NE		
Scale : 1:1250 1:500	For: Mr & Mrs Adam Wakefield	Drawing No: 2025-02-06	Date : March 25
			rev. .