




Table A - capping layer & sub-base thickness requirements

FOR CONSTRUCTION SUBJECT TO PLANNING APPROVAL				
ANY WORK CARRIED OUT PRIOR TO PLANNING CONDITIONS BEING DISCHARGED IS AT THE SOLE RISK OF ELVIA HOMES INCLUDING ANY DESIGN CHANGES REQUIRED TO SUIT COMMENTS FROM THE LPA				
C3/Permeable paving service corridor detail (F) amended to suit construction phasing				TH GGGG Aug 24
C2/Construction Issue - subject to planning (E) approval. Reference to 830mm removed. Permeable paving detail amended to suit service corridor				TH TS GC Aug 24
C1/Construction Issue - subject to planning (D) approval				TH TS GC Jul 24
C Permeable paving details added for each application. Perforated pipe added in sub-base.	MT	TS	GC	Apr 24
B Highway Foundation Spec updated	MT	TS	GC	Mar 24
A Office detail added	MT	TS	GC	Feb 24
Rev Amendments	Dm	Ck	App	Date

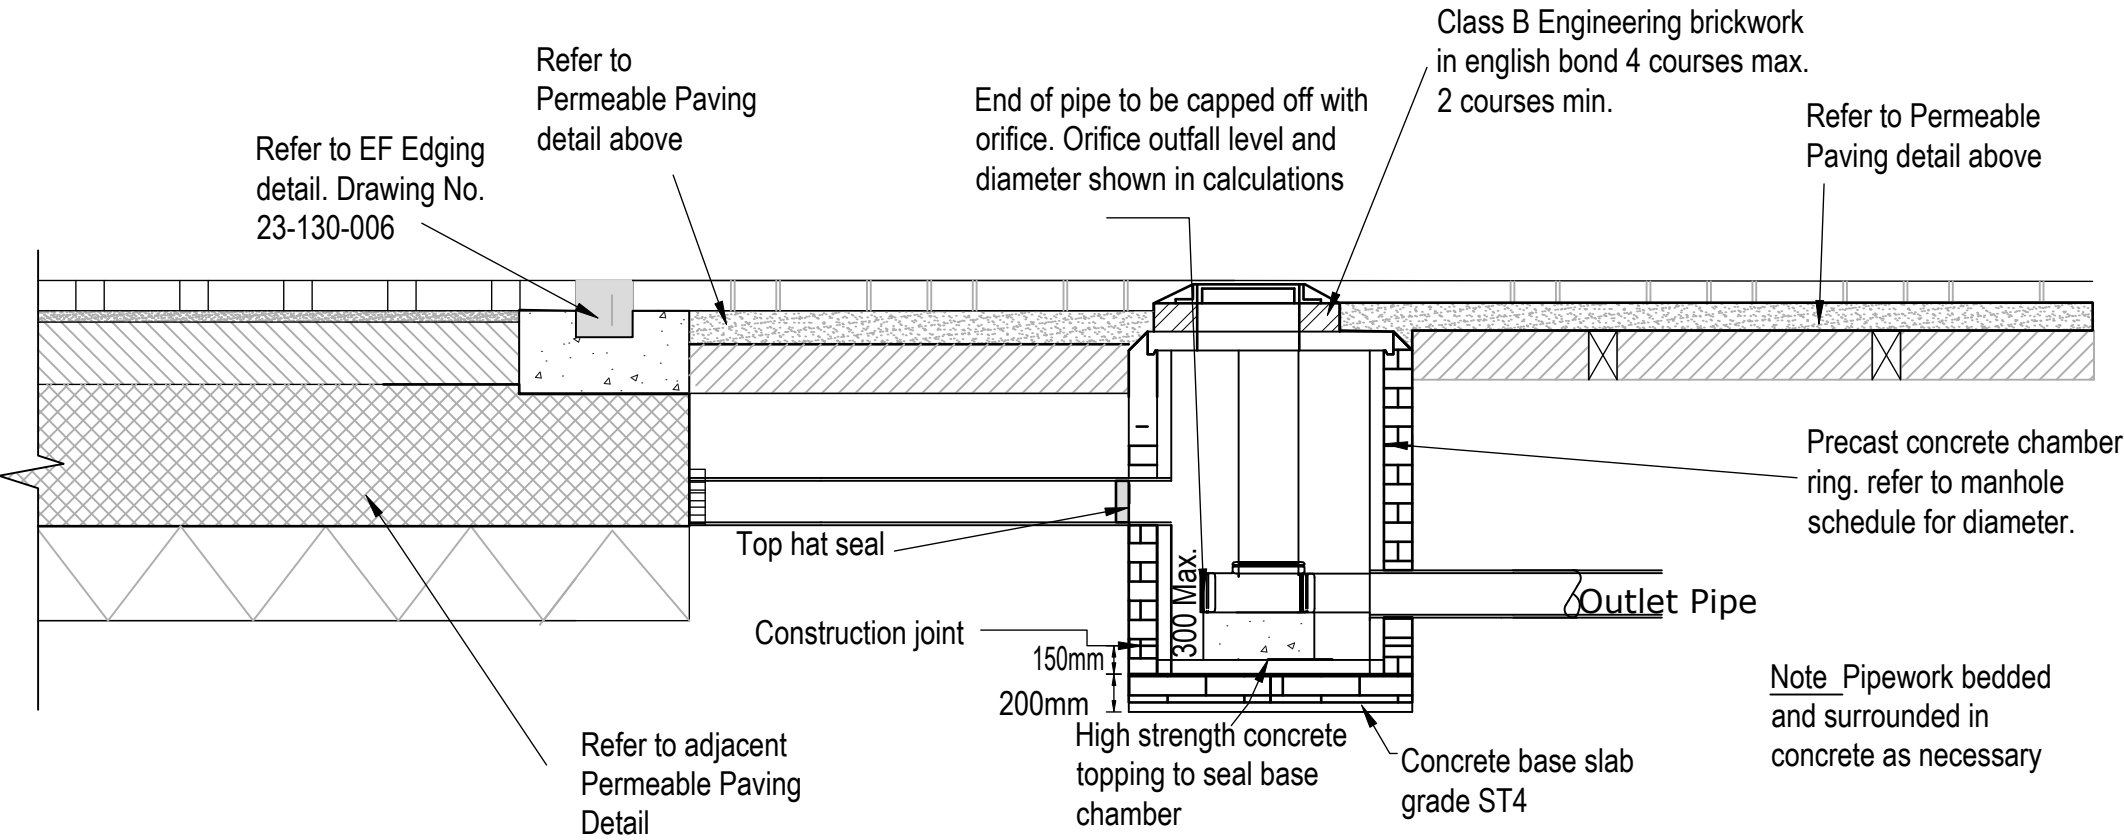

TYPICAL ORIFICE CONTROL CHAMBER WITHIN PERMEABLE PAVING

Scale 1:20 @A1	Date Mar 2024	Designed NMM	
Drawn NMM	Checked TSH	Approved GAC	
Job No 23-130	Drawing No 23-130-015		Rev C3(F)