





Proposed southern elevation Scale 1:50 @A1

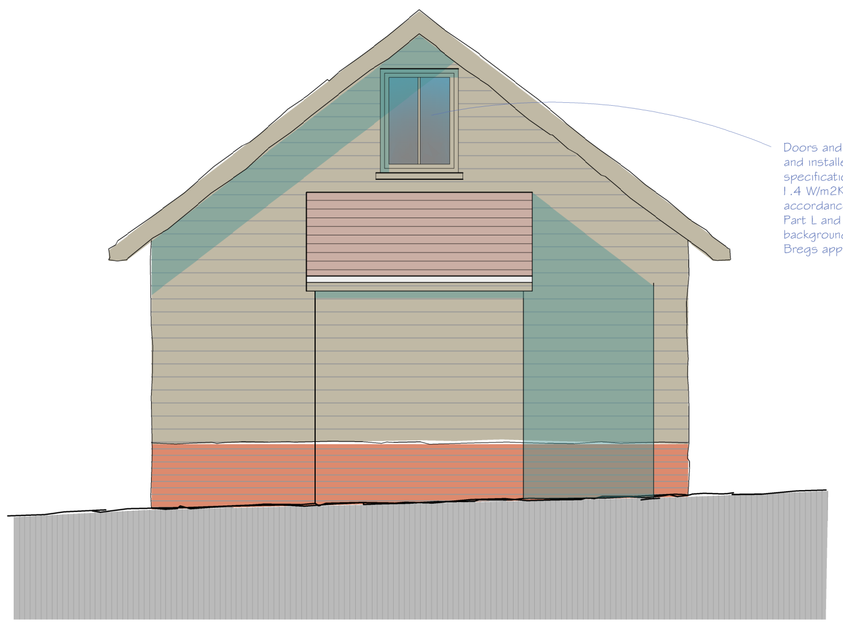

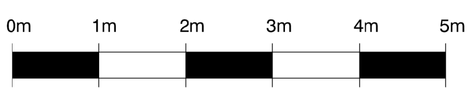



Proposed eastern elevation Scale 1:50 @A1

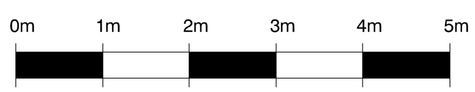

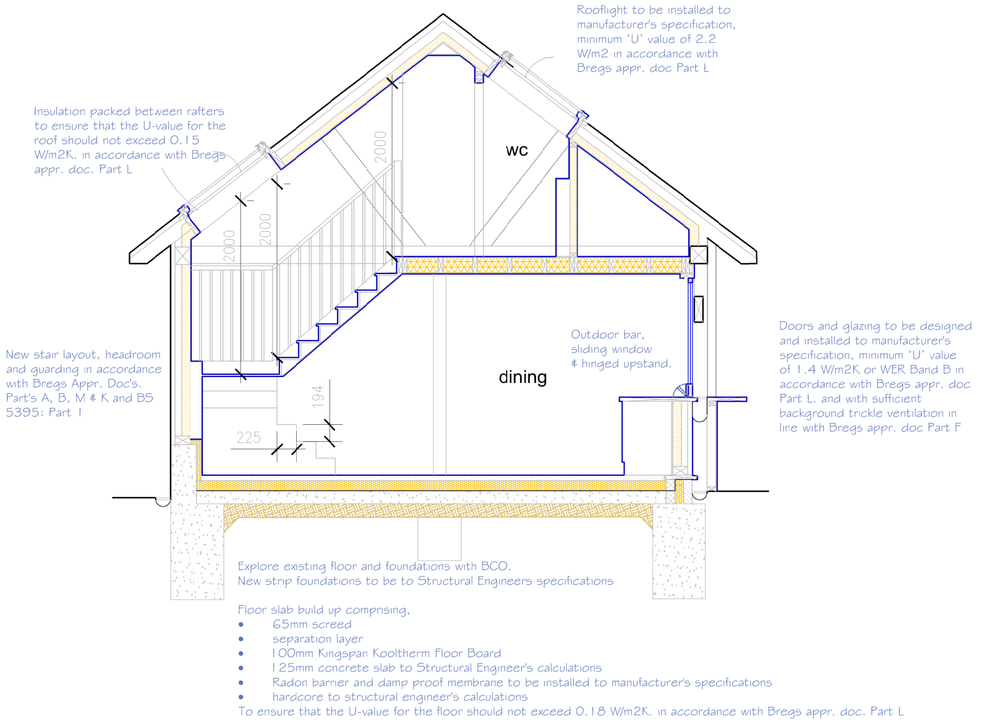



Proposed section AA Scale 1:50 @A1

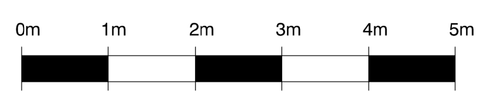

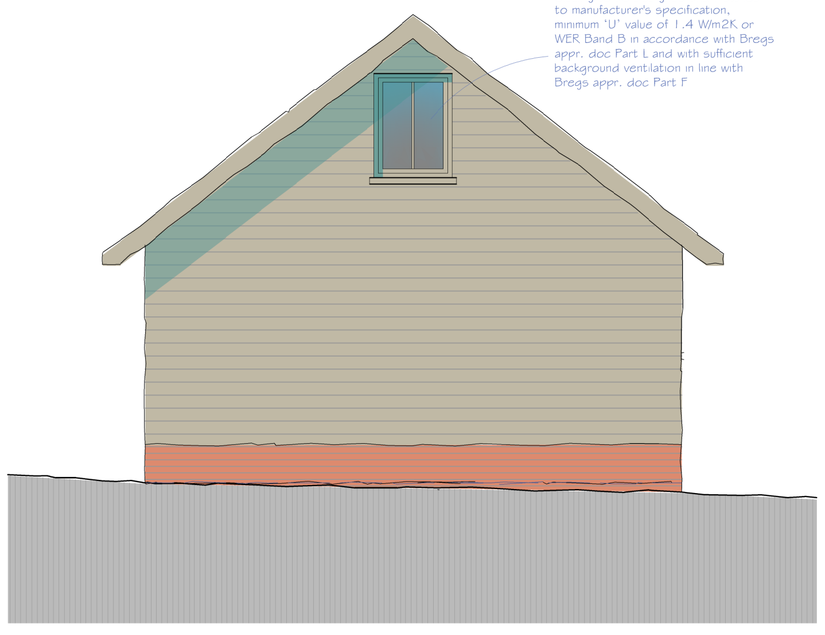


Proposed northern elevation Scale 1:50 @A1

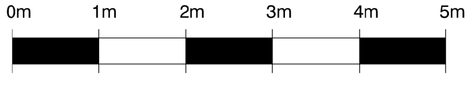

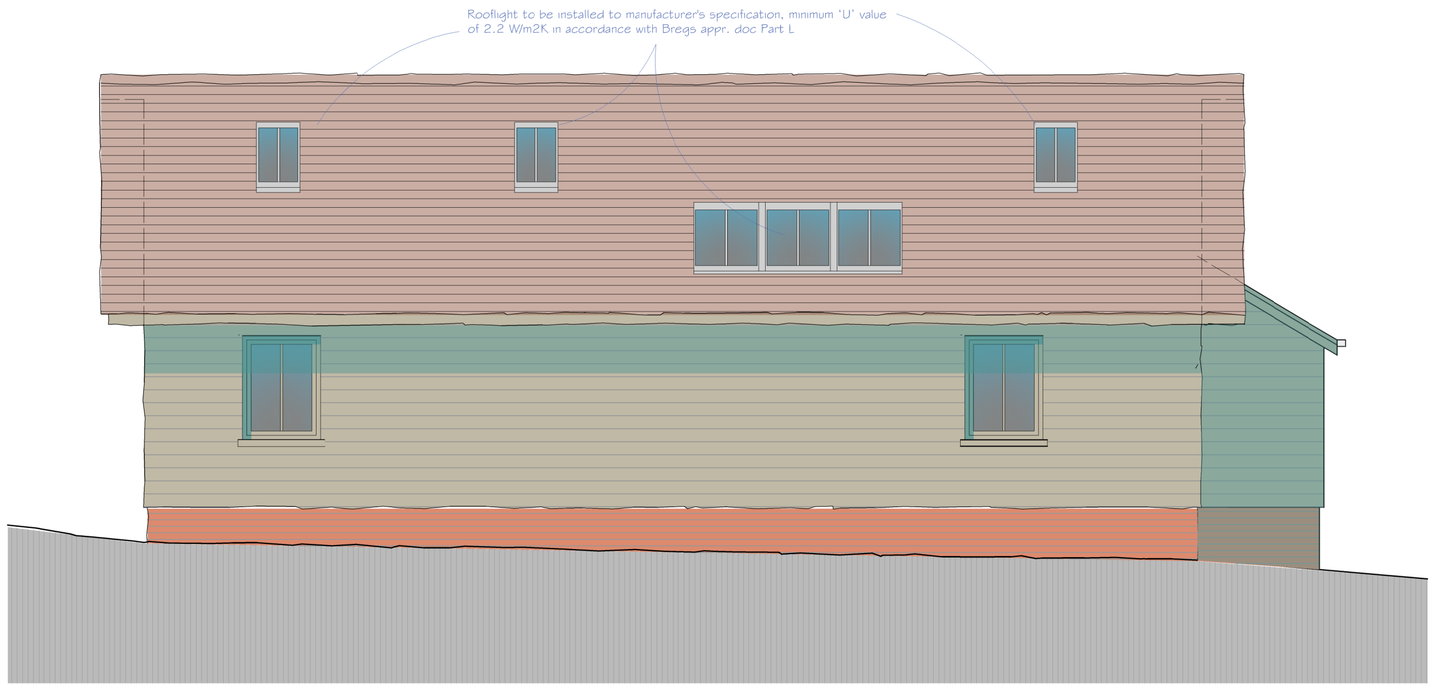

Proposed western elevation Scale 1:50 @A1

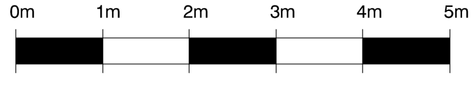



Proposed Location plan Scale 1:1250 @A1



rev.	date	
F	180725	Plant room shown and boundary lines amended
E	100325	Location plan added
D	210824	Window & bar shown
C	150524	Layout amended
B	070424	Columns added
A	250324	Alternative layout

Reapplication set

No dimensions to be scaled from this drawing. All dimensions to be checked on site, and works completed by competent and qualified personnel.
This drawing is copyright and should not be reproduced without the permission of the Draftsman.

Fergus Carr, RIBA
ARB Reg No.089563F
07899995111
ferguscarr@gmail.com

Carr Architecture
Pear Tree Cottage, Circular Road
Seaview, IOW, PO34 5ET

Client: Mr & Mrs Perver Project: Smaller Barn (1), Providence Farm, Warninglid

Drawing: Proposed elevations Scale: 1:50 & 500 @A1 Date: Mar 2025

FRFC_Wrngld_02_BR_02_F rev.