


4 no. *Acer campestre* (Field Maple) Hedging;
4 no. *Corylus avellana* (Hazel) Hedging;
4 no. *Crataegus monogyna* (Hawthorn) Hedging;
4 no. *Prunus spinosa* [Blackthorn] Hedging;
4 no. *Ilex aquifolium* [Holly] Hedging;


Hedging to be 1 no. staggered row @ 400mm centres. Native hedge planting material to be evenly mixed and distributed in groups of 3-5 plants of the same species

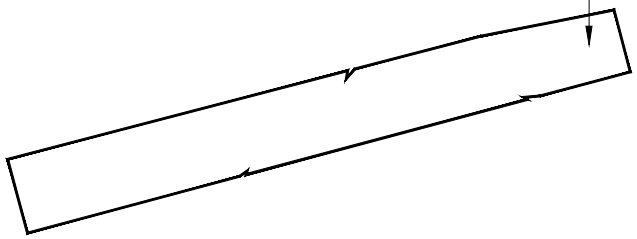

PLANTING AREA 01


18 no. *Acer campestre* (Field Maple) Hedging;
18 no. *Corylus avellana* (Hazel) Hedging;
18 no. *Crataegus monogyna* (Hawthorn) Hedging;
18 no. *Prunus spinosa* [Blackthorn] Hedging;
18 no. *Ilex aquifolium* [Holly] Hedging;

Hedging to be 2 no. staggered rows 300mm apart shrubs @ 400mm centres. Native hedge planting material to be evenly mixed and distributed in groups of 3-5 plants of the same species

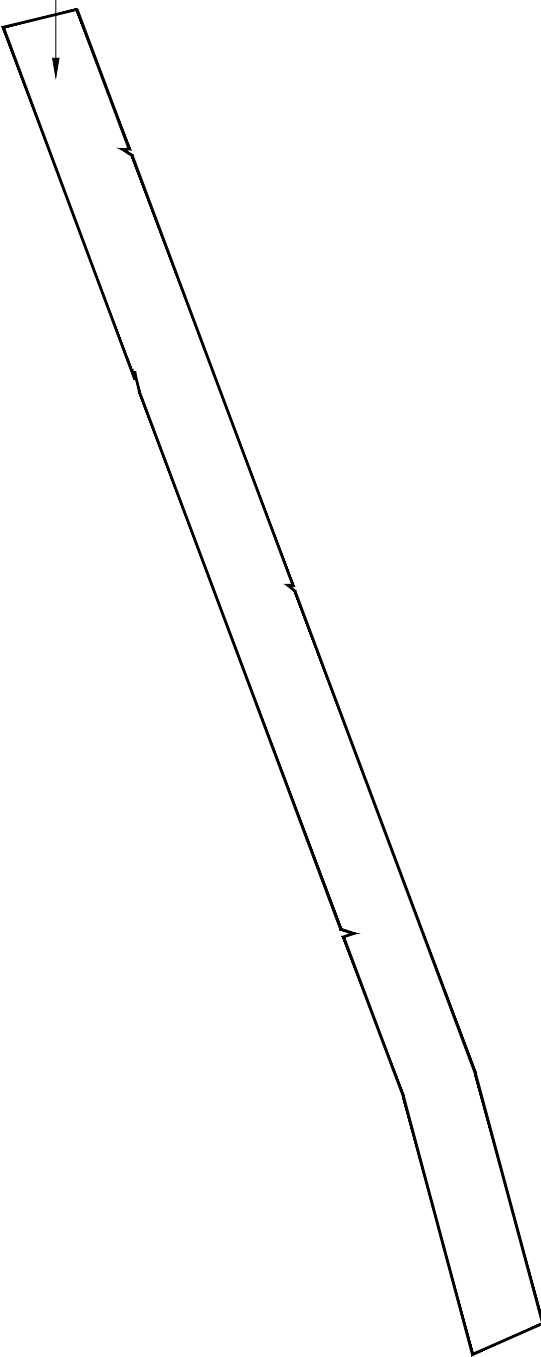

PLANTING AREA 04


11 no. *Viburnum tinus*

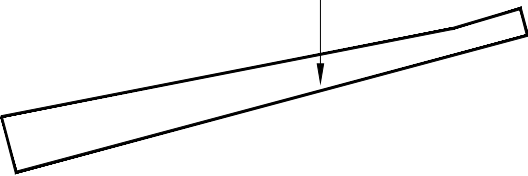

PLANTING AREA 02


6 no. *Acer campestre* (Field Maple) Hedging;
6 no. *Corylus avellana* (Hazel) Hedging;
6 no. *Crataegus monogyna* (Hawthorn) Hedging;
6 no. *Prunus spinosa* [Blackthorn] Hedging;
6 no. *Ilex aquifolium* [Holly] Hedging;

Hedging to be 2 no. staggered rows 300mm apart shrubs @ 400mm centres. Native hedge planting material to be evenly mixed and distributed in groups of 3-5 plants of the same species

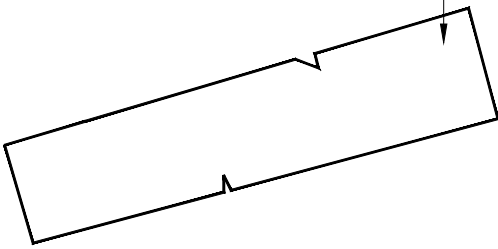


PLANTING AREA 03

KEY

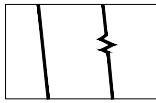

Proposed Hedgerow Planting
Proposed native species hedgerow planting areas to be 2 no. staggered rows @ 300mm apart and 400mm centres (where space allows or single row @ 400mm centres). Mixed native species hedge planting material to be evenly mixed and distributed in groups of 3-5 plants of the same species throughout the 2 no. staggered rows. Hedgerow planting areas to have 75mm (min) depth of ornamental bark mulch.

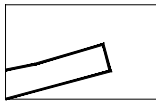

Proposed Shrub Planting
Proposed shade tolerant shrub planting.

NOTES

Refer to RCo625 / 01 / Soft Landscape Layout and RCo625 / Detailed Plant Schedule and Specification for further details.

All planting areas are to have 300mm depth (minimum) subsoil overlain with 300mm (min) multi purpose topsoil to BS3882: 2013: Specification for Topsoil except grass seeded / turfed areas which should have 300mm depth (minimum) subsoil overlain with 150mm (min) top soil.

It is recommended existing topsoil to be reused is tested for suitability by an appropriately qualified / accredited soil testing company with any recommendations implemented in full.


All shrub planting areas to have 75 mm (min) depth of ornamental bark mulch which is to be maintained (topped up) for 2 years (min). Planting areas are to be cleared of all weeds / grass prior to planting and kept weed / grass free for a minimum of 3 years.

All planting areas to be watered (10 ltrs per m² for hedgerows / shrubs) / 2 times per month / from April to Sept (inclusive) for the first year following planting (unless prevailing weather conditions dictate otherwise).

All plant stock to be sourced from UK grown stock. (Should this not be possible a Plant Passport must be supplied detailing full provenance from seed)

All compost, mulches and soil conditioners to be peat free.

All seeds, bulbs, corms and other plant propagules to be sourced from UK grown stock.

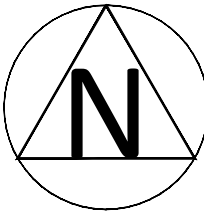

Ramsay & Co
Landscape Architecture

The Studio, 68 Cuckfield Road, Hurstpierpoint, West Sussex, BN6 9SB
T: 01273 834 198 M: 07973 770047 E: landscape@ramsayandco.com

Project Title:
Land Adjacent to 18 St James's Road, East Grinstead

Drawing Title:
Detailed Planting Layout

Scale: 1:100@A1	Drawn: AR	Date: 07-07-26
Drawing Number: RCo625 / 02	Revision: 00	