



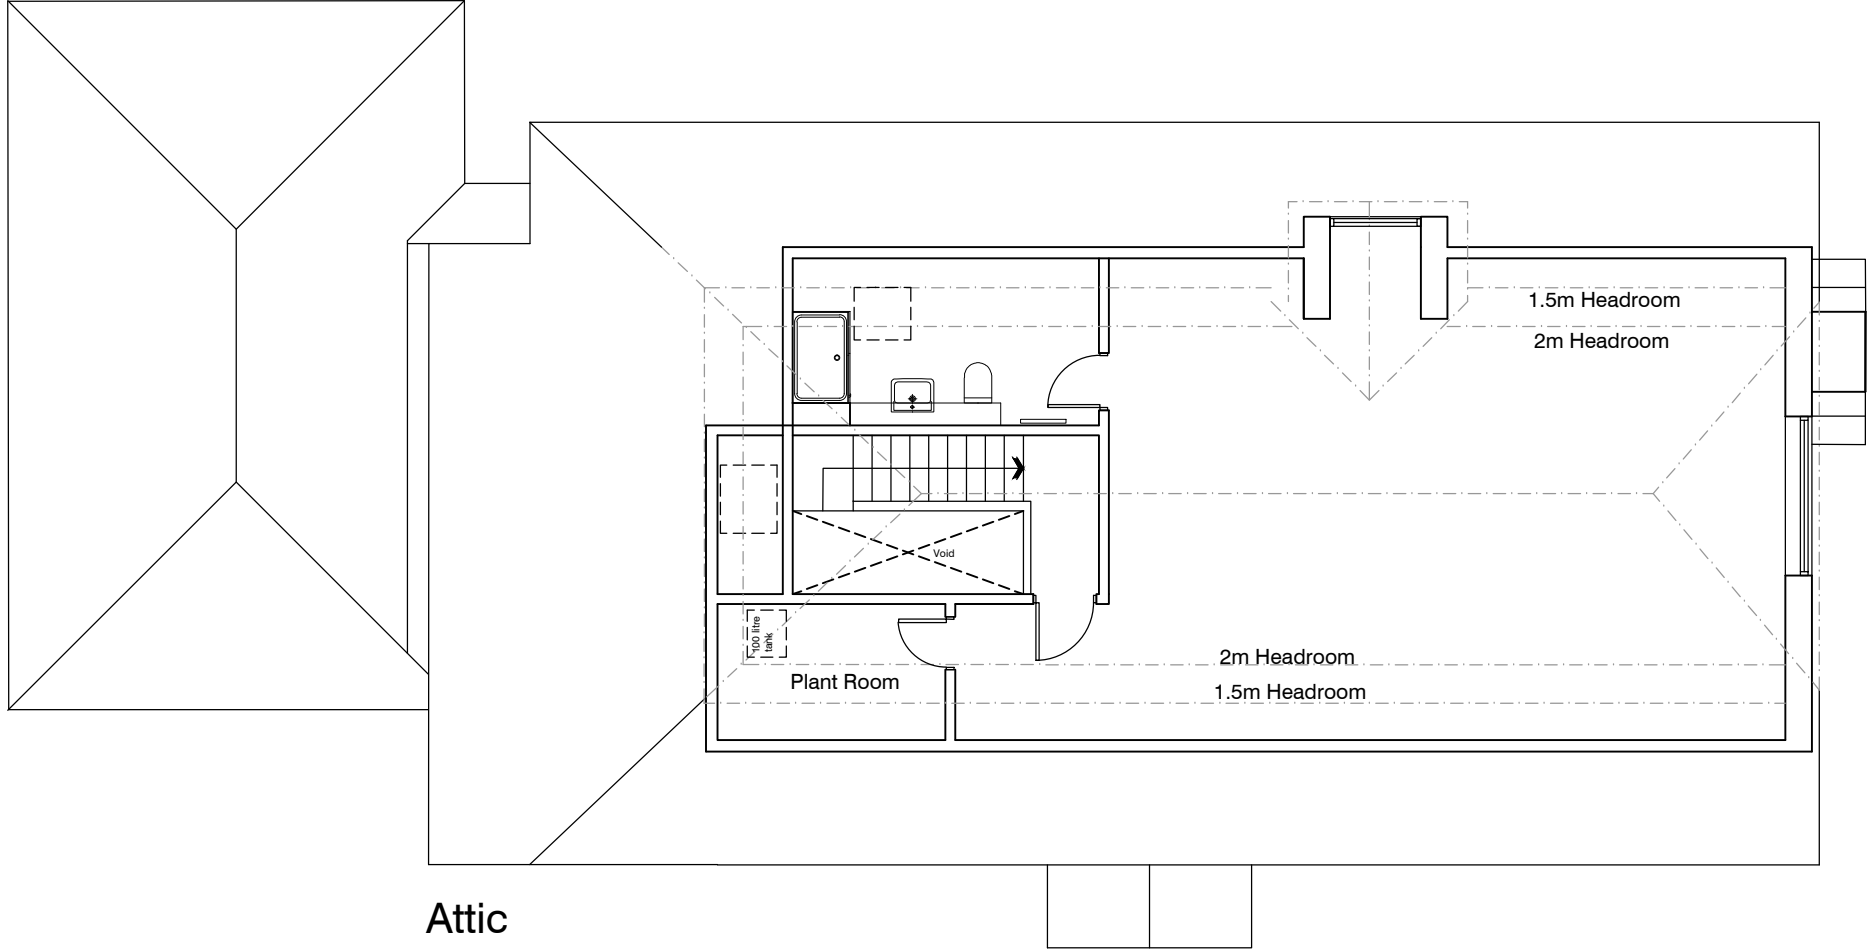

Attic

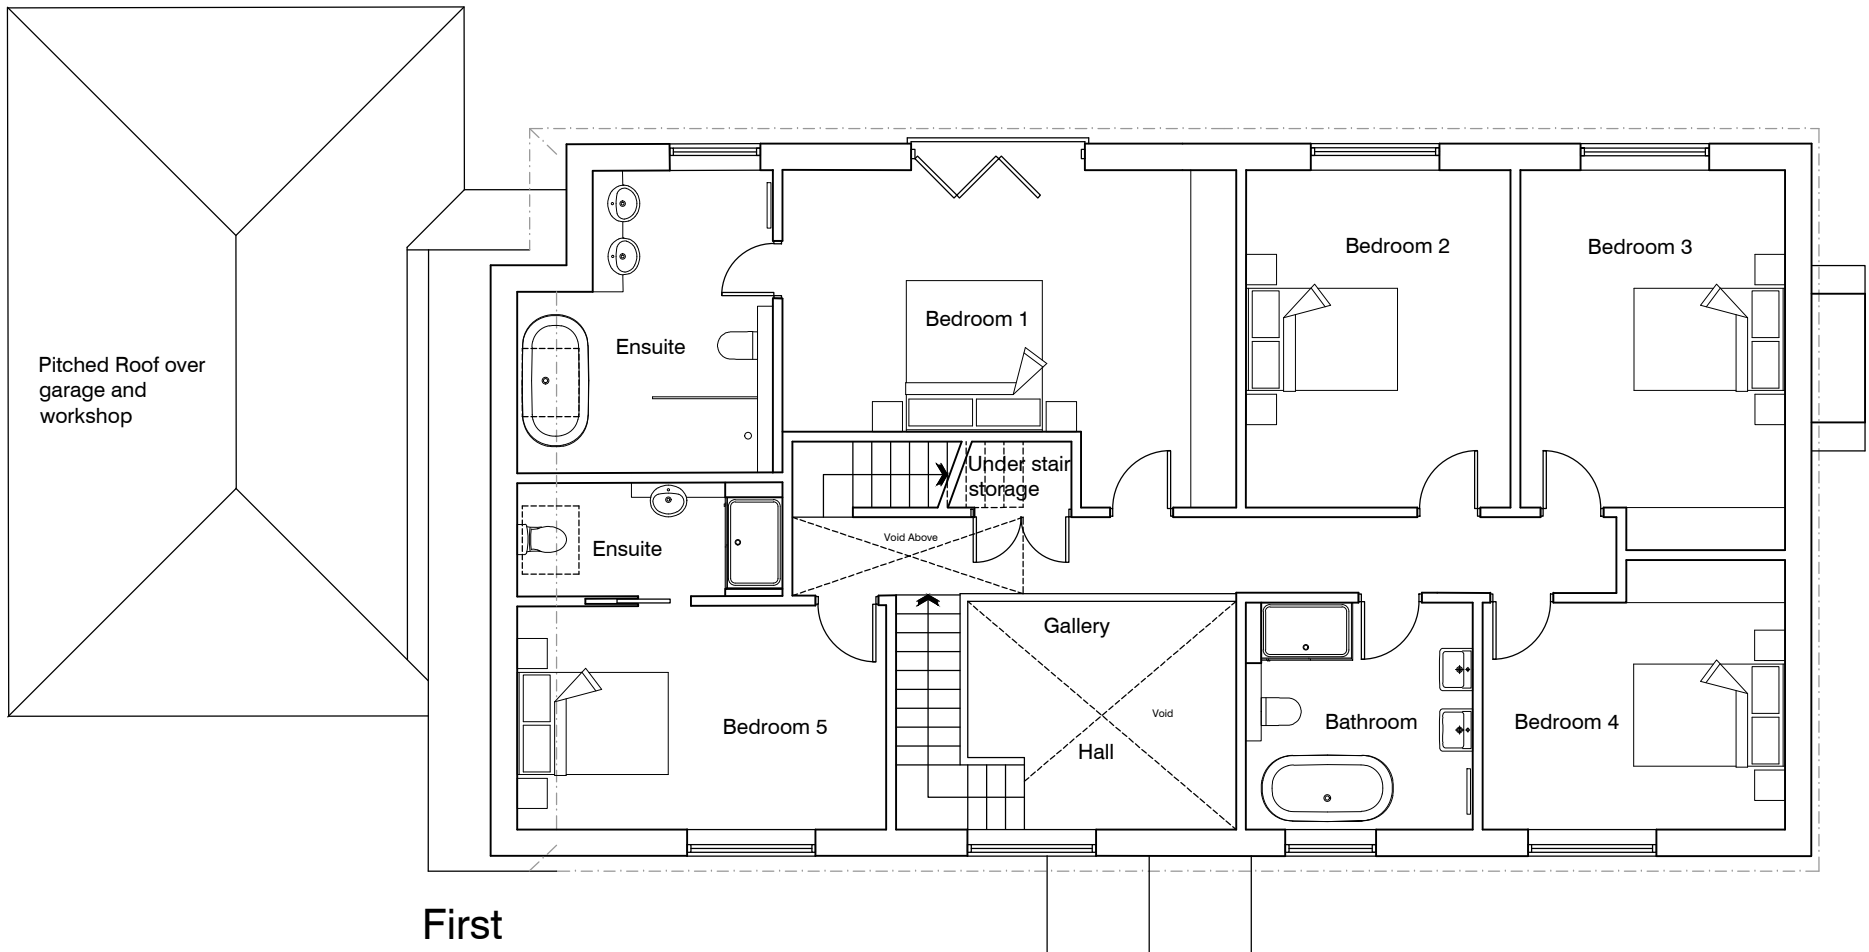

First



Date	Revision
L	
K	
J	
I	
H	
G	
F	16/07/26 Canopy added
E	15/07/26 Garage and workshop roof updated
D	27/04/26 Workshop footprint updated
C	22/04/26 Roof and windows updated to client comments
B	31/03/26 Bed 2 window updated
A	03/03/26 Updated to client comments

Client	MR O & MRS C JACKSON		
Project	AROSA OLDLANDS AVENUE BALCOMBE		
Title	FIRST FLOOR & ATTIC PLAN PROPOSED		
Date	Scales	Dwg. No.	Rev.
02/26	1:100 @ A3	806/06	F

DAVID JENKINS DESIGN

ARCHITECTS, PLANNING & BUILDING CONSULTANTS

T: 01444 484811

E: info@davidjenkinsdesign.co.uk

The Architects Office, Gower Road, Haywards Heath RH16 4PL

SURVEY

FEASIBILITY

PLANNING

BUILDING REGULATIONS

CONSTRUCTION

Notes

Do not scale, use figured dimensions only.

All dimensions to be verified on site prior to the commencement of any work or the production of any shop drawing. All discrepancies to be reported to the Architect.

This drawing is to be read in conjunction with all related Architect's and Engineer's drawings and any other relevant information. It is the contractors responsibility to ensure that all works are in compliance with Building Regulations.

This drawing is copyright of David Jenkins Design.