
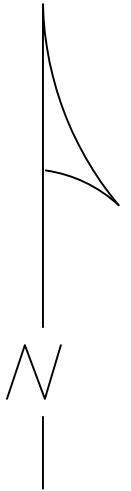


PROPOSED BLOCK PLAN

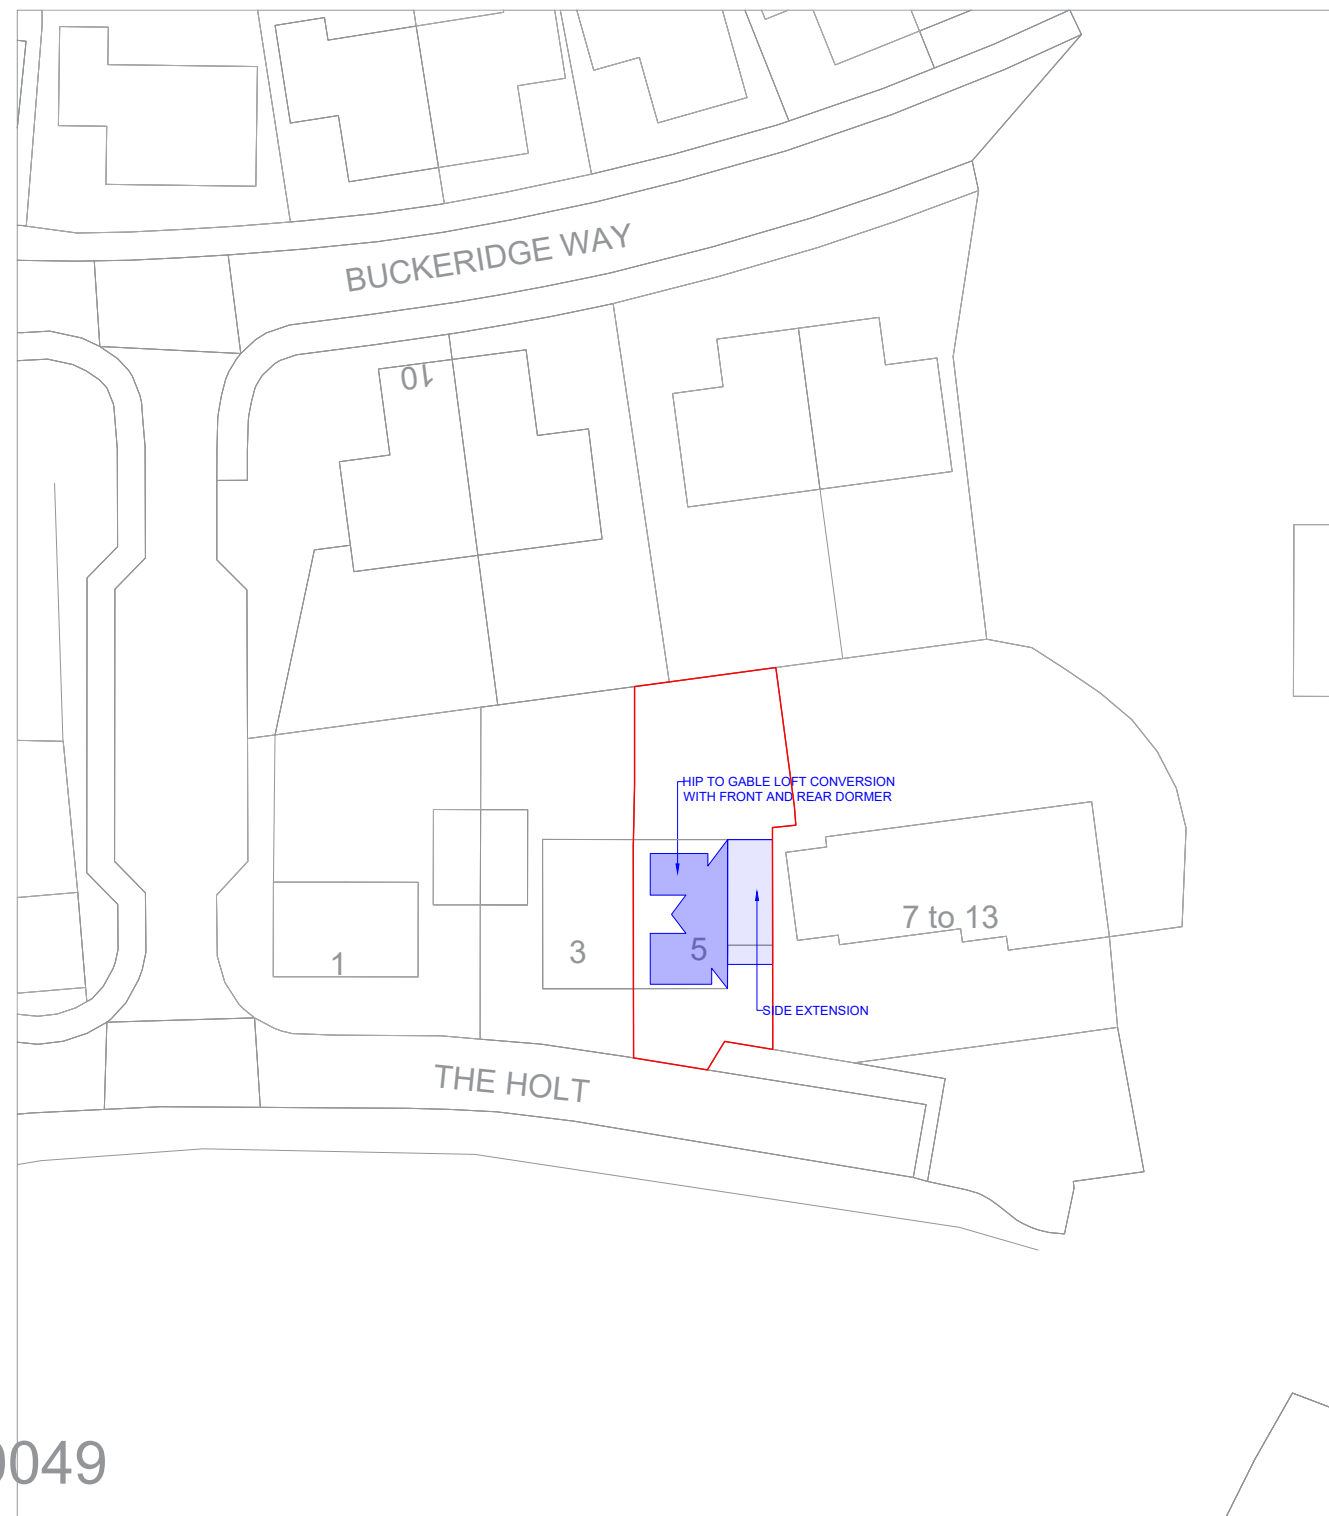

Map number: TQRQM25209170910049

Title: Proposed Block Plan


Map Produced for: 5 The Holt, Haywards Heath RH16 4XR, UK

© Crown copyright and database rights 2025 OS 100042766

Project ID: RH16 4XR

Date of Purchase: 28-07-2025

1 Years subscription from 28-07-2025 for 1 workstation.

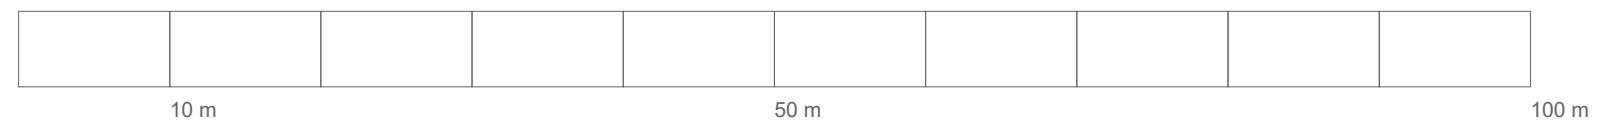

NOTE: - DRAWINGS NOT TO BE SCALED FOR CONSTRUCTION. - CONTRACTOR TO CHECK ALL DIMENSIONS BEFORE ORDERING ANY STEEL WORK. - ALL MATERIALS AND WORKMANSHIP MUST FULLY COMPLY WITH ALL CURRENT BRITISH STANDARDS AND CODES OF PRACTICE.	Client Name	Section	Drawing Title		LEGEND STRUCTURE TO BE DEMOLISHED PROPOSED STRUCTURE	Project No.	RH16 4XR
	Project Address	SIDE EXTENSION AND LOFT CONVERSION	Proposed Block Plan			Drawing No.	B-003
						Revision	-
						Scale at A3	1:500
						Date	29/07/2025