


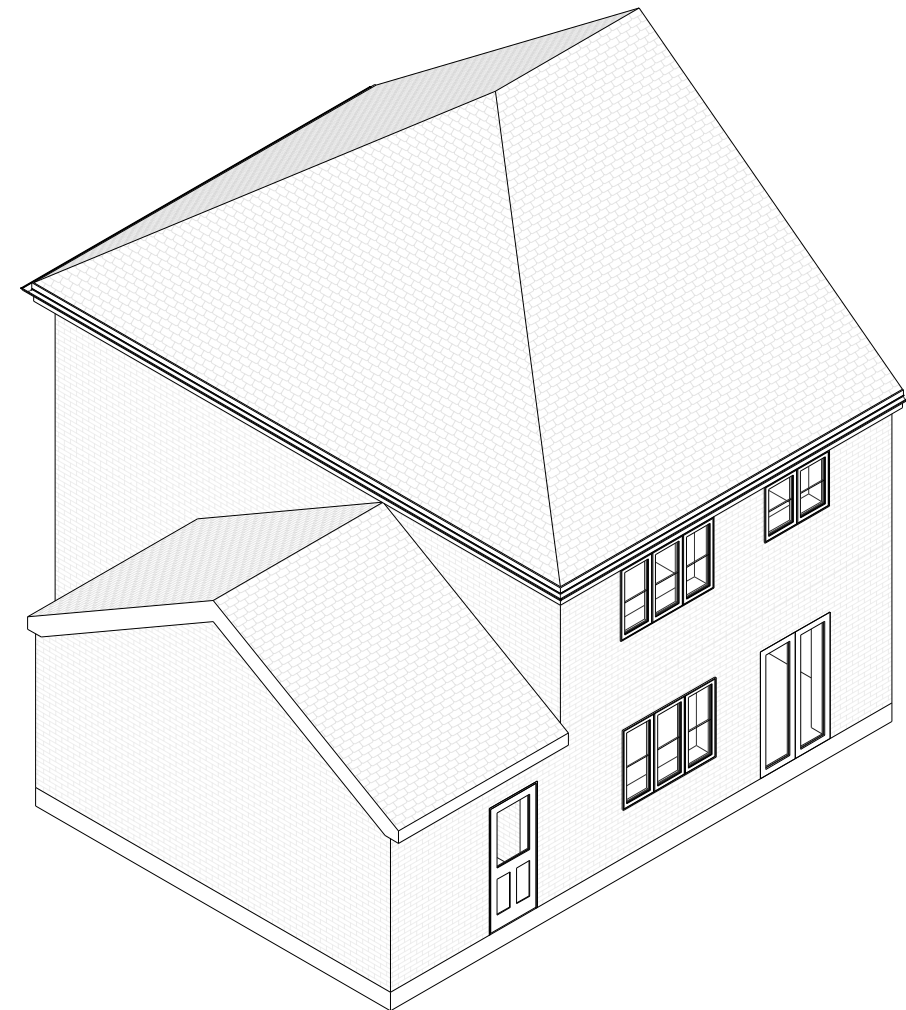

3D VIEW 1



3D VIEW 2

NOTE: - DRAWINGS NOT TO BE SCALED FOR CONSTRUCTION. - CONTRACTOR TO CHECK ALL DIMENSIONS BEFORE ORDERING ANY STEEL WORK. - ALL MATERIALS AND WORKMANSHIP MUST FULLY COMPLY WITH ALL CURRENT BRITISH STANDARDS AND CODES OF PRACTICE.	Client Name	Section	Drawing Title	SCALE : 1:100 @ A3 0m 1m 2m 3m 4m 5m 6m 		LEGEND ■ STRUCTURE TO BE DEMOLISHED ■ PROPOSED STRUCTURE	Project No.
	---	Loft Conversion and Extension over Garage	EXISTING 3D VIEWS				RH16 4XR
	Project Address	Stage	Drawing Status				Drawing No.
	5 The Holt, Haywards Heath RH16 4XR, UK	ARCHITECTURAL PLANNING	For Planning Approval				A-006
						Designed	Revision
						Drawn	-
							Scale at A3
							1:100
							Date
							01/07/2025