
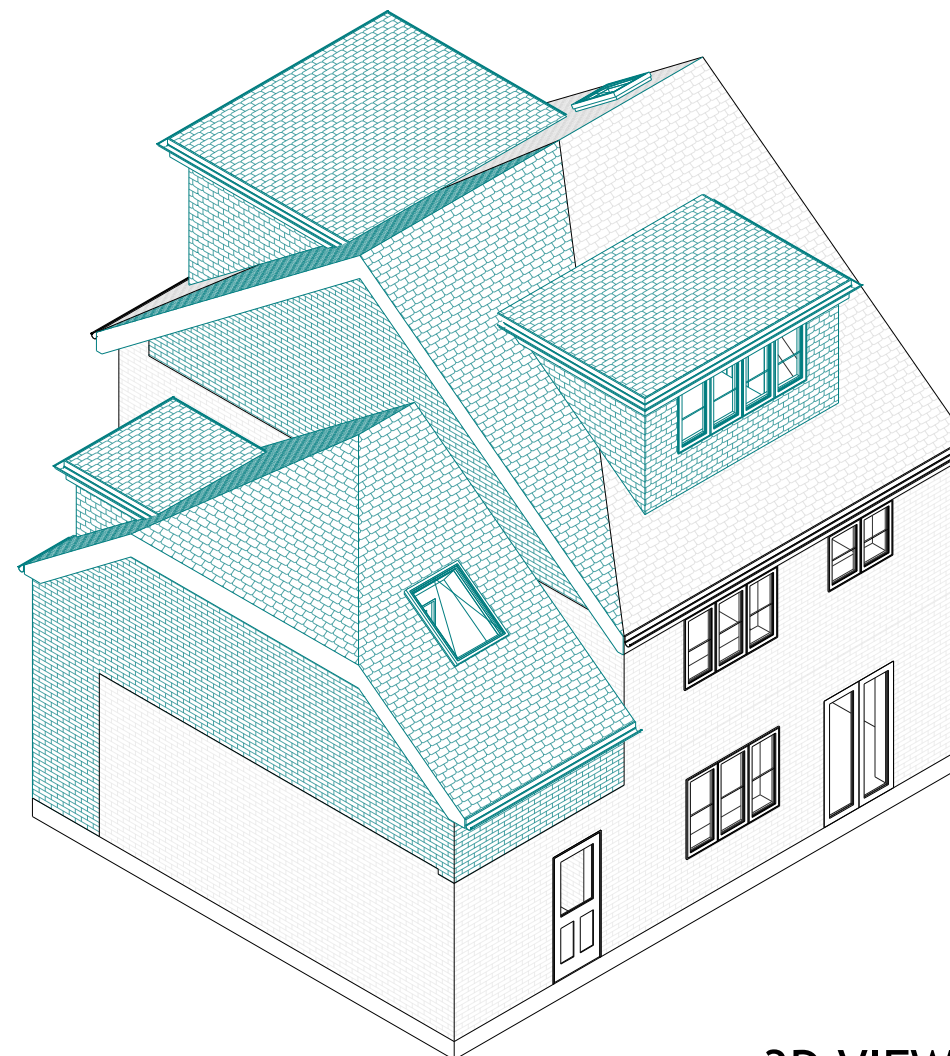


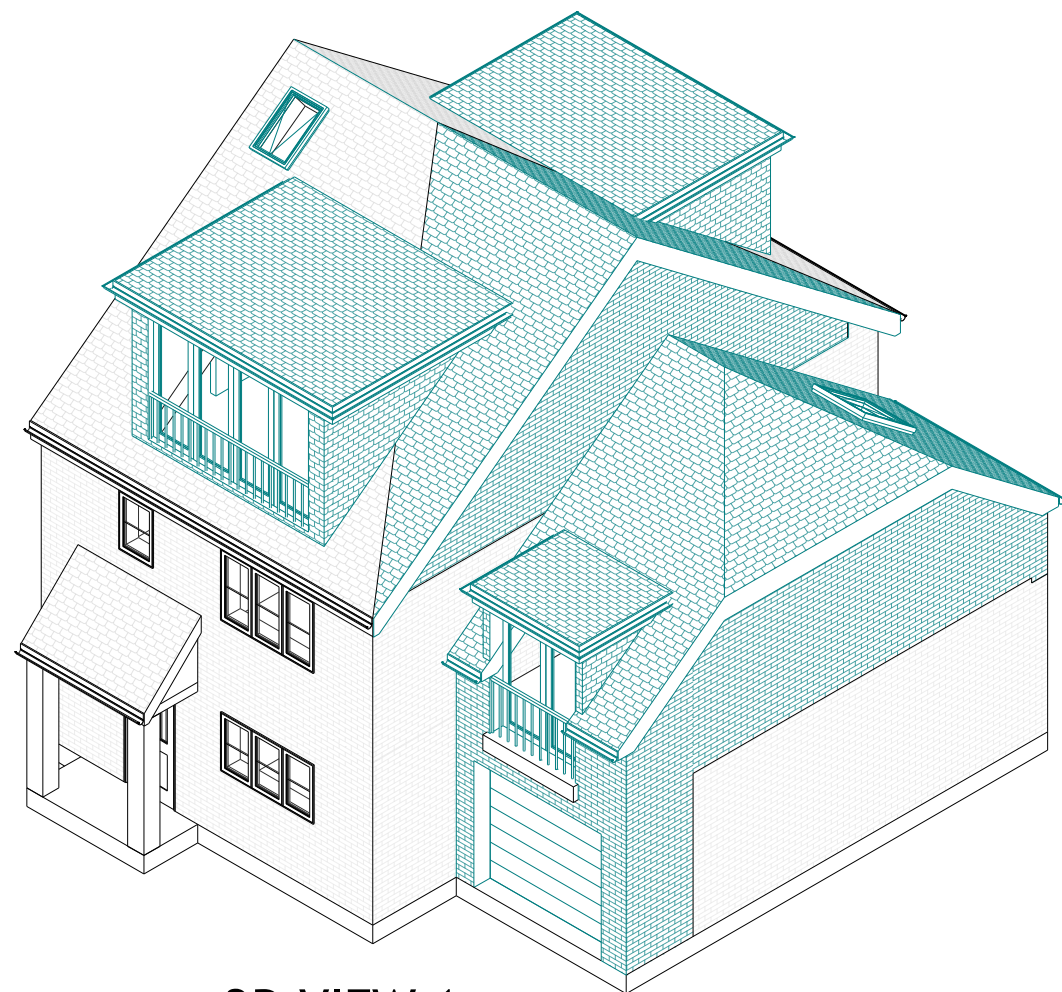

NOTE: - DRAWINGS NOT TO BE SCALED FOR CONSTRUCTION. - CONTRACTOR TO CHECK ALL DIMENSIONS BEFORE ORDERING ANY STEEL WORK. - ALL MATERIALS AND WORKMANSHIP MUST FULLY COMPLY WITH ALL CURRENT BRITISH STANDARDS AND CODES OF PRACTICE.	Client Name	Section	Drawing Title	SCALE : 1:100 @ A3 0m 1m 2m 3m 4m 5m 6m		LEGEND STRUCTURE TO BE DEMOLISHED PROPOSED STRUCTURE	Project No.	RH16 4XR
	Drawing No.	A-013						
	Revision	-						
	Scale at A3	1:100						
	Date	01/07/2025						
Project Address	Stage	Drawing Status						
5 The Holt, Haywards Heath RH16 4XR, UK	ARCHITECTURAL PLANNING	For Planning Approval						