

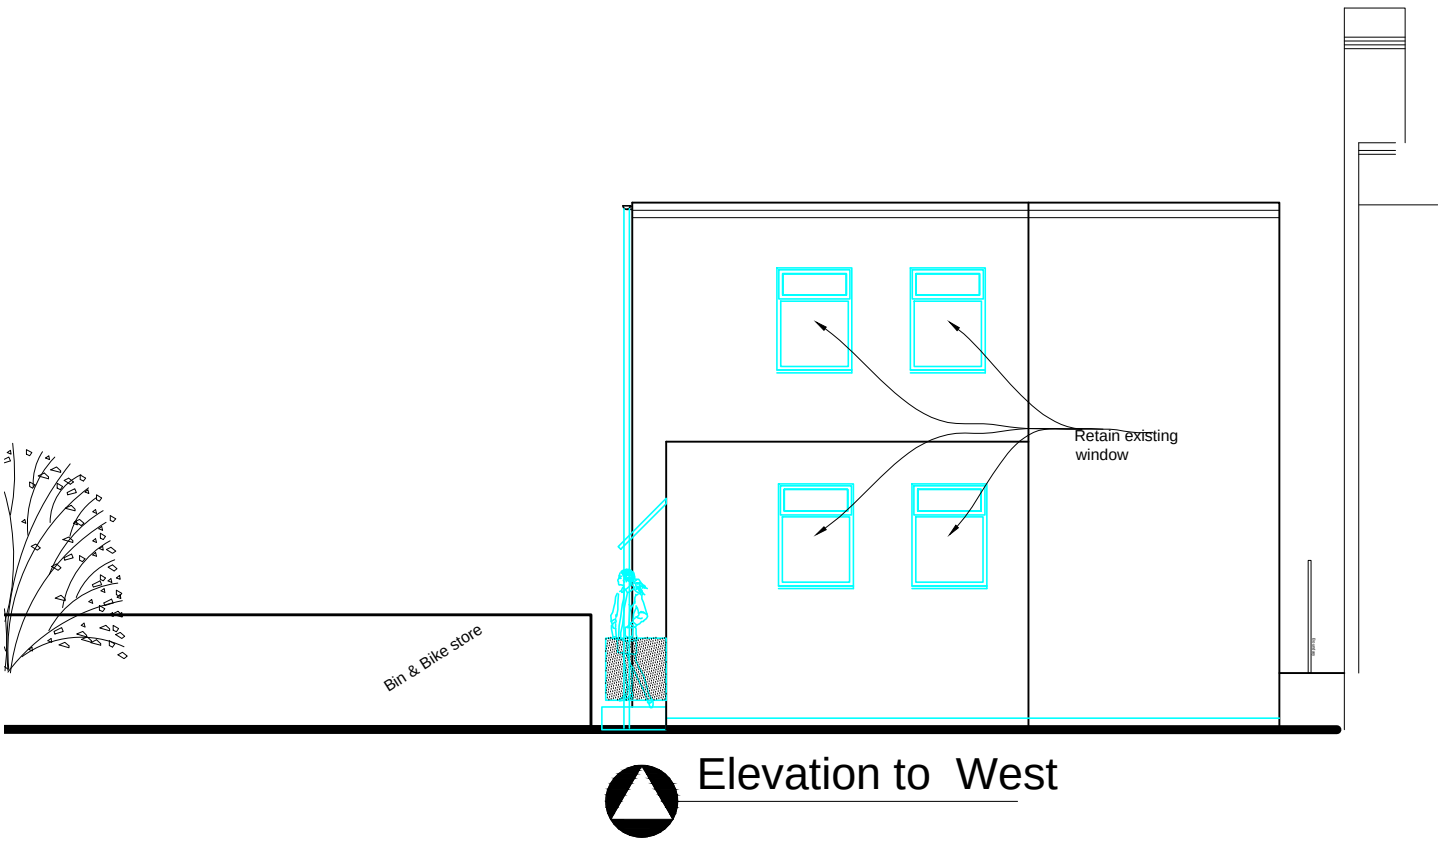
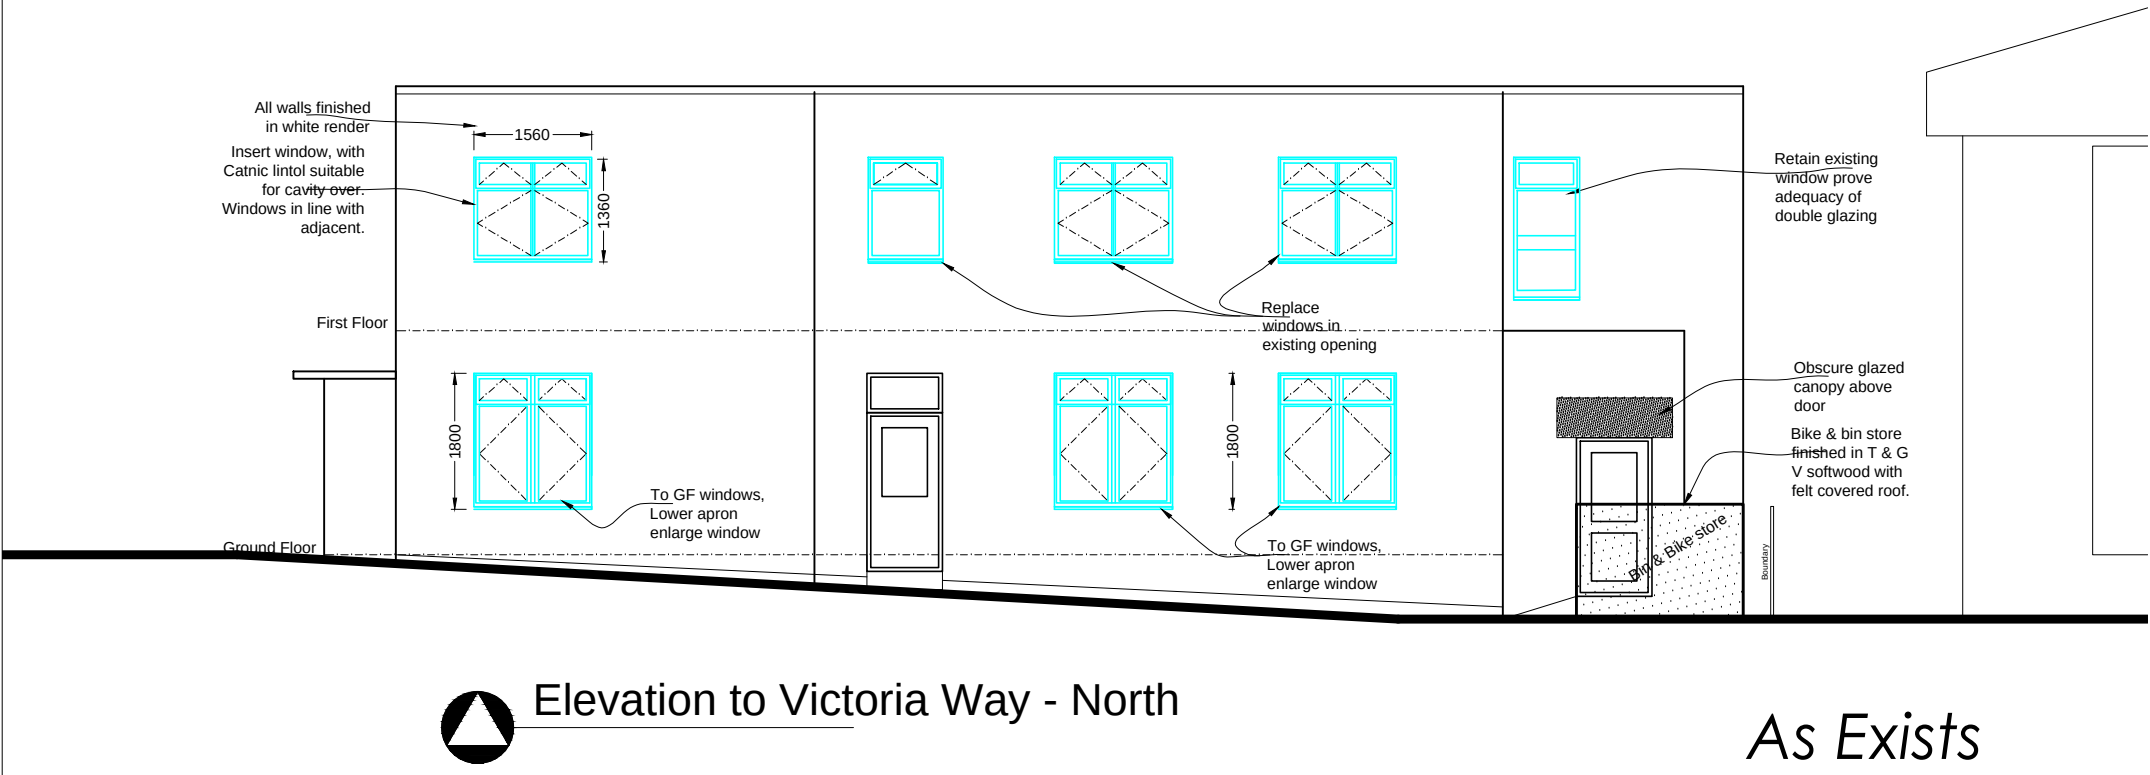
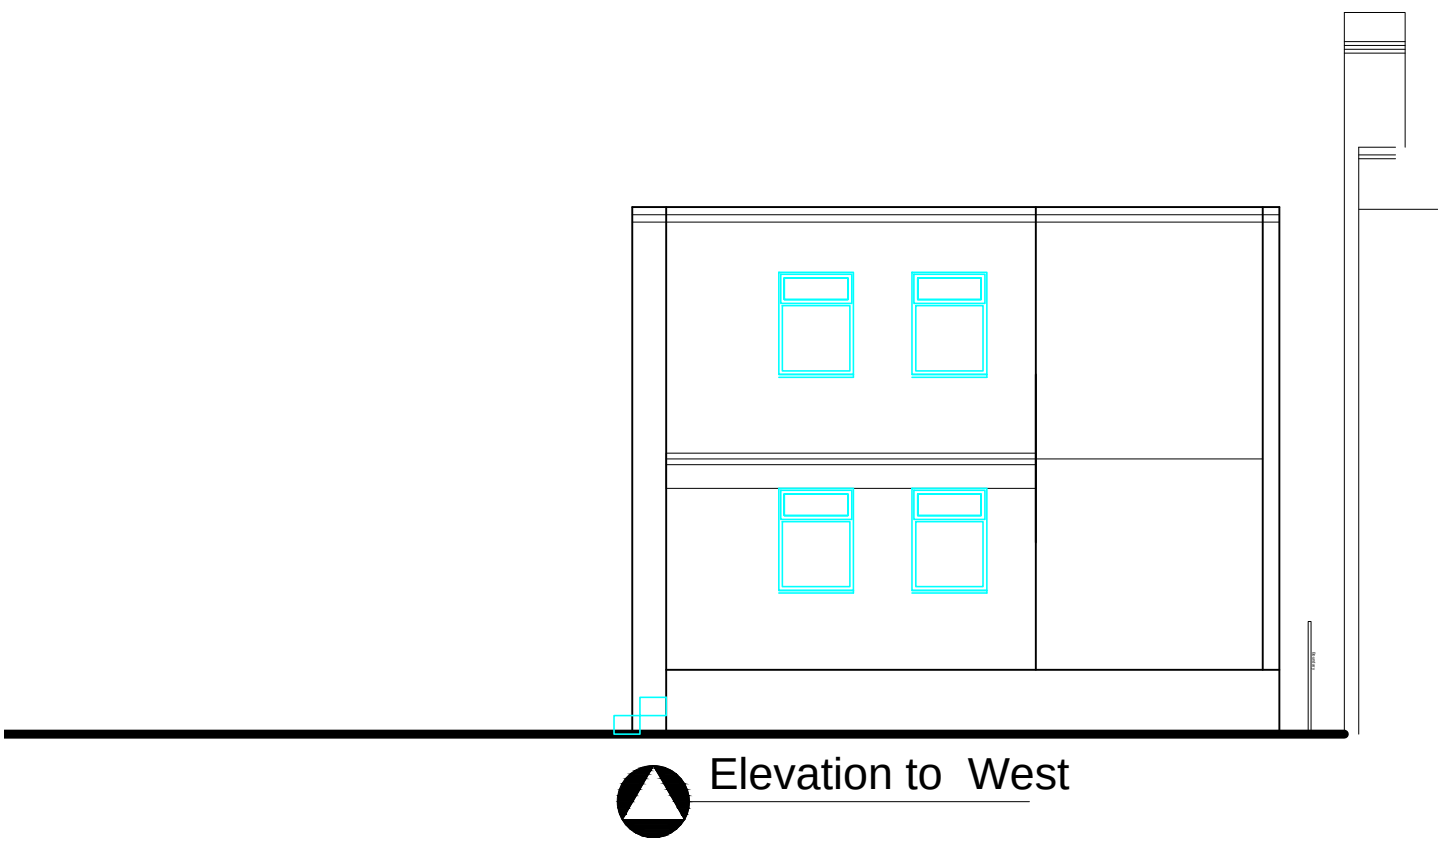
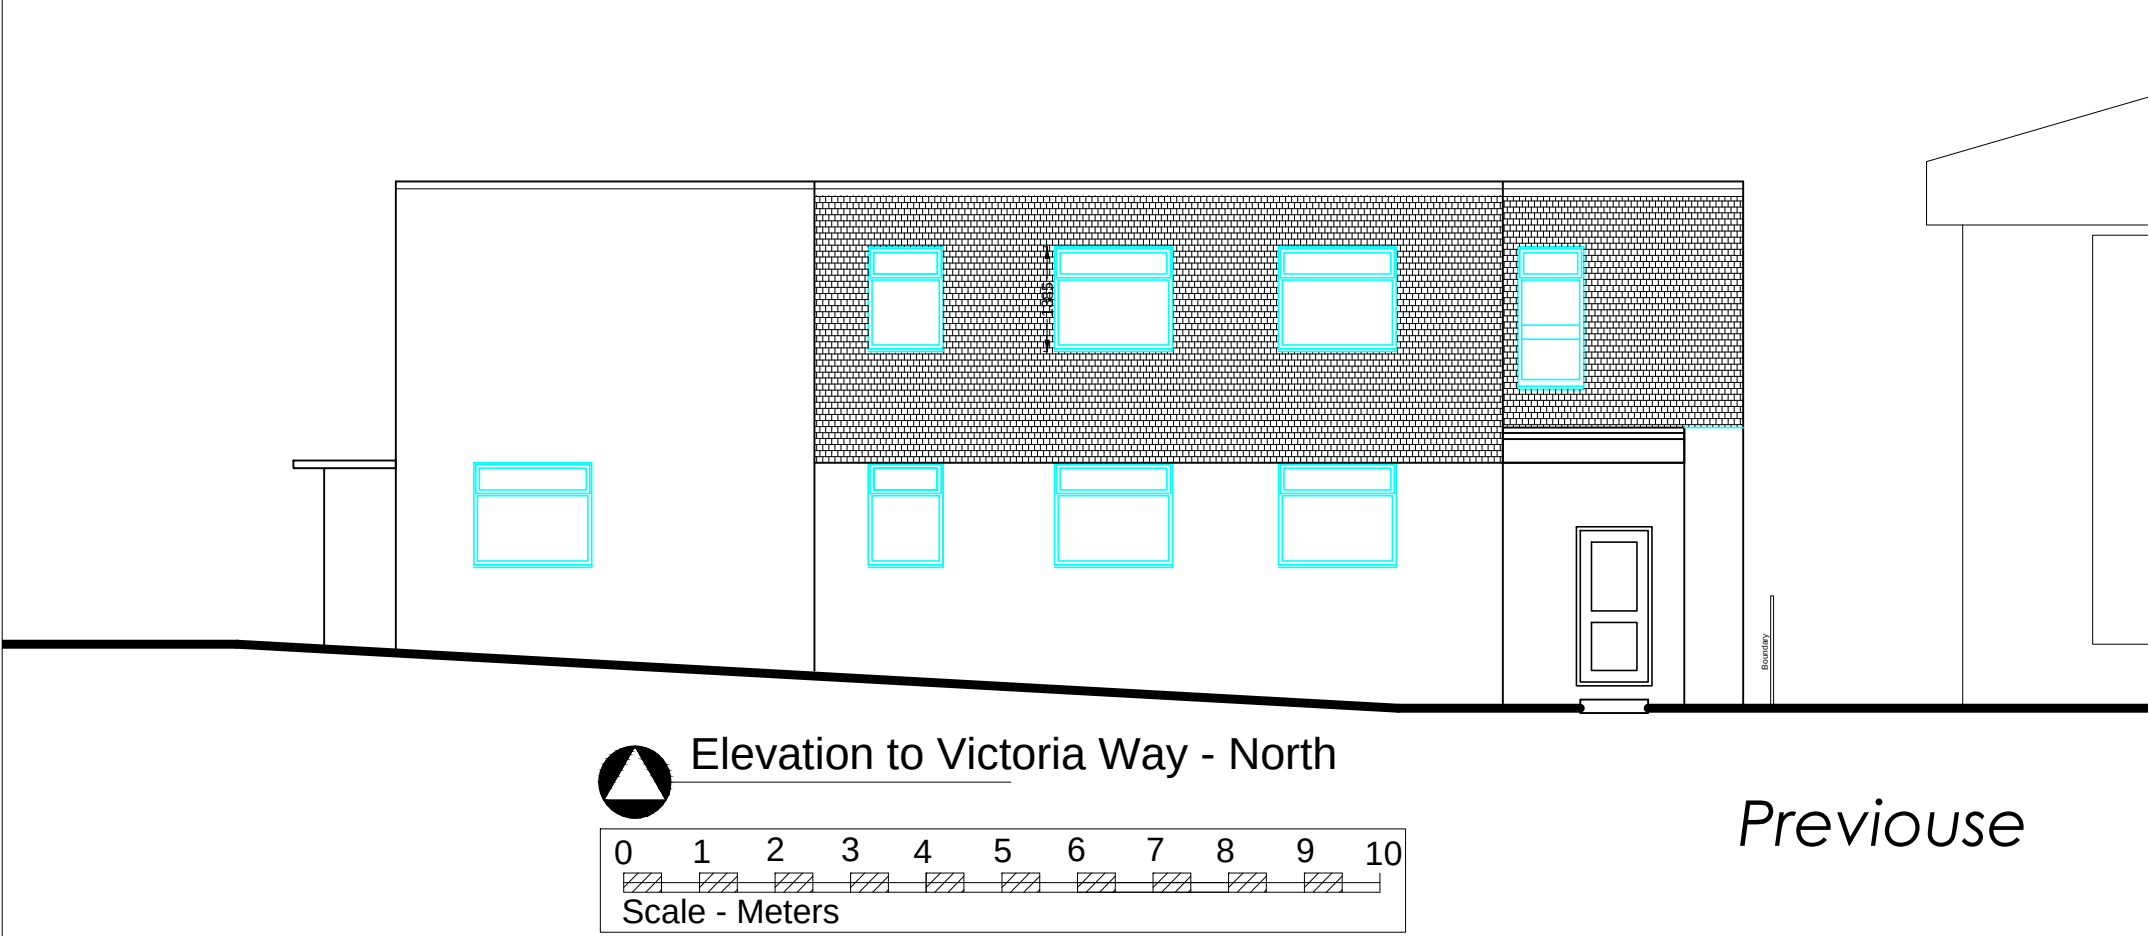


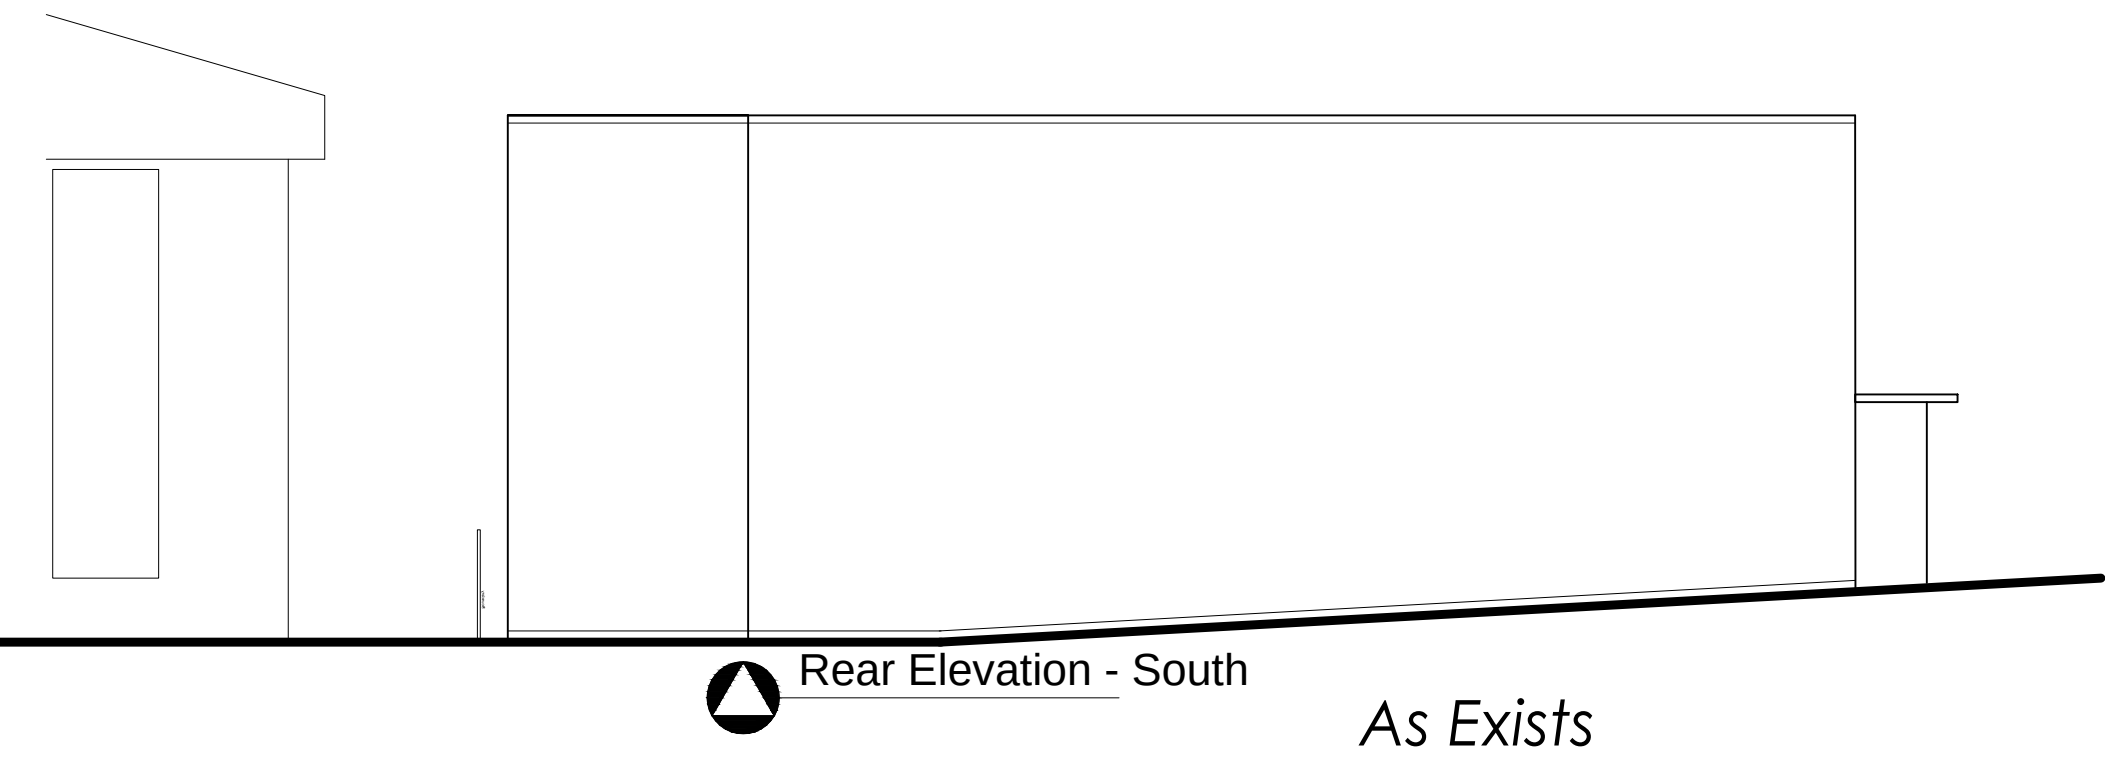

Elevations @ 1.100

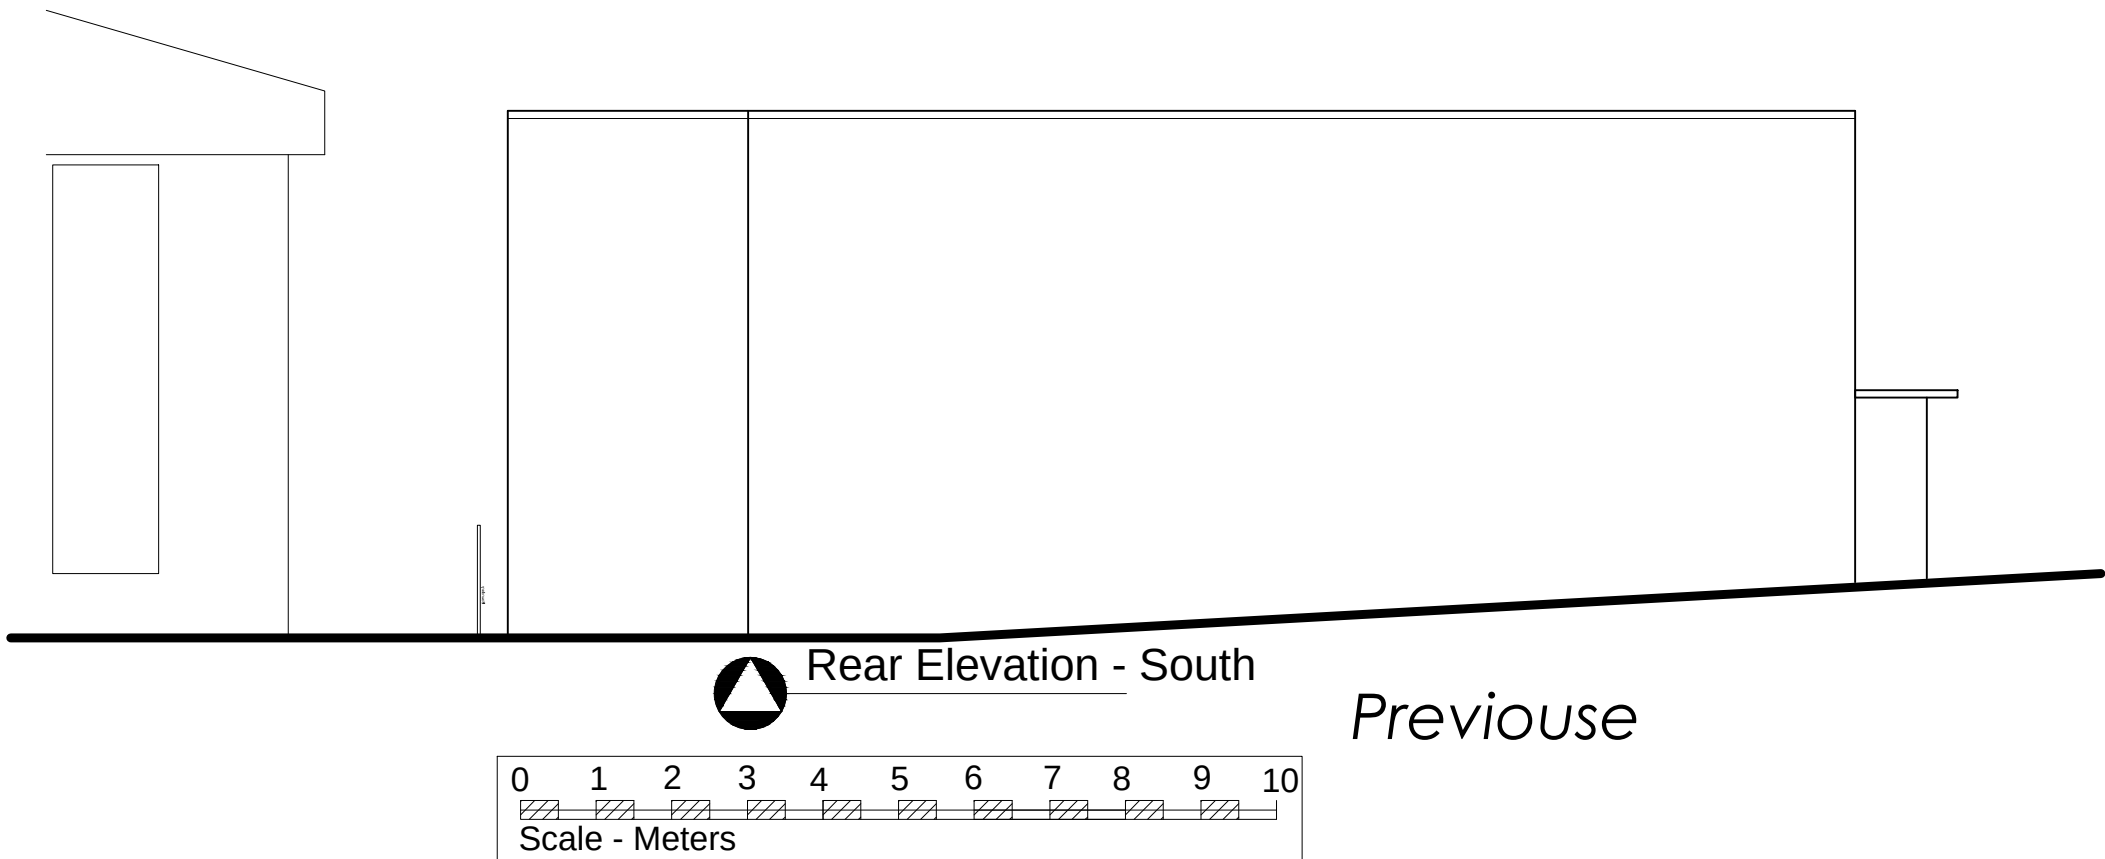

IMPORTANT NOTES :
1. GENERAL
(i) The design is to scale shown, work to figured dimensions and relative position, confirm to designer.
(ii) This drawing is to be read in conjunction with all relevant drawings, detailed specifications where applicable and all associated drawings in this series. (if any)
(iii) Any discrepancy on this drawing is to be reported immediately to the partnership for clarification.
(iv) The contractor is responsible for all temporary works and for the stability of the works in progress.

detail added	10/7/24		A
Reason	Date	By	Rev. No.
Client			
Project	273 London Road, B Hill Conversion to 6 studios		
Title	Elevations		
CLIVE HAWKINS ARCHITECTS LTD			
DESIGN@CLIVEHAWKINSONLINE.COM Tel: 01273 245249			
Date	Scales	Project No.	Draw. No.
Jun 24	1:100 @ A1	1036	23
		Rev. Date.	Rev. No.
			a