



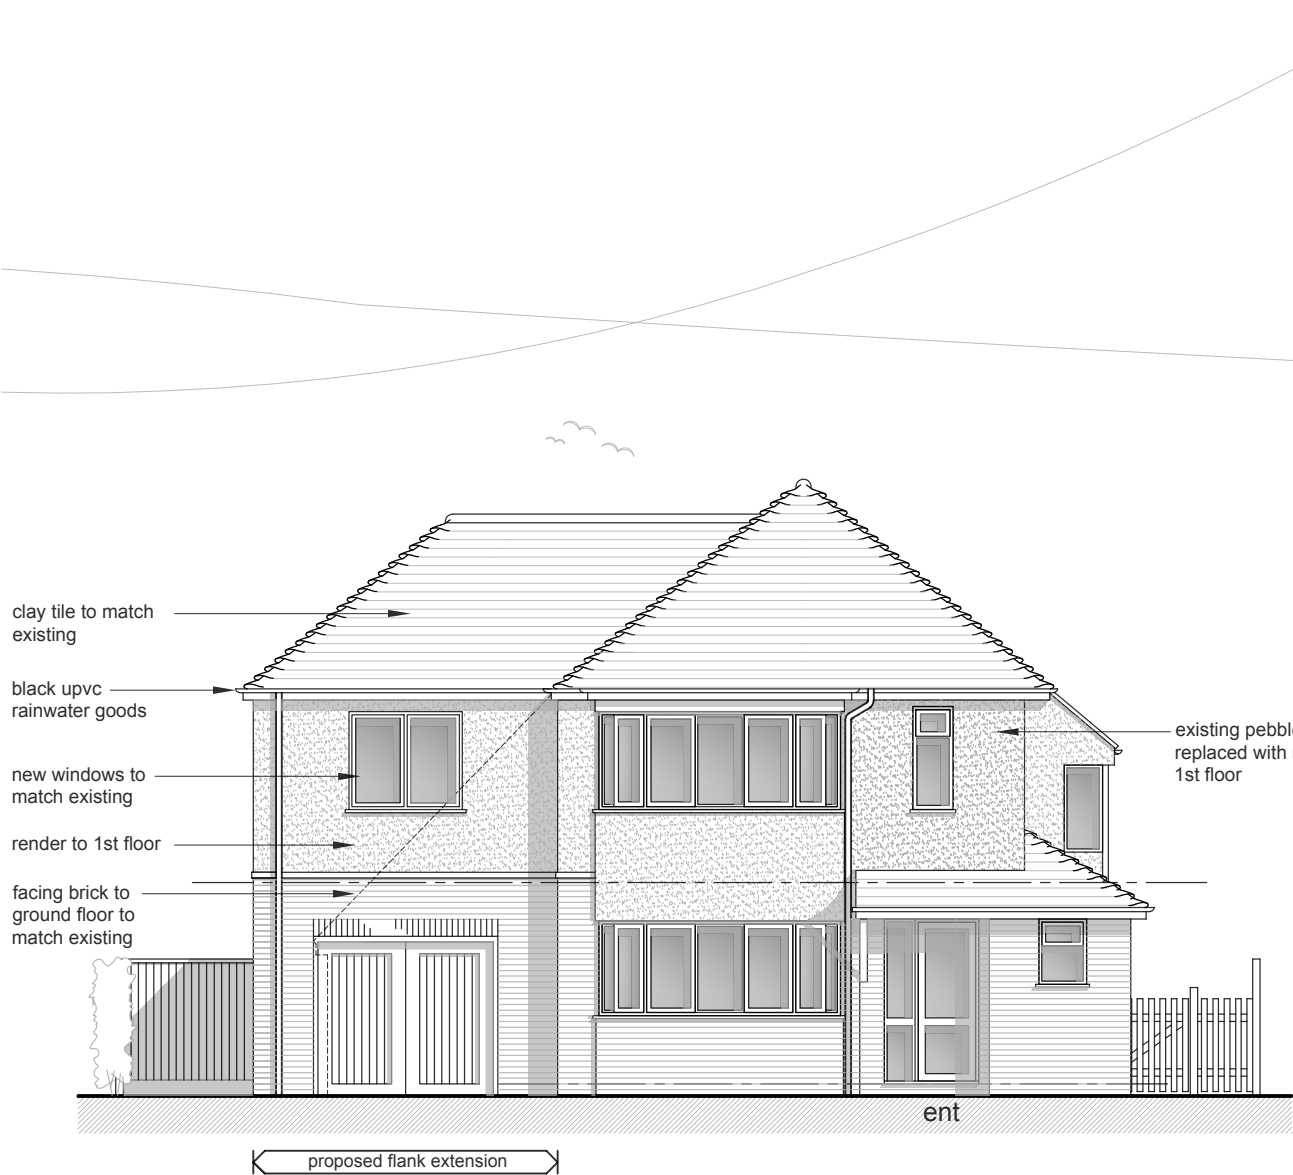

Front Elevation (north)

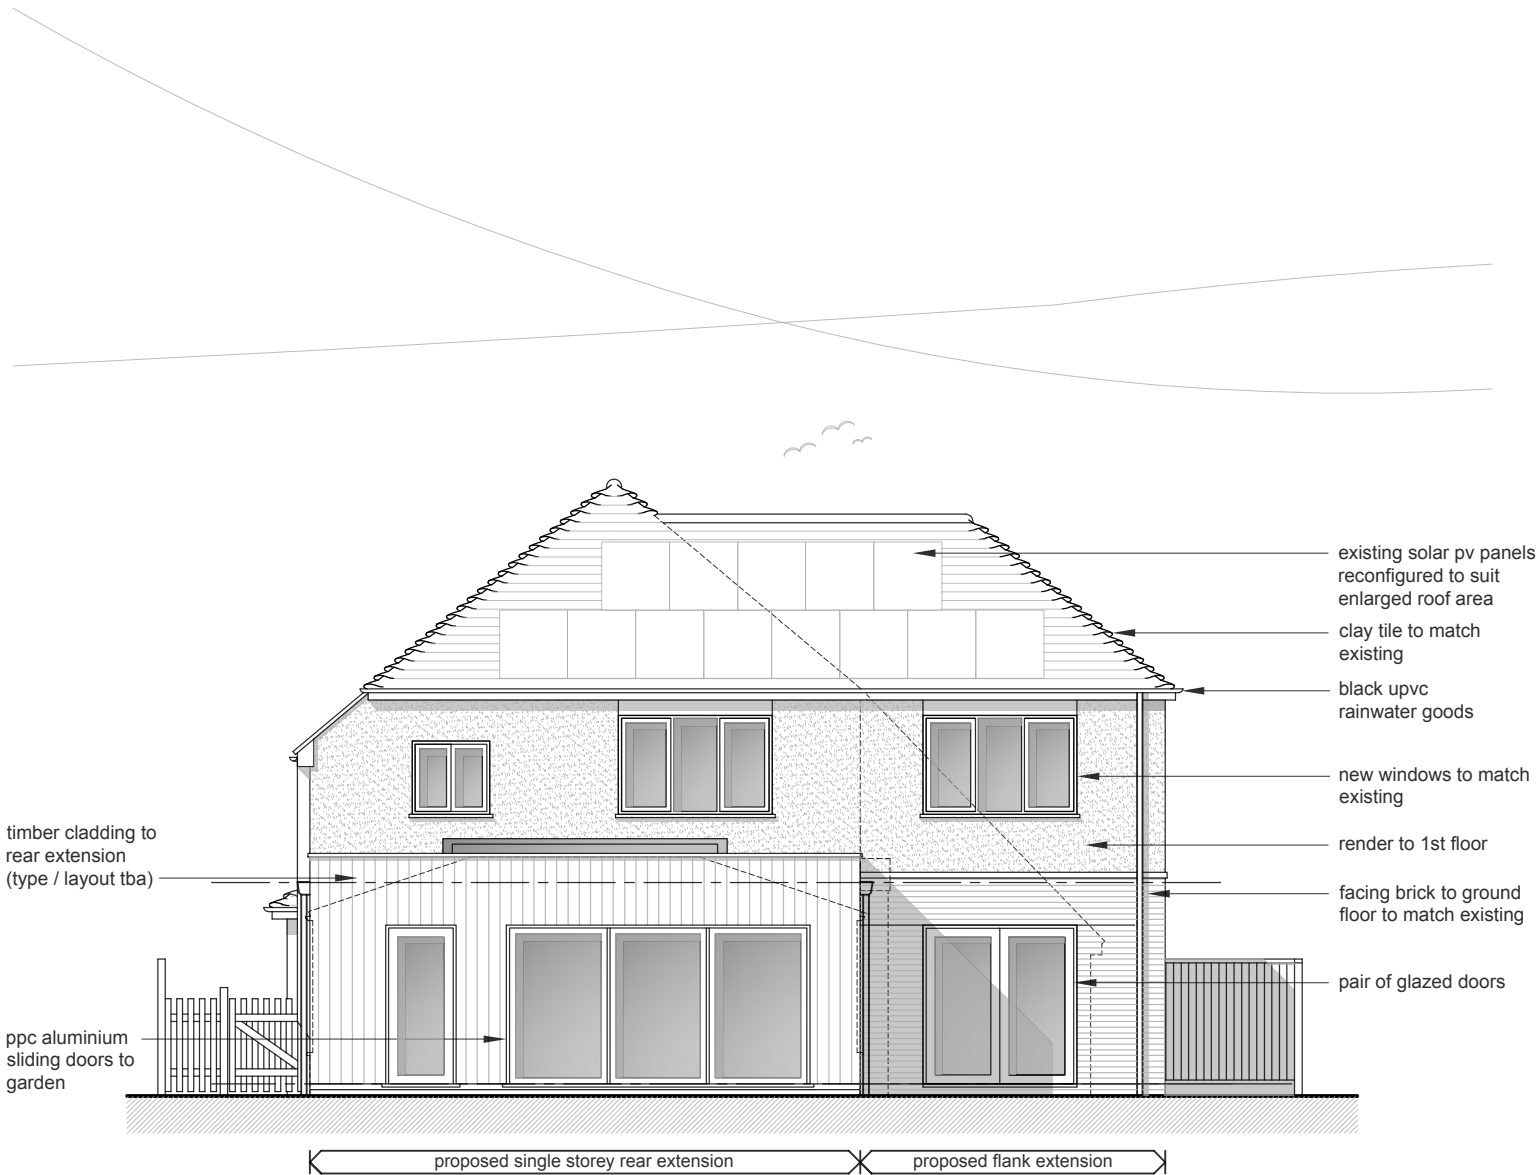

Rear Elevation (south)