

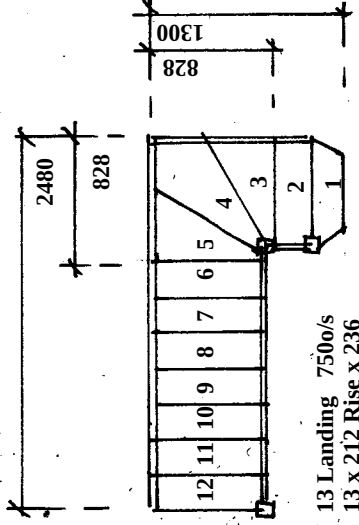


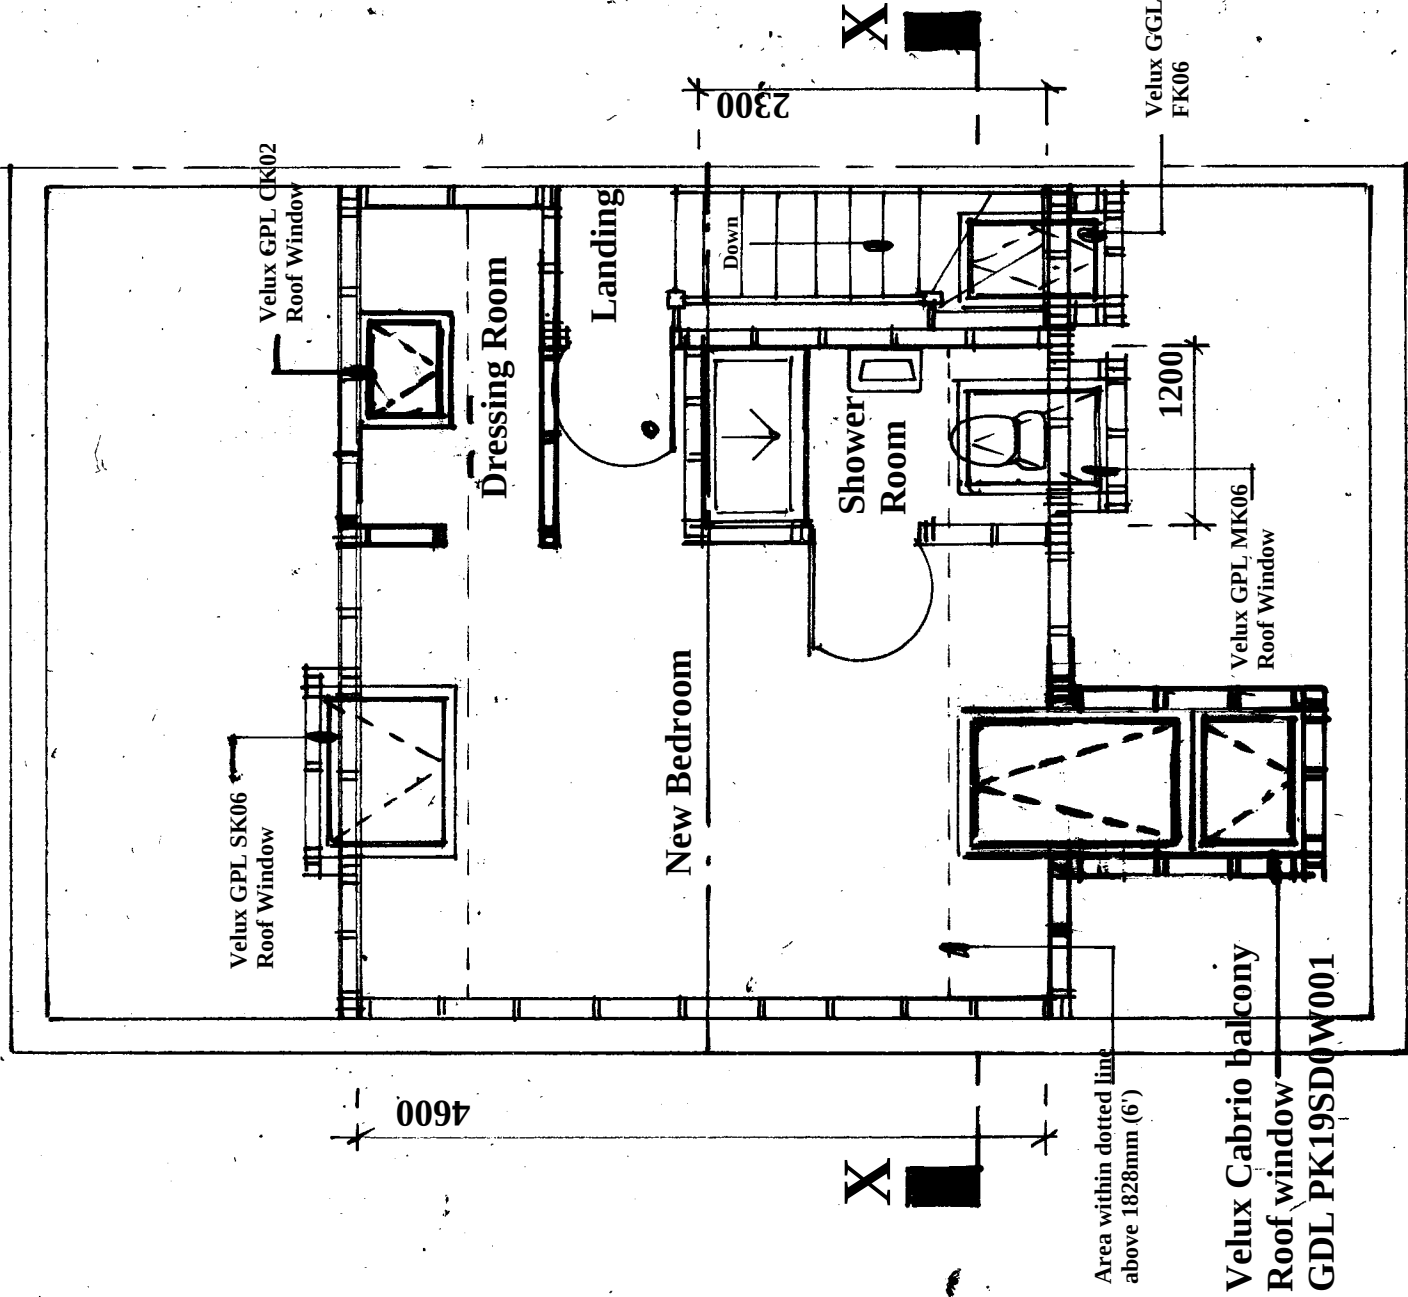

Scale Bar 1:50

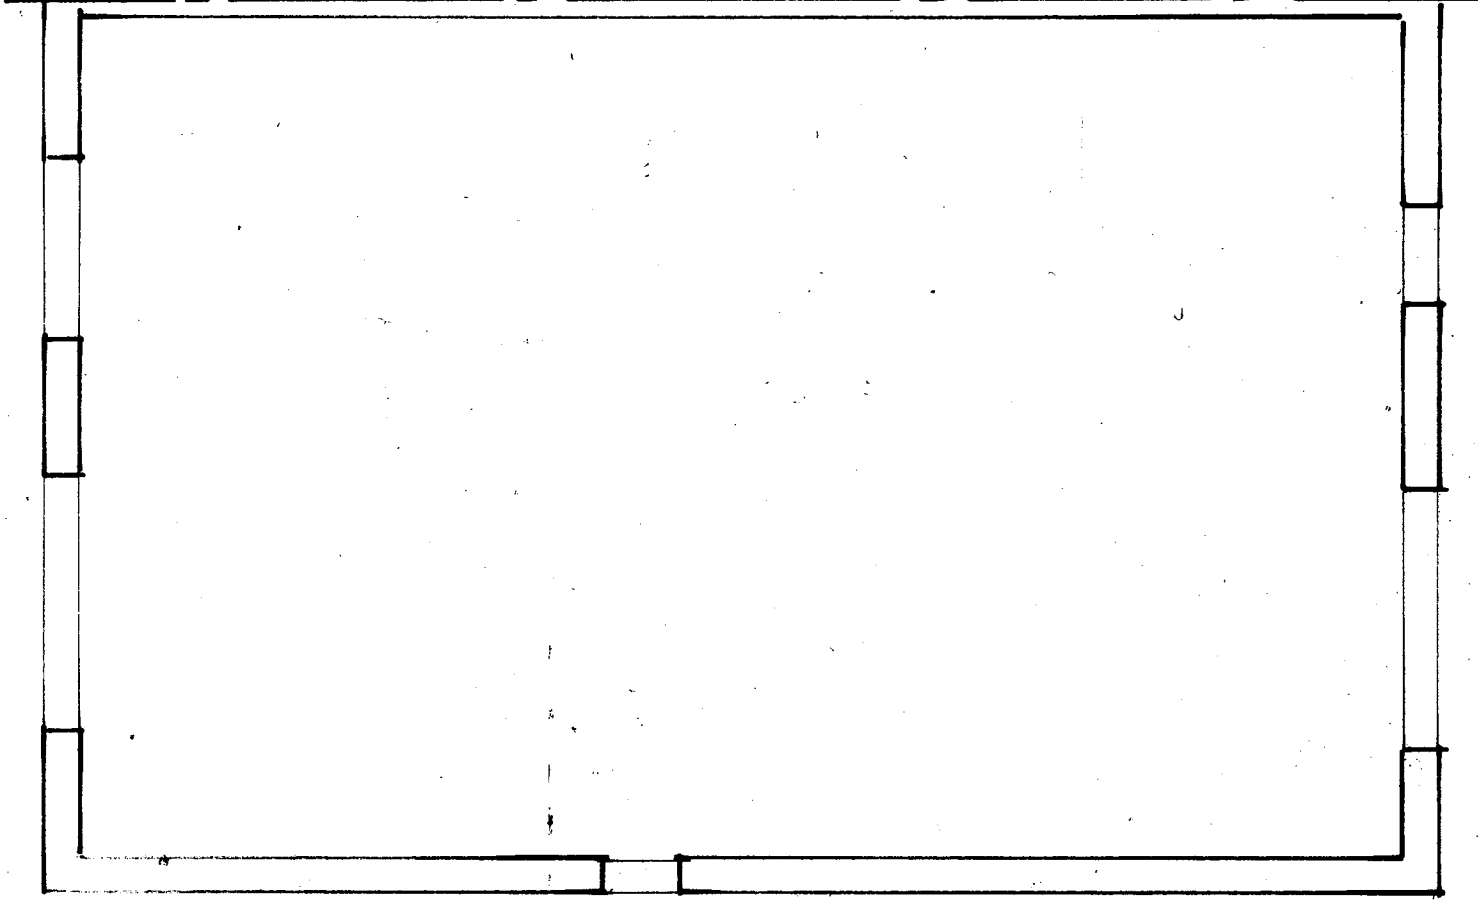

Proposed Staircase Plan

Amendments	Date

Client
Mr & Mrs Catt

Site Address

**17 Buckeridge Way
Haywards Heath
West Sussex
RH16 4XQ**

Proposal

Loft Conversion

Drawing Title

Proposed Joist/ Loft Room Plan

Date

20/05/26

Drawn

S. Burrows

Scales

1:50

Proposed Joist Layout

Proposed Loft Room Plan

DWG NO.	S13534/2	REV
---------	----------	-----