



100x50 C16 Collars @
600c/c

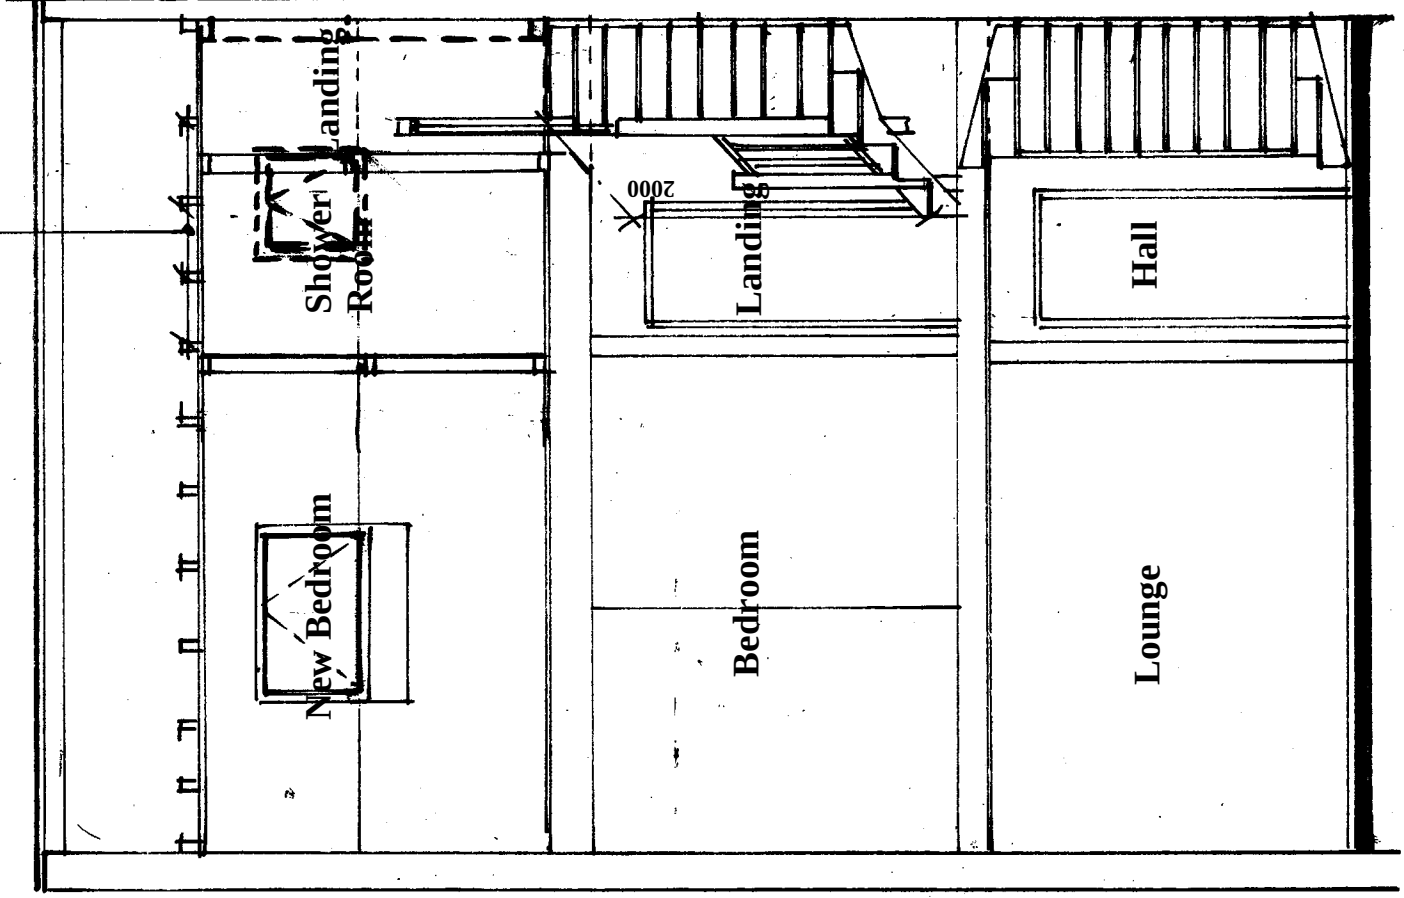

Section X-X

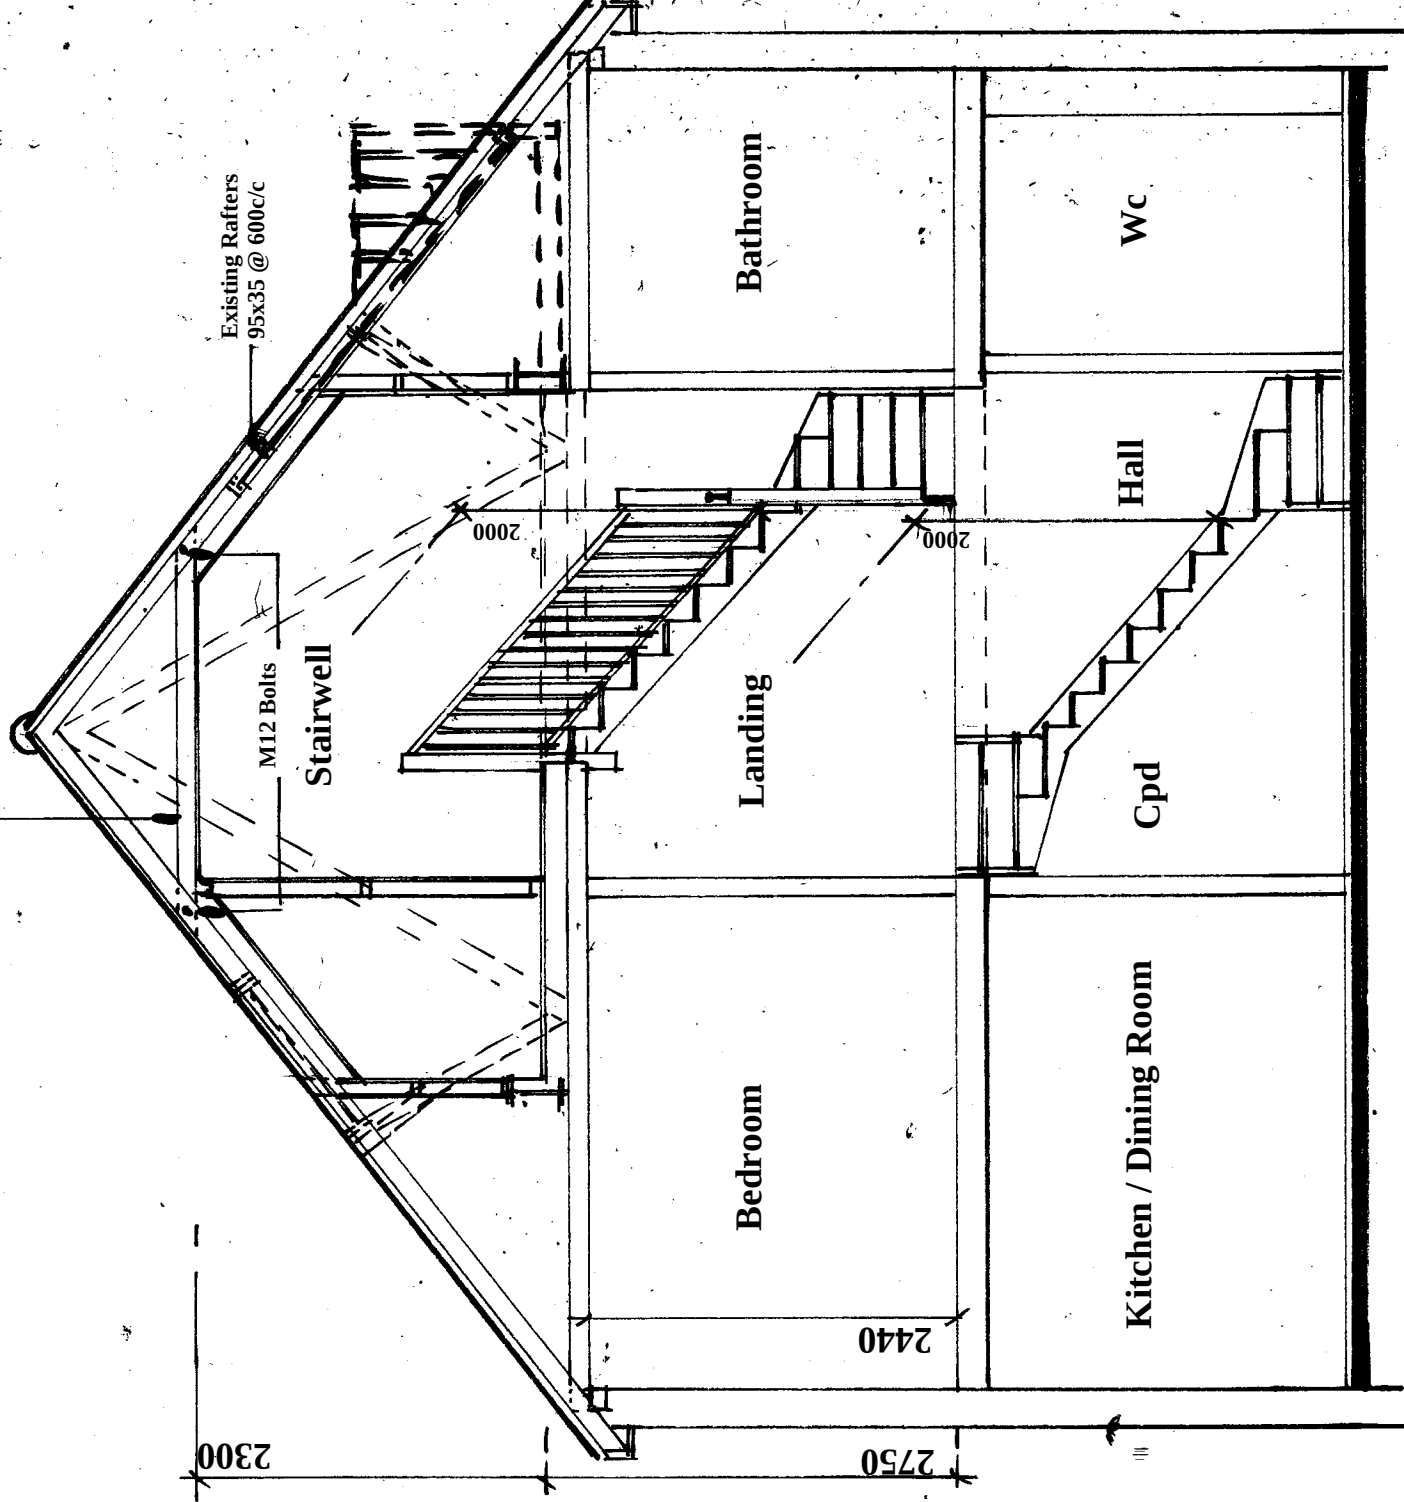

Section Y-Y

Amendments			Date

Client

Mr & Mrs Catt

Site Address

17 Buckeridge Way
Haywards Heath
West Sussex
RH16 4XQ

Proposal Loft Conversion

Drawing Title Sections

Date 20/05/26 Drawn S. Burrows

Scales 1:50

DWG NO. S13534/3

REV



Scale Bar 1:50