


METRES SCALE *BLOCK PLAN SCALE 1:500*

PROPOSED ALTERATIONS

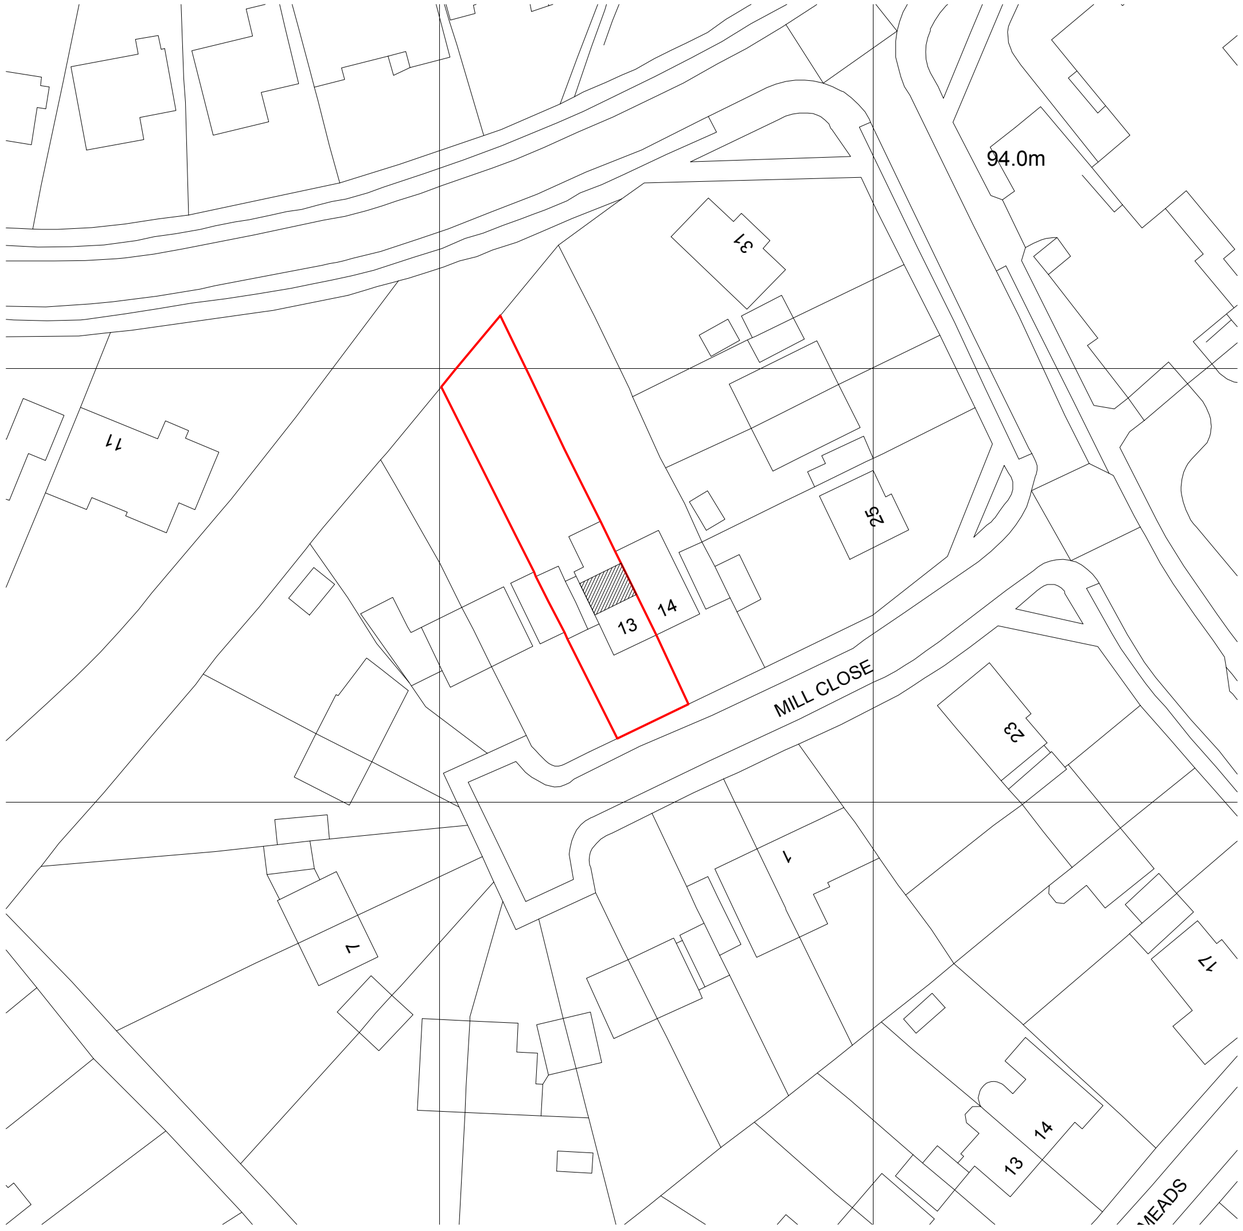

LOCATION MAP SCALE 1:1250

rev	date	description

RB Design
Corner Cottage, The Limes, Fellbridge, East Grinstead, RH19 2QY
Tel: 01342 523 766 Mob 07988 998 928 e.mail: info@rossbowditchdesign.co.uk

project	drawing	date	job no
13 Mill Close, EAST GRINSTEAD, RH19 4DE	*WORKS*	*16.04.25*	
client Ms. Clare Newman	*LOCATION MAP - BLOCK PLAN*	scale @	dwg no *PLN 09* rev.