
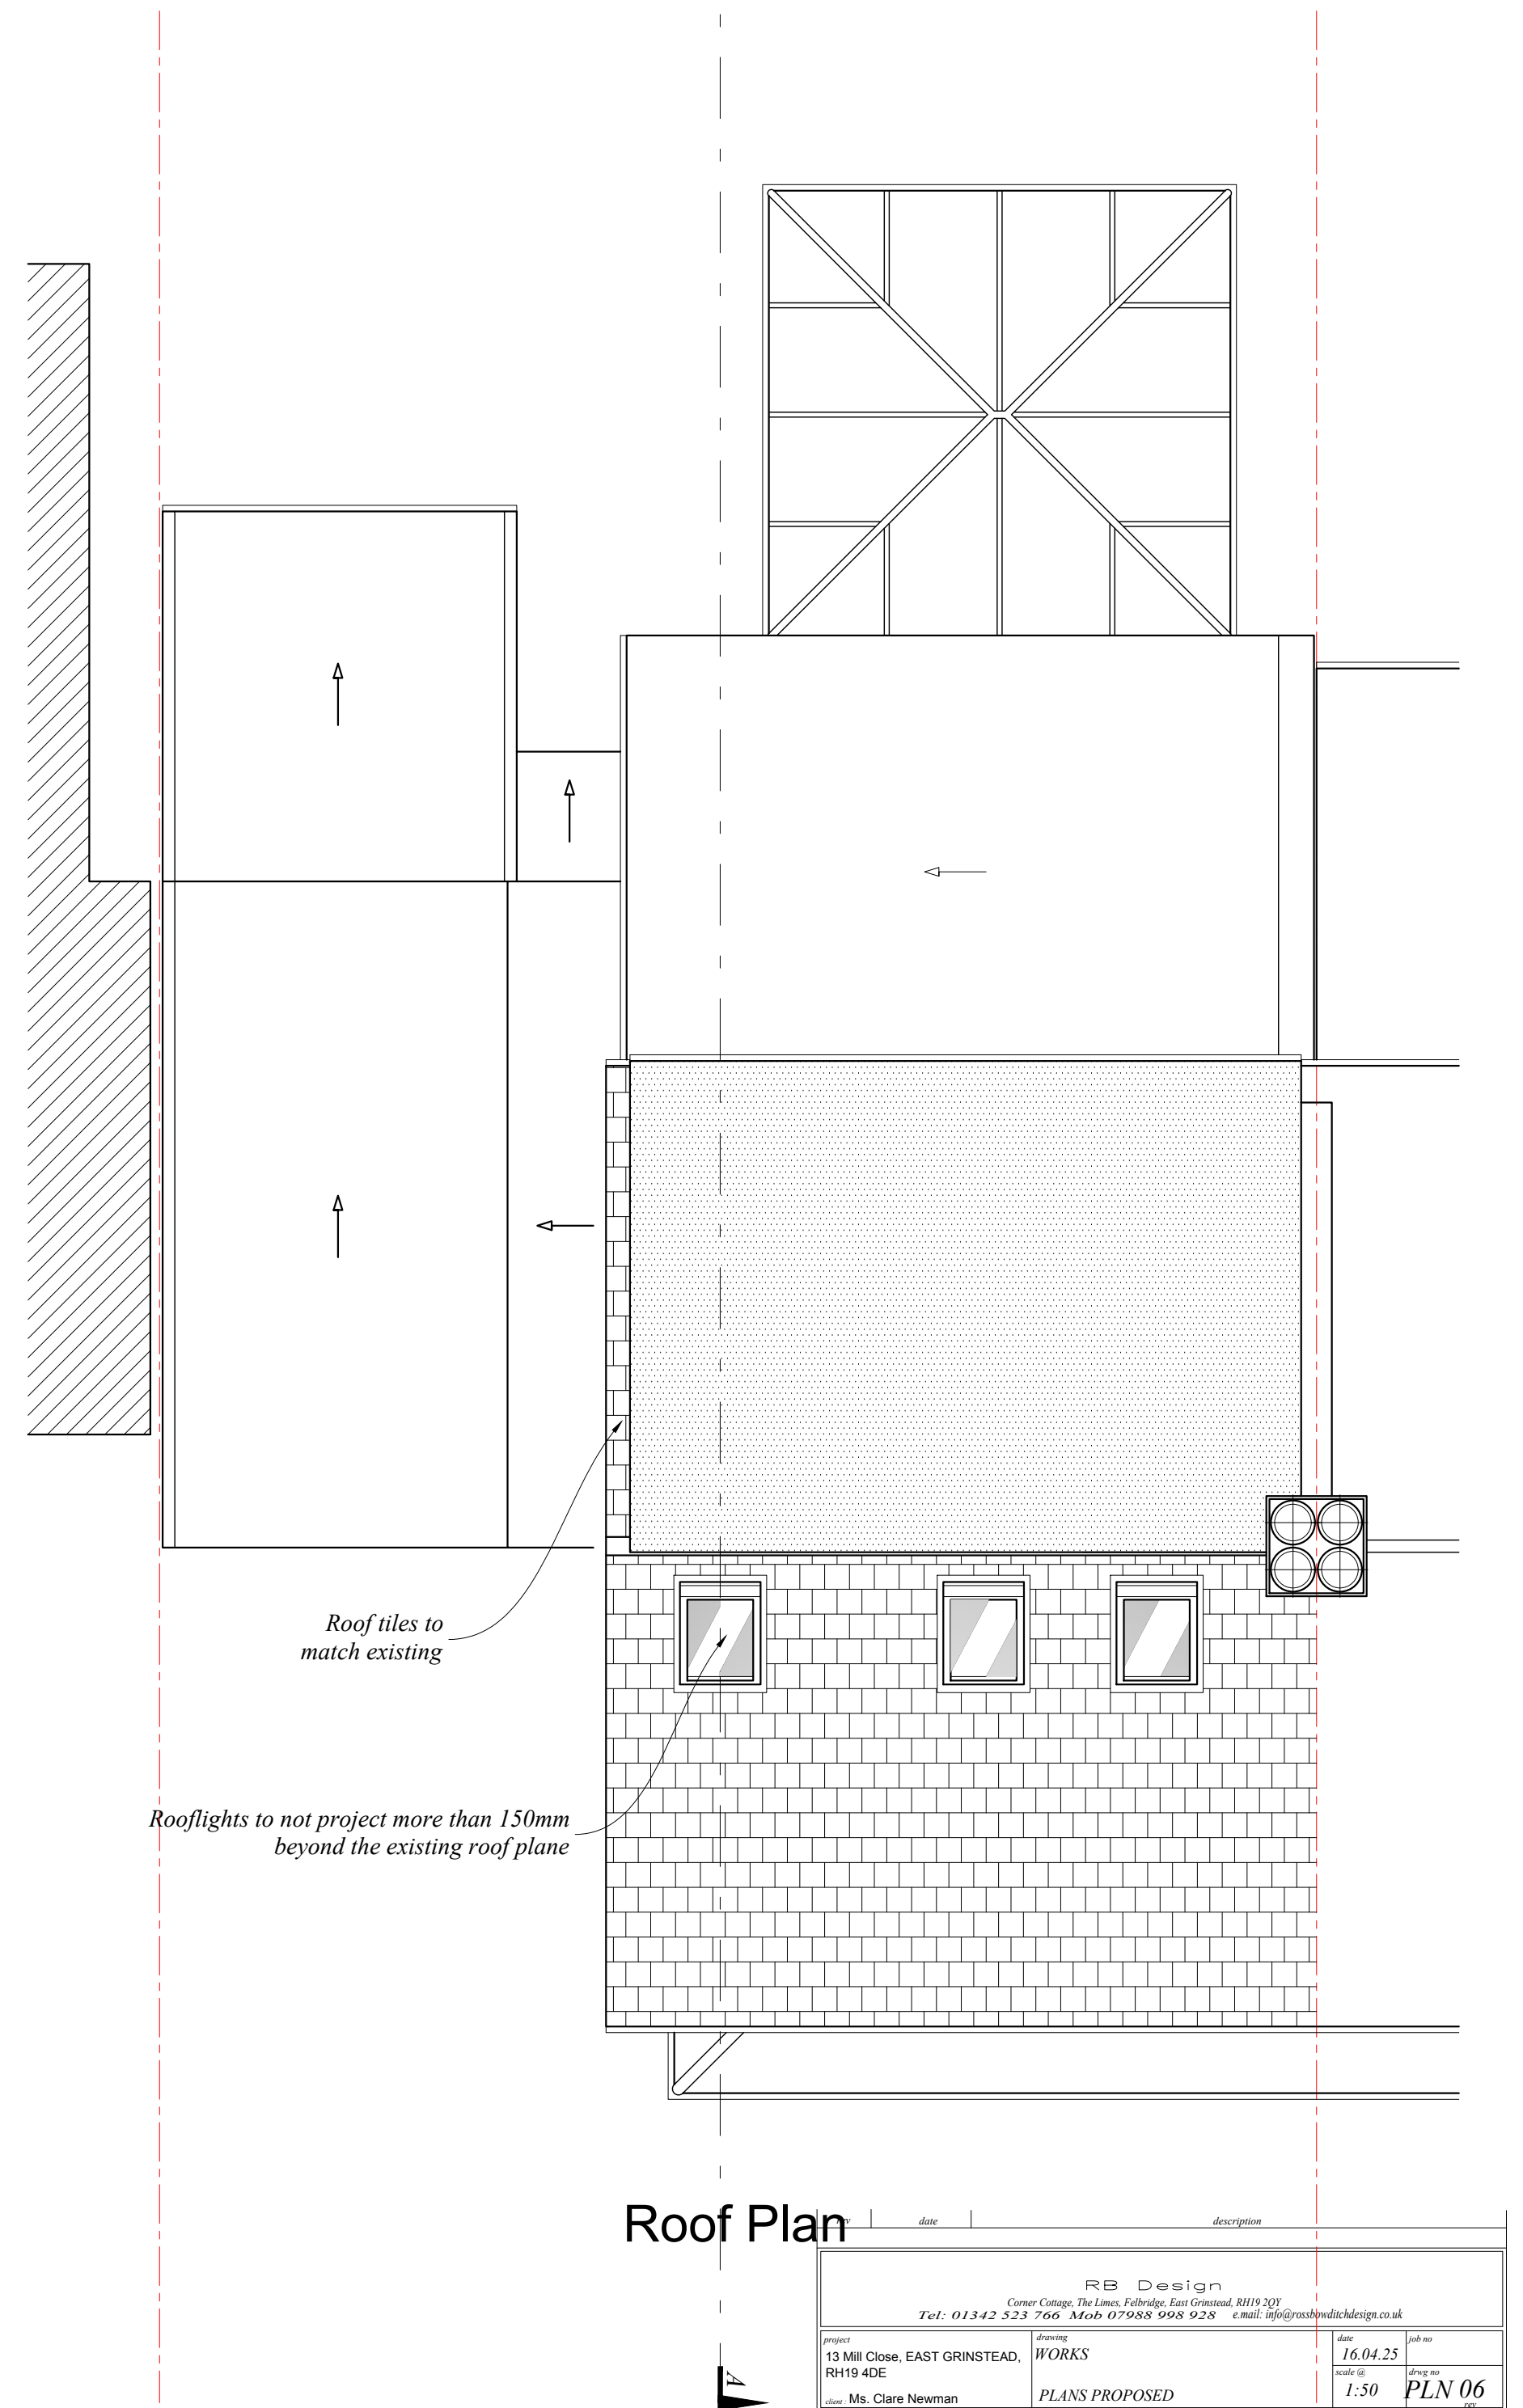


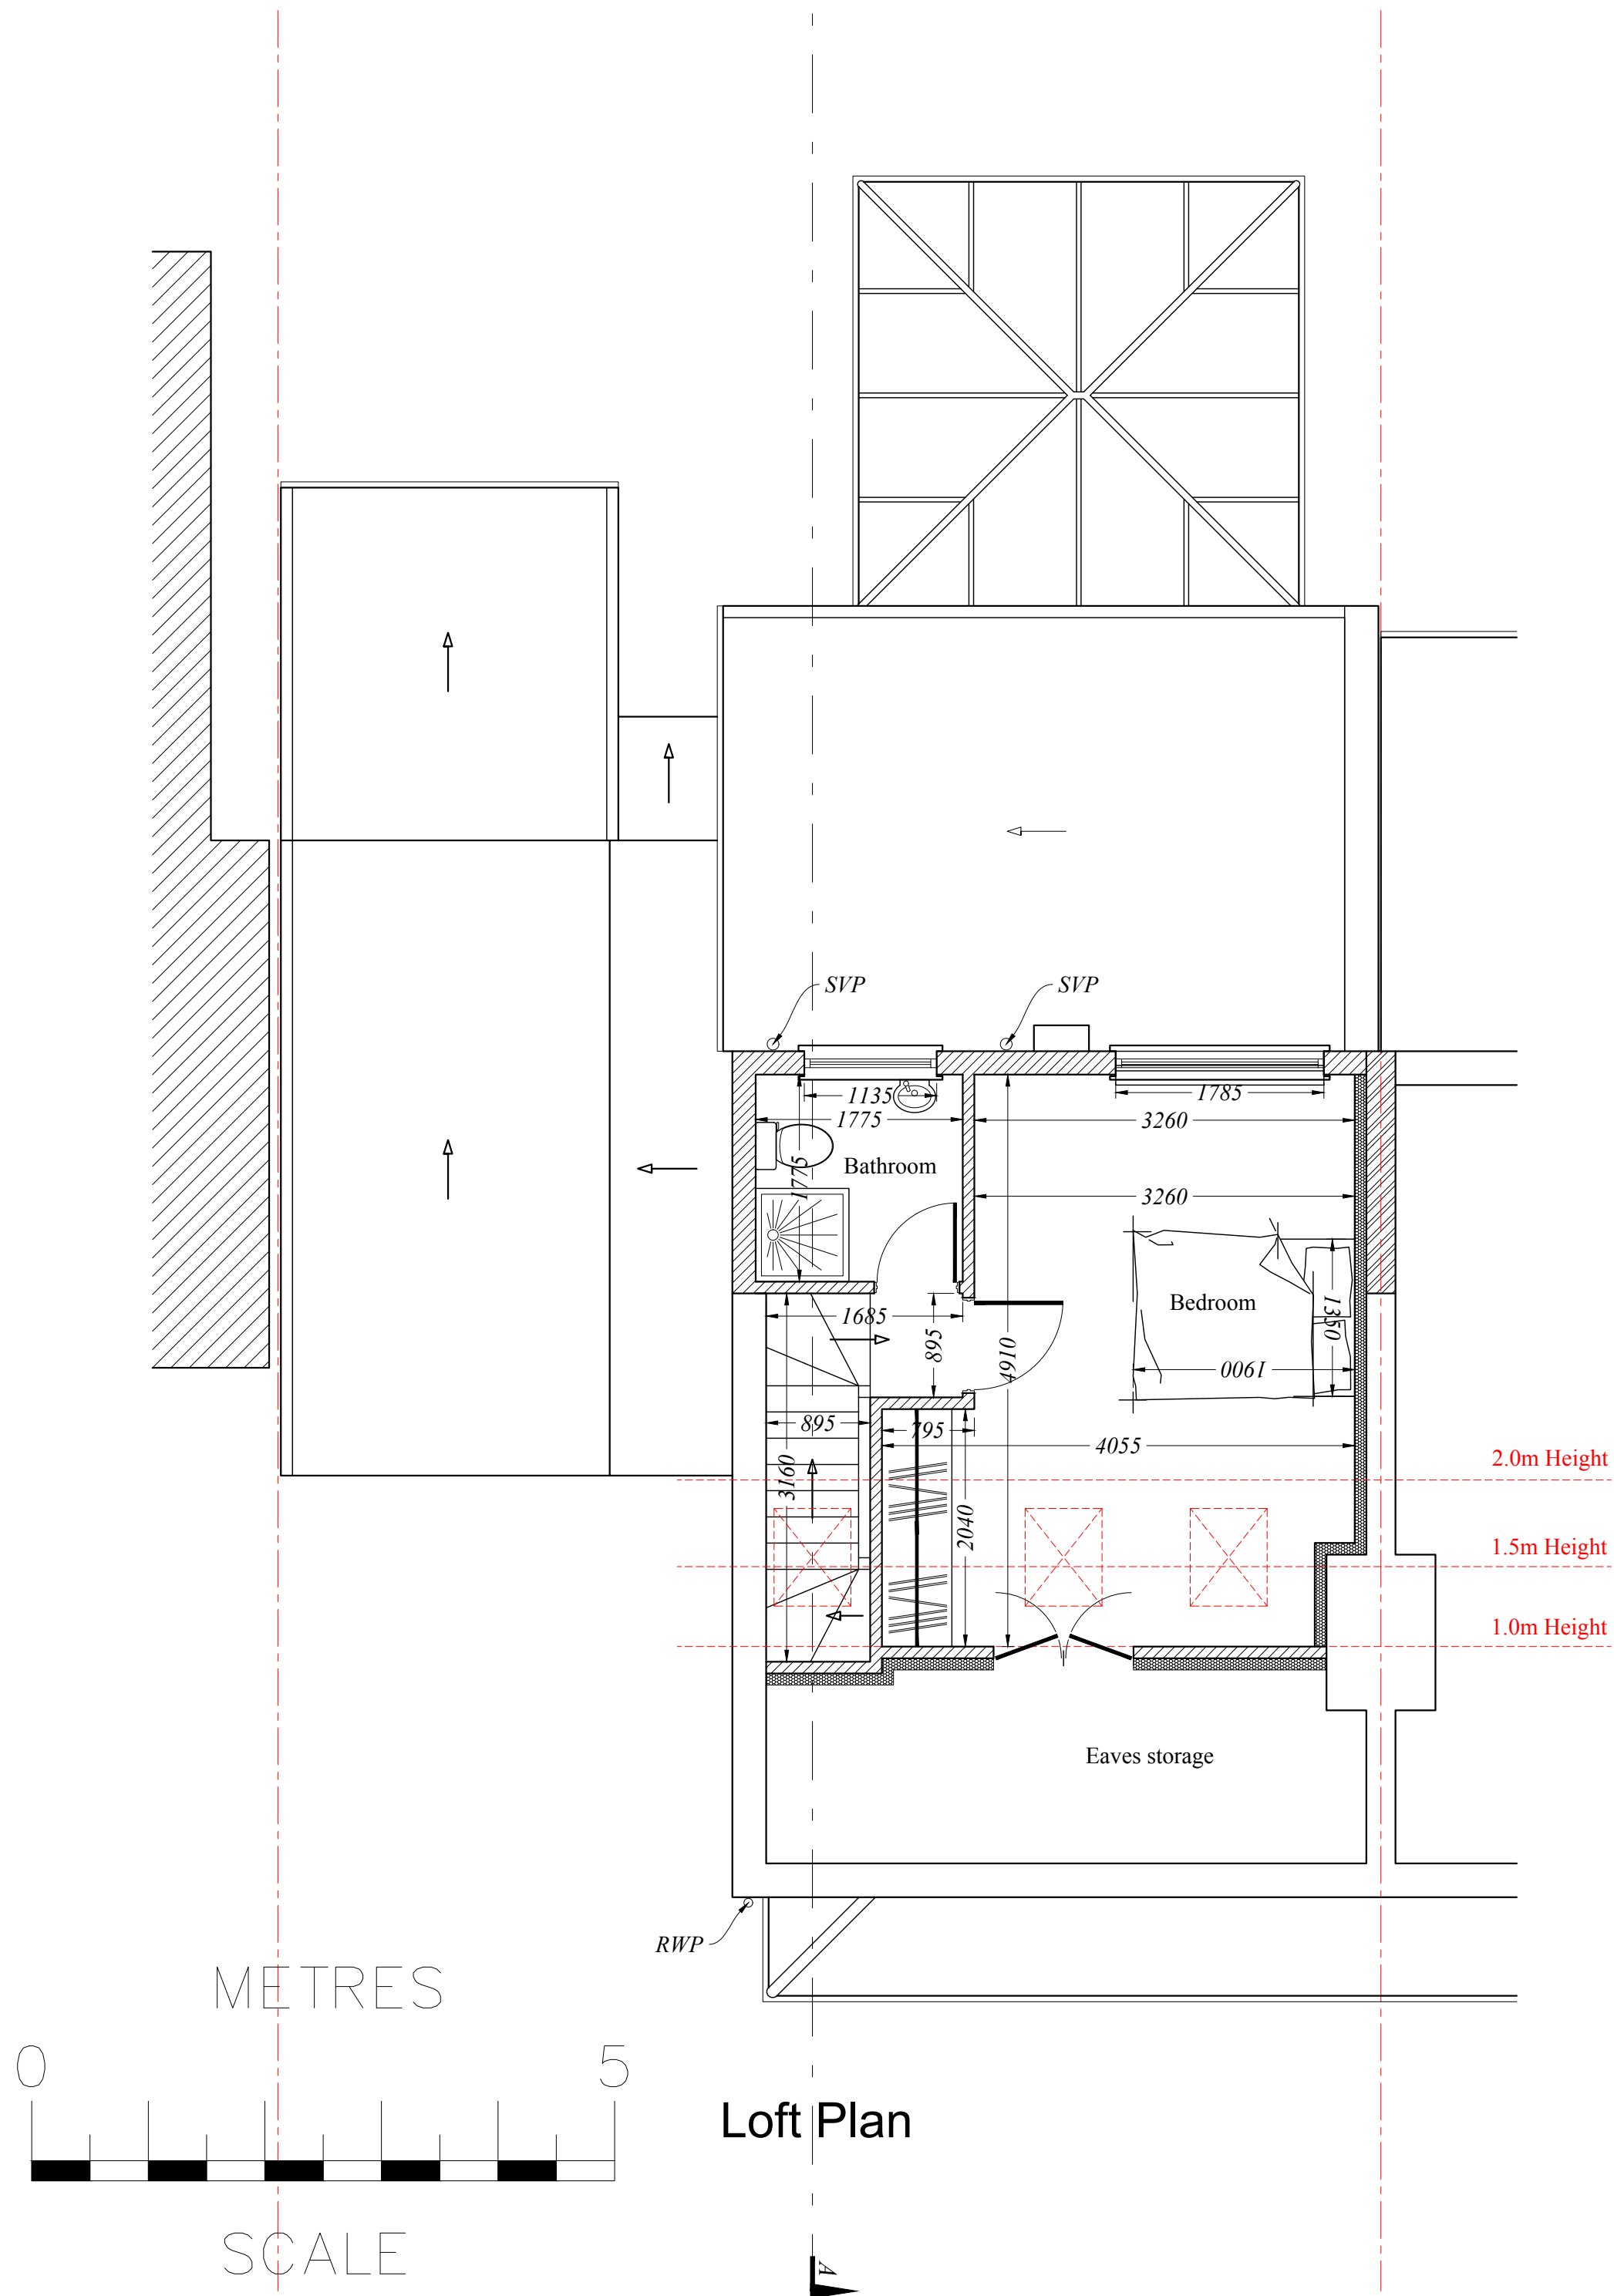

an		date		description	
RB Design					
Corner Cottage, The Limes, Felbridge, East Grinstead, RH19 2QY					
Tel: 01342 523 766 Mob 07988 998 928 e-mail: info@rossbridgedesign.co.uk					
project	13 Mill Close, EAST GRINSTEAD, RH19 4DE		drawing	WORKS	
			date	16.04.25	
			scale	1:50	
client	Ms. Clare Newman		draw no	PLN 06	