



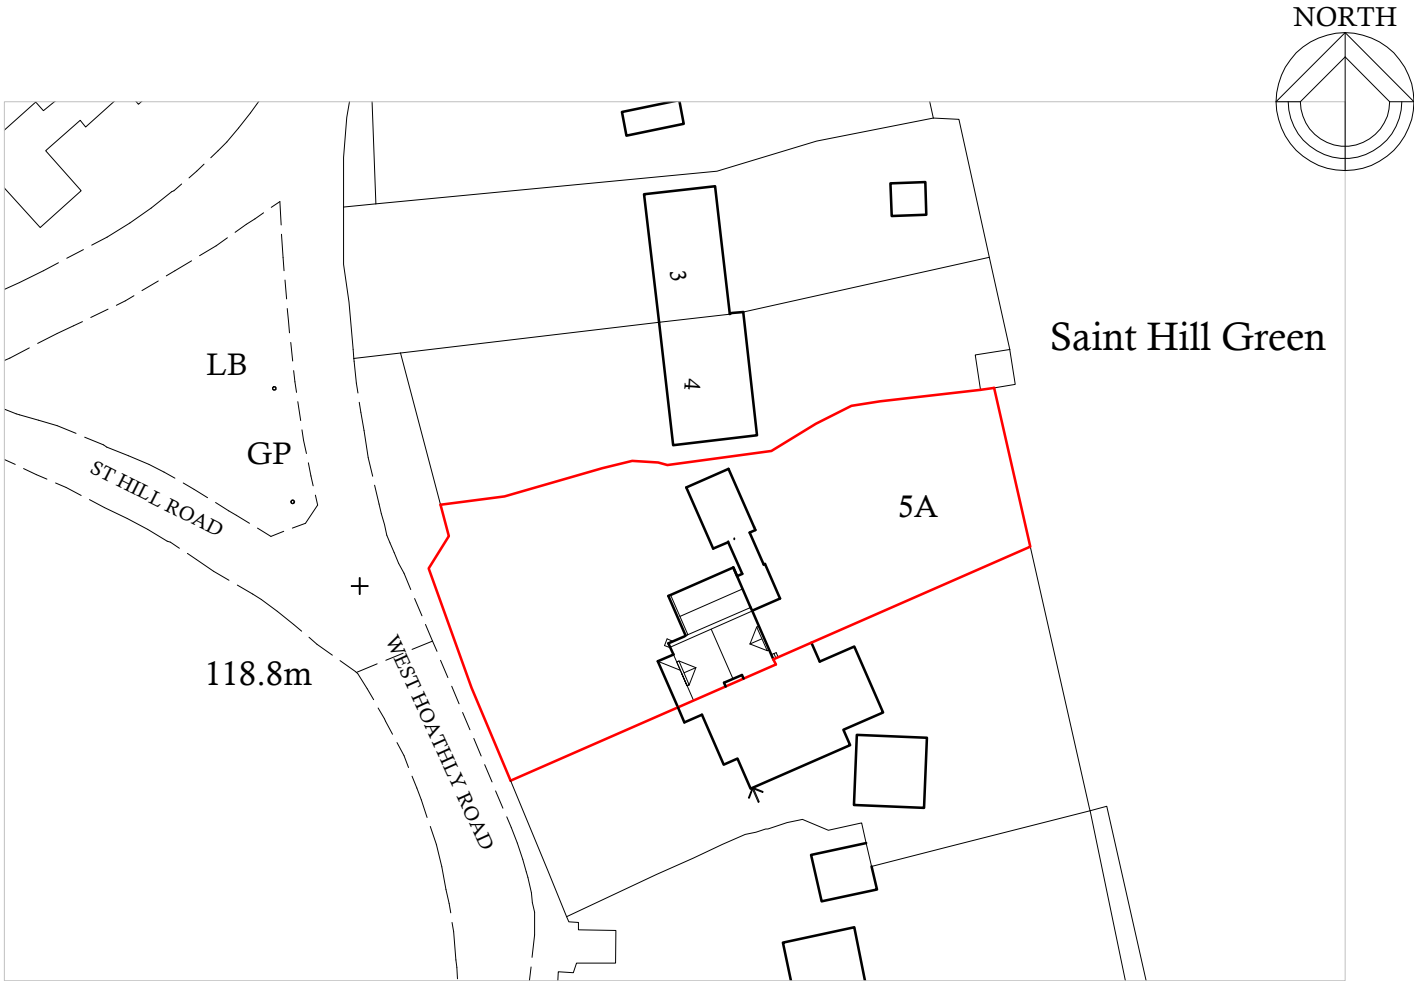

PROPOSED BLOCK PLAN



PROPOSED BLOCK PLAN

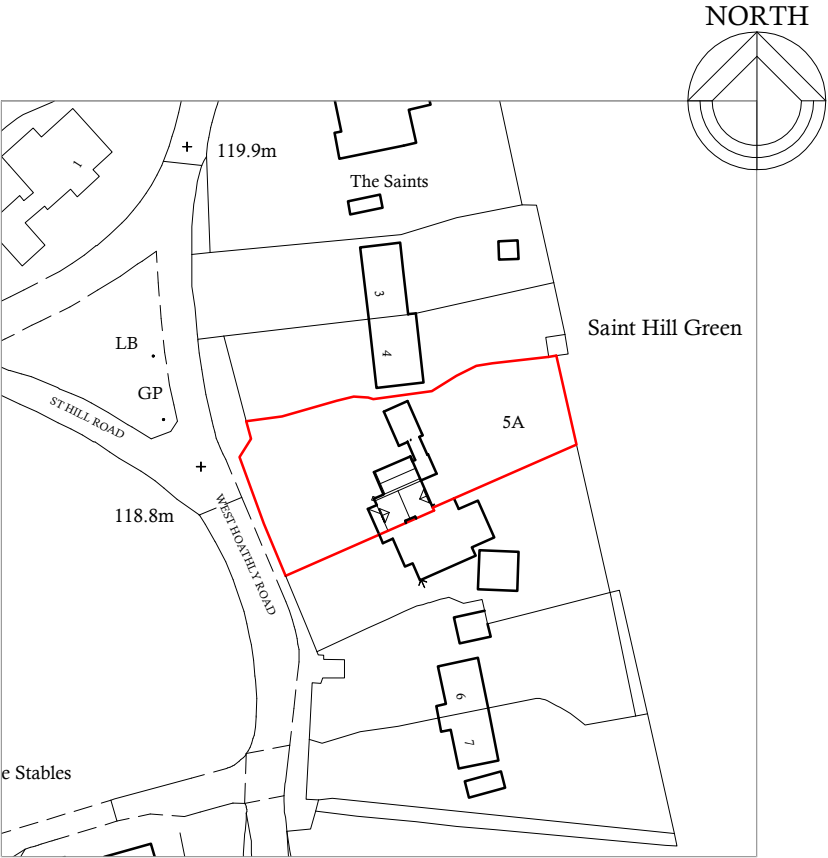

SITE LOCATION PLAN

1:1250



Proposal: PROPOSED REPLACEMENT SIDE EXTENSION			
		Drawing Description.	
		Site Location and Block Plan	
		Location.	
		5A St. Hill Green, East Grinstead. RH19 4NG	
Tel: 07917858987			
Email: stevebulldesign@gmail.com		For: Mr Jurgen Epple	Date : Jan 2026
Scale :	1:500 1:1250	Drawing No: 2026-04-05	rev.