

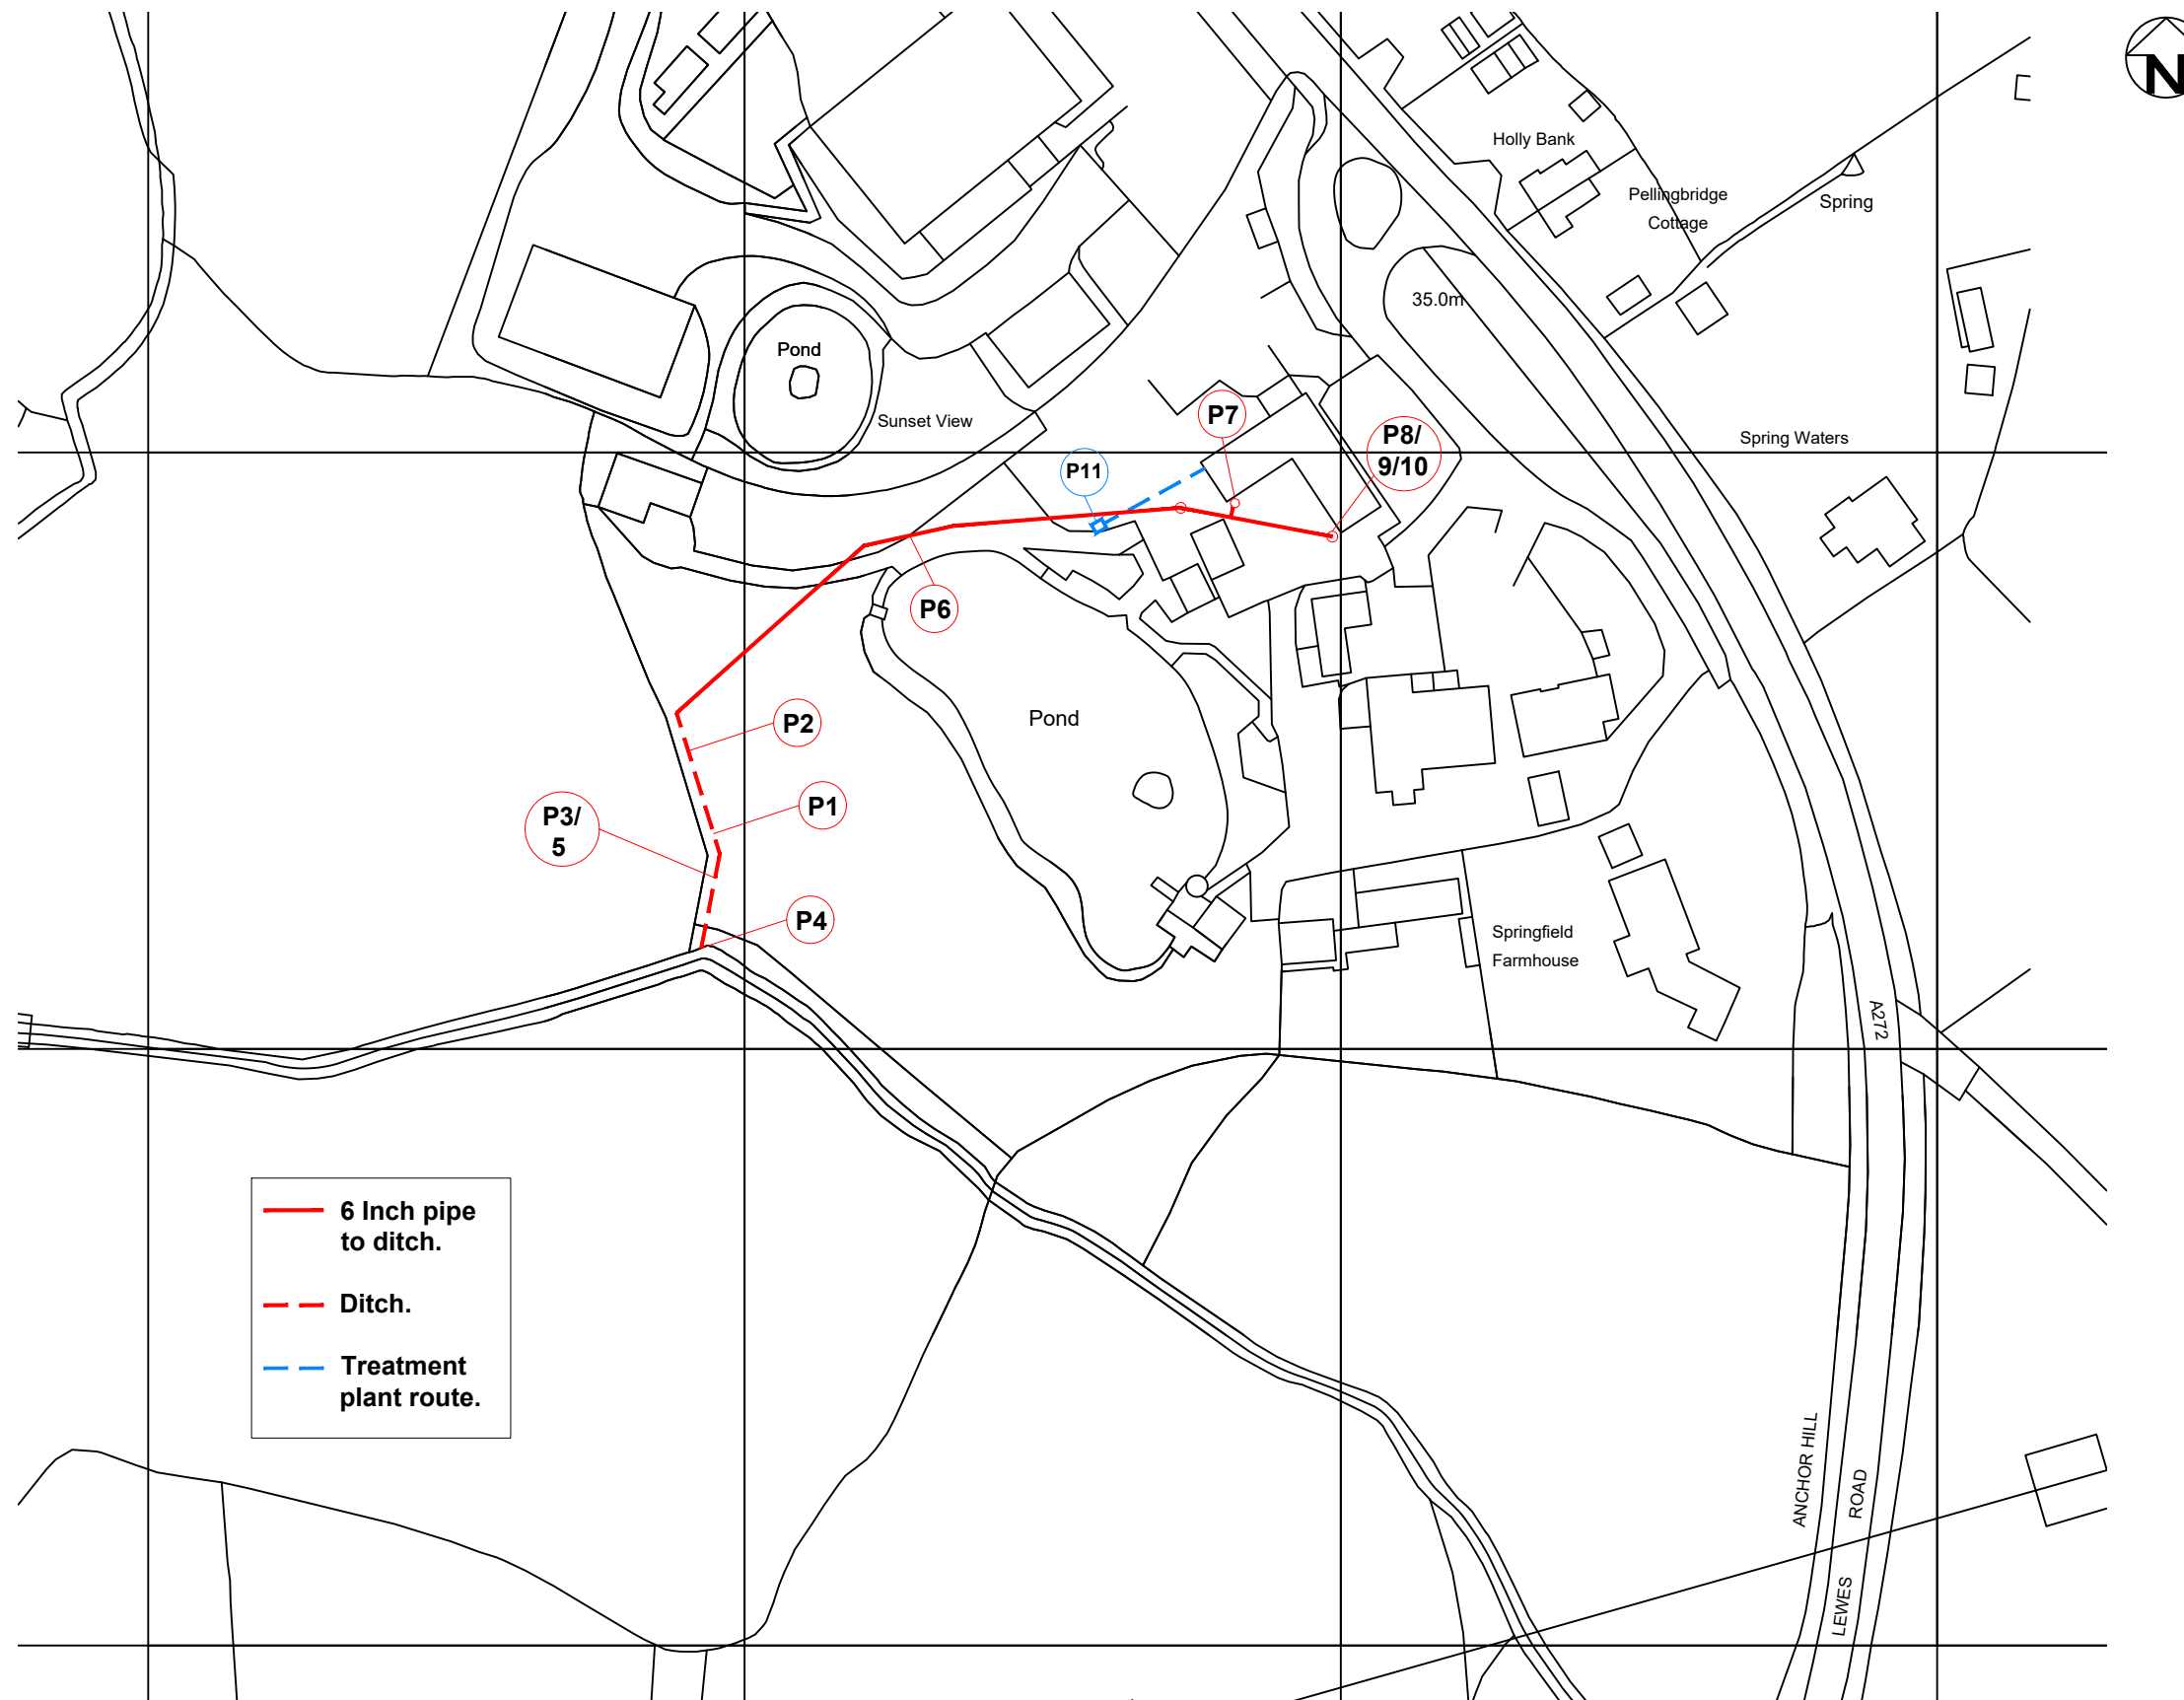


Photo Location Plan
Scale 1:1250

AMENDMENTS

Springfield Farm Barn,
Lewes Road, Scaynes Hill,
RH17 7NG

PLANNING

Photo Location Plan for
Drainage

JOB NO.	DRG. NO
243234	12
DATE	AMEND.
Jan 2026	-
SCALE	
1:1250@A3	

M E CASSAM
ASSOCIATES

ARCHITECTURAL
CONSULTANTS



T : 01892 654144
E : action@cassam-associates.co.uk
W : www.cassam-associates.co.uk

©This drawing is the property of M E Cassam Associates and subject to Copyright Law.

