
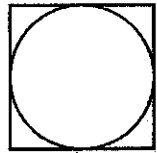
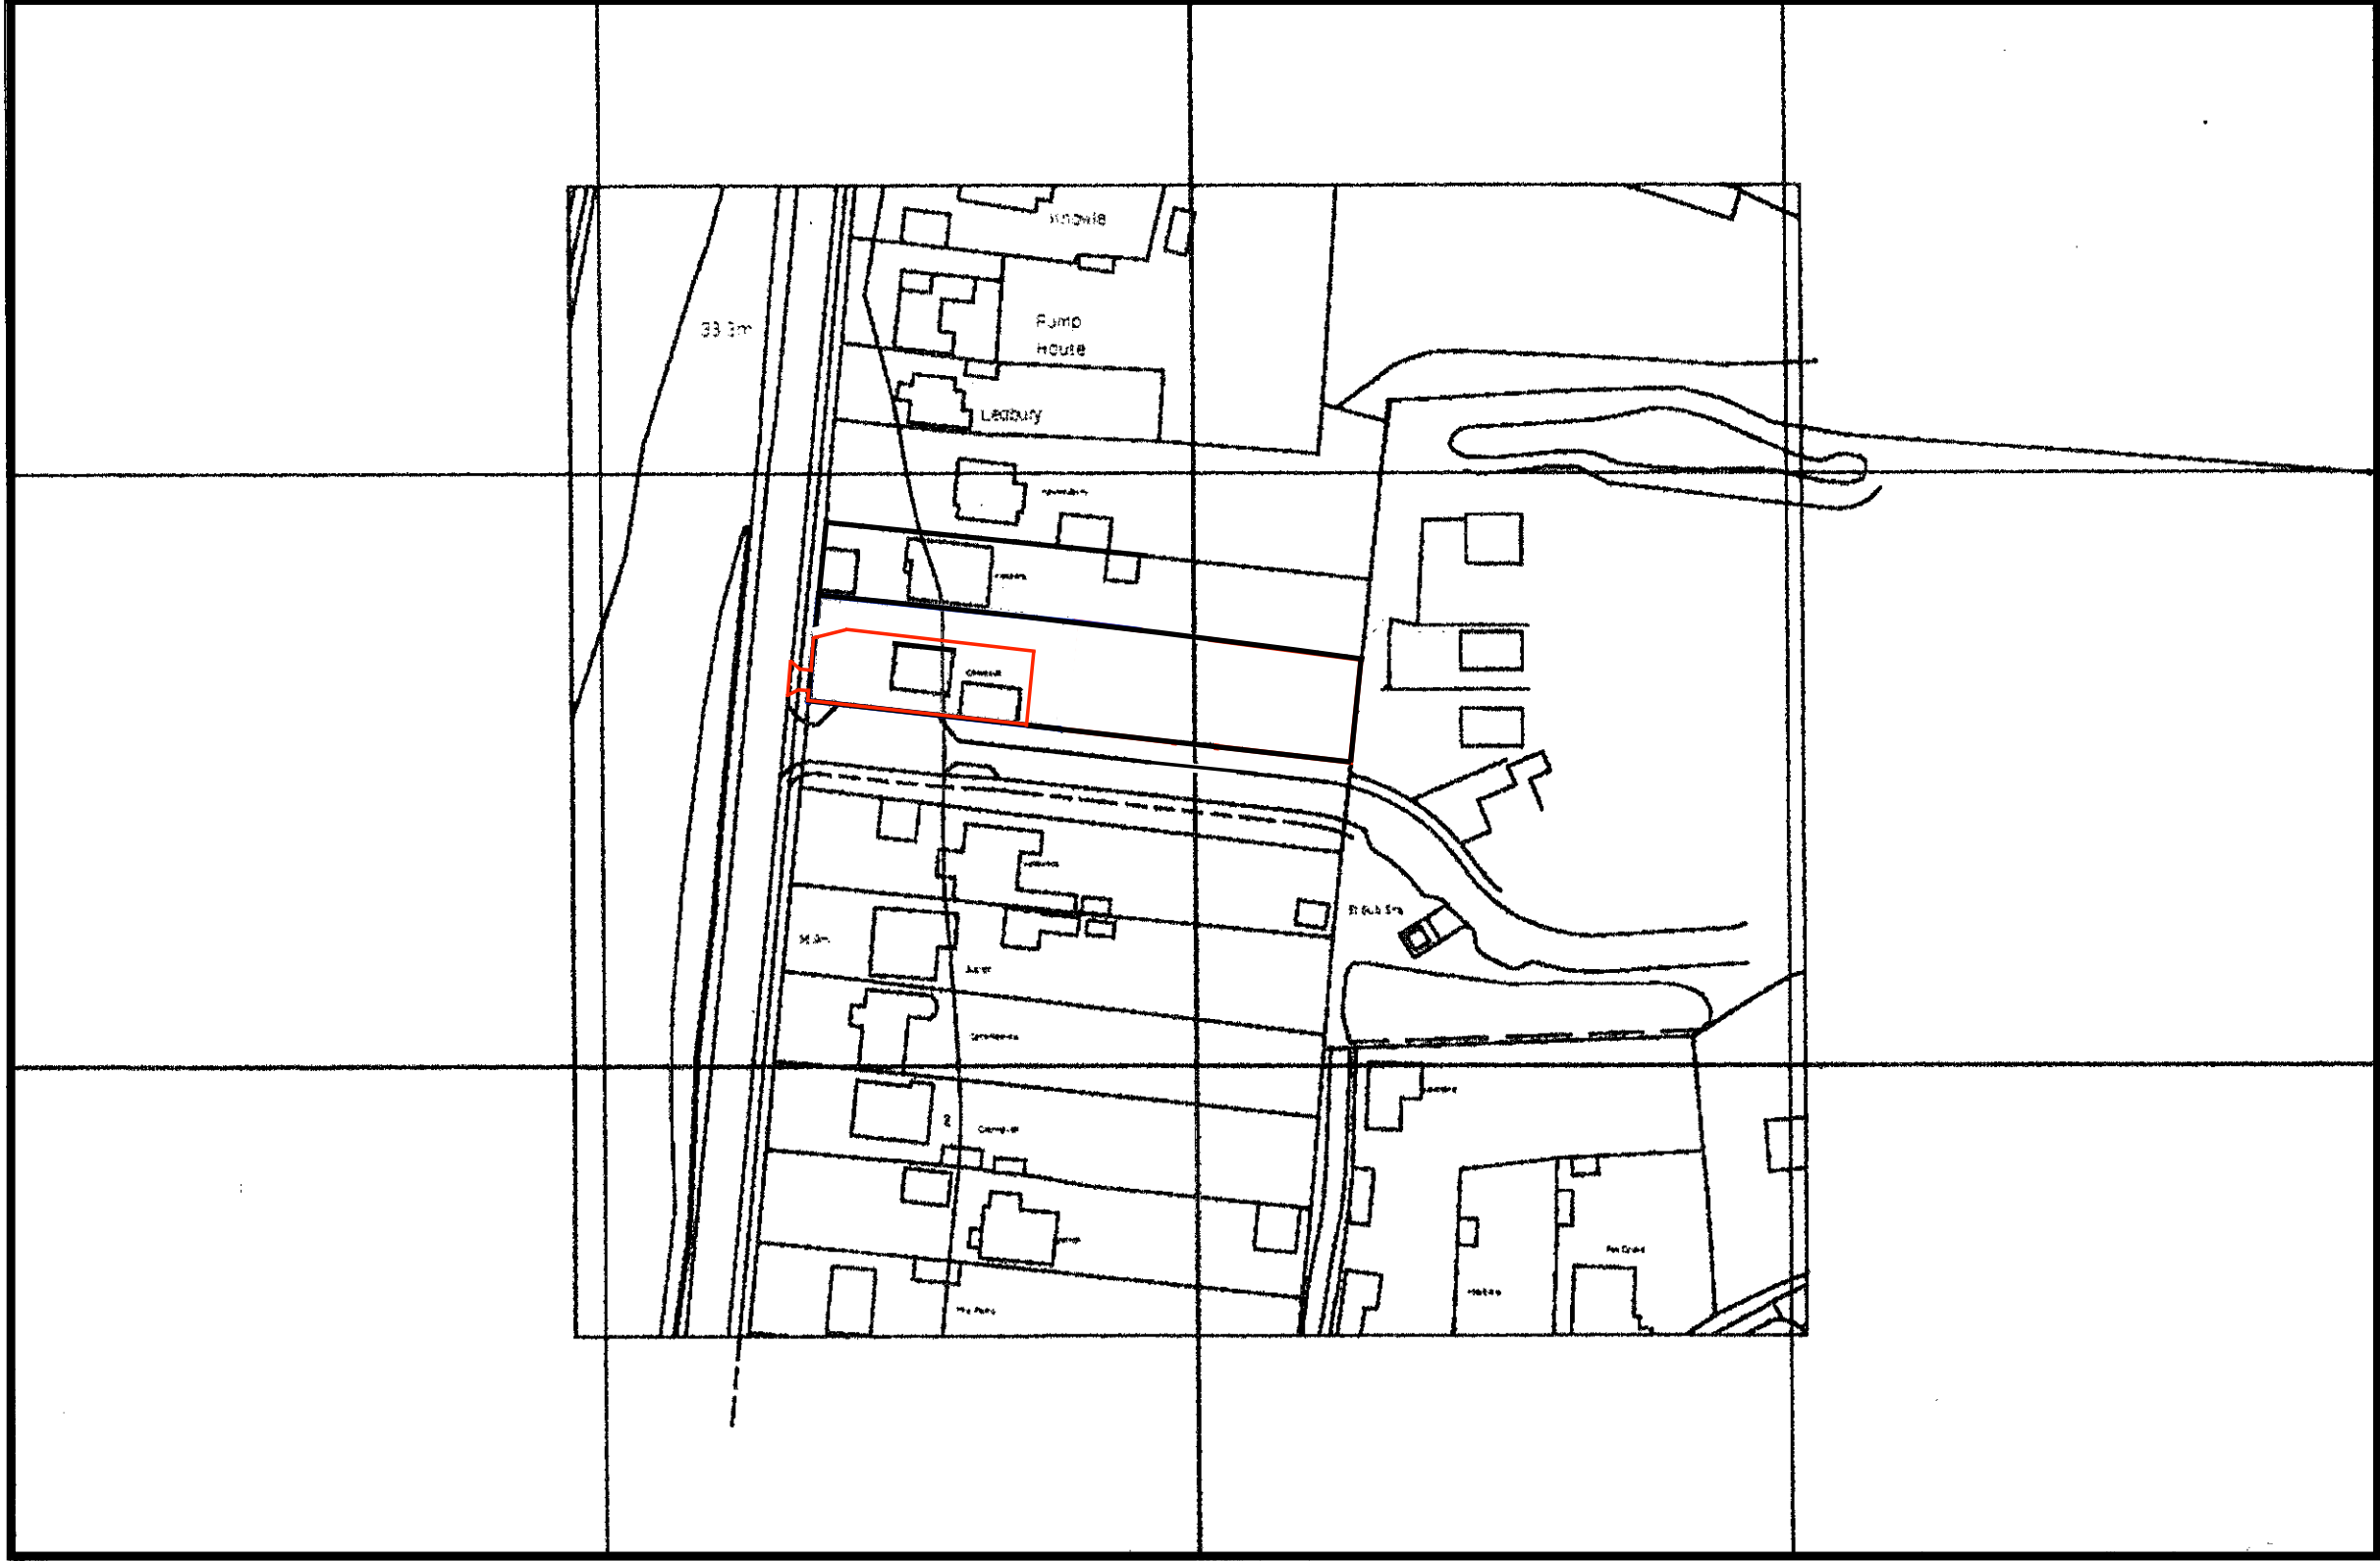


0 10 20 30 40 50 60 70 80 90 100 Metres
Scale 1:1250 @ A3

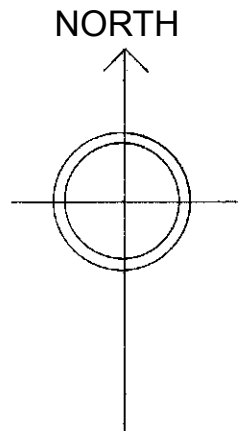

Client: Vander Homes Ltd
Project: Proposed Alterations and Extensions
Location: Chideock, Valebridge Road, Burgess Hill. RH15 0RT
Drawing Title: Location Plan

Drawing No: 2026-04-P-001
Scale: 1:1250 @ A3
Date: 25/03/2026
Paper Size: A3

Rev: