

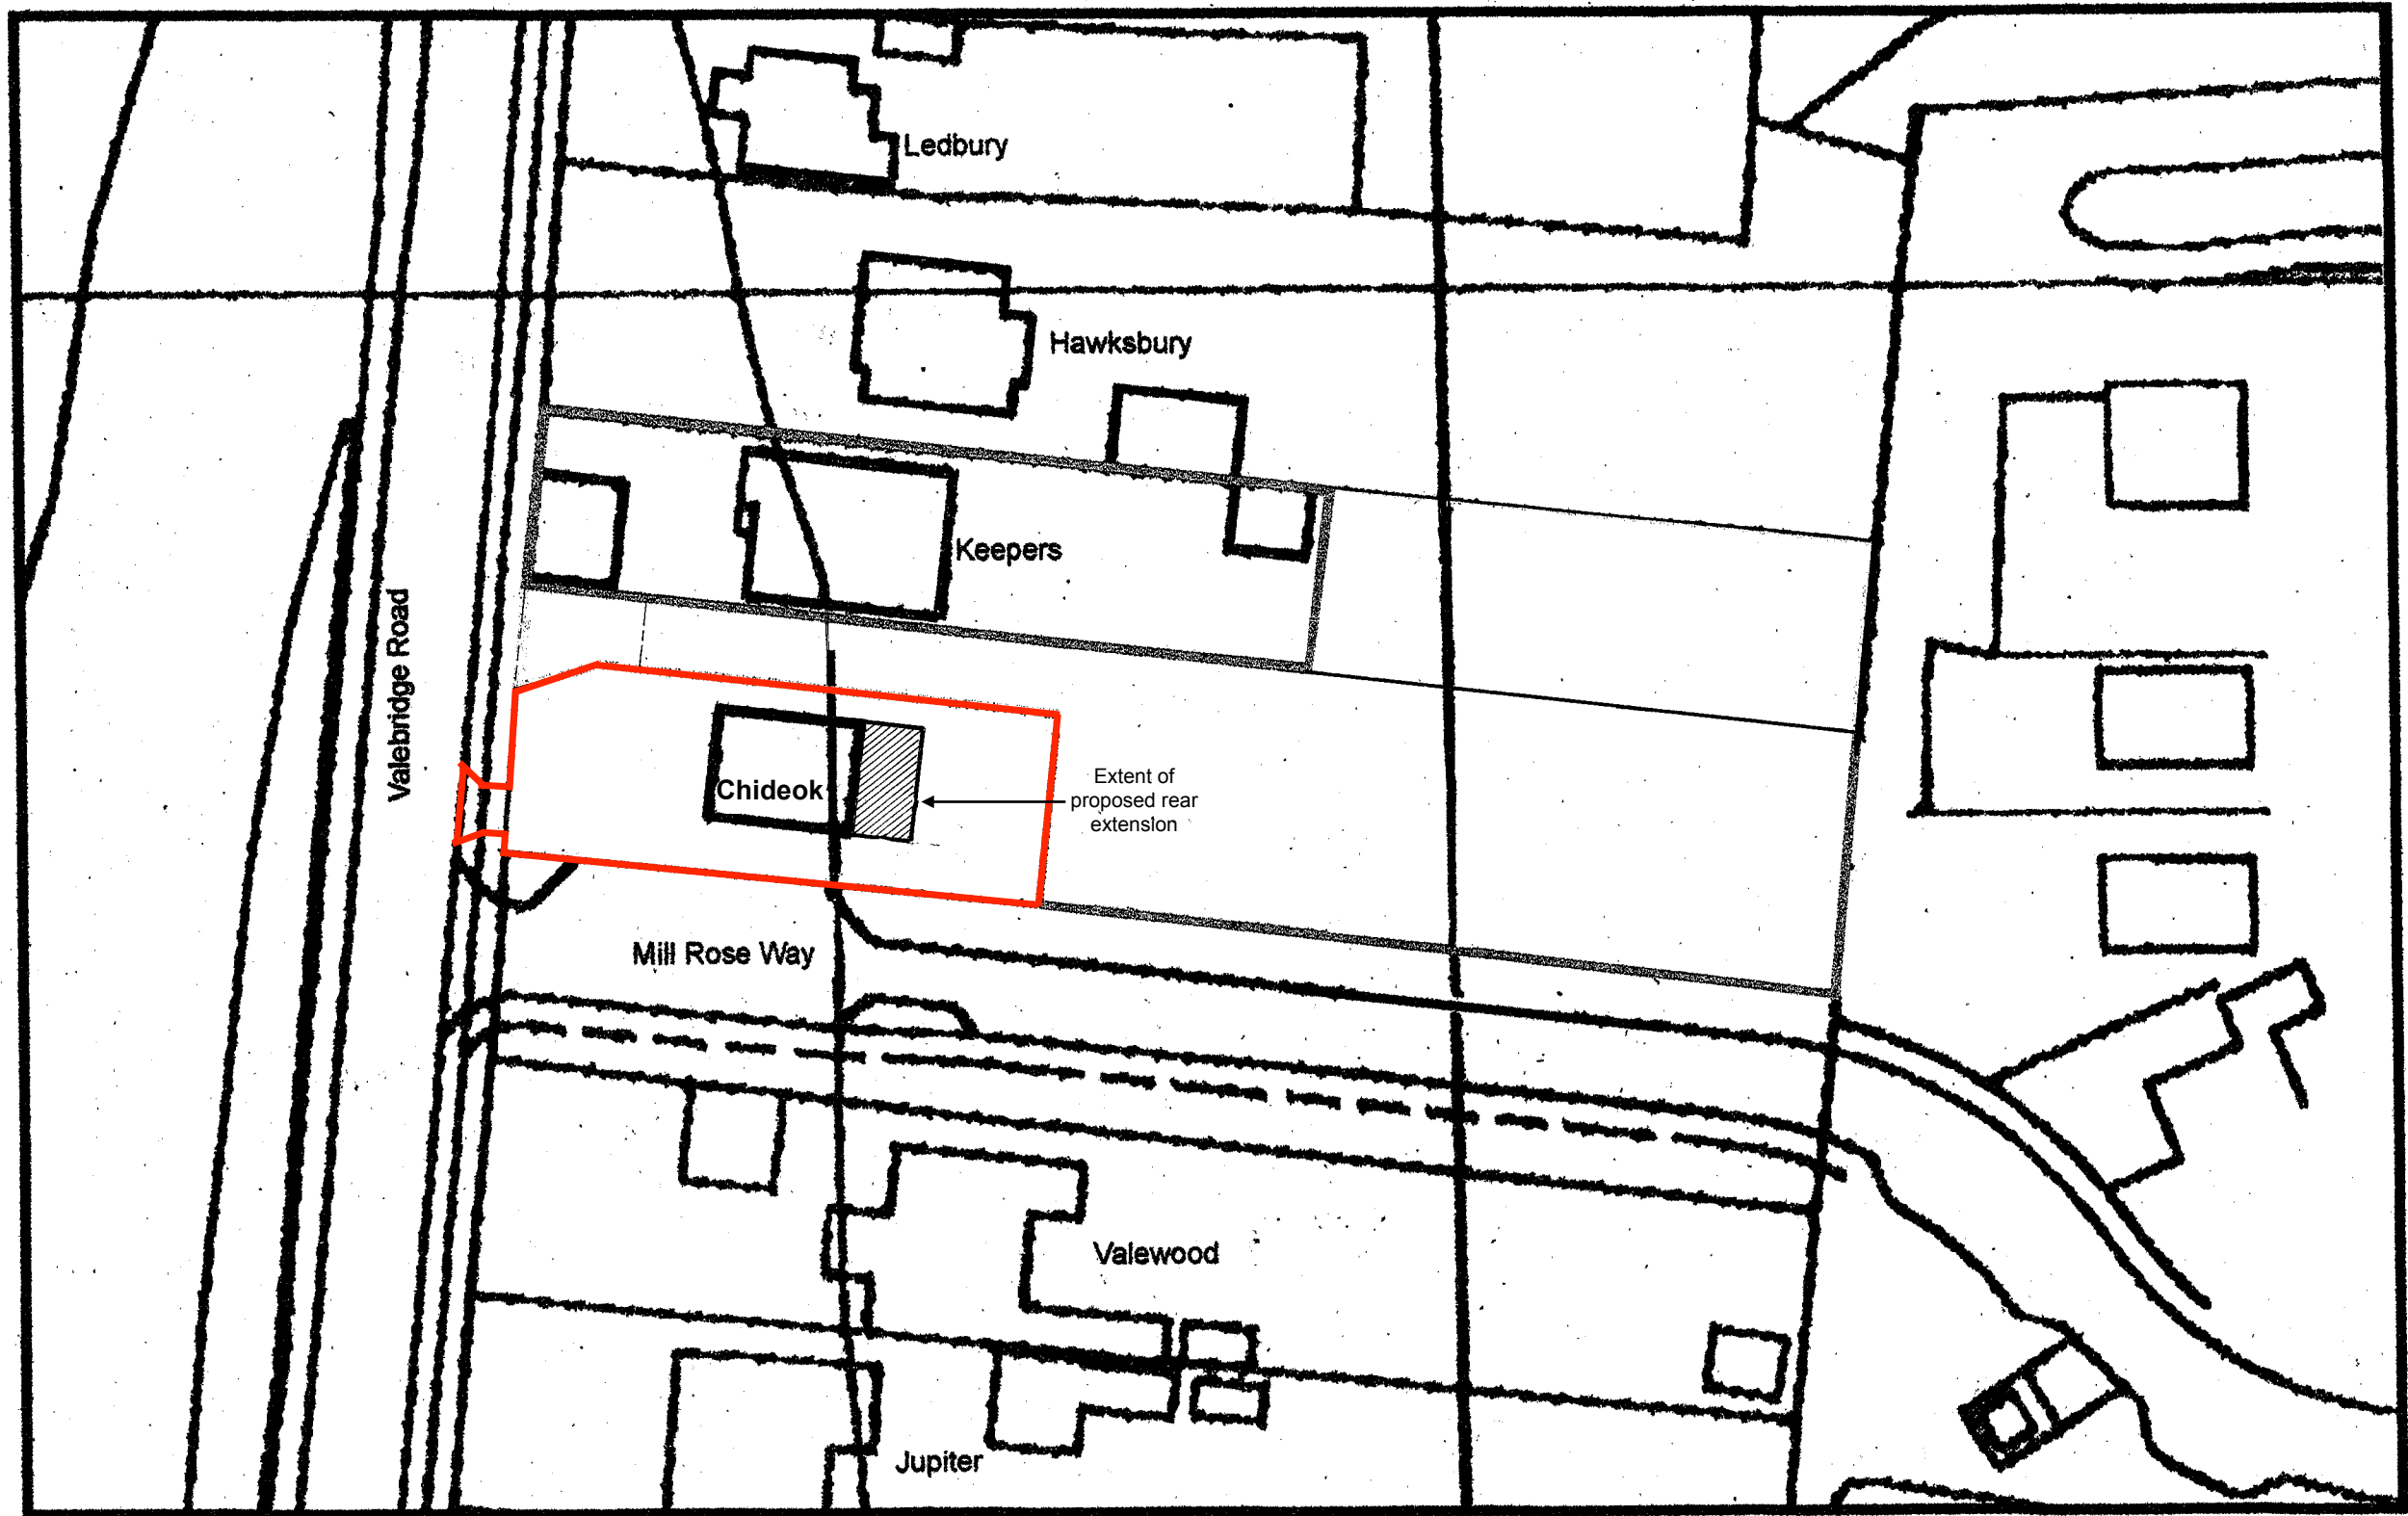


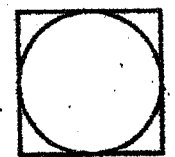

0 10 20 30 40 50 Metres
Scale 1:500 @ A3

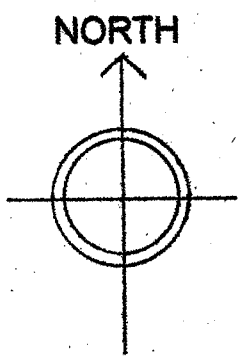

Client: Vander Homes Ltd
Project: Proposed Extensions & Alterations
Location: Chideok, Valebridge Road, Burgess Hill
Drawing Title: Block Plan

Drawing No: 2026-04-P-002
Scale: 1:500 @ A3
Date: 25/03/2026
Paper Size: A3

Rev: