




Front (North East) Elevation as Existing
1:50 @ A1



Side (South East) Elevation as Existing
1:50 @ A1

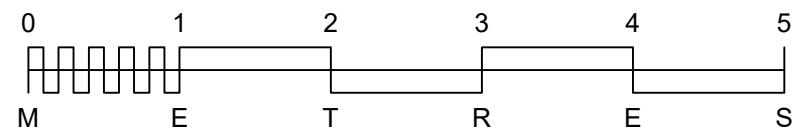

Side (North West) Elevation as Existing
1:50 @ A1

REV	DATE	DESCRIPTION
A	25.03.26	Notes added for planning

This drawing should be read in conjunction with all other drawings. Do not scale.
All dimensions must be site checked.
Copyright © Catherine Whitby Architects



Drawing Status		
PLANNING		
Project		
Mr & Mrs Gayton 51 Wickham Hill Hurstpierpoint		
Title		
Existing Front and Side Elevations		

Project No. 02404	Drawn By cw	Checked By cw
Drawing No. P2-002		
Scale 1:50 @ A1	Date Mar 26	Revision A