



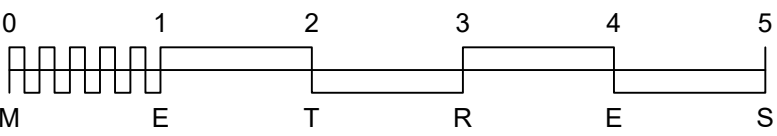

Front (North East) Elevation as Proposed
1:50 @ A1



Side (South East) Elevation as Proposed
1:50 @ A1

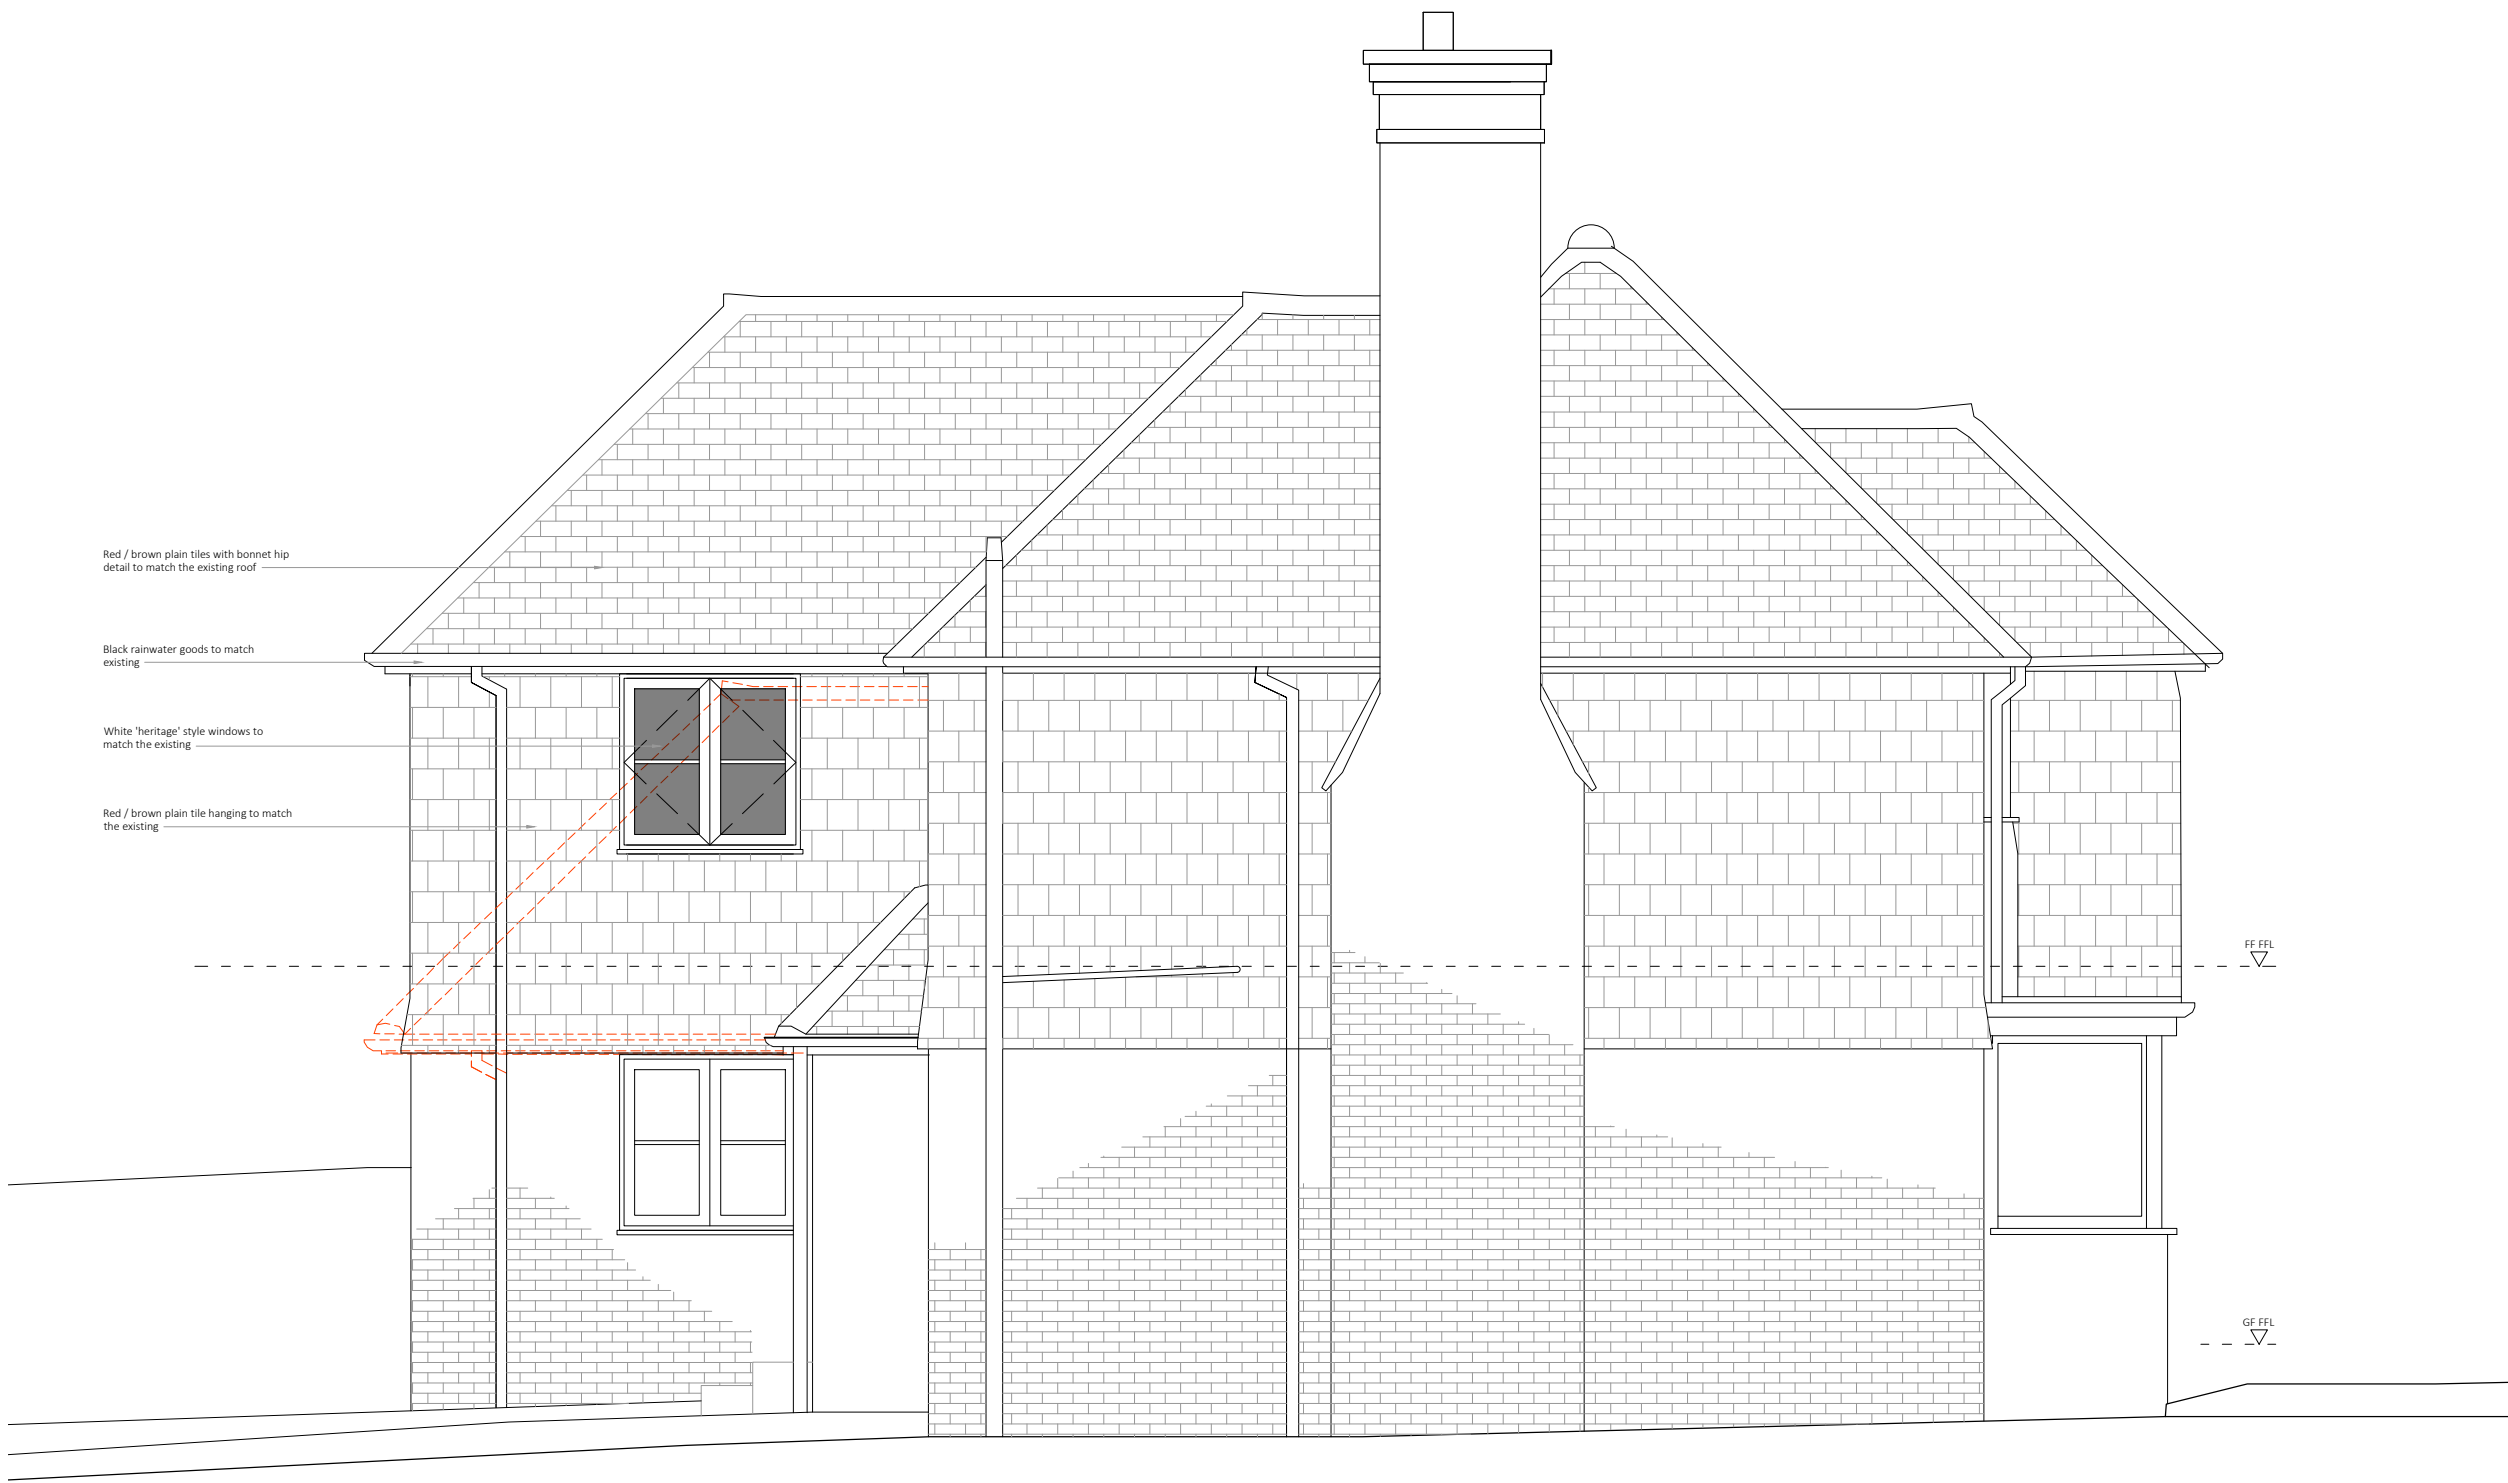

Side (North West) Elevation as Proposed
1:50 @ A1

REV	DATE	DESCRIPTION
A	25.03.26	Updated following client comments

This drawing should be read in conjunction with all other drawings. Do not scale.
All Dimensions must be site checked.
Copyright © Catherine Whitby Architects



Project
Mr & Mrs Gayton 51 Wickham Hill Hurstpierpoint
Title
Proposed Front and Side Elevations

Project No.	Drawn By	Checked By
02404	cw	cw
Scale	Date	Revision
1:50 @ A1	Mar 26	A