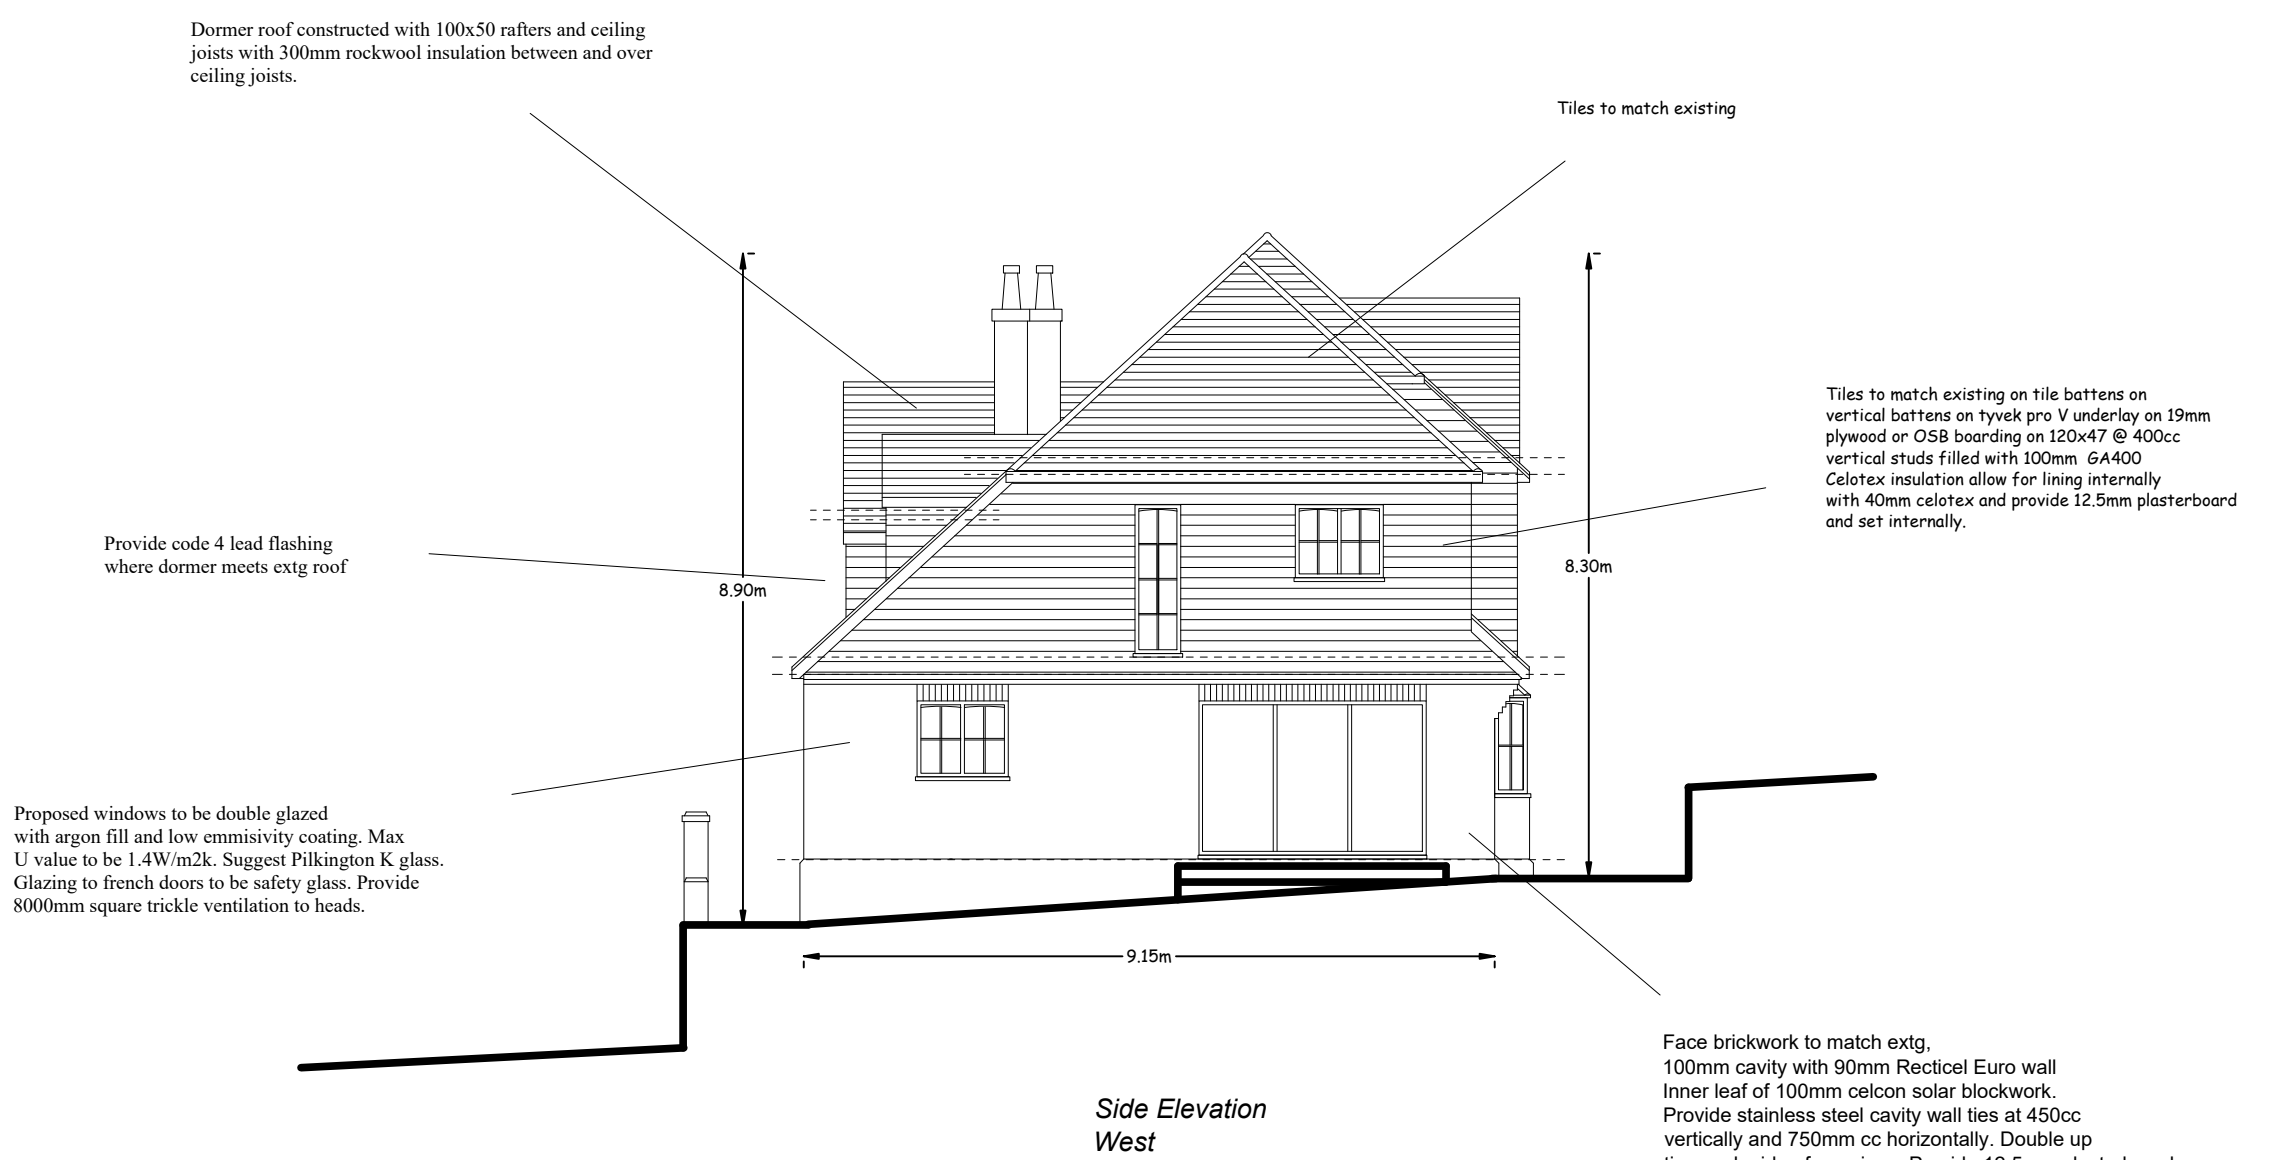
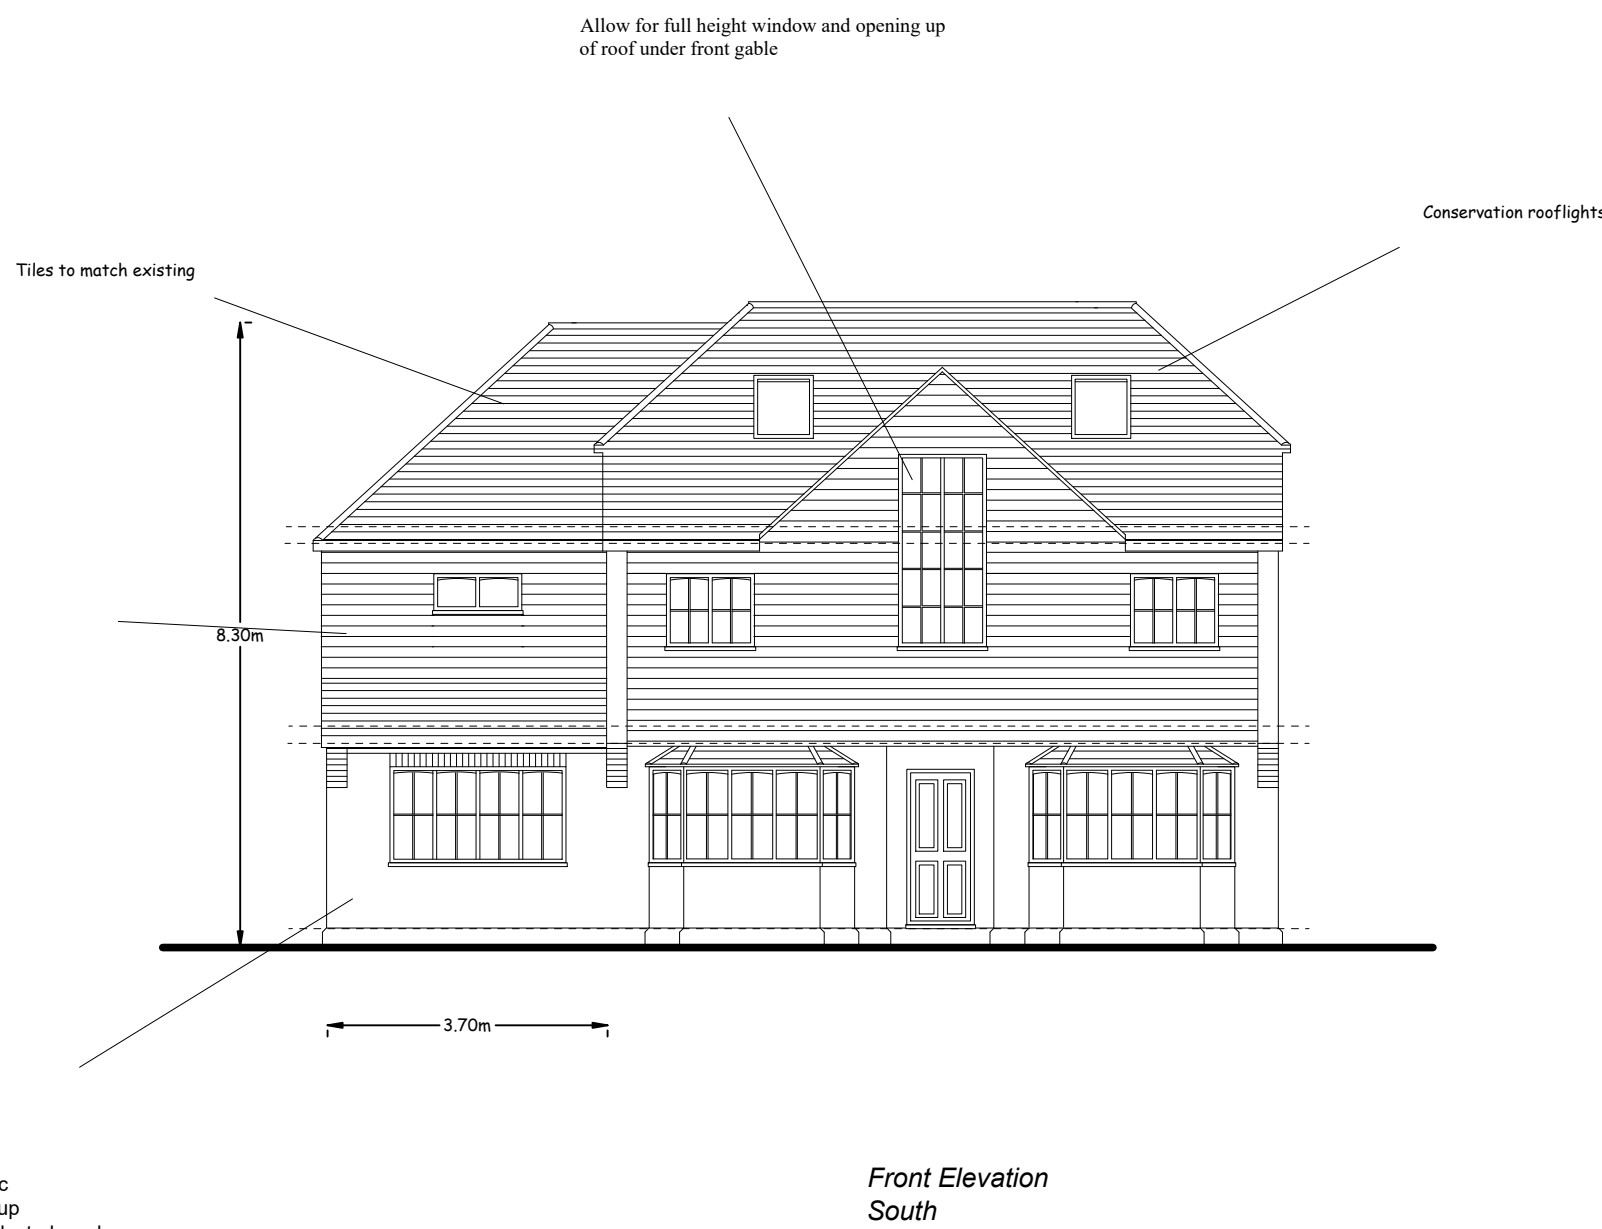
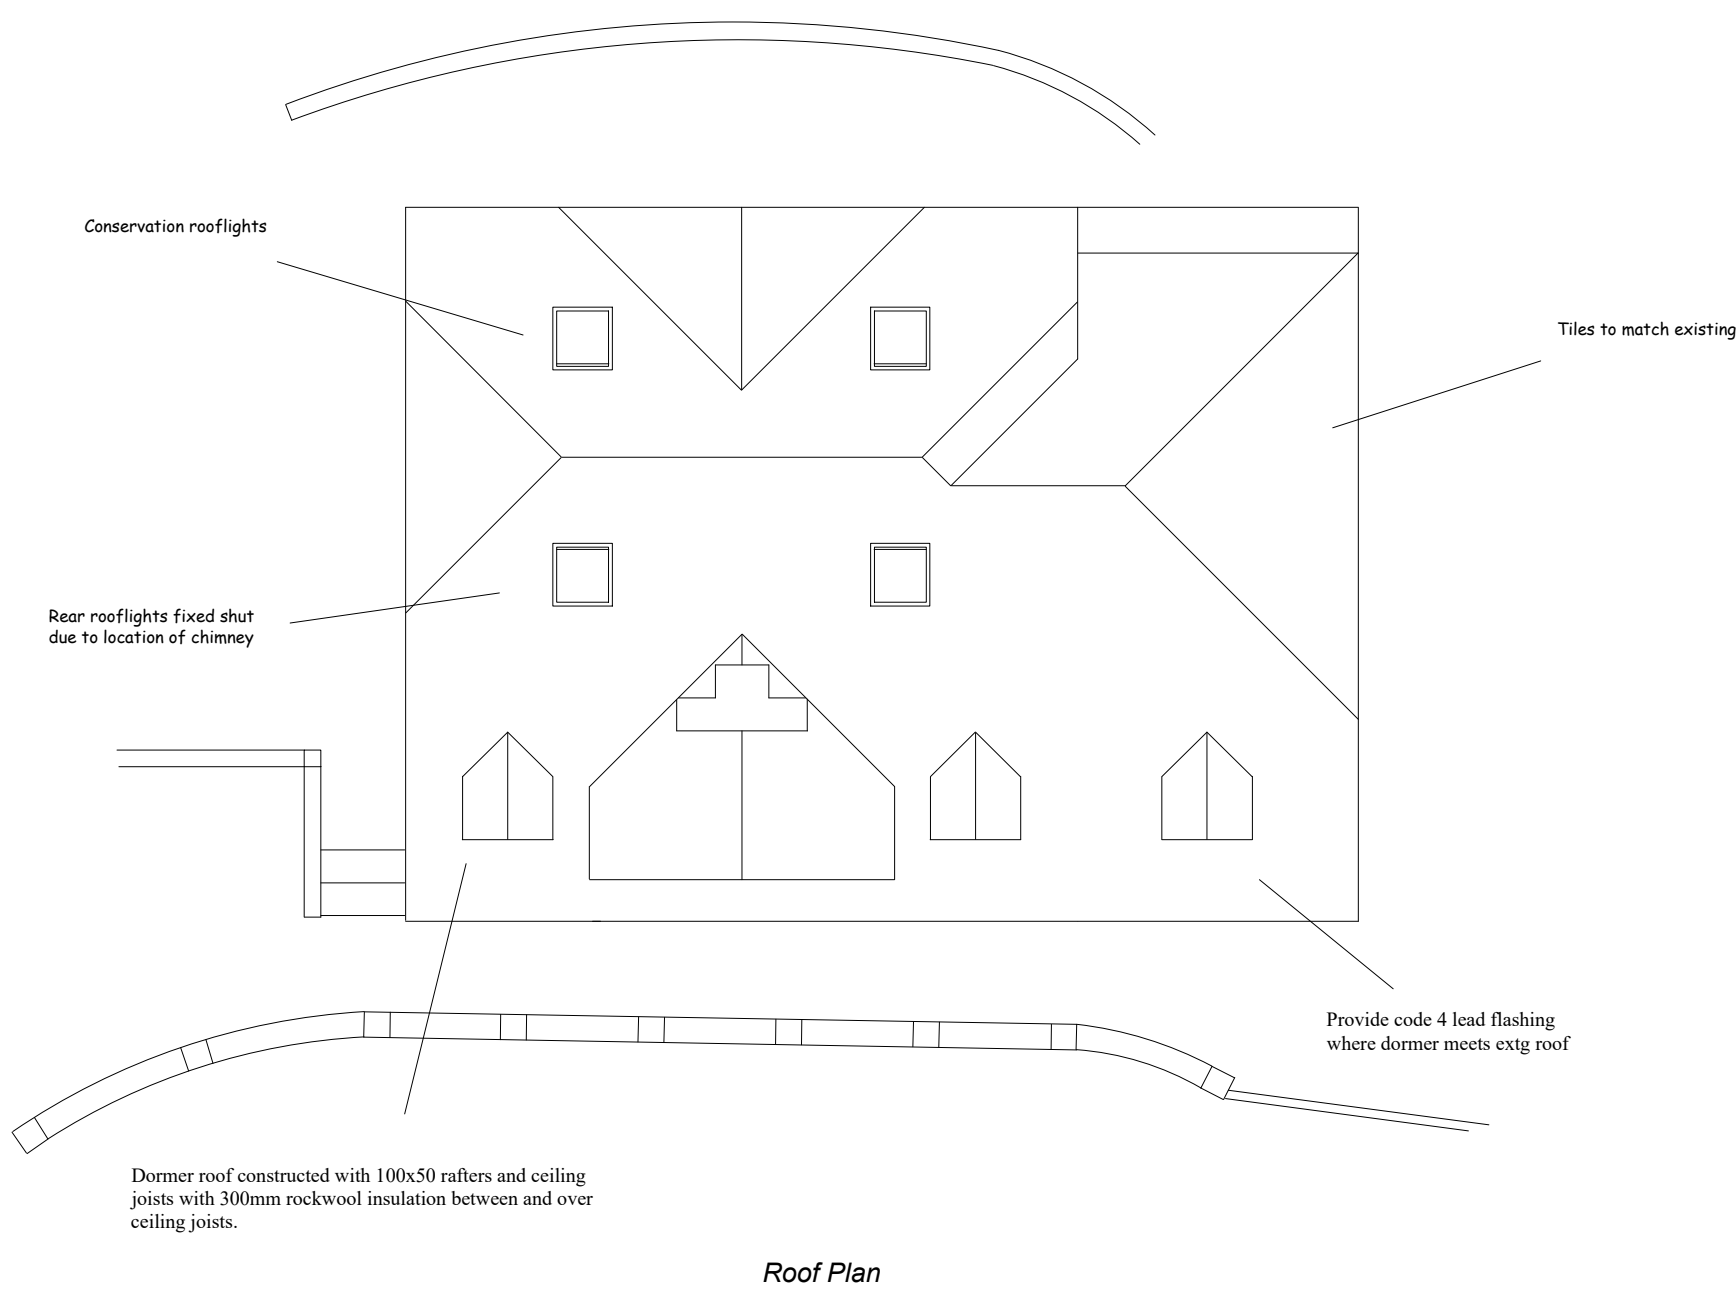
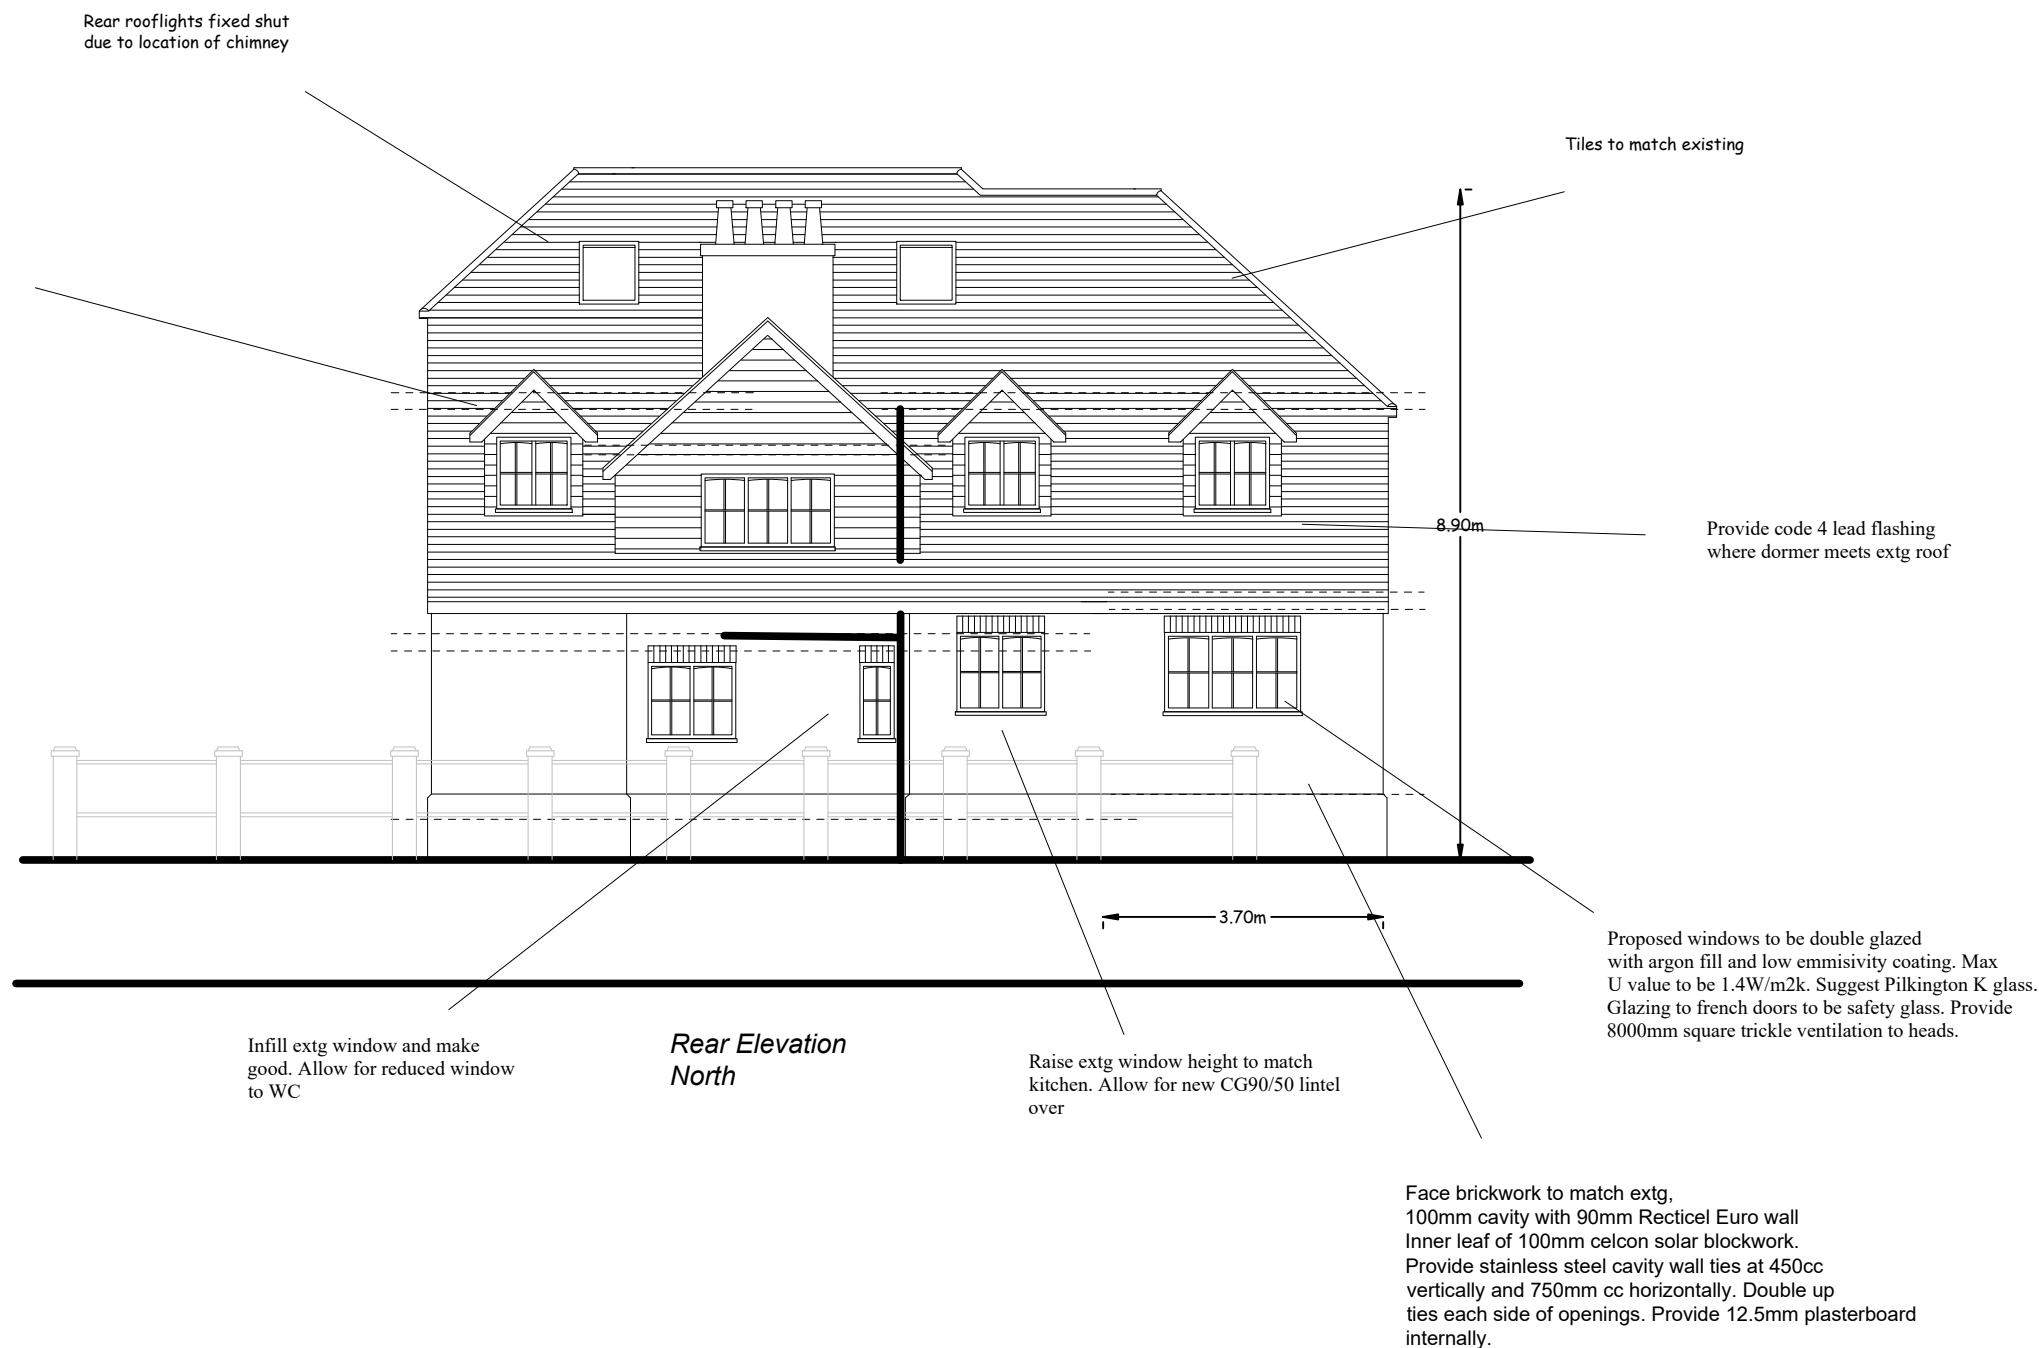
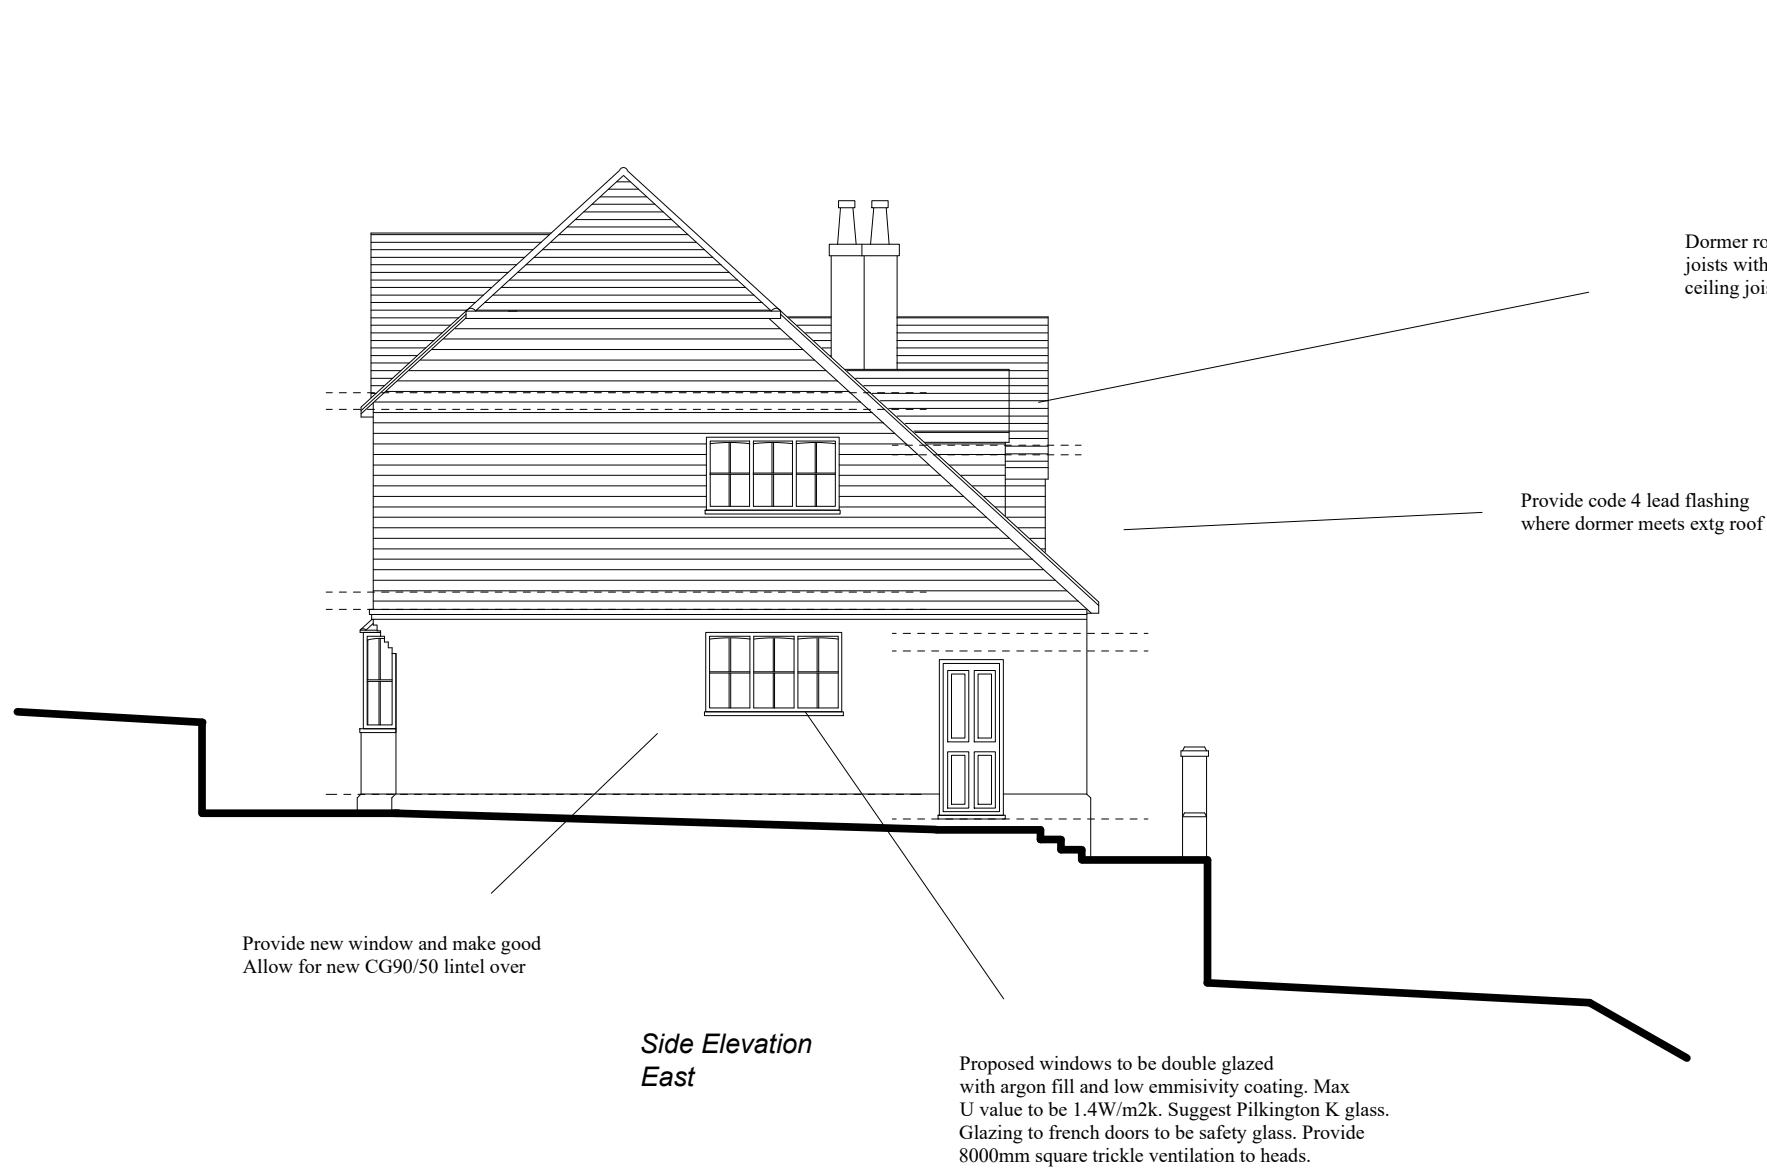


Client	Mr and Mrs Burr		Drawing Title	Proposed Elevations	
Job Title	Little Hollybush West Hoathly Road East Grinstead. RH19 4NE		Scale	1:100	Date February 2026
			Drawing No	25/53-04	Drawn By KRS Designs