
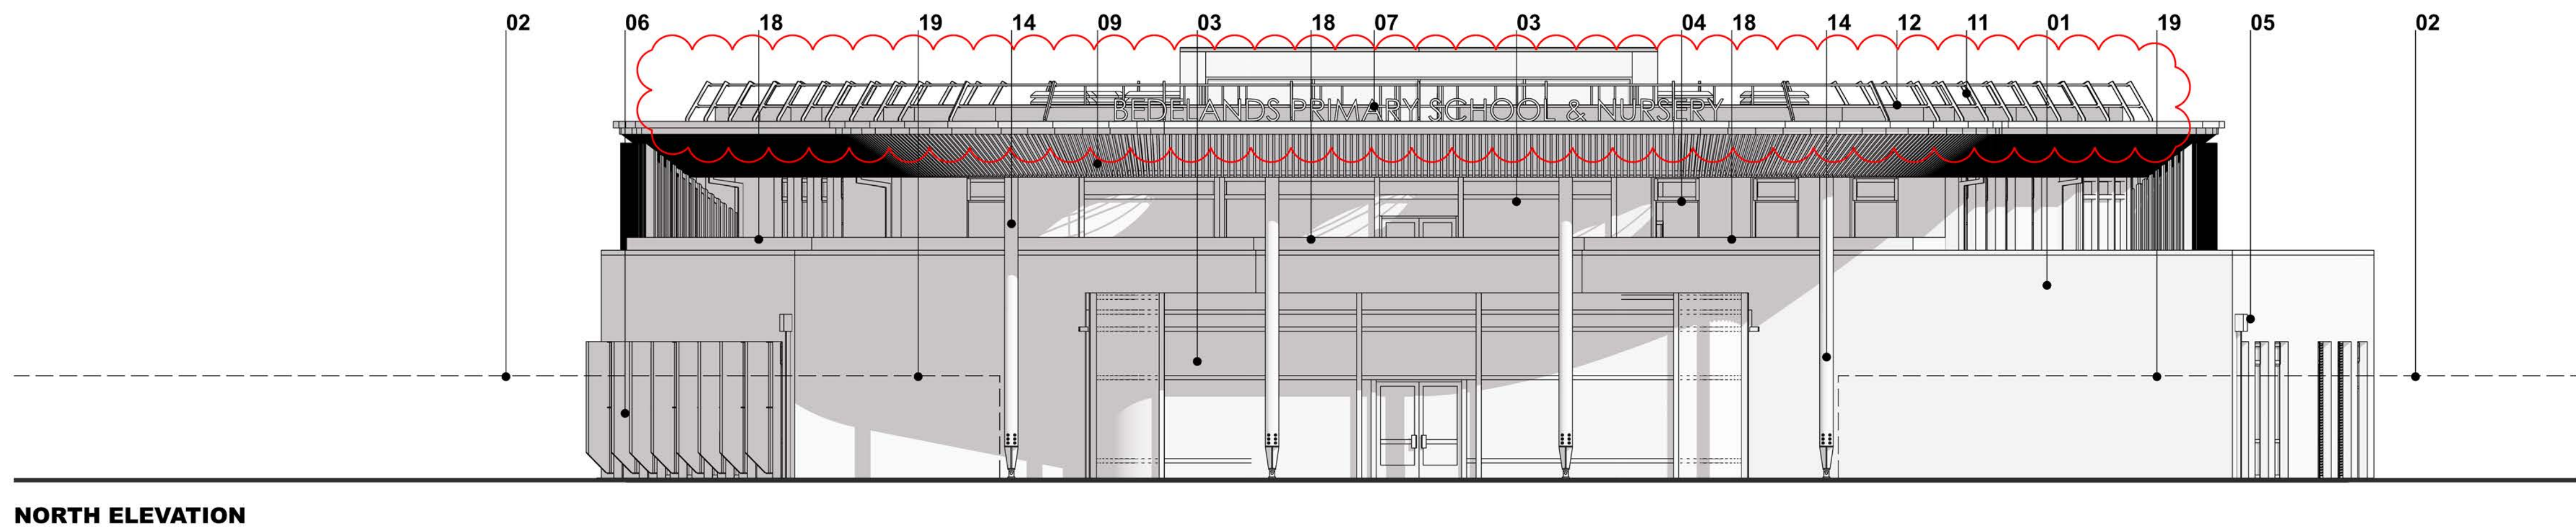
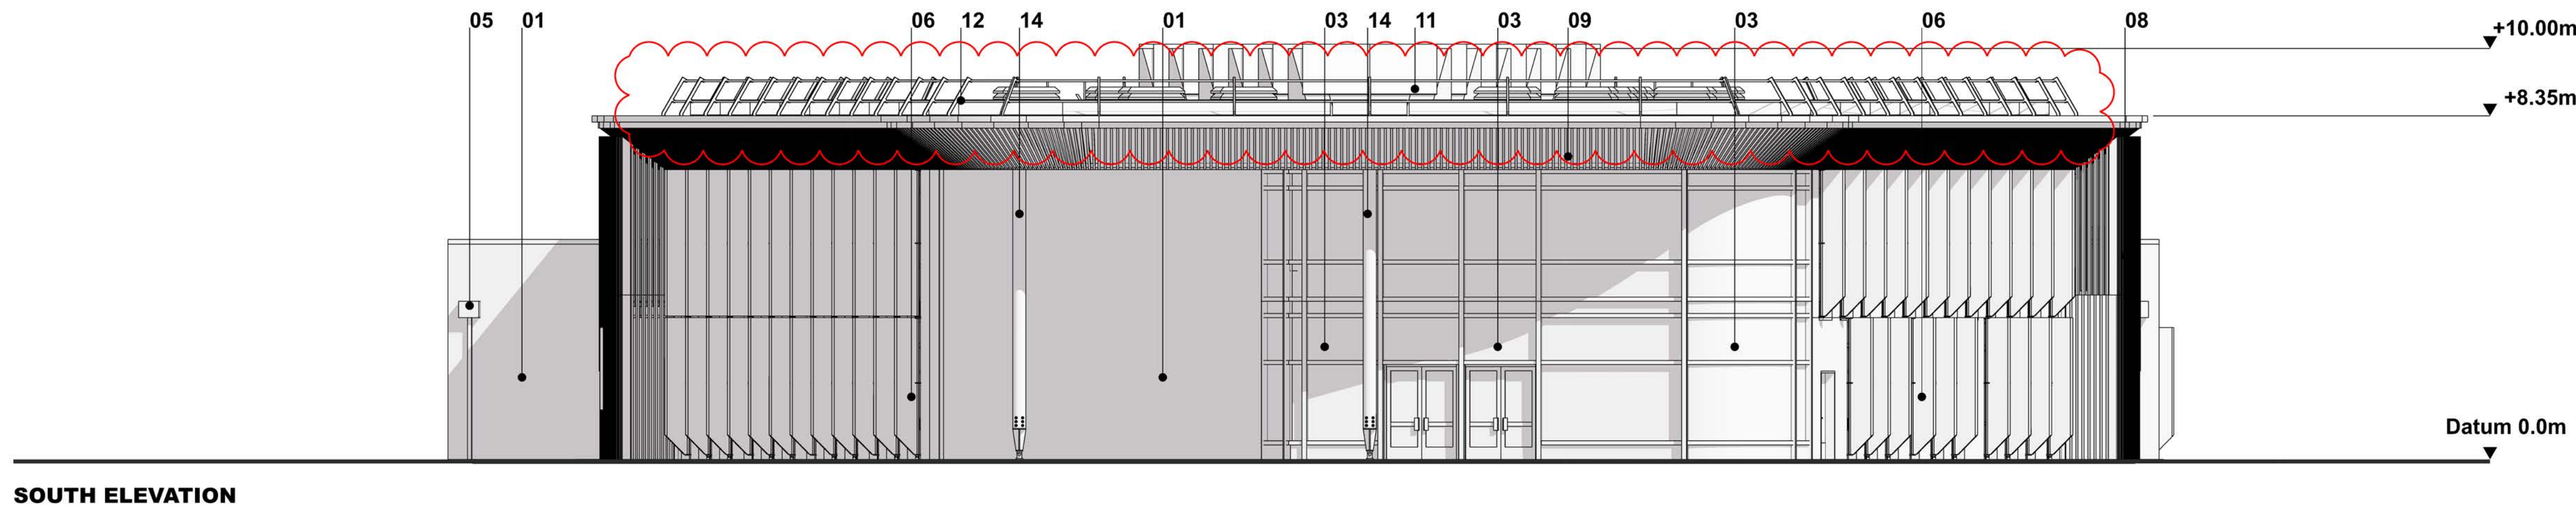


- MATERIALS**
- 01 Brick Panels: Cream multi Wienerberger Marziale
 - 02 2.4 m 'Crinkle-Crankle' Boundary Wall
Brick: Cream multi Wienerberger Marziale
Coping detail: Soldier Course - Cream multi Wienerberger Marziale
 - 03 Bronze Anodised Aluminium Curtain Walling System with Projecting Cappings & In-fill Anodised Aluminium Panels
 - 04 Bronze Anodised Aluminium Composite Windows
 - 05 Bronze Anodised Aluminium rainwater goods
 - 06 Bronze Anodised Aluminium Brise Soleil
 - 07 Bronze Anodised Aluminium Signage
 - 08 Bronze Anodised Aluminium Plant Screen (Click-on Battens)
 - 09 American Oak - Timber-effect Aluminium Click-on Battens
 - 10 American Oak - Timber-effect Aluminium Click-on Soffit Cladding
 - 11 Bronze Anodised Aluminium Guard-rail
 - 12 Photovoltaic Panels
 - 13 Glazed Northlights
 - 14 Steel-flitched Timber Columns with SS Steel Shoe
 - 15 Bronze Anodised Aluminium Facia Board
 - 16 Anodised Aluminium Louvred Ventilation Panel
 - 17 Powder coated Ventilation Chimney
 - 18 Glazed Wall-top Fins
 - 19 2.4m 'Crinkle Crankle' Wall top planters flanking the main entrance
Brick: Cream multi Wienerberger Marziale
Coping detail: Soldier Course - Cream multi Wienerberger Marziale
 - 20 Pedestrian gateway:
Brick Piers - Cream multi Wienerberger Marziale
Bronze Anodised Aluminium 2.4m security gates
Canopy over:
Support Bronze Anodised Aluminium
Facia detail Bronze Anodised Aluminium
Soffit:
American Oak - Timber-effect Aluminium Click-on Soffit Cladding
 - 21 Vehicular gateway:
Brick Piers - Cream multi Wienerberger Marziale
Bronze Anodised Aluminium 2.4m security gates

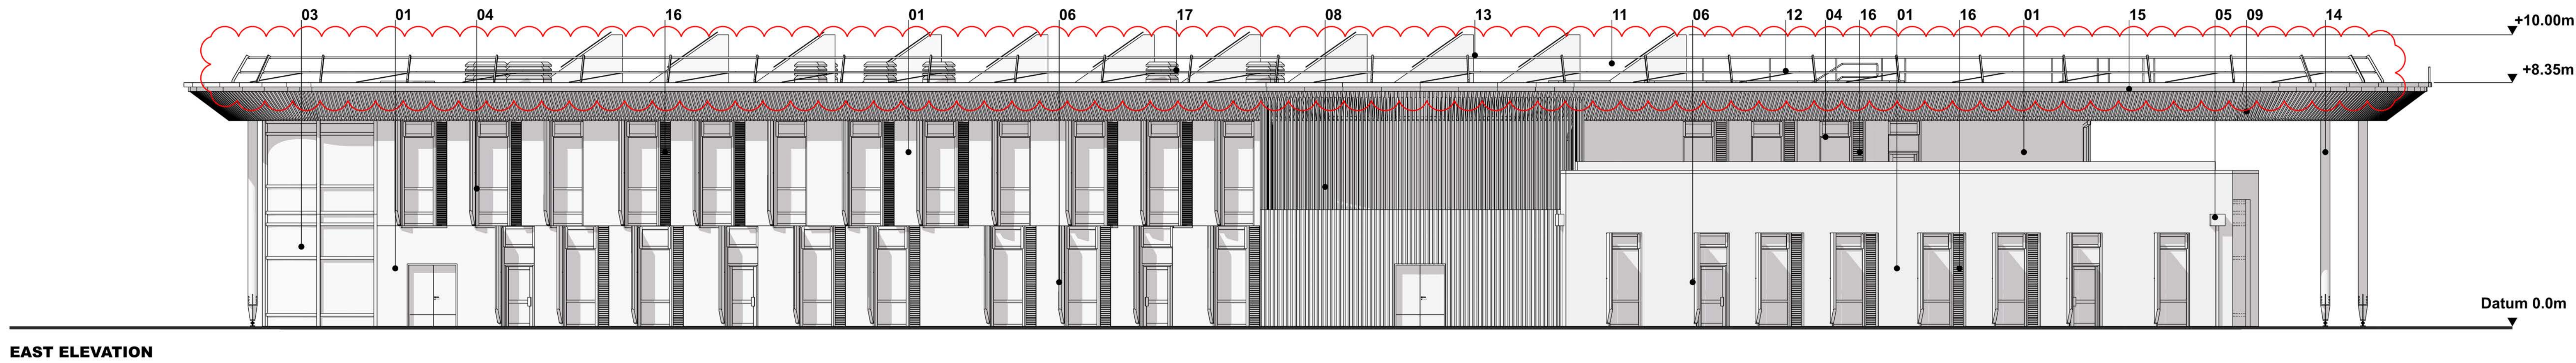