



EAST ELEVATION (PERSPECTIVE)

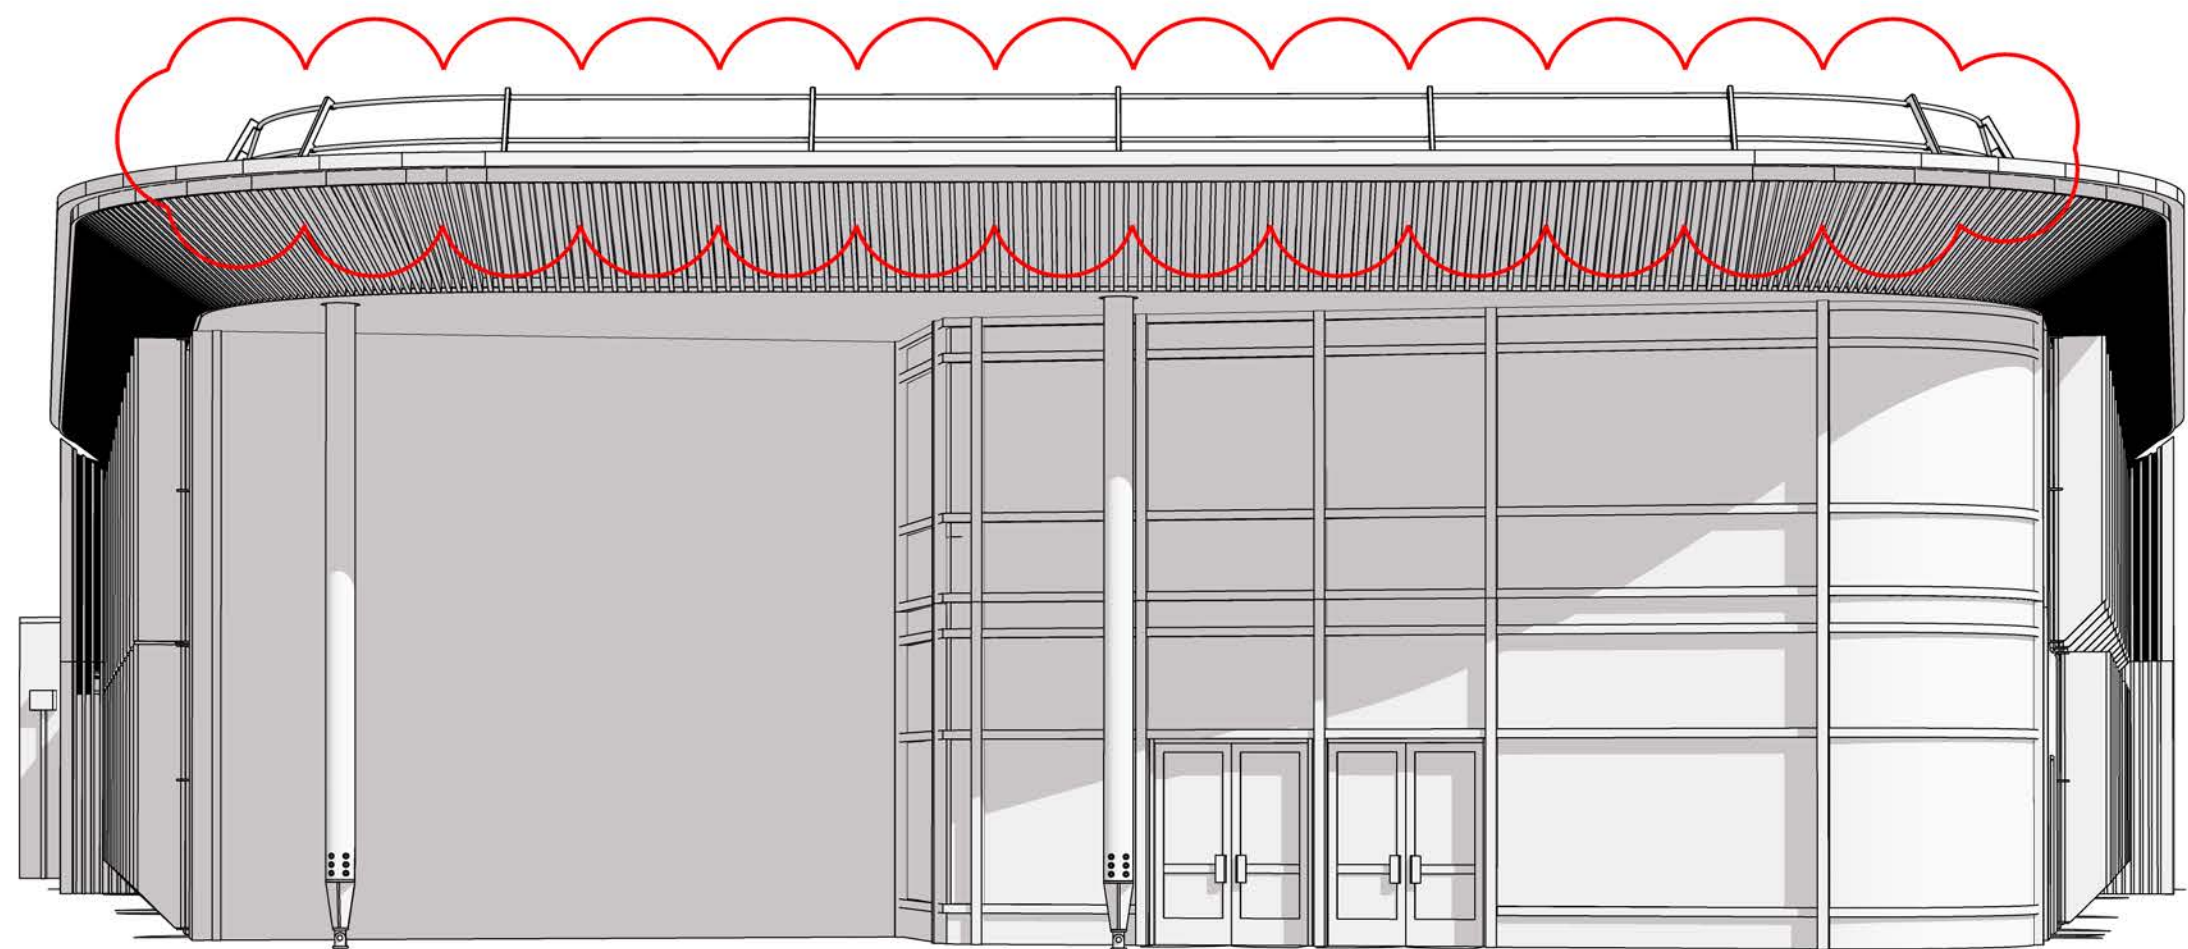


SOUTH ELEVATION (PERSPECTIVE)



NORTH ELEVATION (PERSPECTIVE)

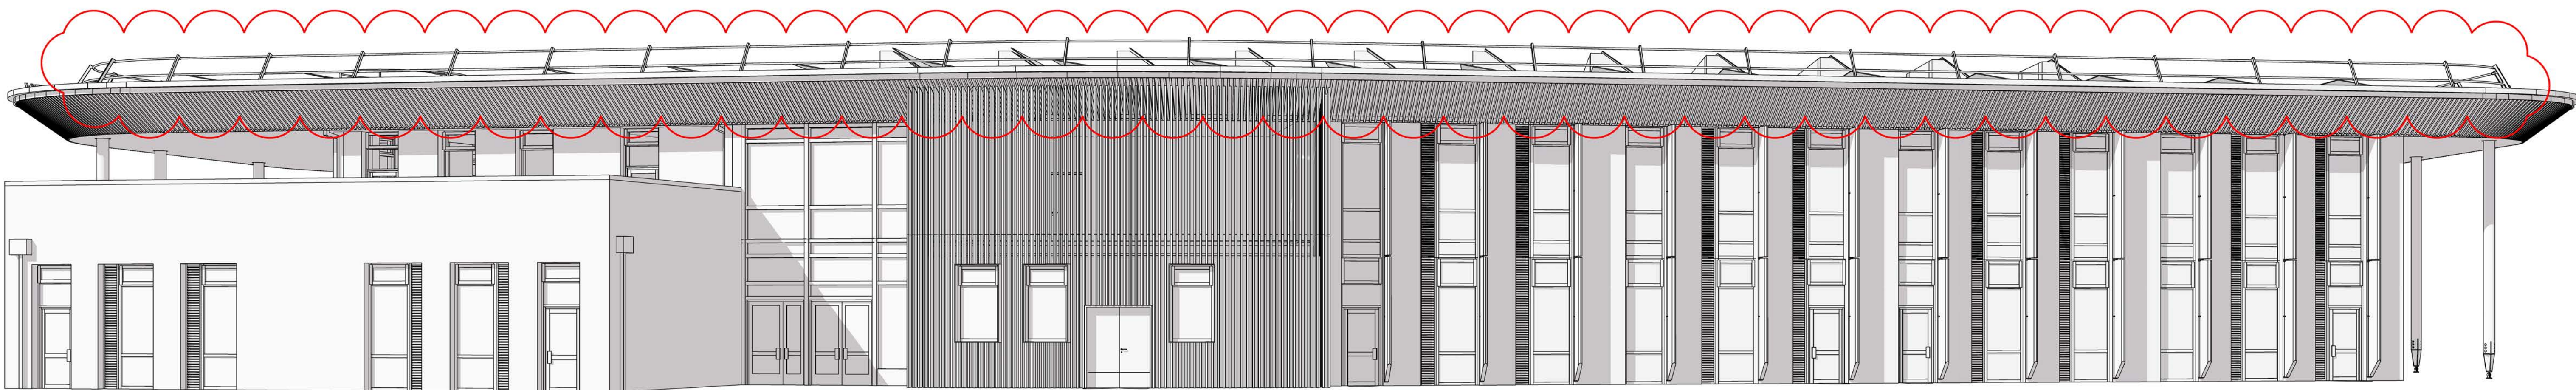

WEST ELEVATION (PERSPECTIVE)

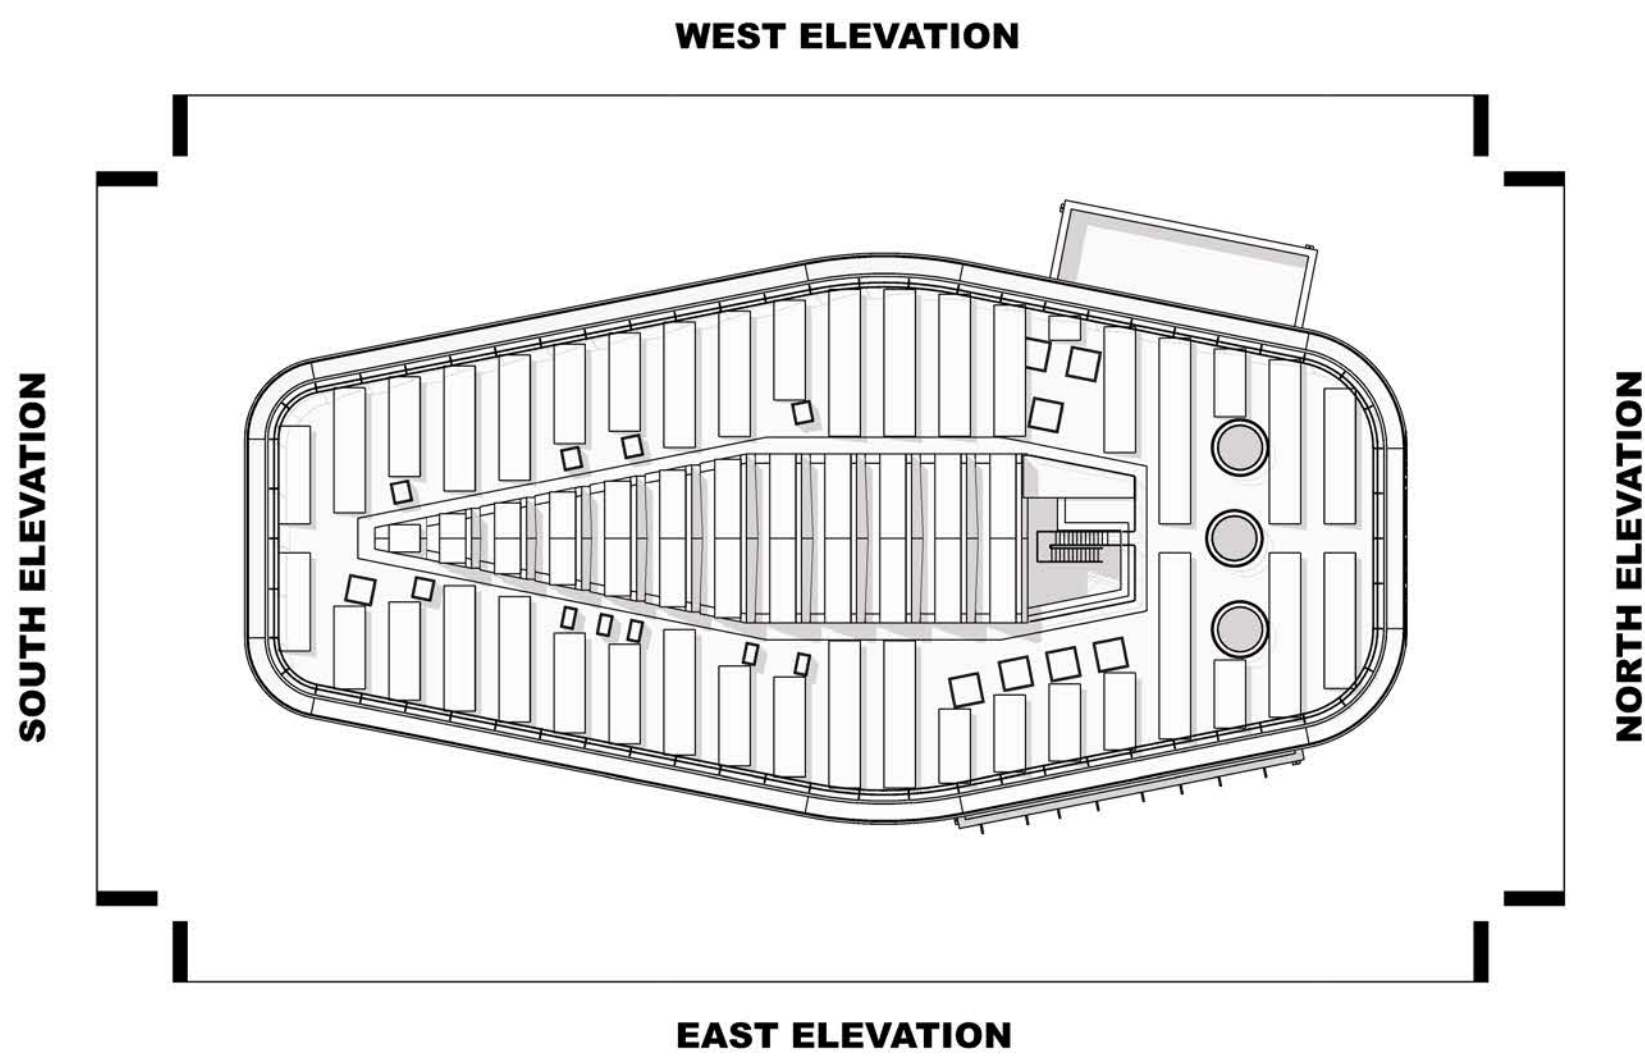

REVISION NOTES:			
Rev	Date	Description	CHKD
P01	09/04/20	As clouded	DM