


SECTION 01 - VIEW WEST


Room Description

- | | | | |
|----|----------------------------|----|----------------------------|
| 01 | Classroom | 10 | General Office / Reception |
| 02 | Corridor | 11 | Main Entrance Lobby |
| 03 | Open-plan Small Group Area | 12 | Void |
| 04 | Amphitheatre Step Seating | 13 | Staff Office |
| 05 | Open-plan Studio Hall Area | 14 | External Roof Access Deck |
| 06 | Main Hall | 15 | Library |
| 07 | PE Store Room | 16 | External Library Deck |
| 08 | Medical Inspection Room | 17 | Teaching Store |
| 09 | Sick Bay | | |

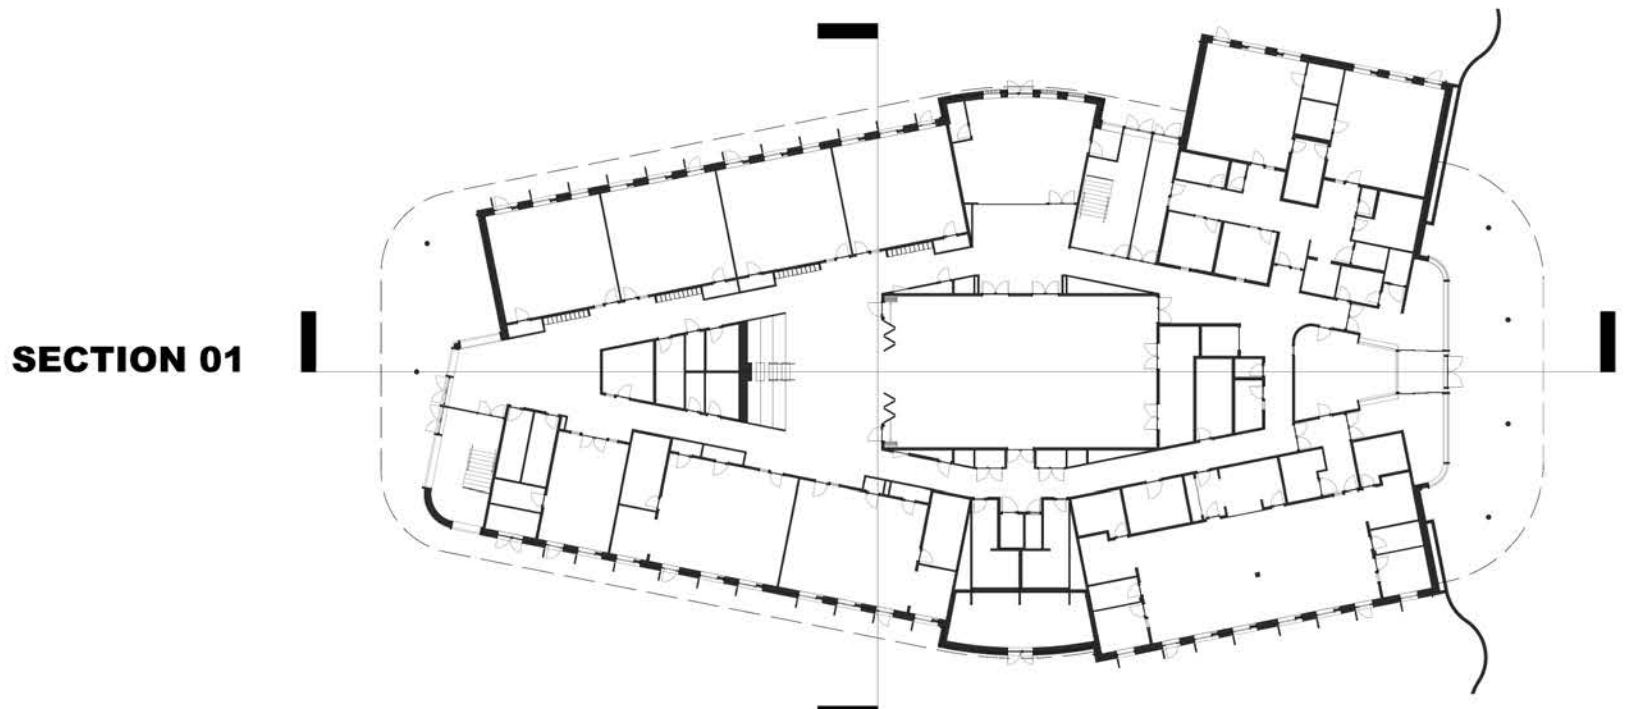

SECTION 01

SECTION 02

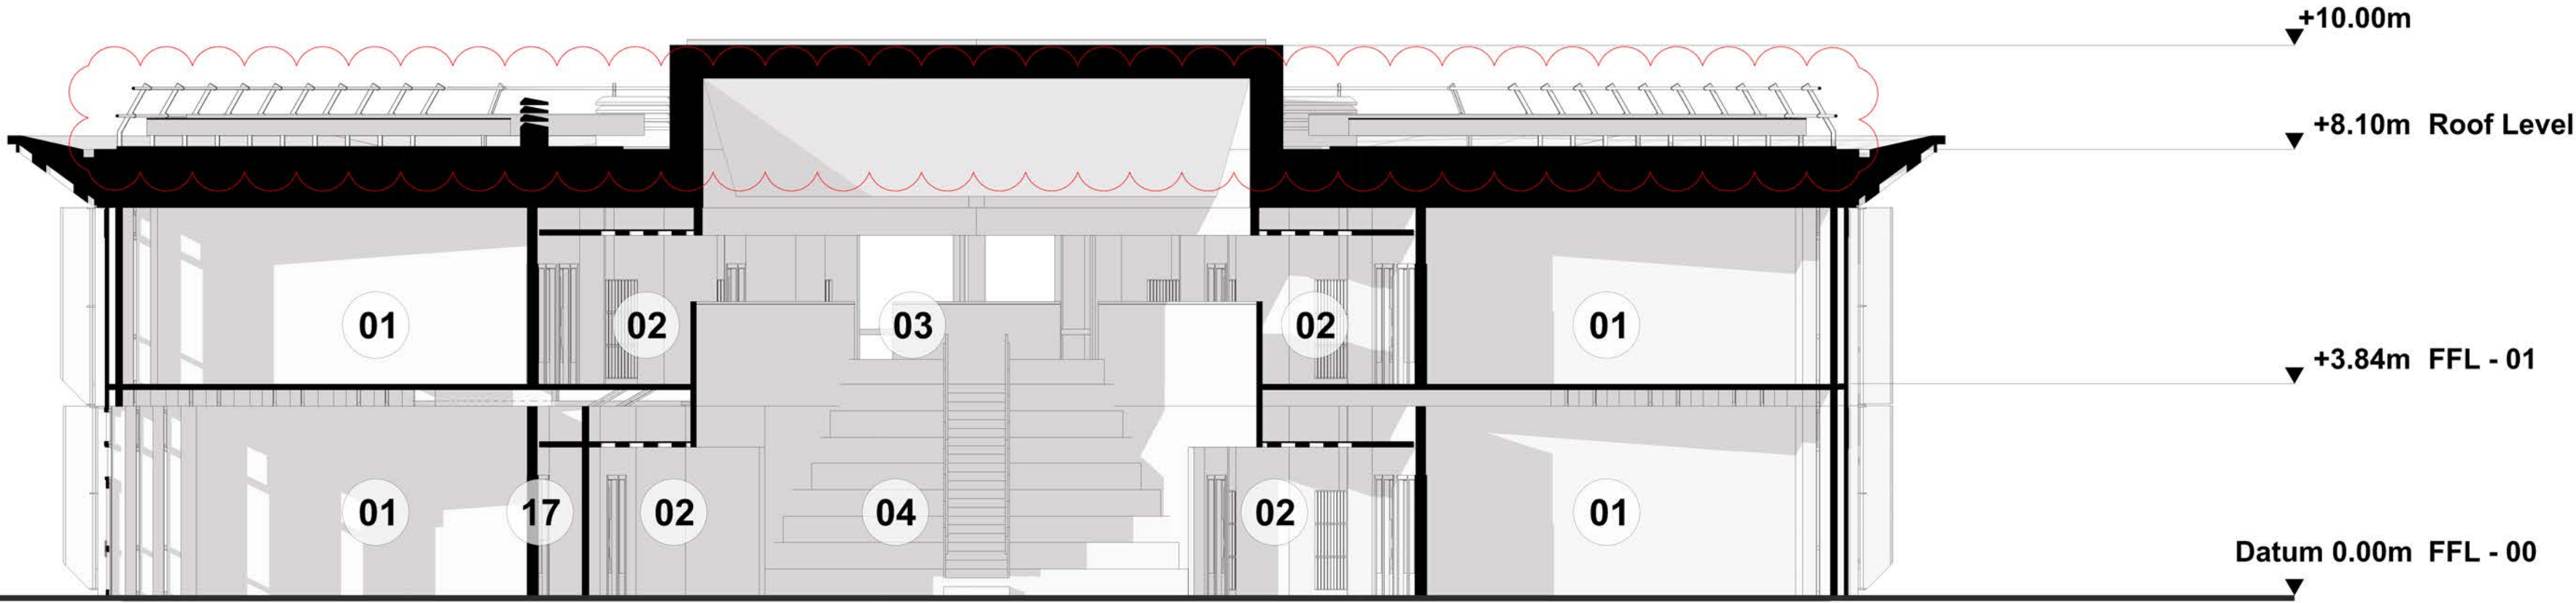

SECTION 02 - VIEW SOUTH

REVISION NOTES:			
Rev	Date	Description	CHKD
P01	08/04/26	As clouded	DM

CLIENT:
**HOMES
ENGLAND**

SIXFOOTSTUDIO PROJECT REF:
2084

SHEET TITLE:
SECTIONS

SCALE:
1:100@A0

DATE ORIGINATOR:
23rd September 2024

DRAWING STATUS:
**PLANNING
SUBMISSION**

SHEET REFERENCE:
2084-SFS-X-00-DR-A-03-01-P01