




1 Landscape Section 01
Scale 1 : 200

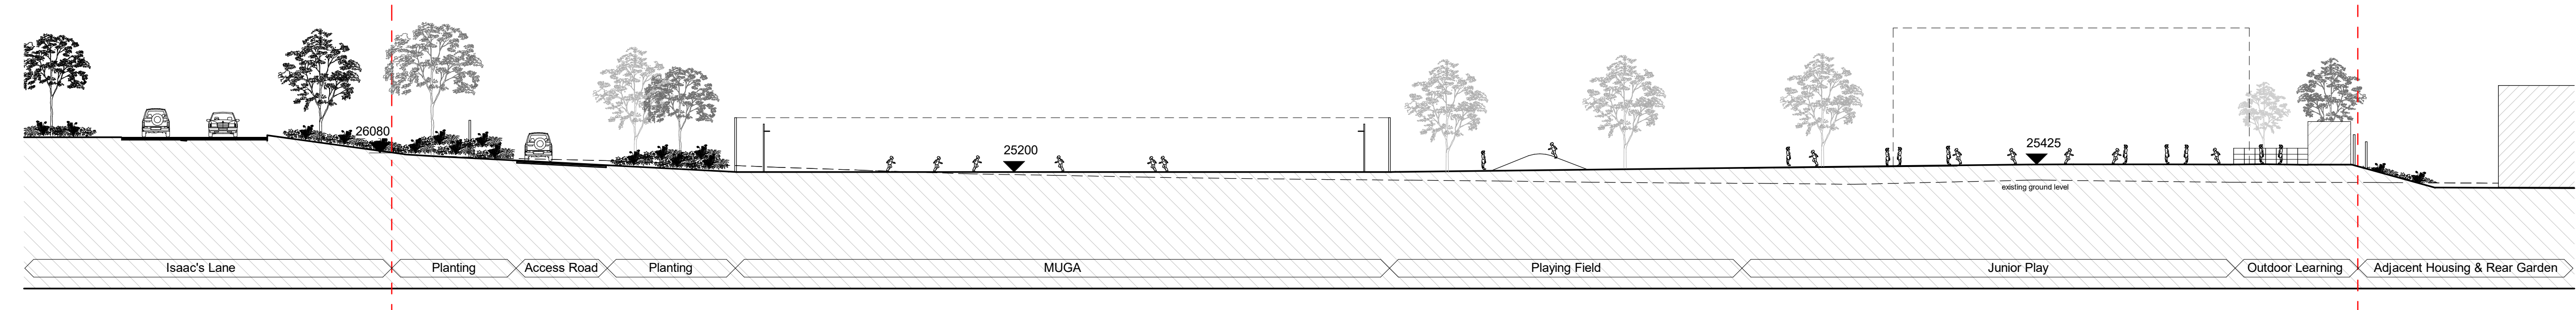

2 Landscape Section 02
Scale 1 : 200

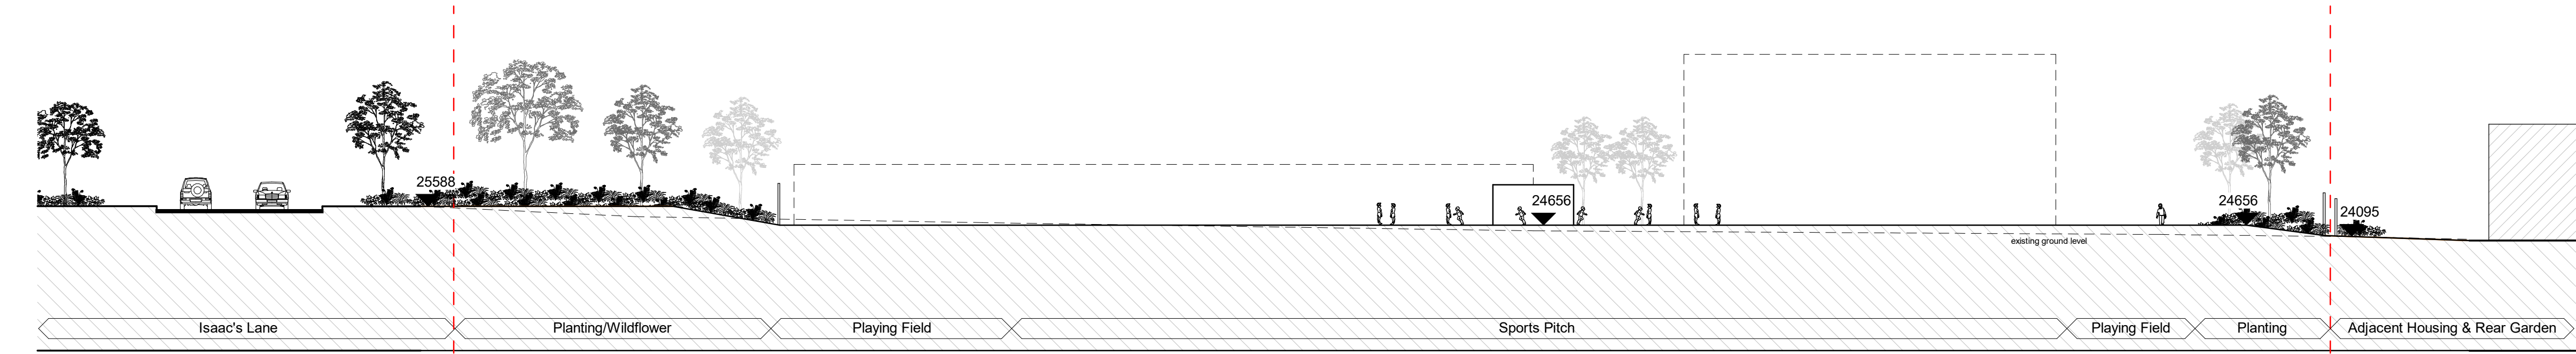

3 Landscape Section 03
Scale 1 : 200

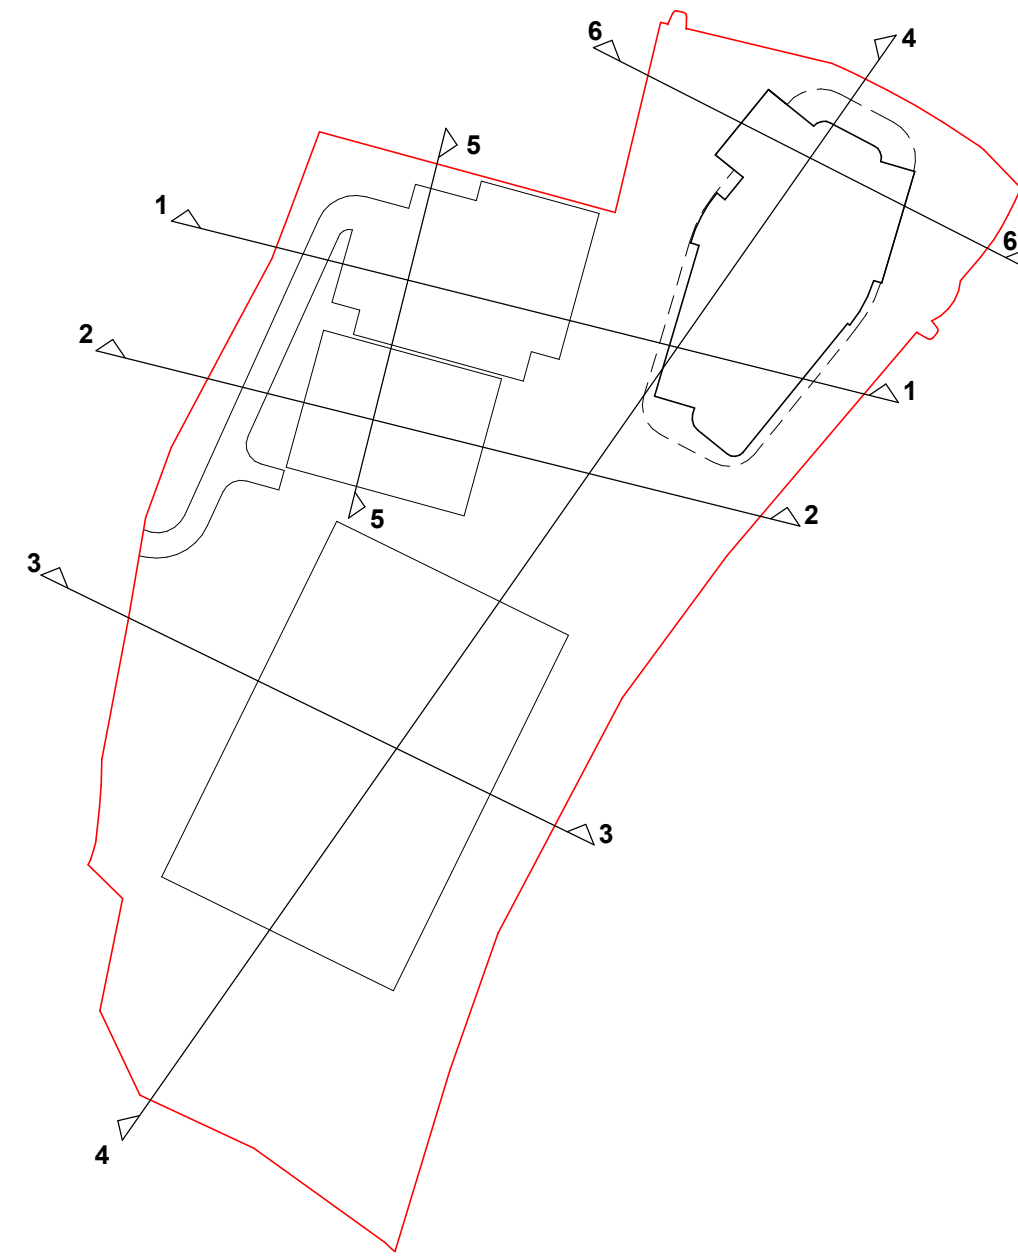

Location Plan

PL02	2026.03.19	Updated to Comments	DB
PL01	2025.09.19	Issued for Planning Approval	DB
Rev	Rev Date	Rev Description	Issued By
Revisions			
1. This drawing is copyright of fabrik ltd. It must not be copied or reproduced without written consent from the owner.			
2. Do not scale from this drawing. Only figured dimensions are to be taken from this drawing.			
3. All contractors must visit site and be responsible for taking and checking all dimensions related to the works shown on the drawing prior to fabrication or setting out.			
4. This drawing uses coloured lines. Please do not rely on a monochrome copy.			



fabrik

Project
D3347 Brookleigh School, Burgess Hill

Client
Homes England

Drawing Title
Landscape Sections - Sheet 01

Purpose of Issue
Issued for Planning Approval

Drawn By
DB

Checked By
PC

Drawn Scale
As Indicated

Date of First Issue
Sep '25

Drawing Number	D3347	FAB	00	XX	DR	L	8001	Revision	PL02
----------------	-------	-----	----	----	----	---	------	----------	------