


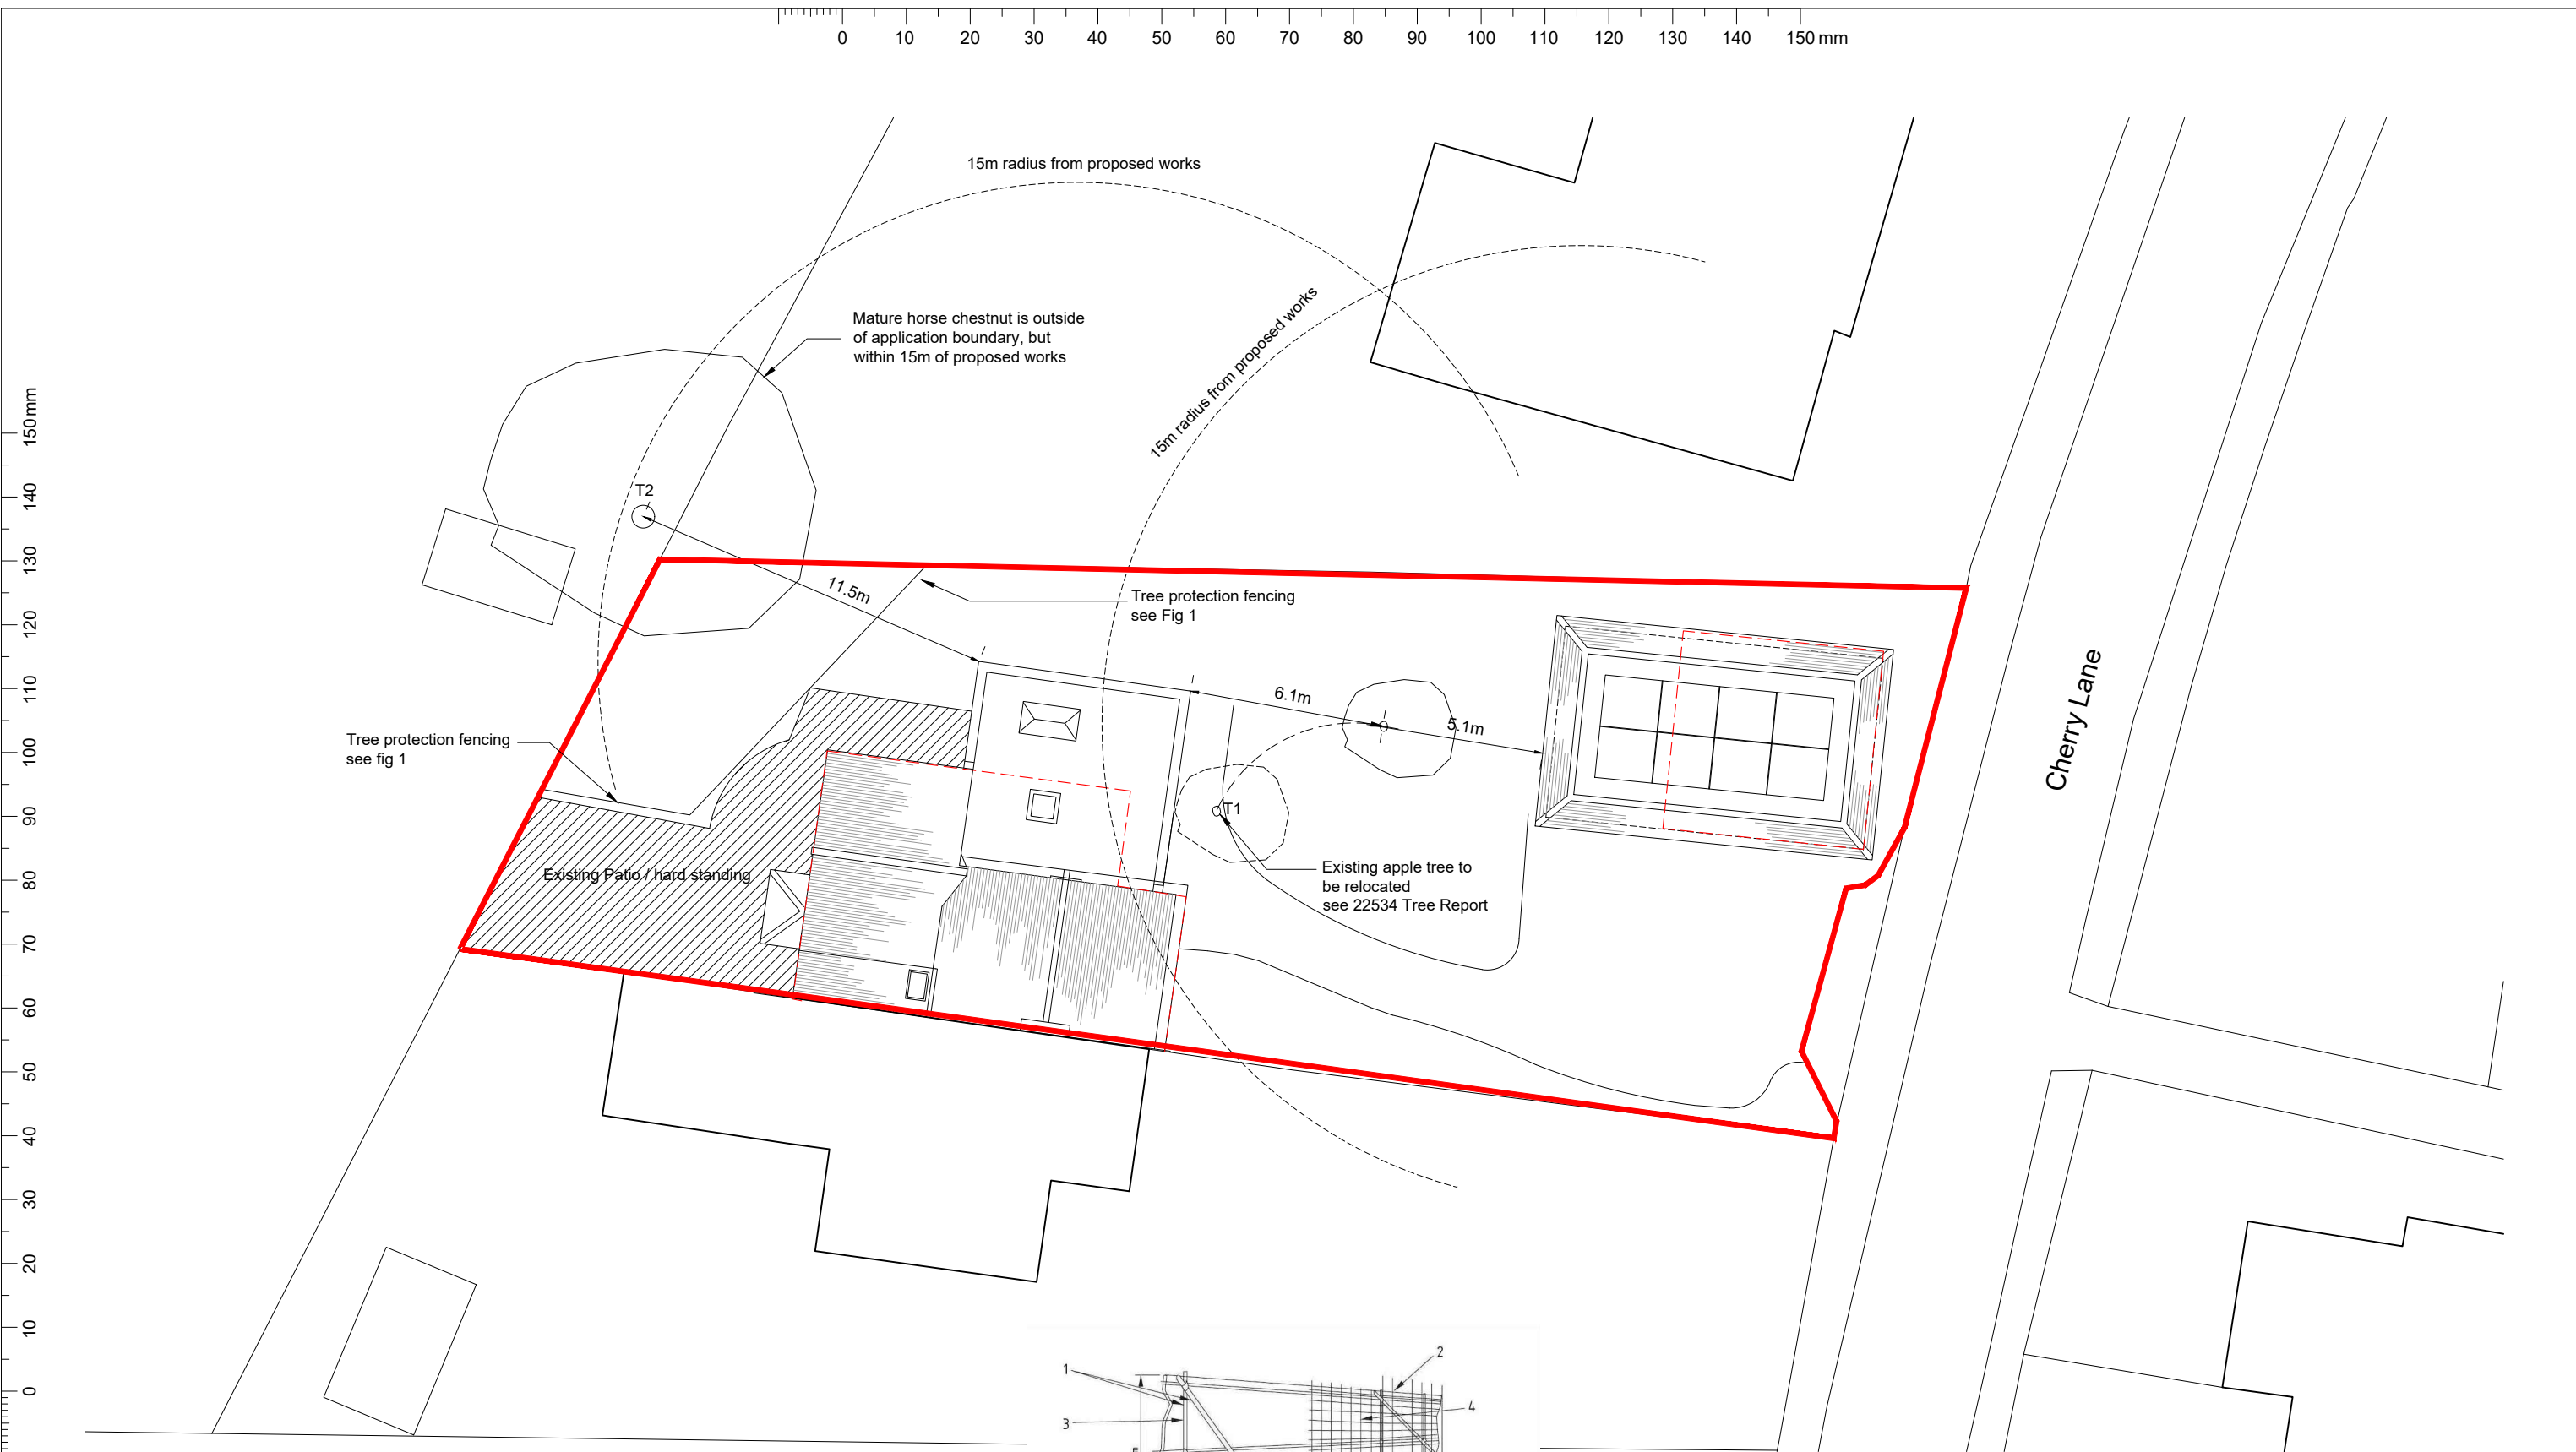

150mm
140
130
120
110
100
90
80
70
60
50
40
30
20
10
0

0 10 20 30 40 50 60 70 80 90 100 110 120 130 140 150mm

Block Plan & Tree Report 1:200

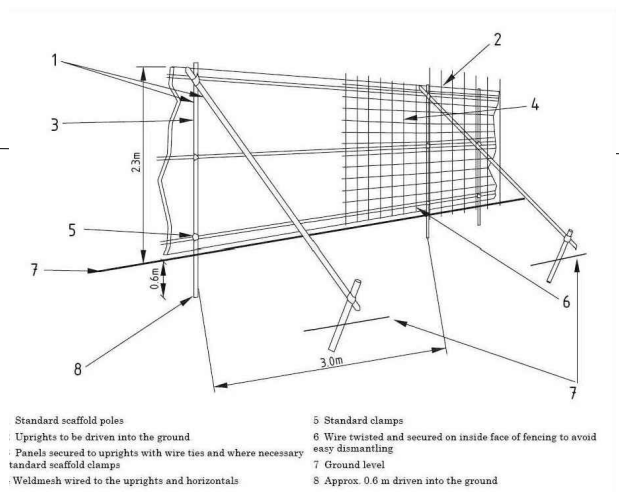
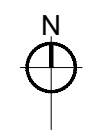
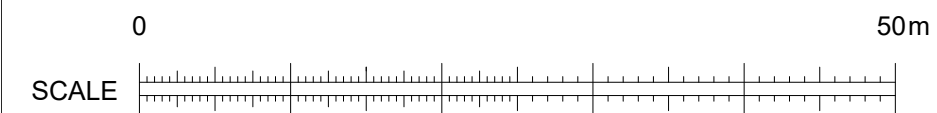


Fig 1 - Tree Protection fencing

									CHECK ALL DIMENSIONS ON SITE DO NOT SCALE OFF DRAWING NOT FOR CONSTRUCTION DRAWING FOR PLANNING PURPOSES ONLY						
REV			DATE			DESCRIPTION			INITIAL						
REVISION:									NOTES:						
CLIENT: Mr & Mrs Stevens						DESCRIPTION: Block Plan Tree Report						RATHBONE • MILLER <i>architecture & project management</i> First Floor, 39 High Street, Steyning, West Sussex, BN44 3YE Telephone: 01903 879873			
SCALE:		DATE:		DRAWN:		PROJECT:						DRAWING NUMBER:		REVISION:	
1:200@ A3		July 26'		PF/TR		Oxford House Cherry Lane, Bolney. RH17 5PR						22527 - 107			
														© Copyright RATHBONE MILLER LIMITED	