
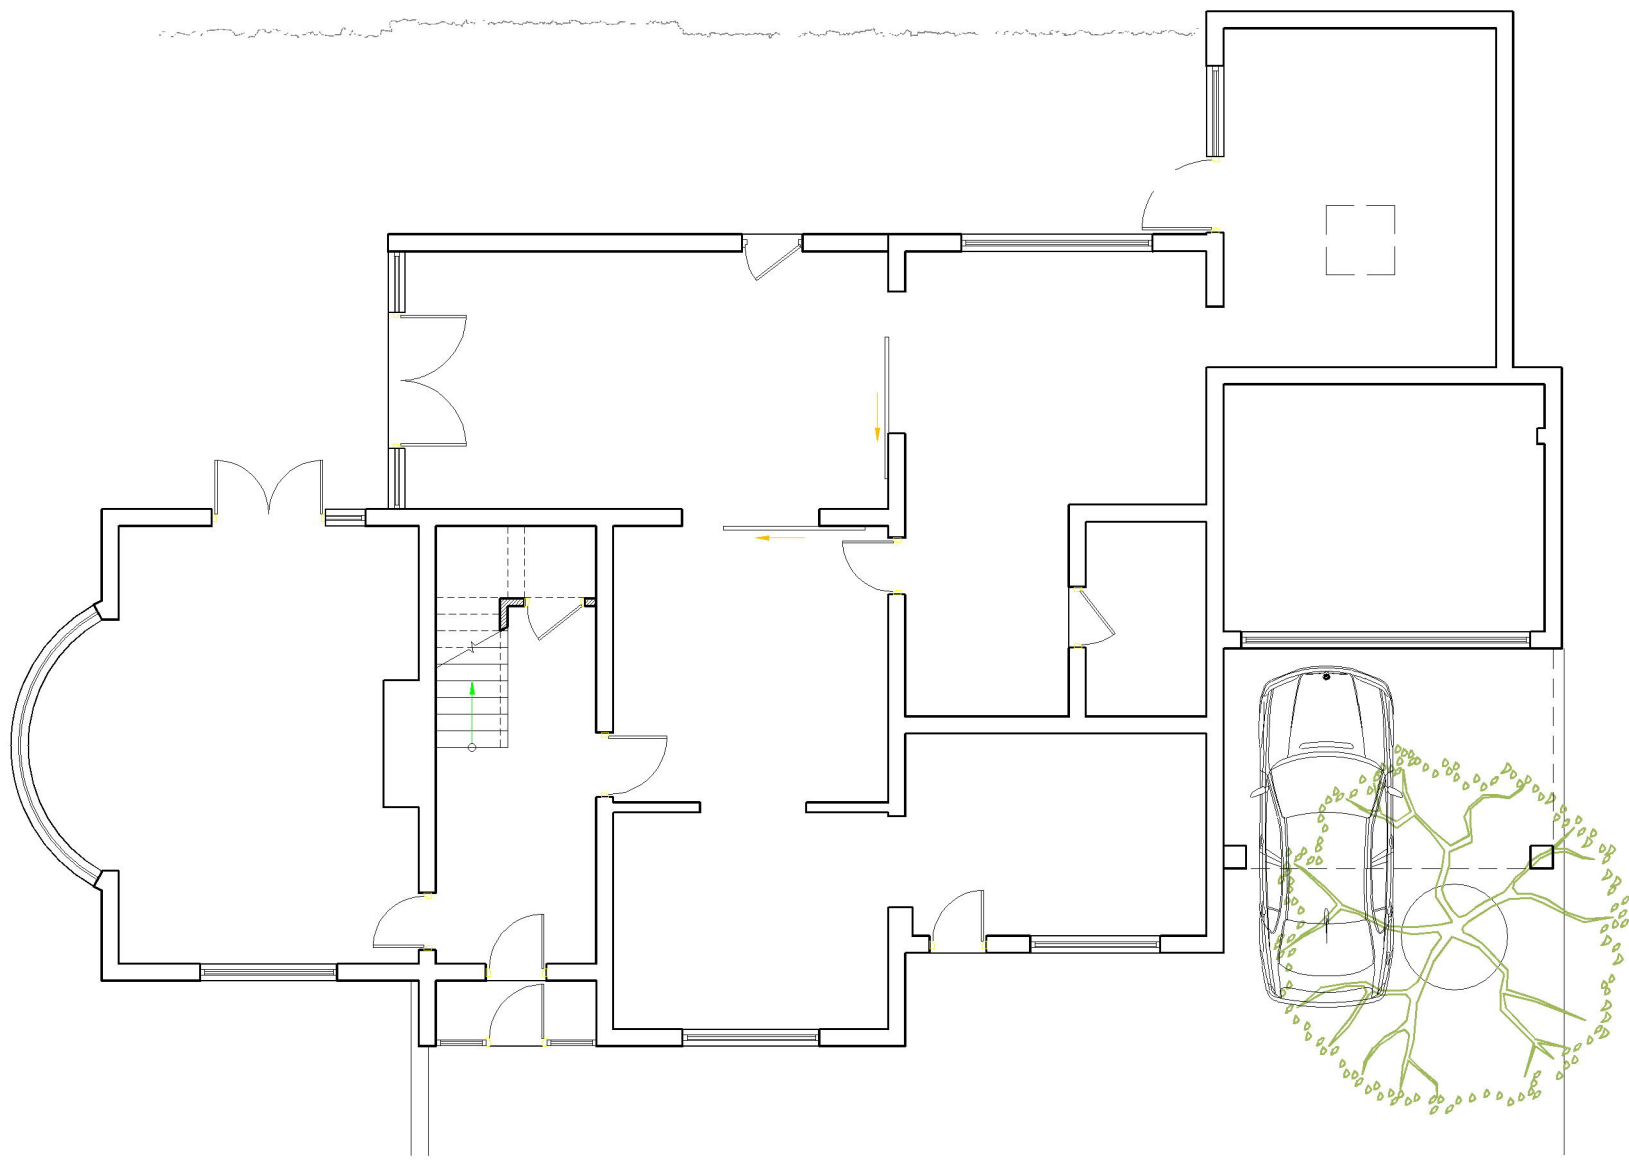


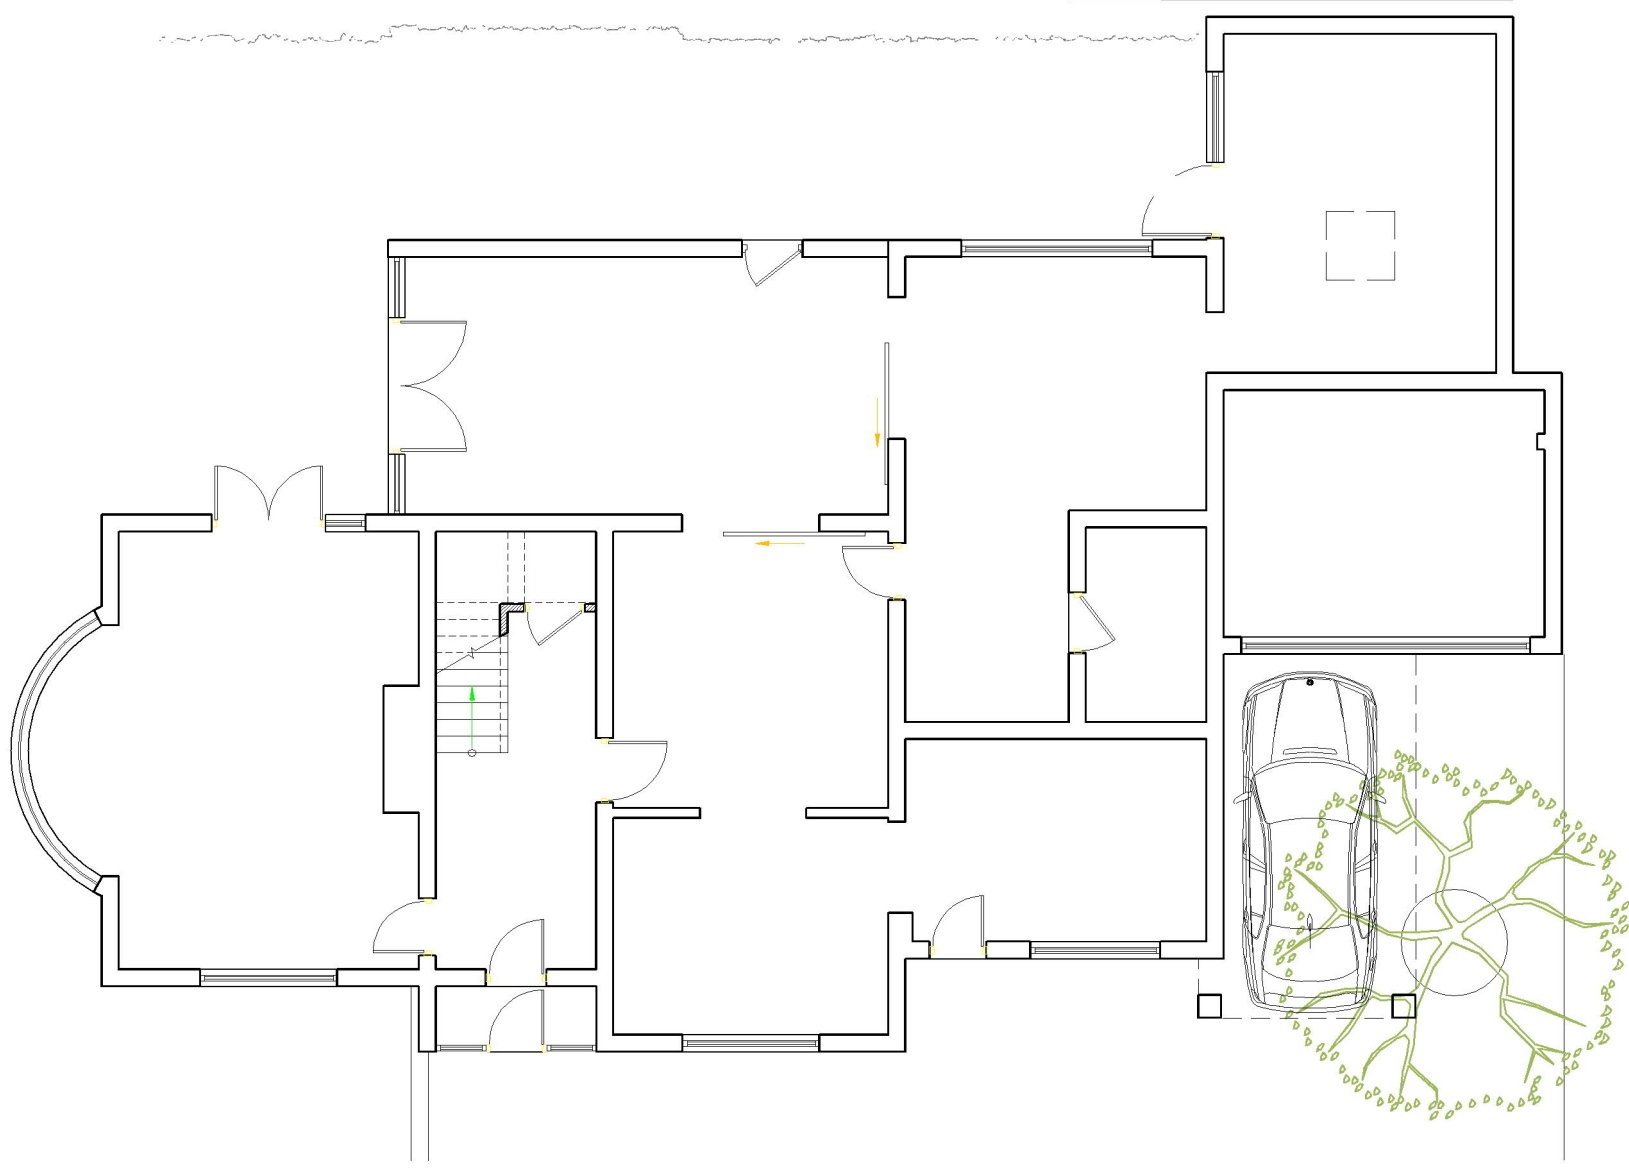

Ground Floor Plan OPT 1 1:100

Ground Floor Plan OPT 2 1:100

[illegible]