




front elevation
north

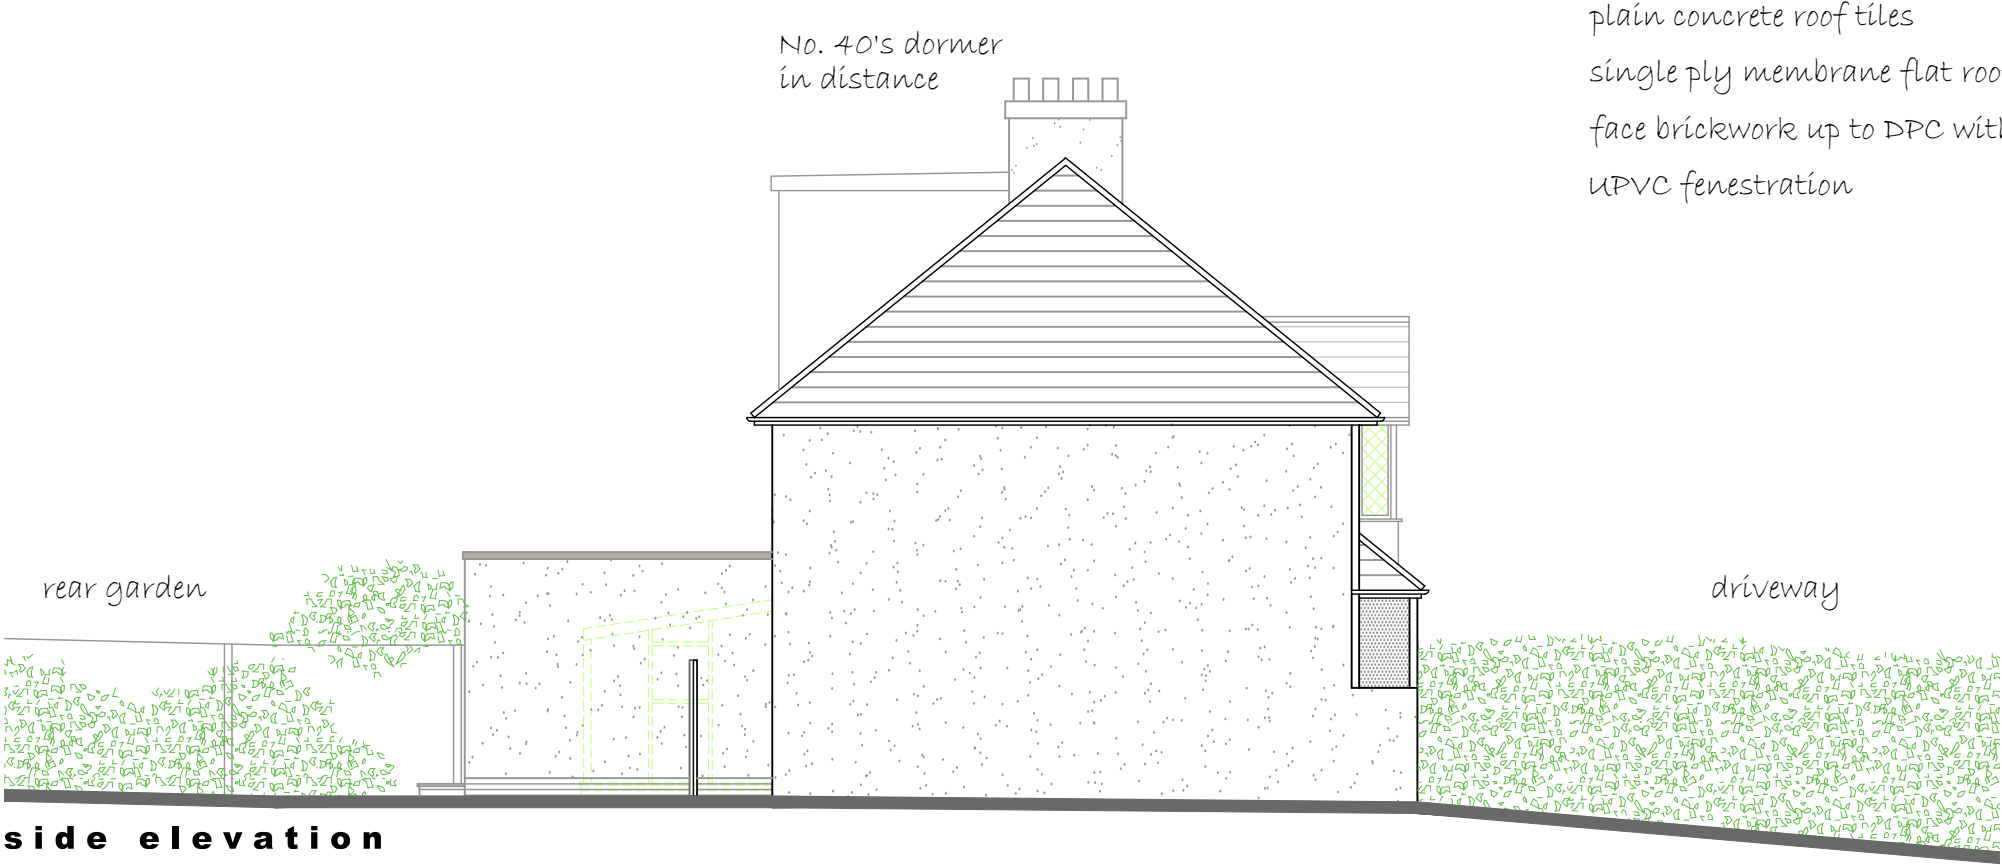

side elevation
east

0 1m 5m 10m

plain concrete roof tiles
single ply membrane flat roof concealed by parapet
face brickwork up to DPC with smooth white render above
UPVC fenestration

© G3 Architecture
This drawing is copyright and shall not be reproduced nor used for any other purpose without the written permission.
This drawing must be read in conjunction with all other related drawings and documentation.
It is the contractor's responsibility to ensure compliance with the Building Regulations.
Do not scale from this drawing, use figured dimensions only.
It is the contractor's responsibility to check all dimensions on site.
Any discrepancy to be reported immediately.
IF IN DOUBT ASK.

notes + revisions				client + project	title	scale	number
A	02.04.2025	Loft conversion removed (covered under separate Lawful Development Certificate application).		Mr. J. Beeby & Mr. L. Trenaman	42 Stanford Avenue Hassocks	1 : 100 @ A3	2542.PL05A
						date	status
						20.03.2025	PLANNING