



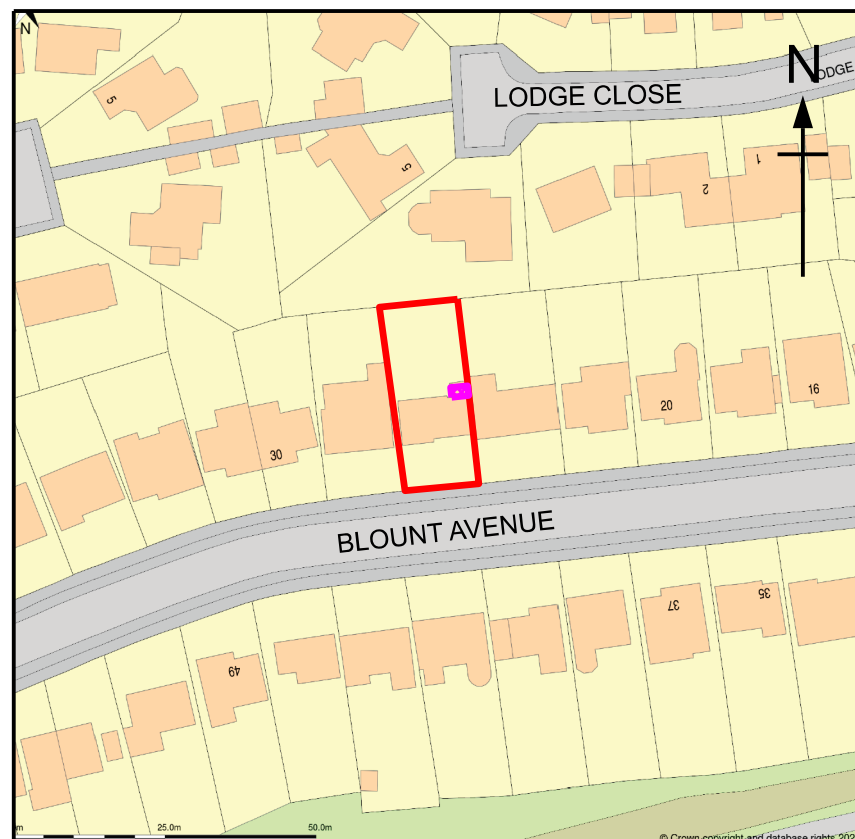

0 5 10 25 50

Location Plan

SCALE 1:1250

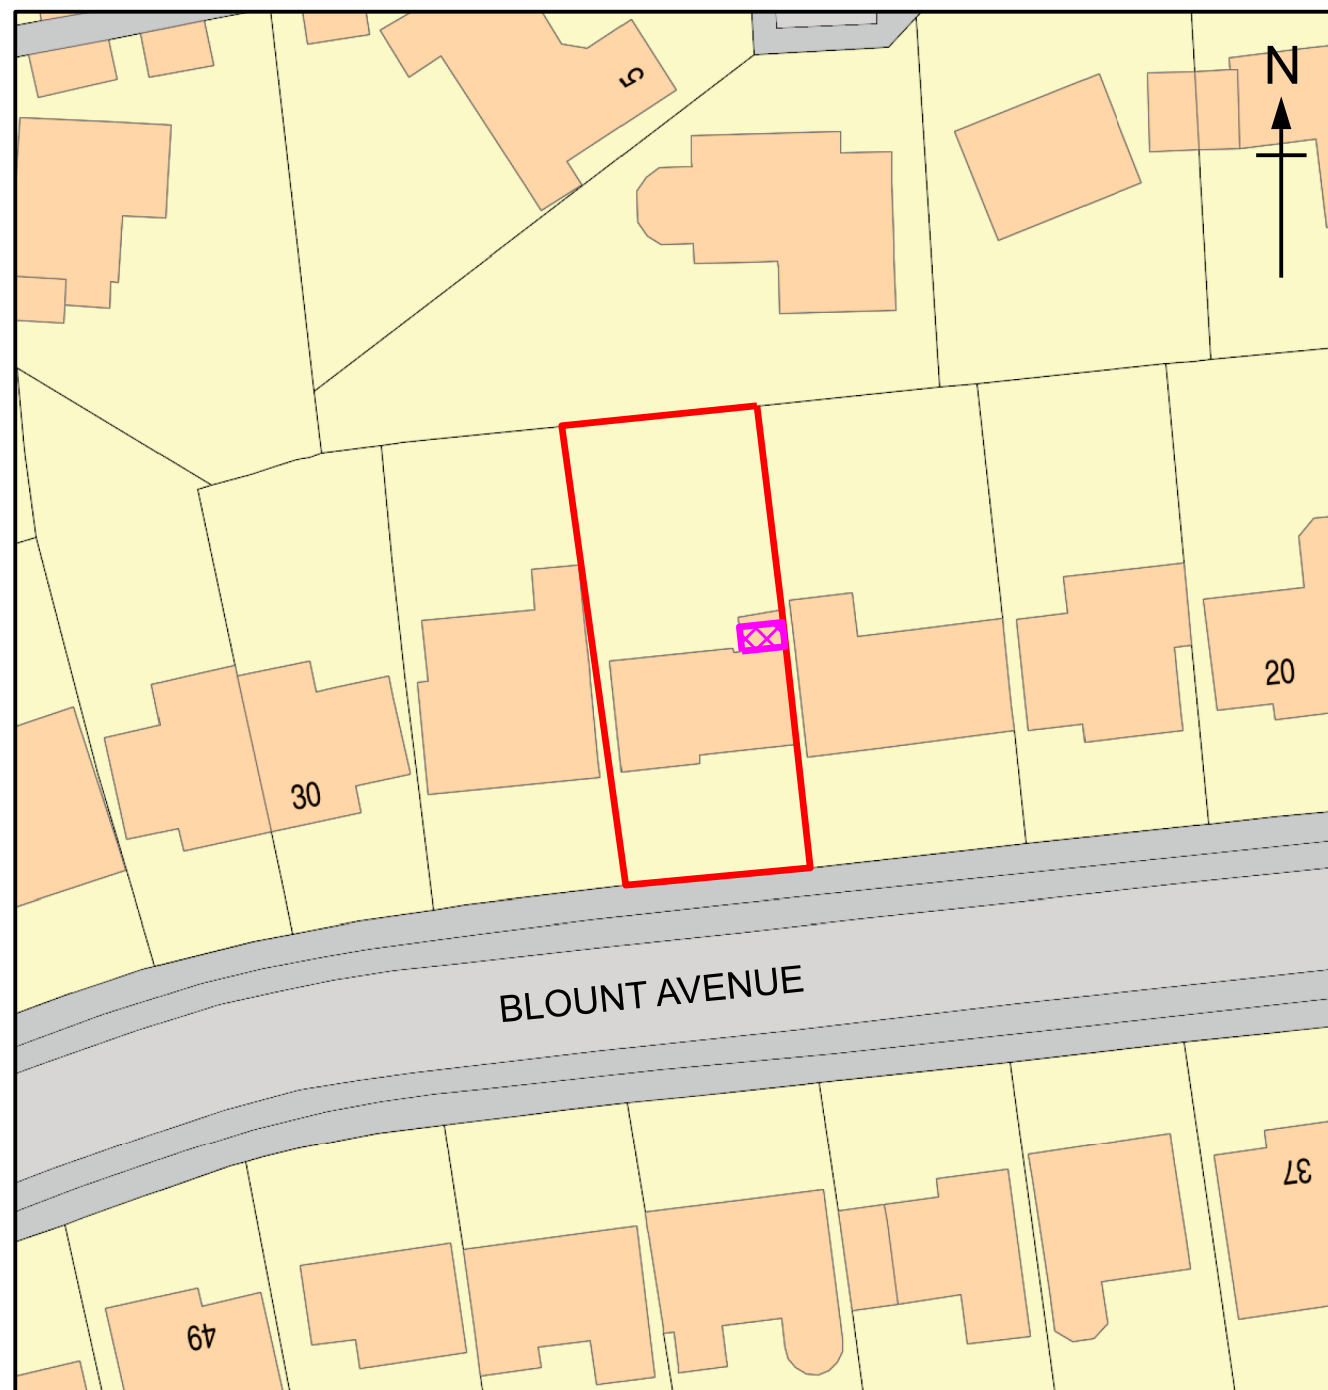

0 2 4 10 20

Block Plan

SCALE 1:500

	Client	Mr & Mrs Upton	Title	Proposed Enlargement of Existing Rear Dormer at 1st Floor	Drawn By	Size	Date
	Title	26 Blount Avenue, East Grinstead West Sussex RH19 1JQ			Drawing Number	A3	20/03/25
			Location & Block Plan		JBD/RH19/1JQ/050		Rev A