


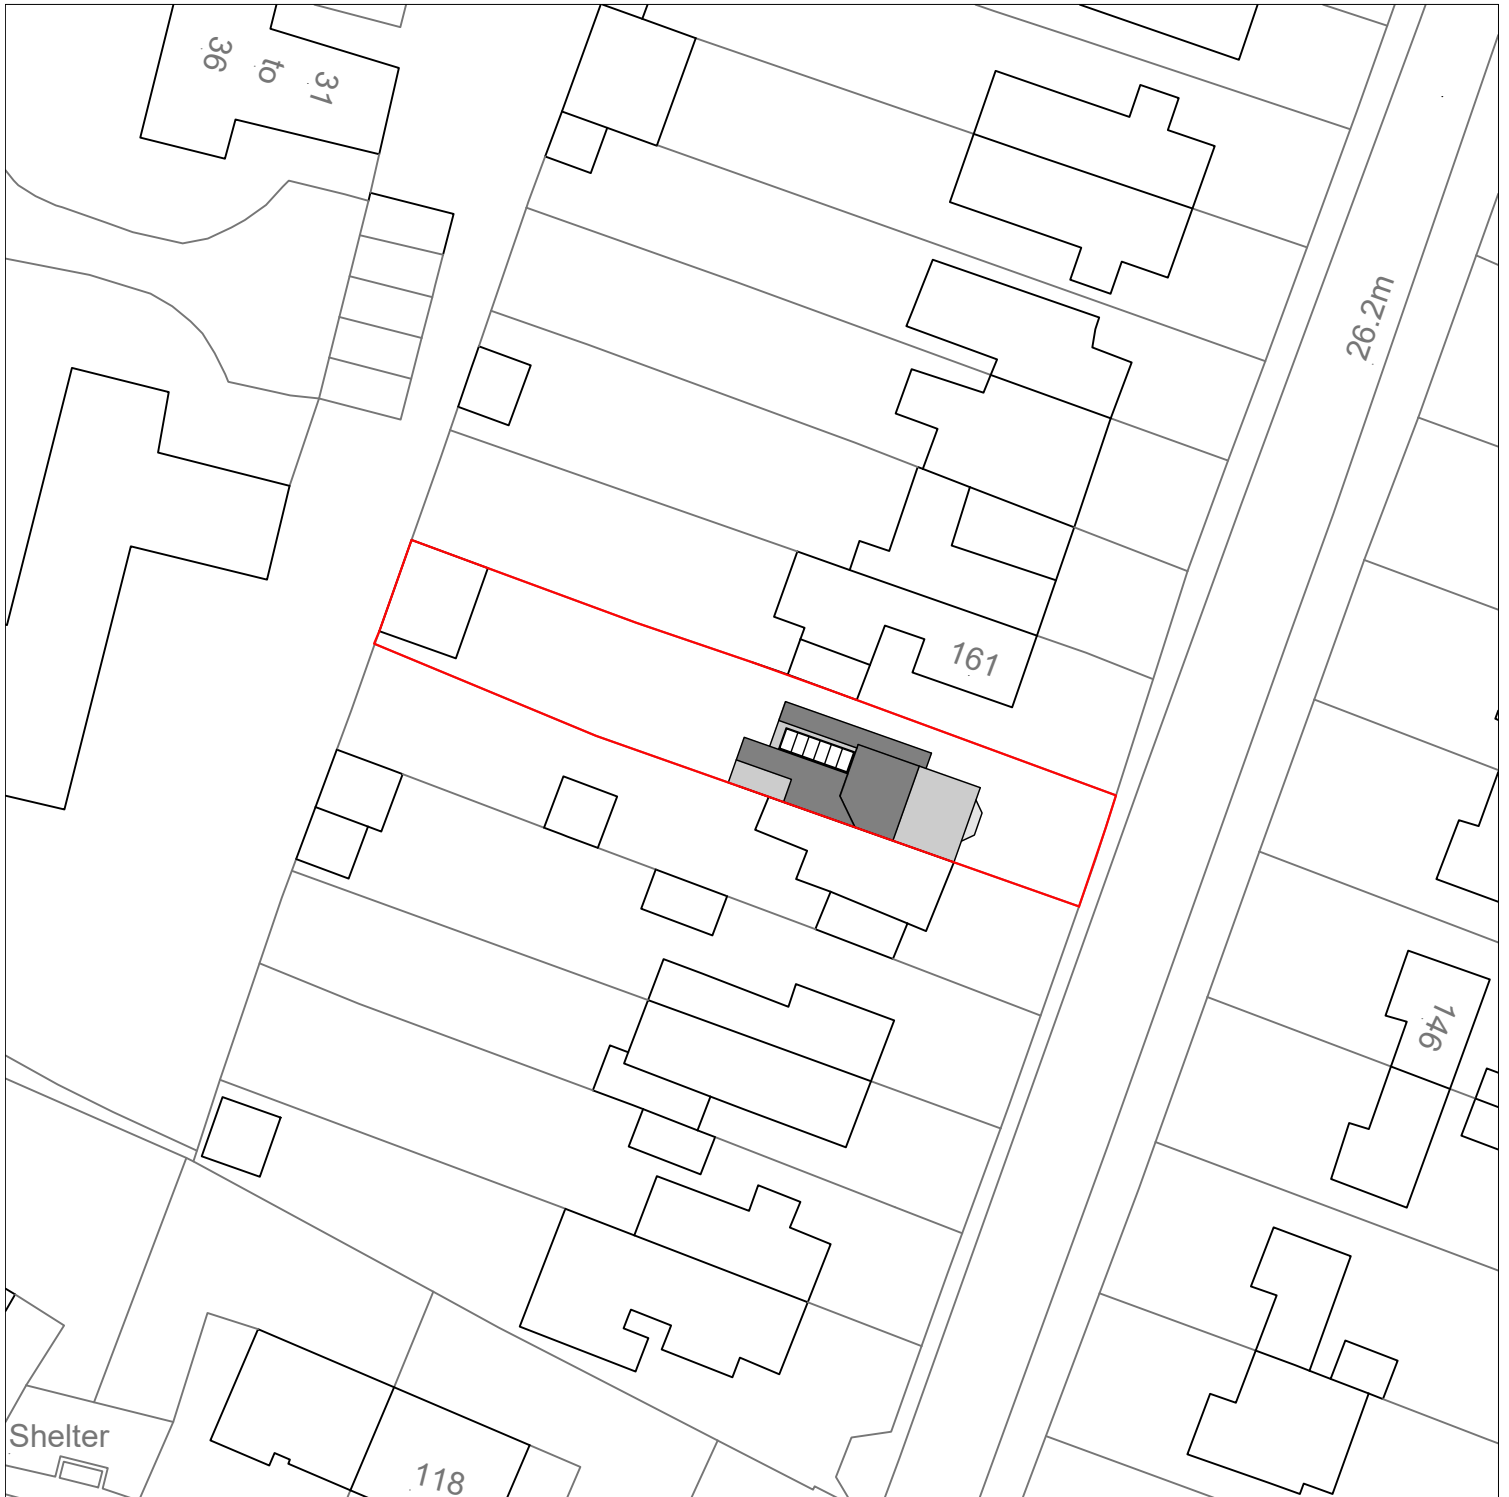

Client

Mr & Mrs Wickwar

Project

159 Cuckfield Road, Hurstpierpoint,
Hassocks, BN6 9RT

Drawing Title

Block Plan

OS Licence No.

AC0000806982

Scale


1:500 @ A4

Rev

-

Scale Bar

1:500

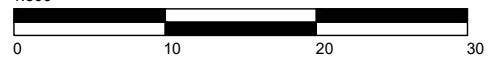

North Point

