

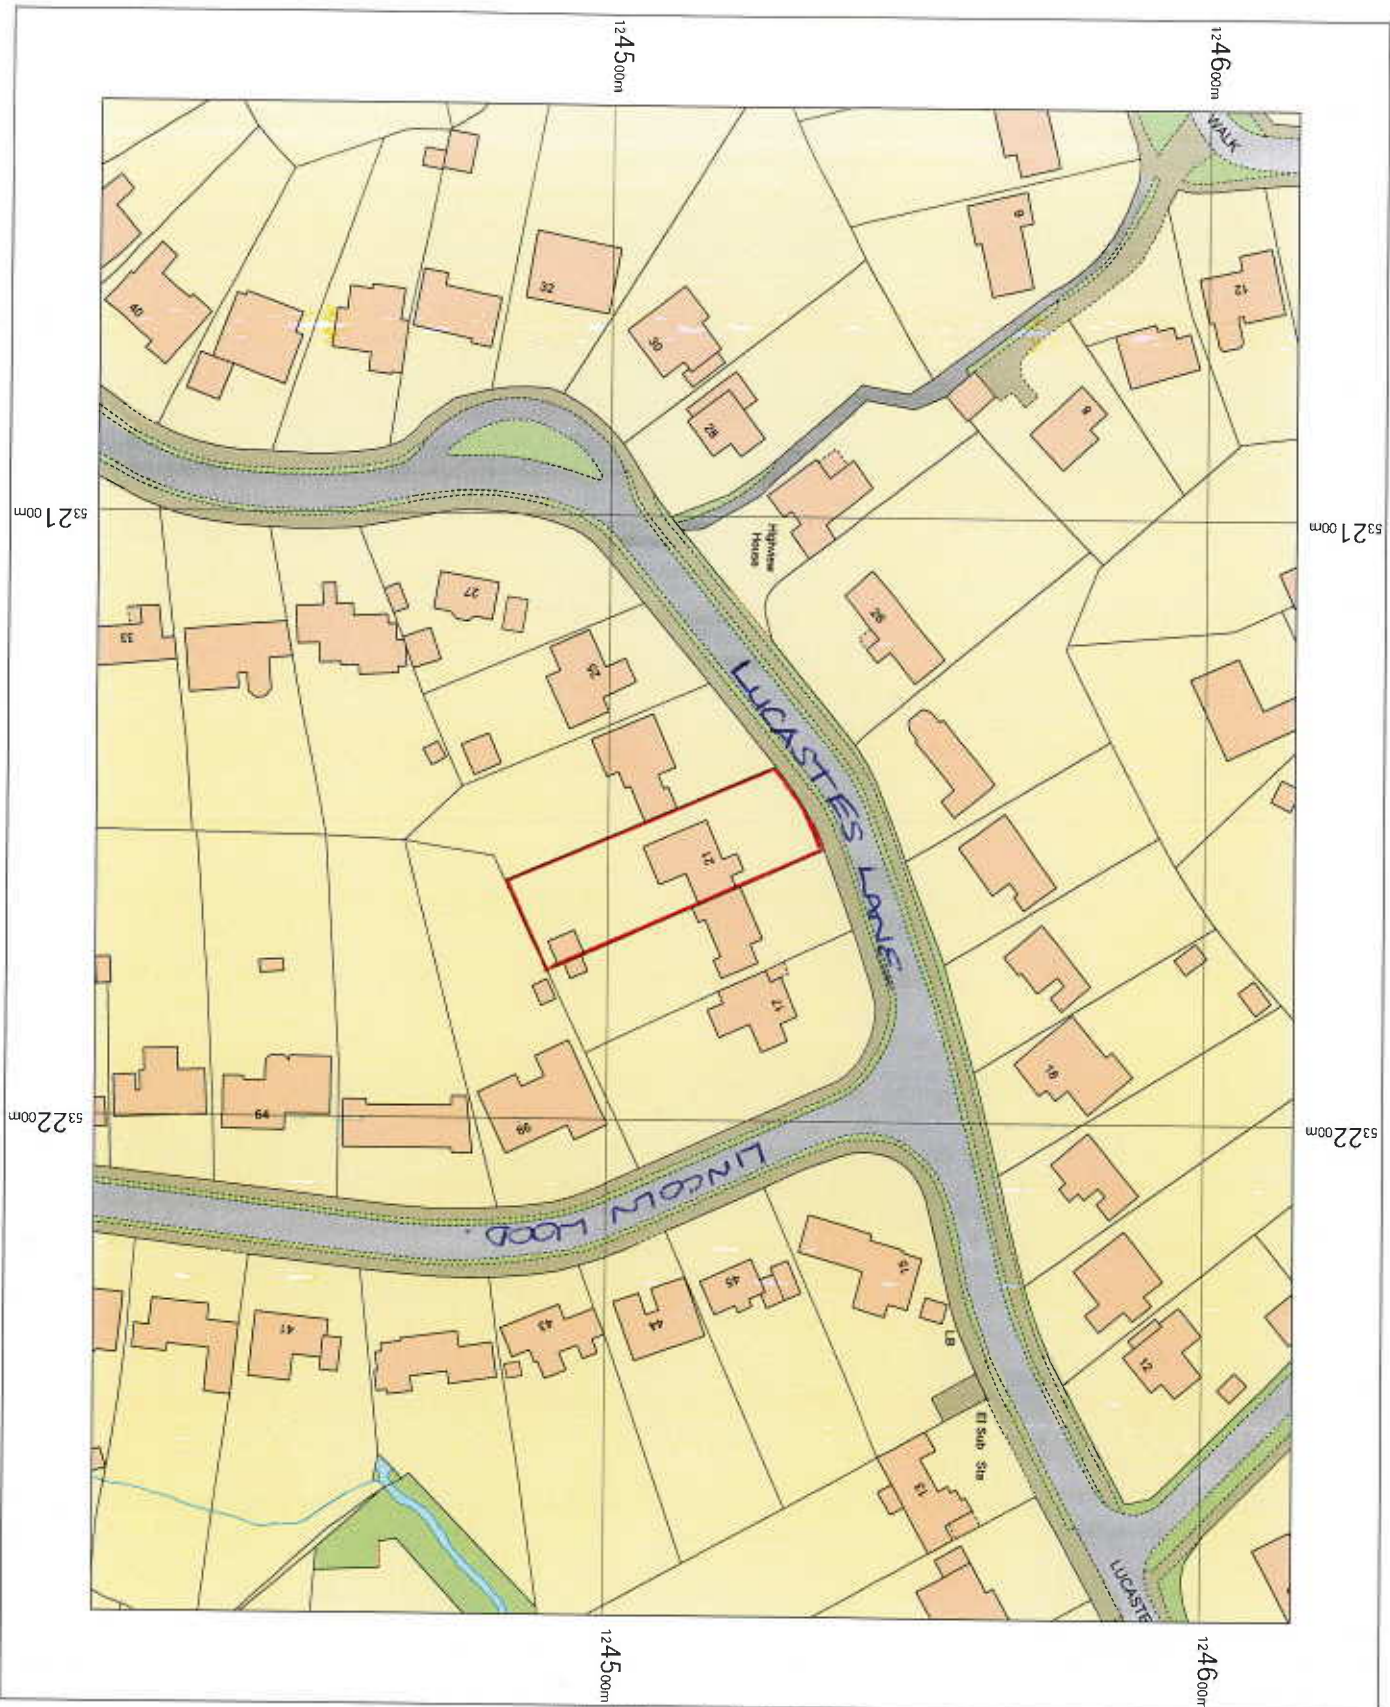


21 Lucastes Lane, RH16 1LE

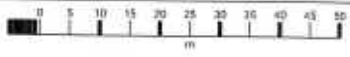

21 Lucastes Lane,
Haywards Heath,
West Sussex
RH16 1LE

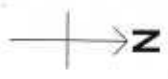


OS MasterMap Topographic Layer
Thursday, August 6, 2026, 10:
HWAC-01291571
www.nationalmapcentre.co.uk

1:1250 scale print at A4, Centre:
532107 E, 124513 N

© Crown Copyright and database
rights 2026 OS Licence no.
A00000814278



Raising the standard.

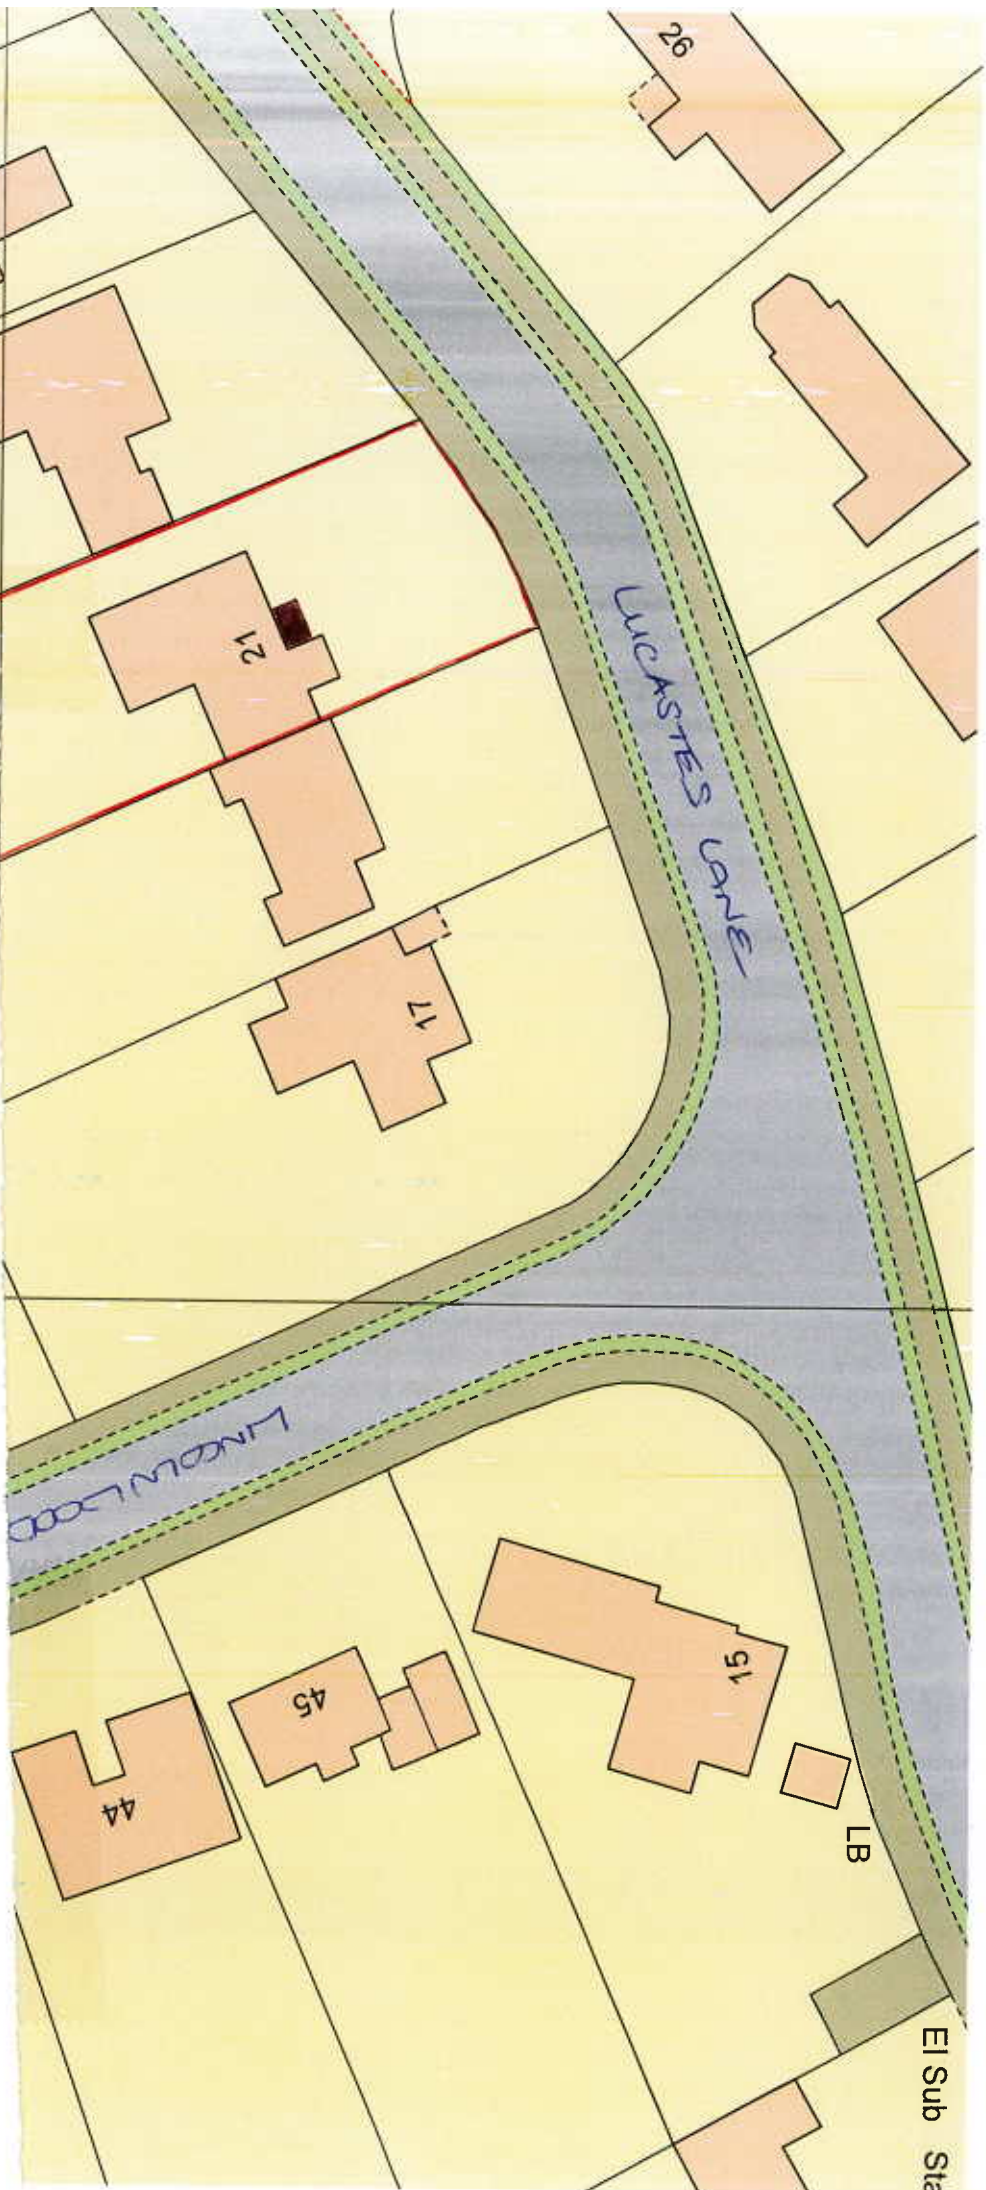

NATIONAL
MAP CENTRE



BLOCK PLAN

Os Licence number 100046950

Our Reference

90018801

SCALE 1:500



Site Address

21 LUCASTES VANE

HAYWARDS HEATH

WEST SUSSEX

BN16 1LE

