




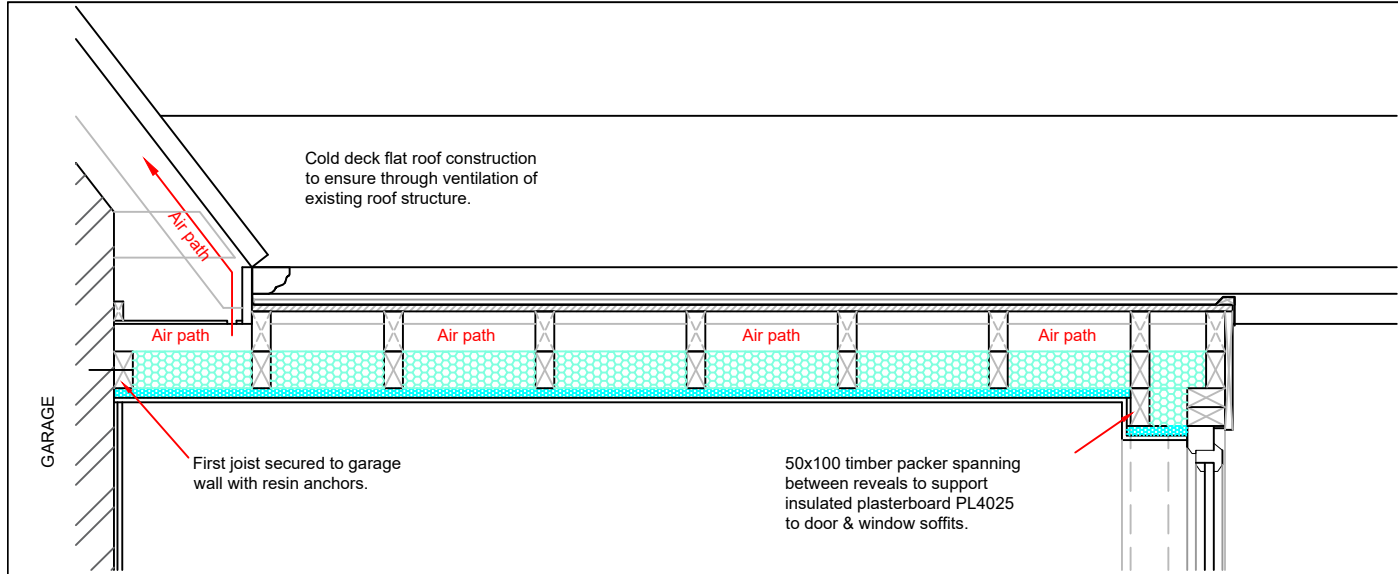


SECTION A-A

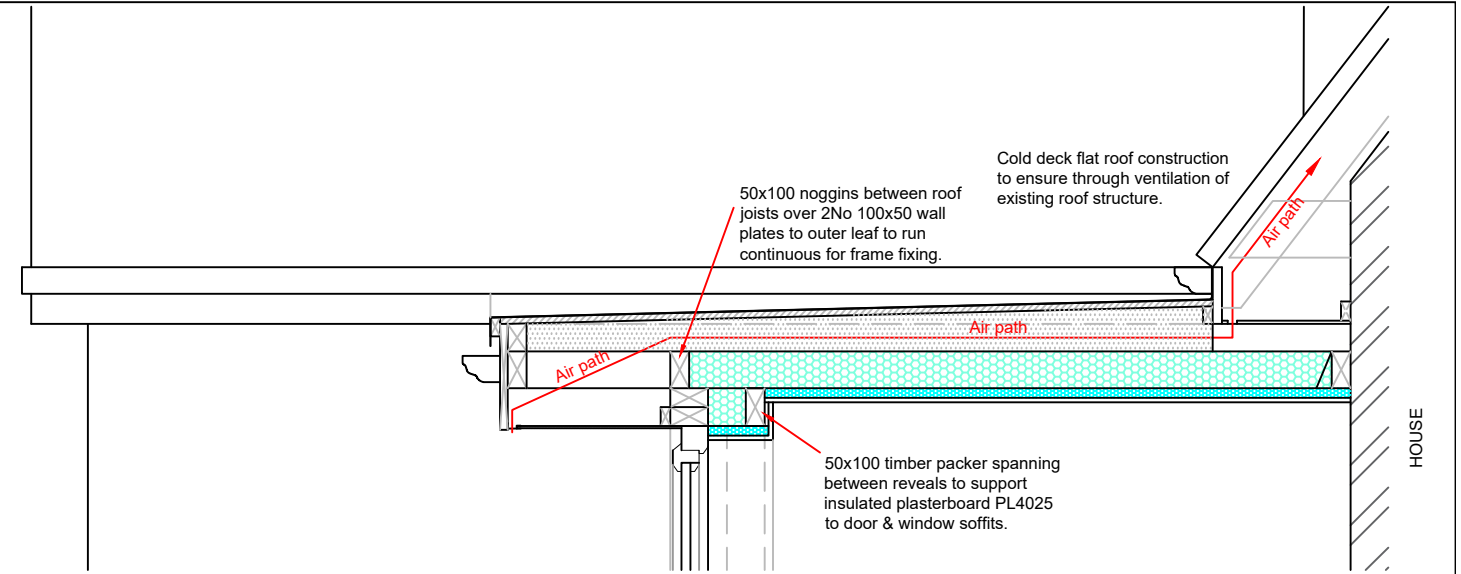

SECTION C-C

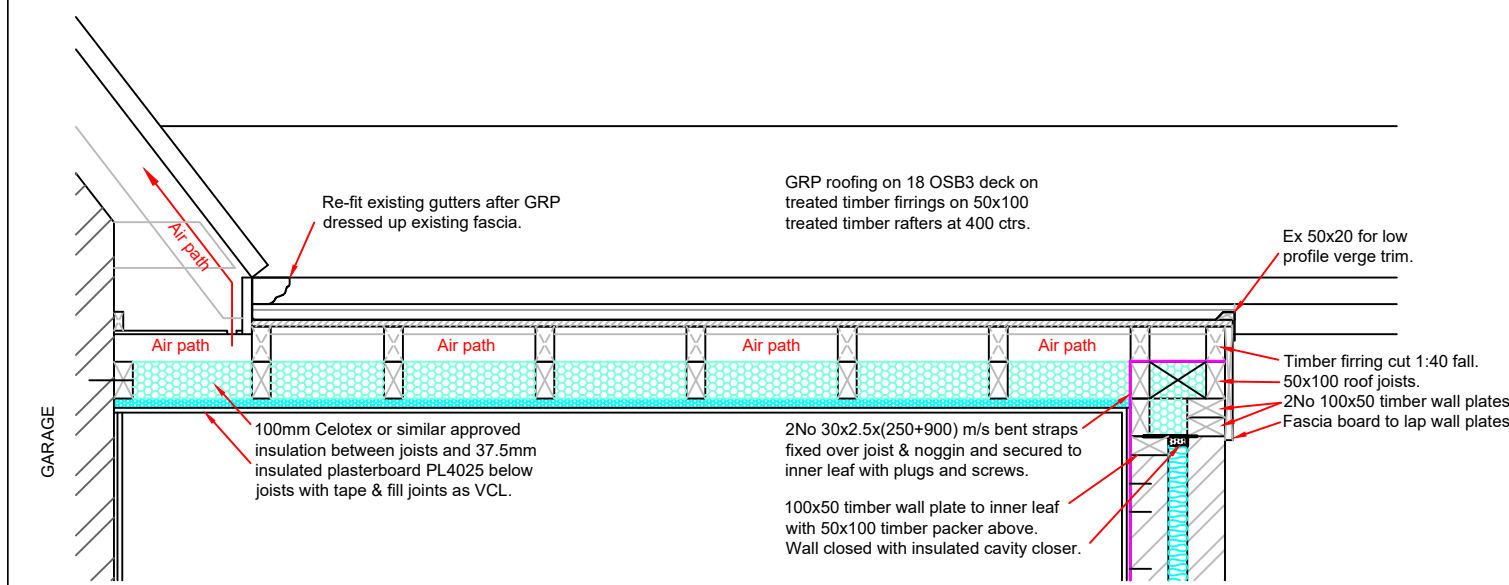

SECTION B-B

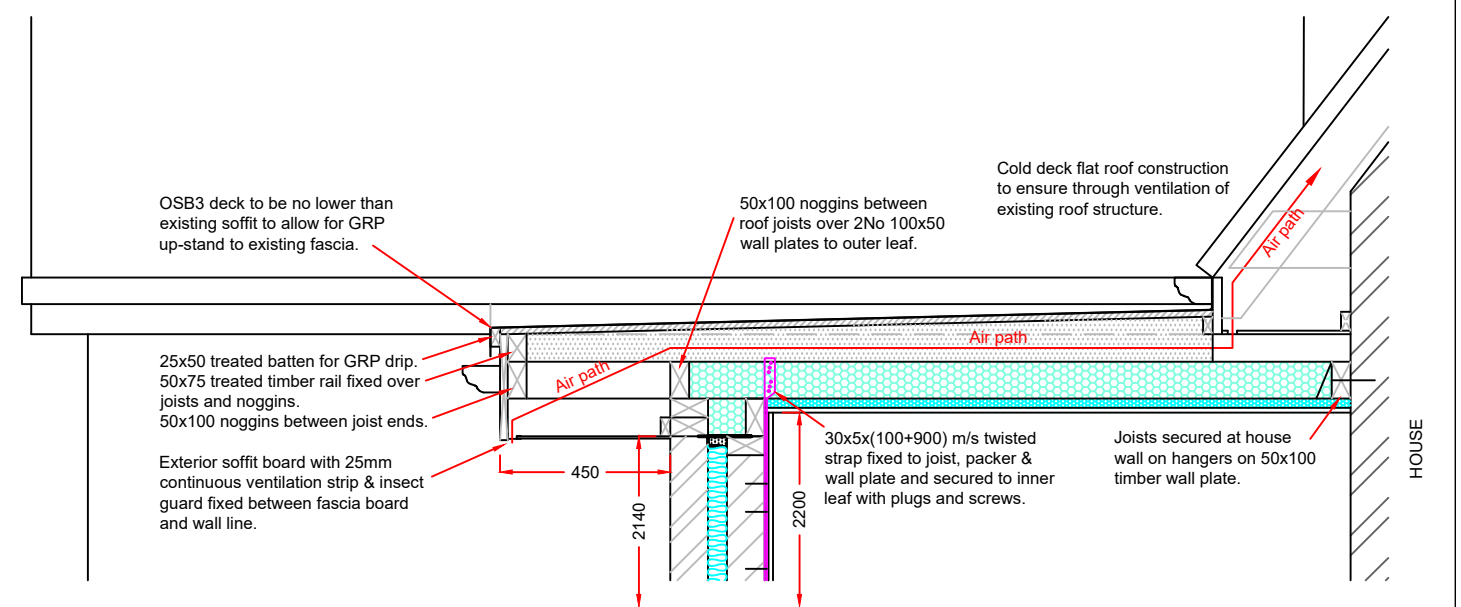

SECTION D-D

Notes:
These drawings are the property of Anglian Home Improvements and must not be used, distributed, loaned or copied without the express permission of Anglian Home Improvements.
All dimensions are in millimetres (mm) unless noted otherwise.

Produced on A3 paper.



				Drawing title: Flat Roof Section Details		
				Contract No. : 90018801Page 2 of 2		
Rev.	Date	Description	Initials	Anglian Home Improvements  V04 September 2024		
				Proposed: PVCu Conservatory		
				At: 21 LUCASTES LANE HAYWARDS HEATH WEST SUSSEX RH16 1LE		
				For : MR G HOLLIS		
				Drawers initials: SS	Scale : 1:20	Date: 27.07.26

