



4BH2

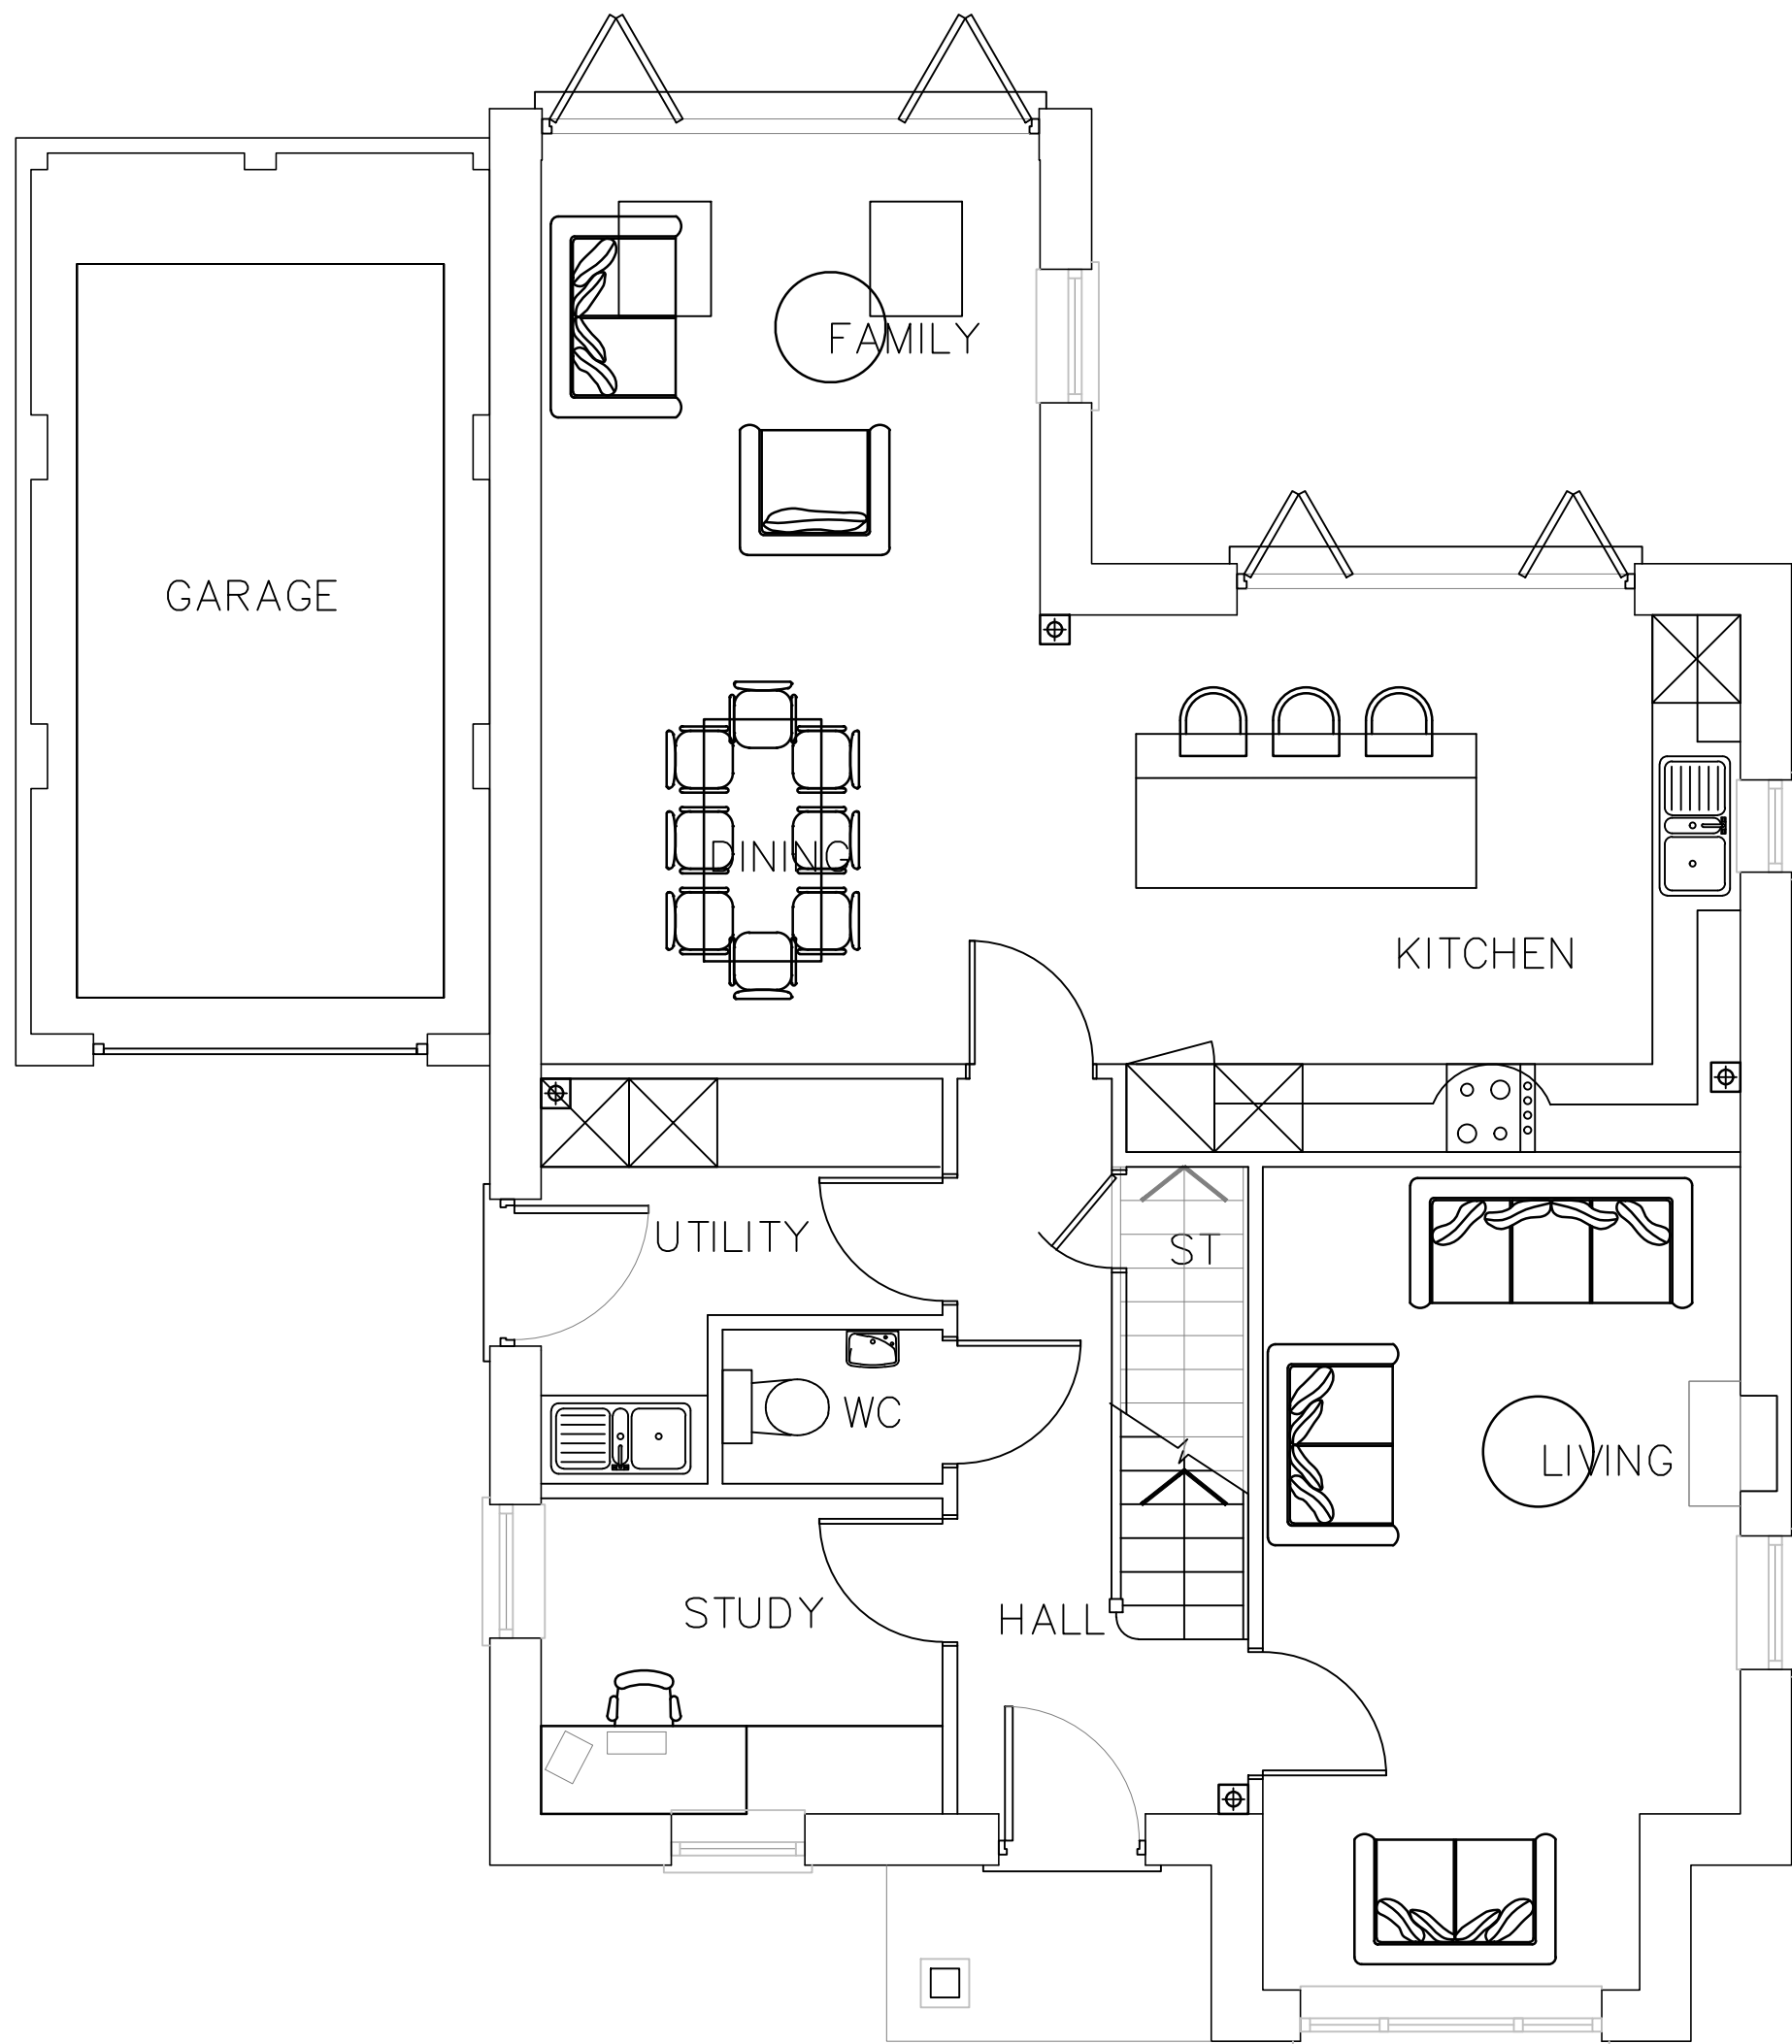

GROUND FLOOR PLAN

AS PLANNING


HT-01

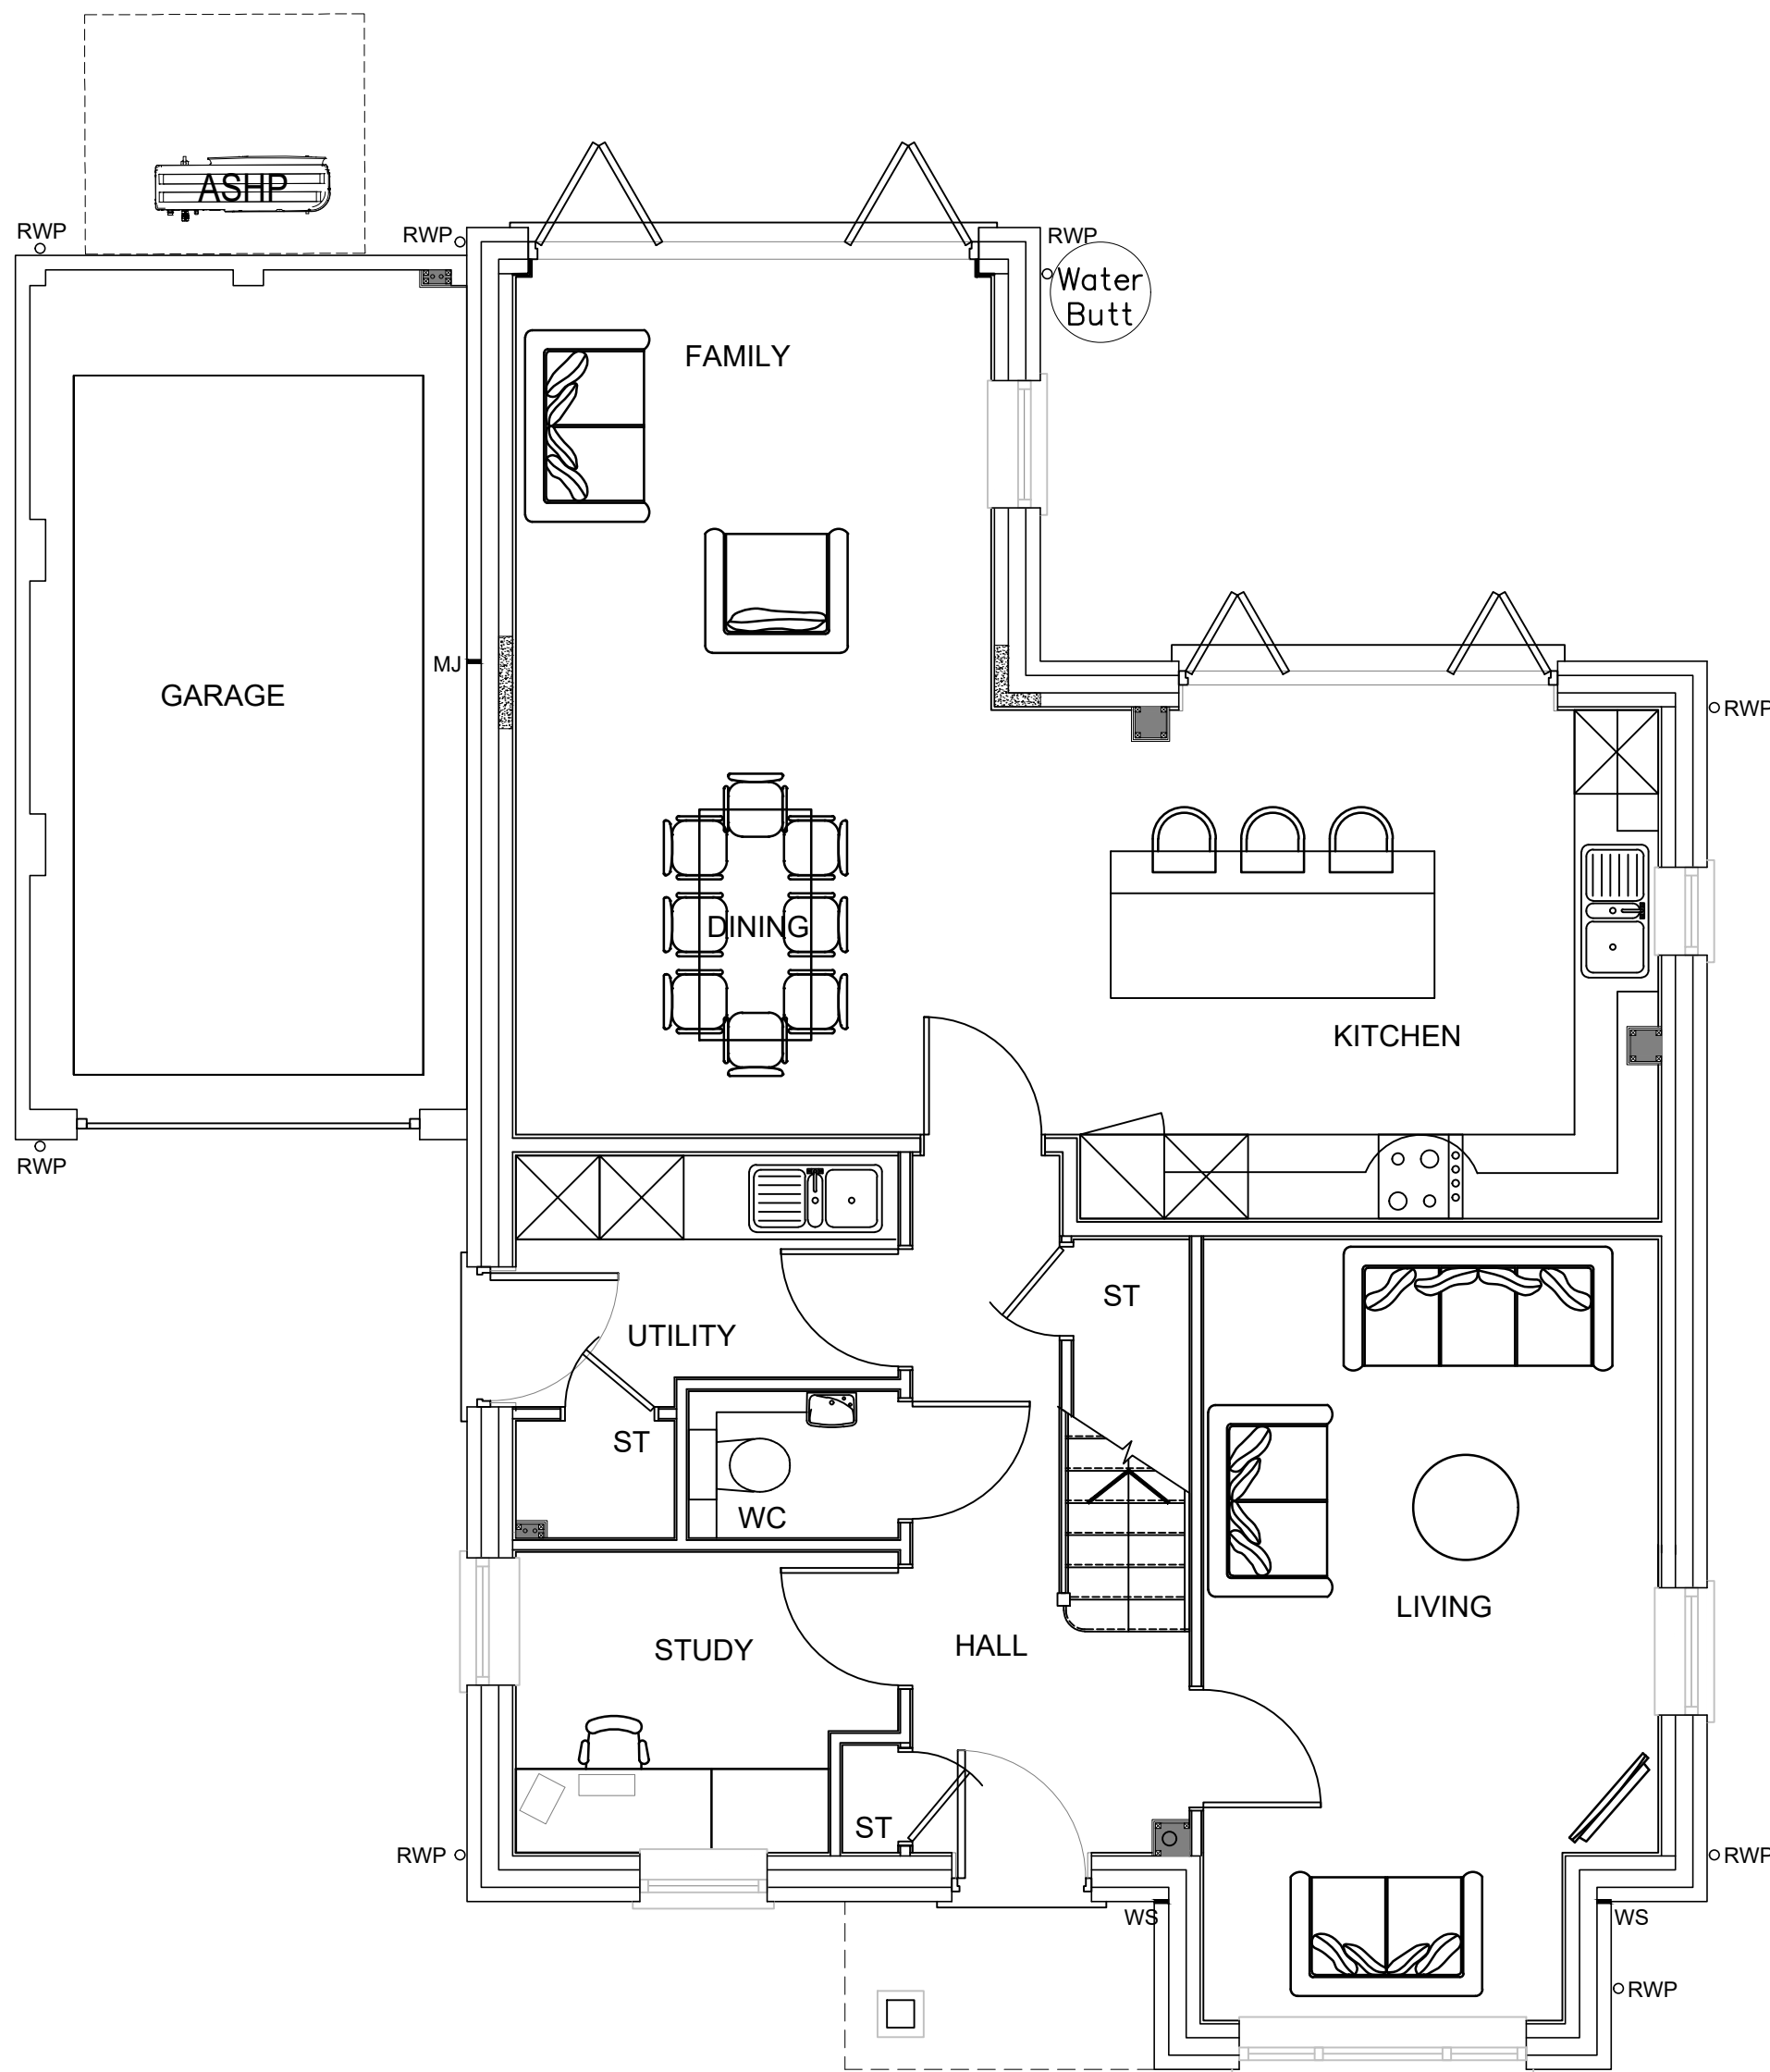

GROUND FLOOR PLAN

AS CONSTRUCTION


4BH2

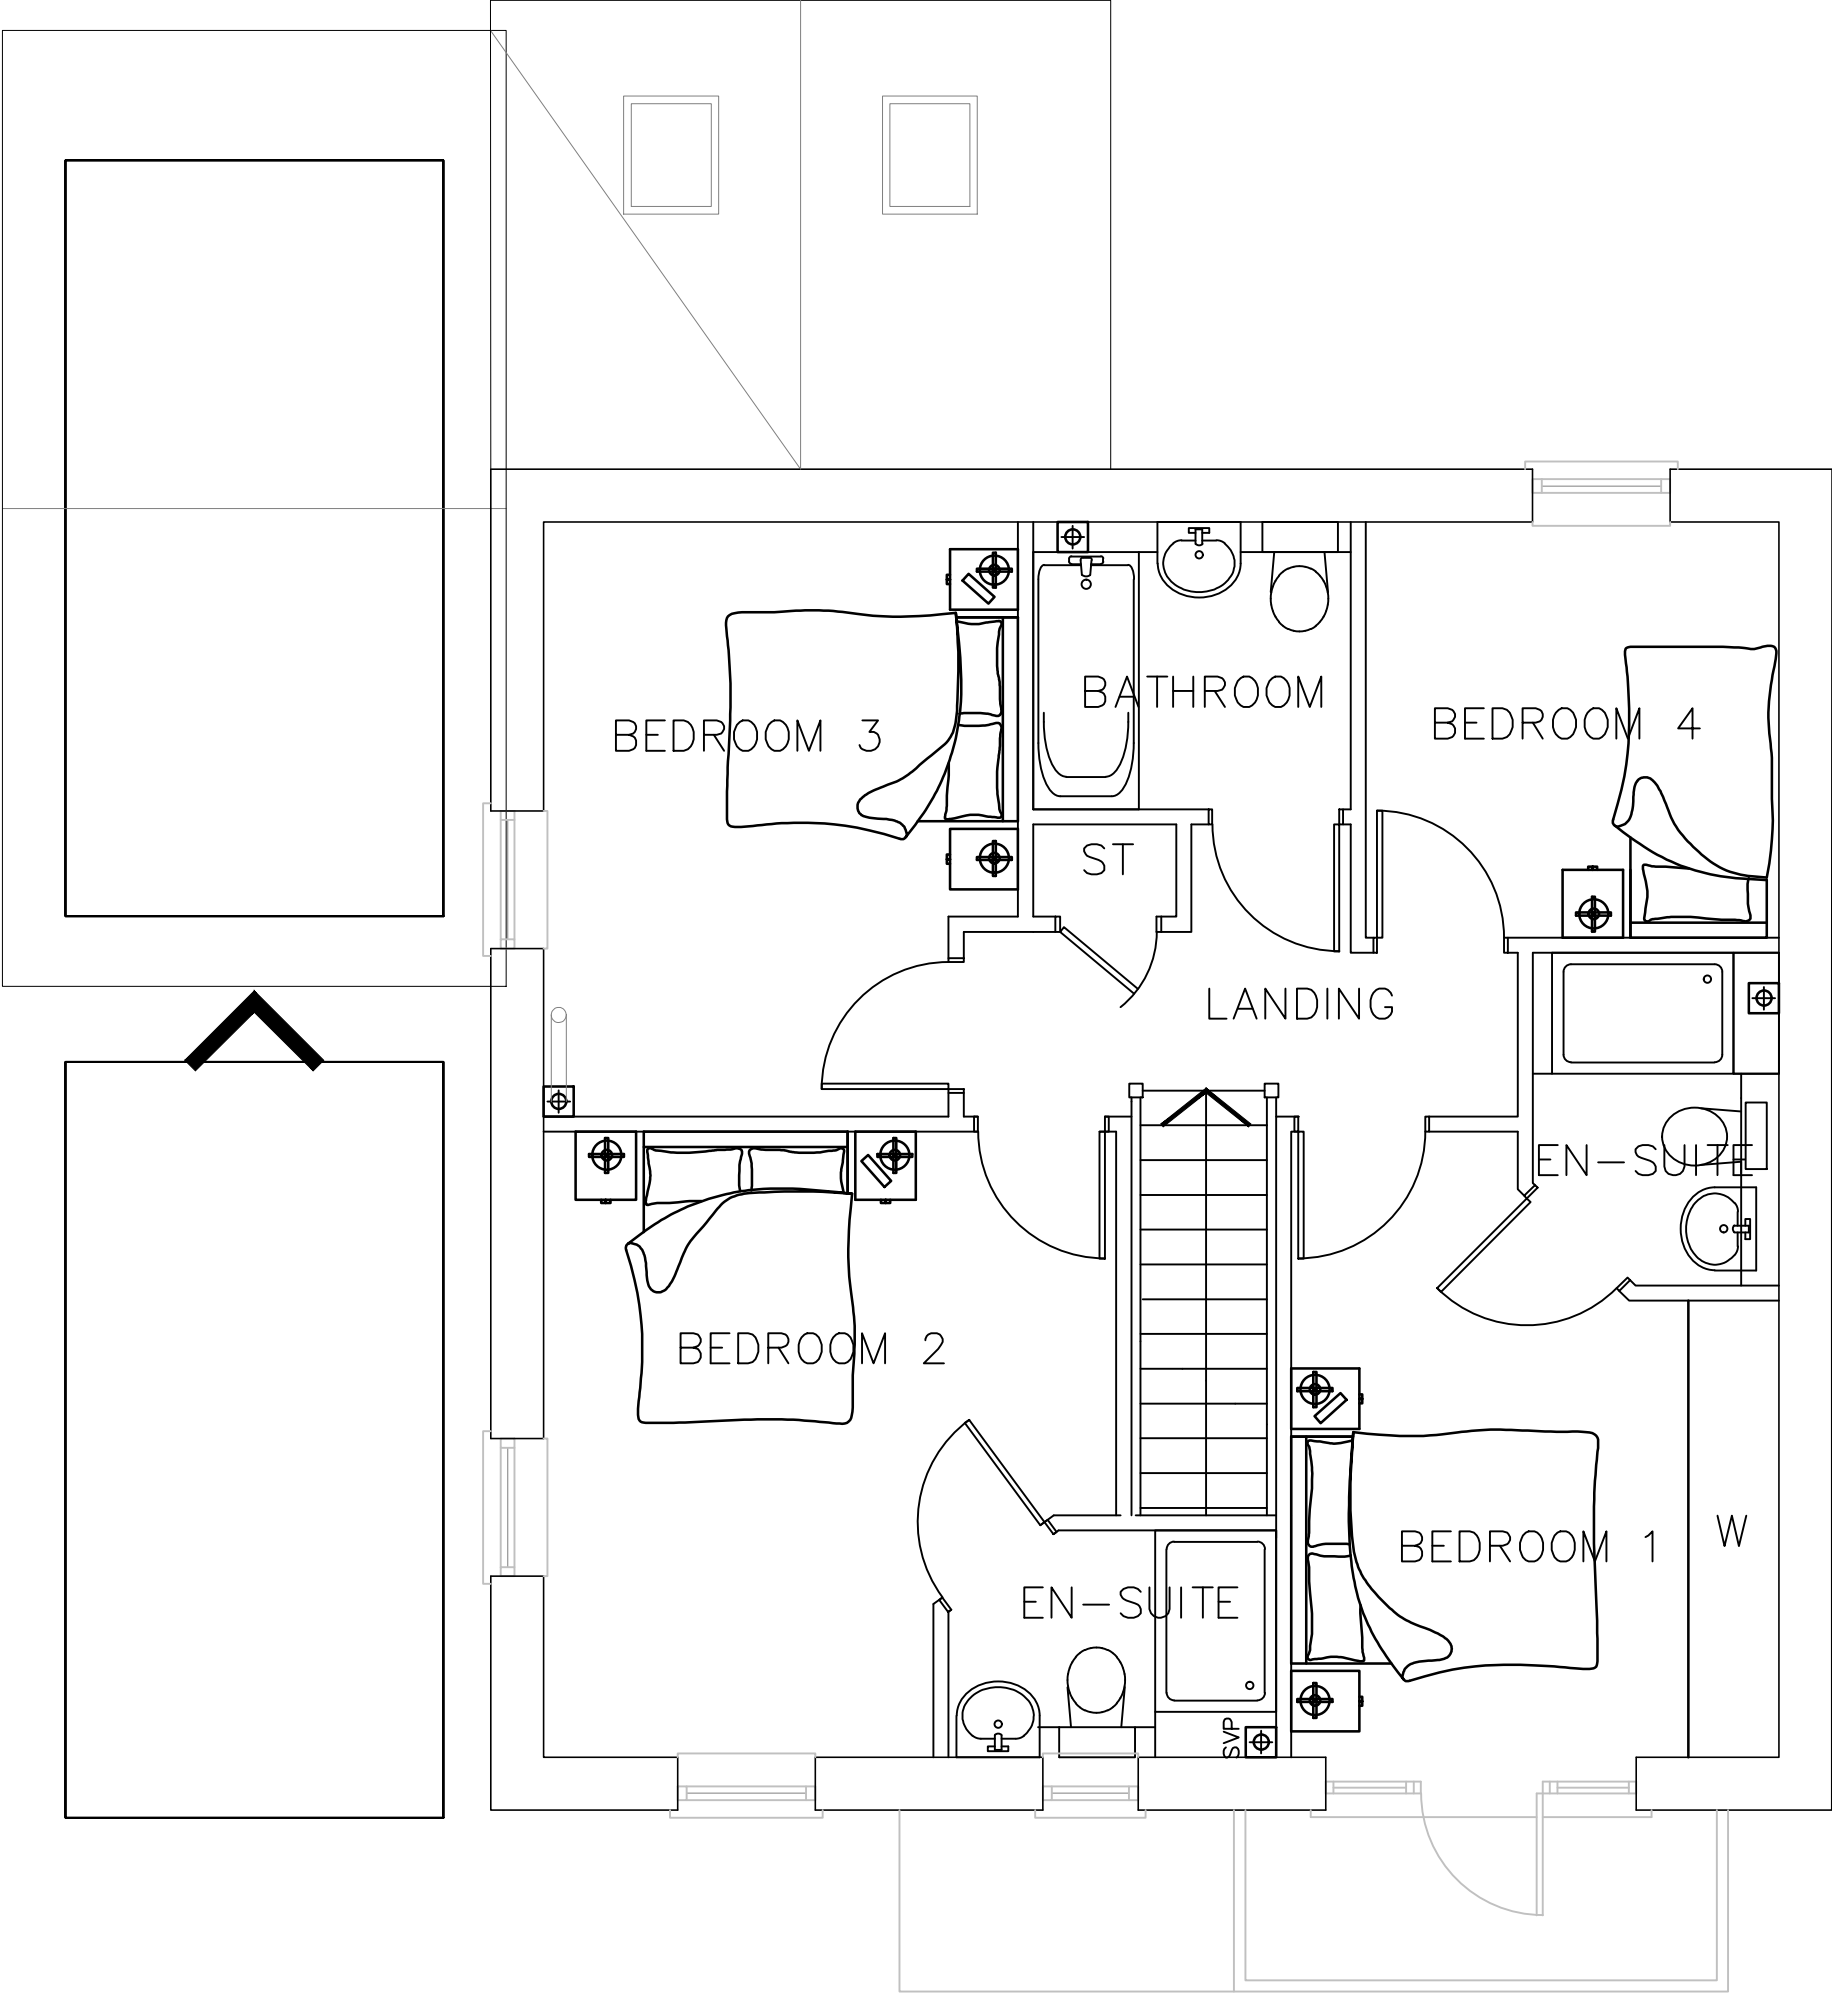

FIRST FLOOR PLAN

AS PLANNING


HT-01

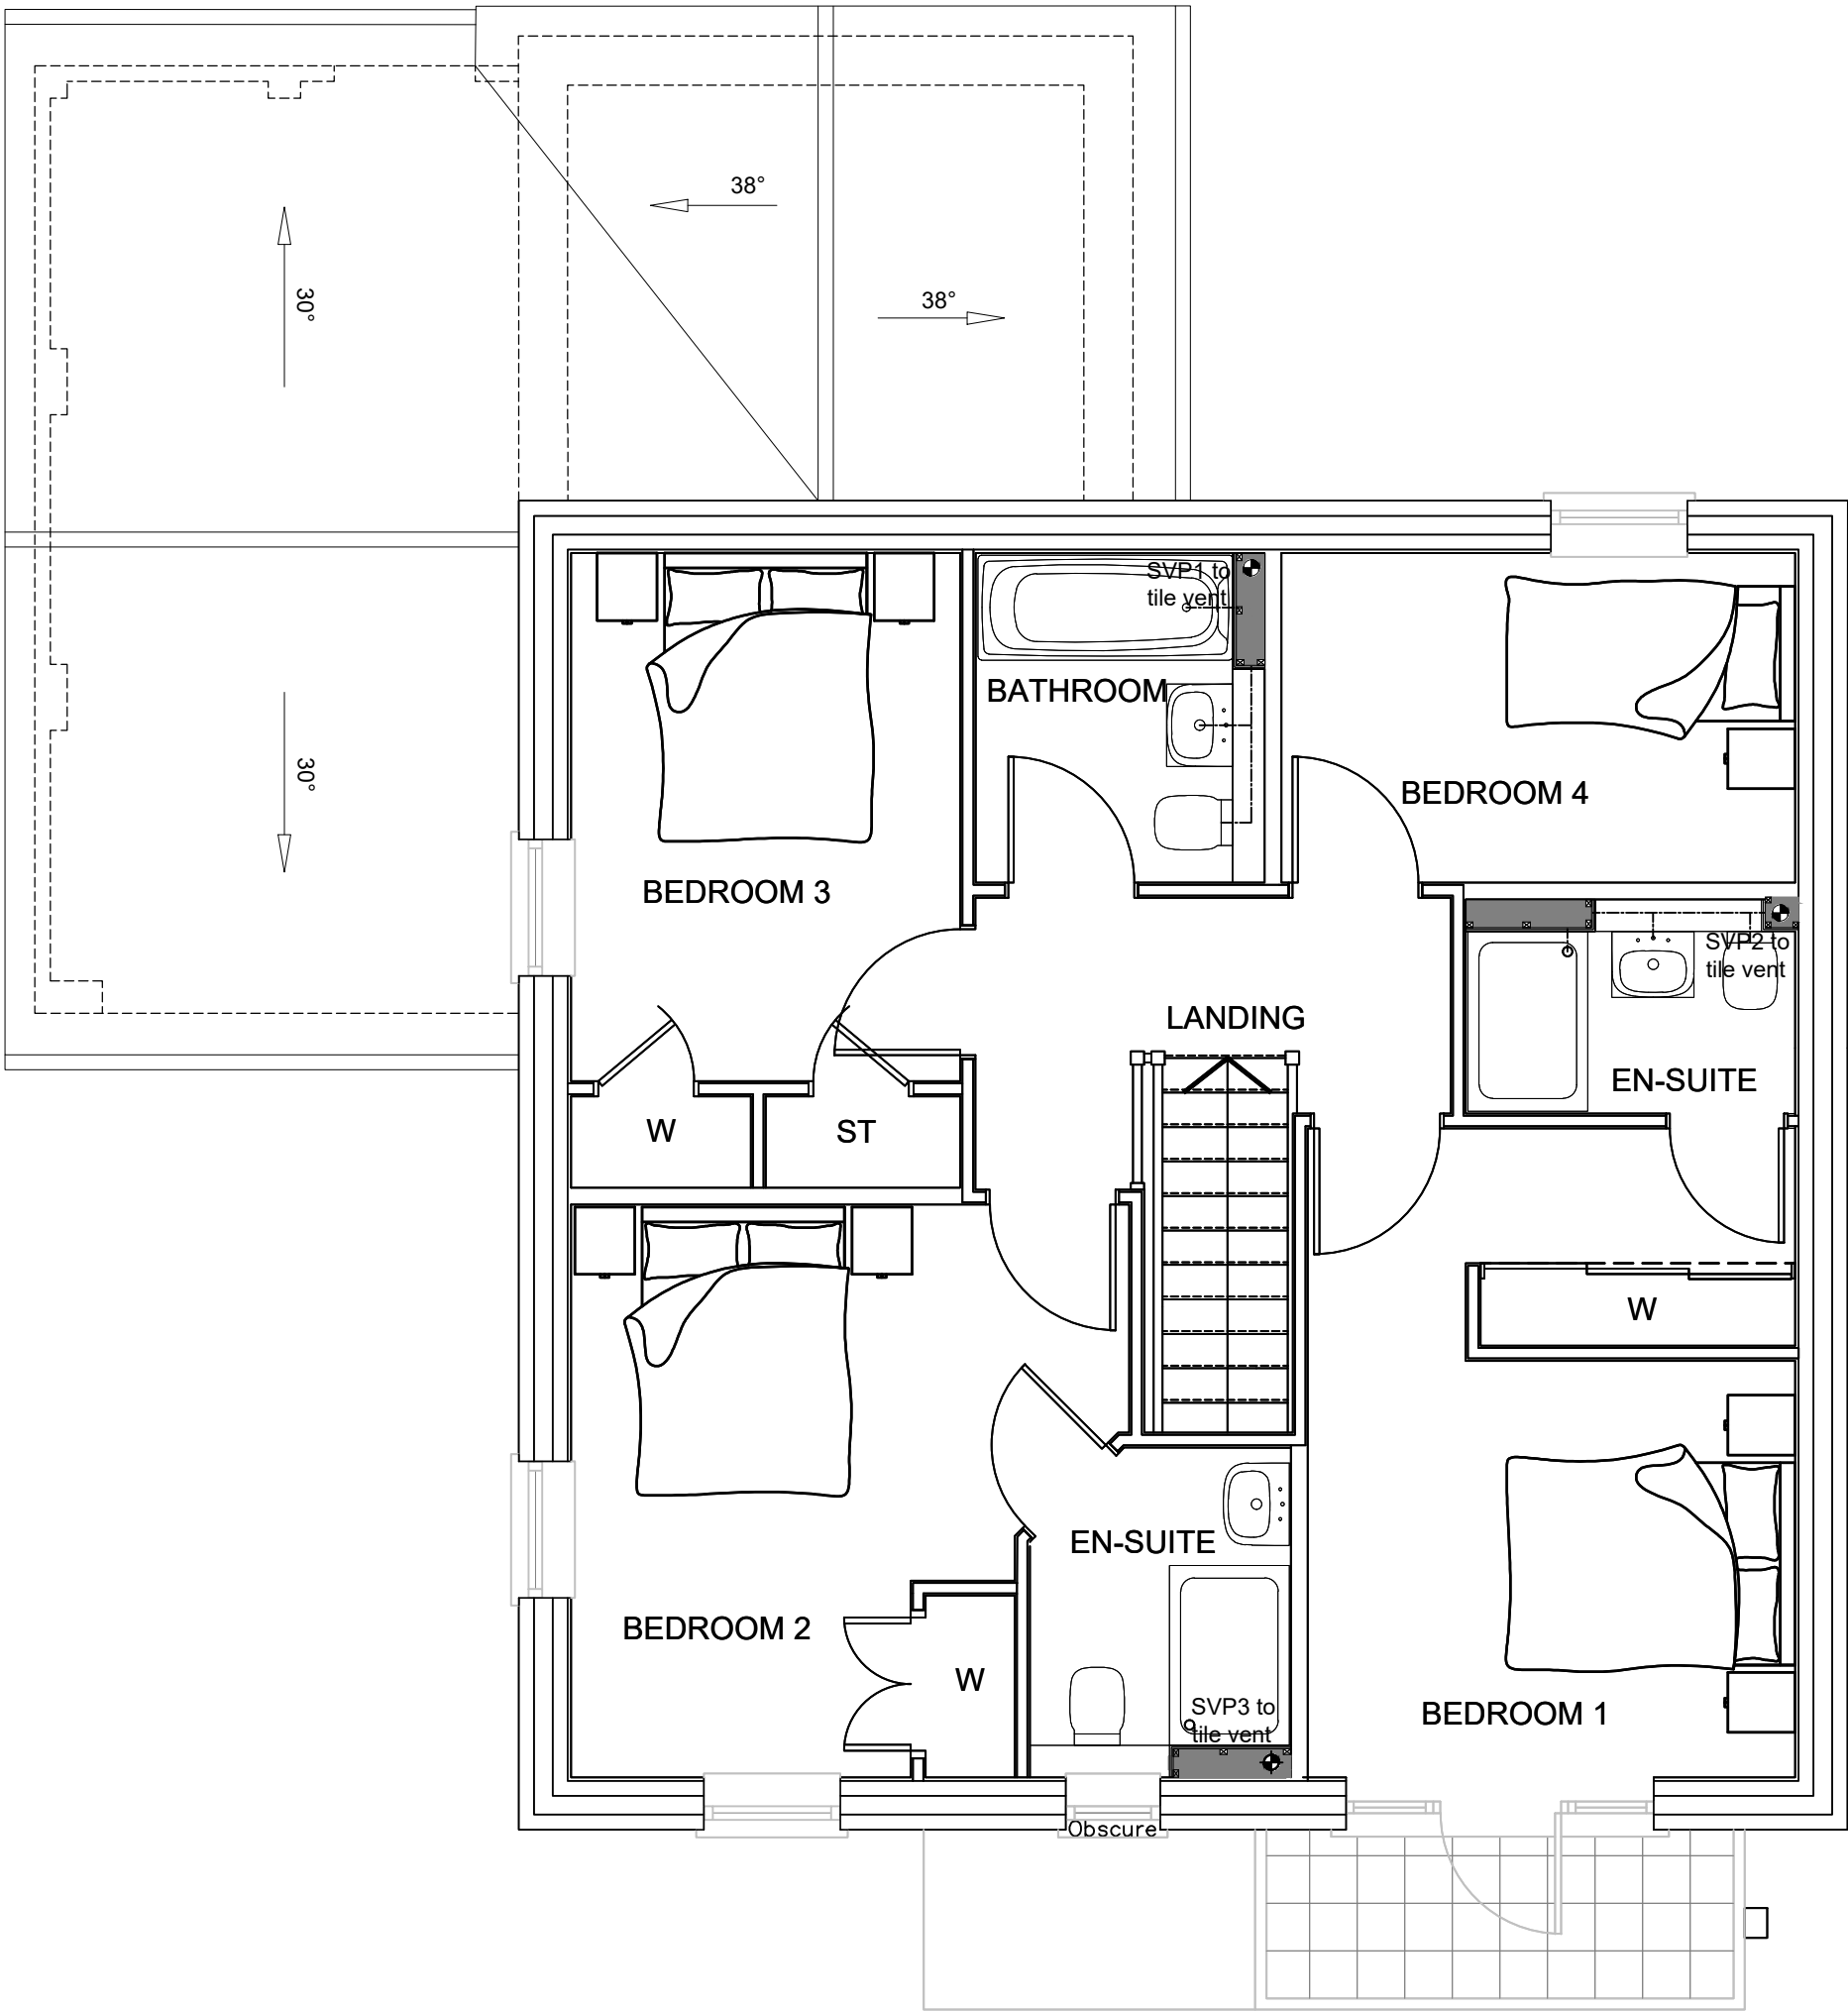

FIRST FLOOR PLAN

AS CONSTRUCTION


4BH3

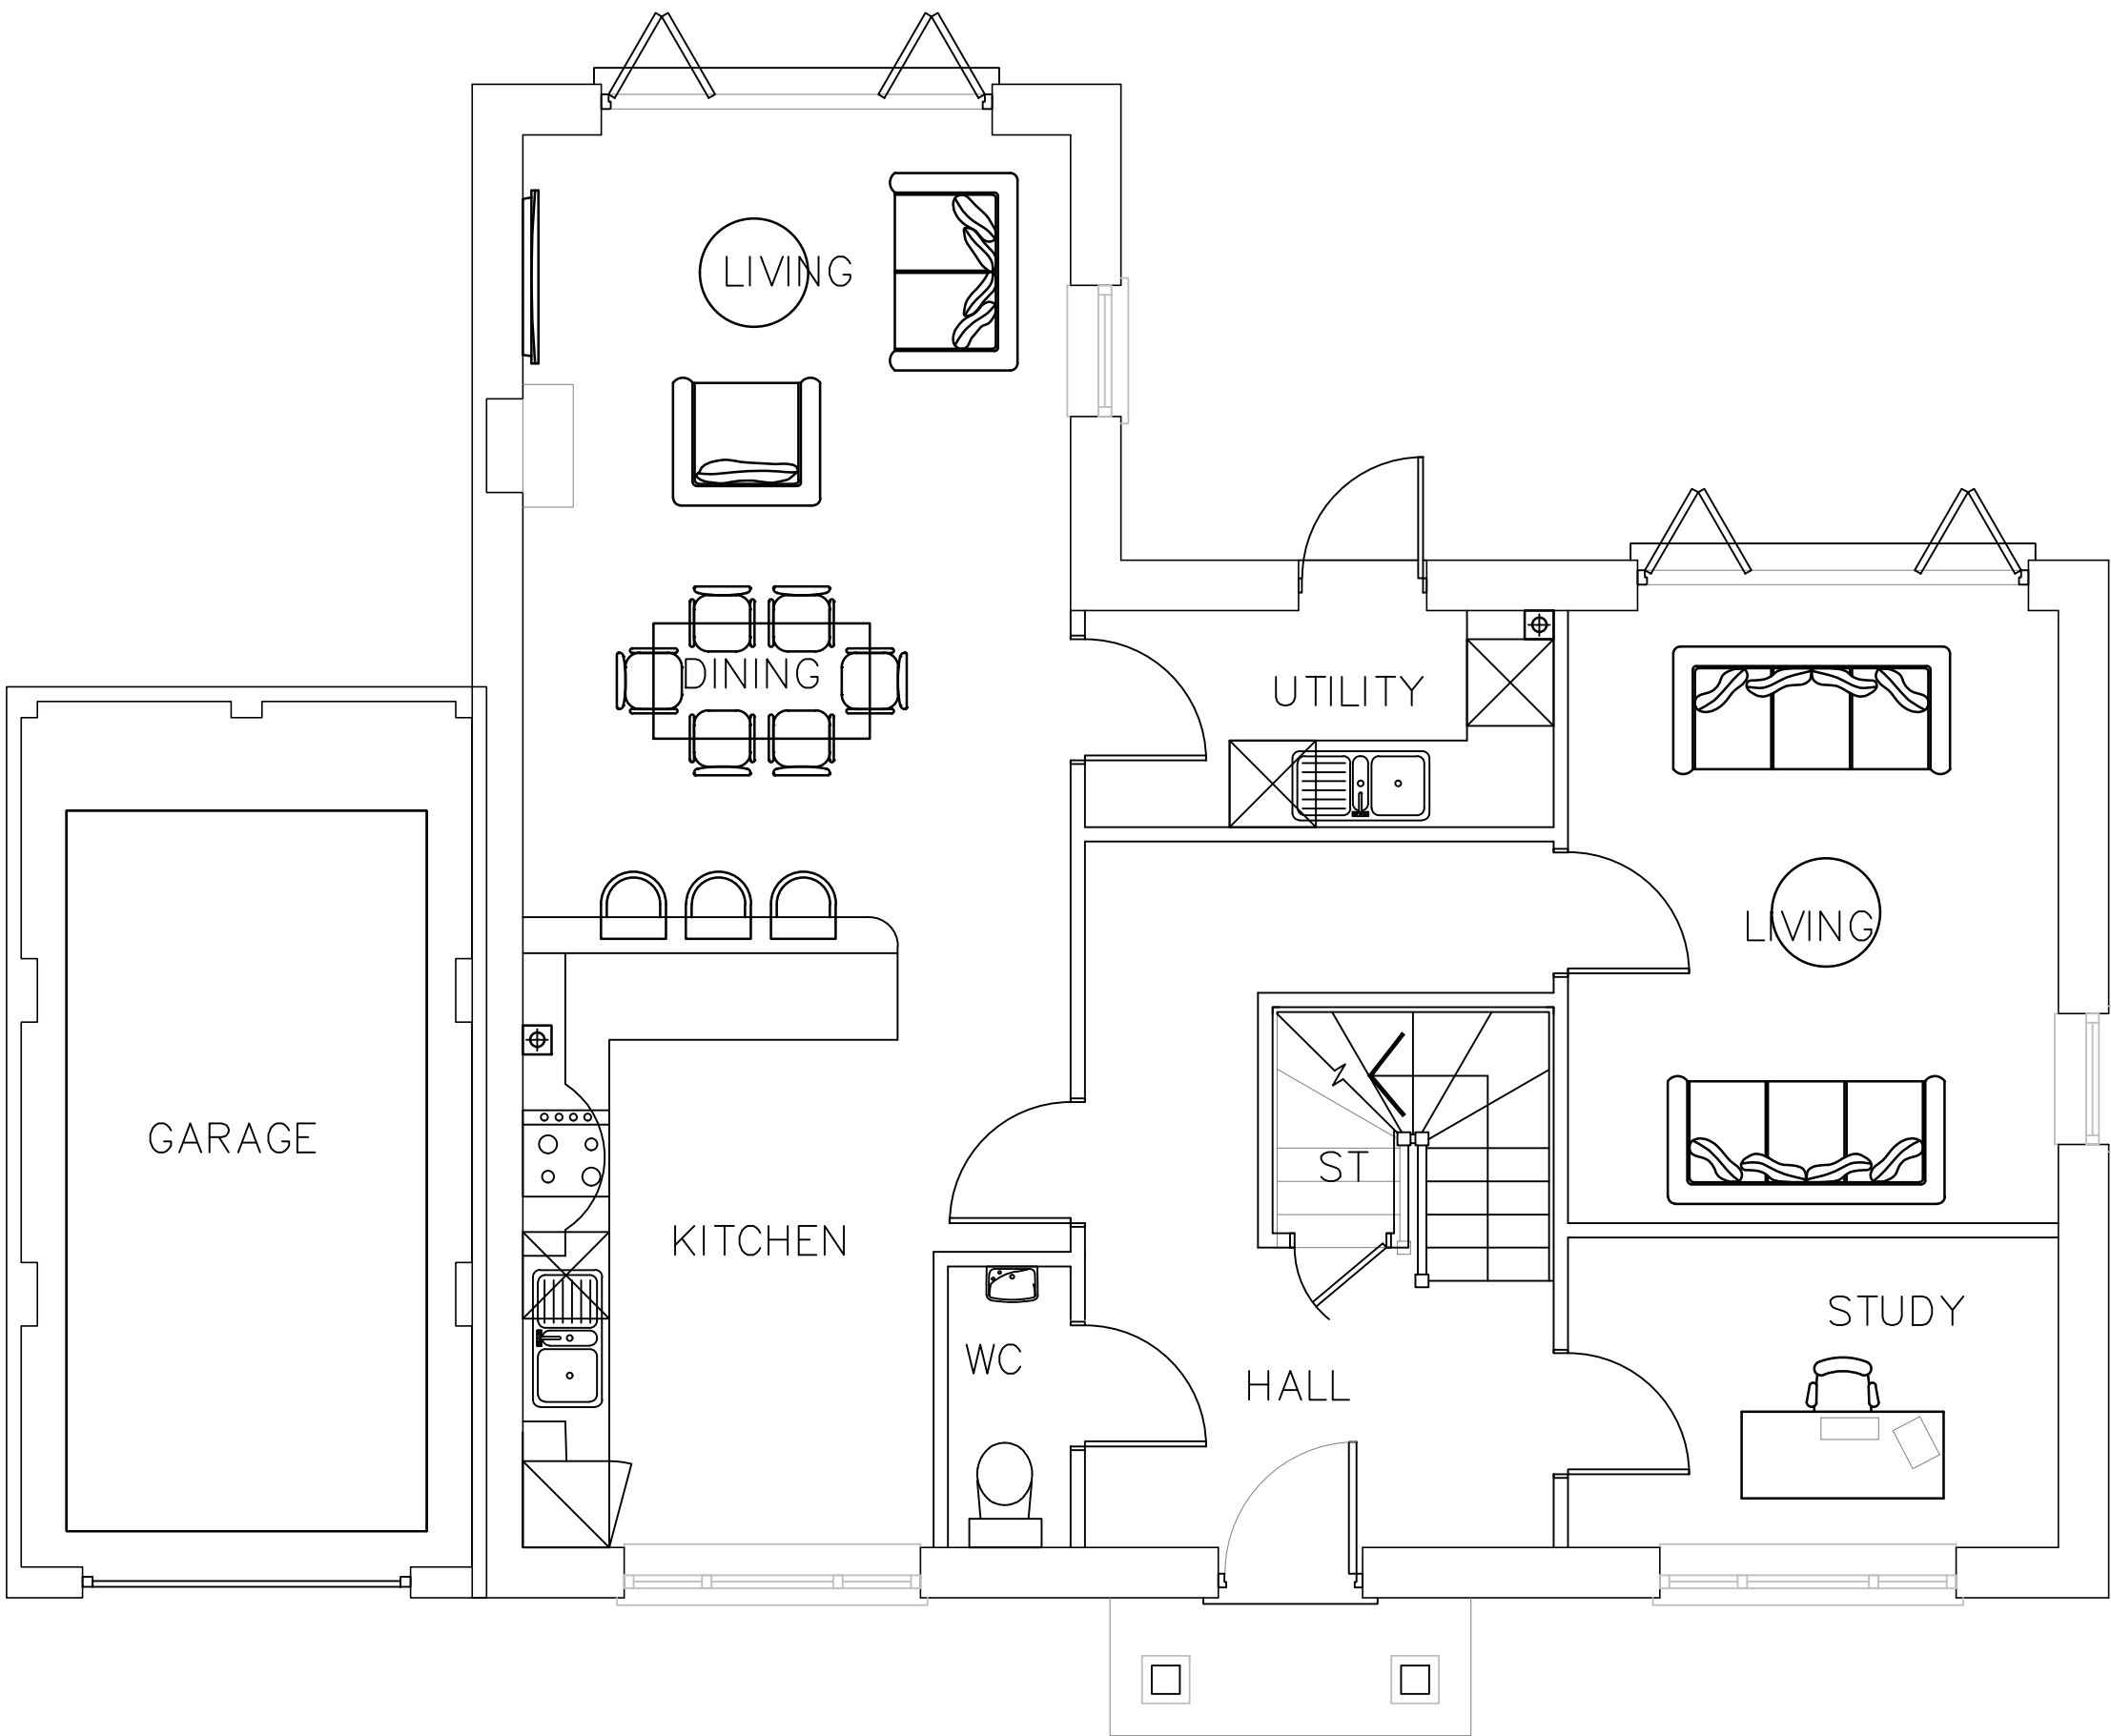

GROUND FLOOR PLAN

AS PLANNING

HT-02

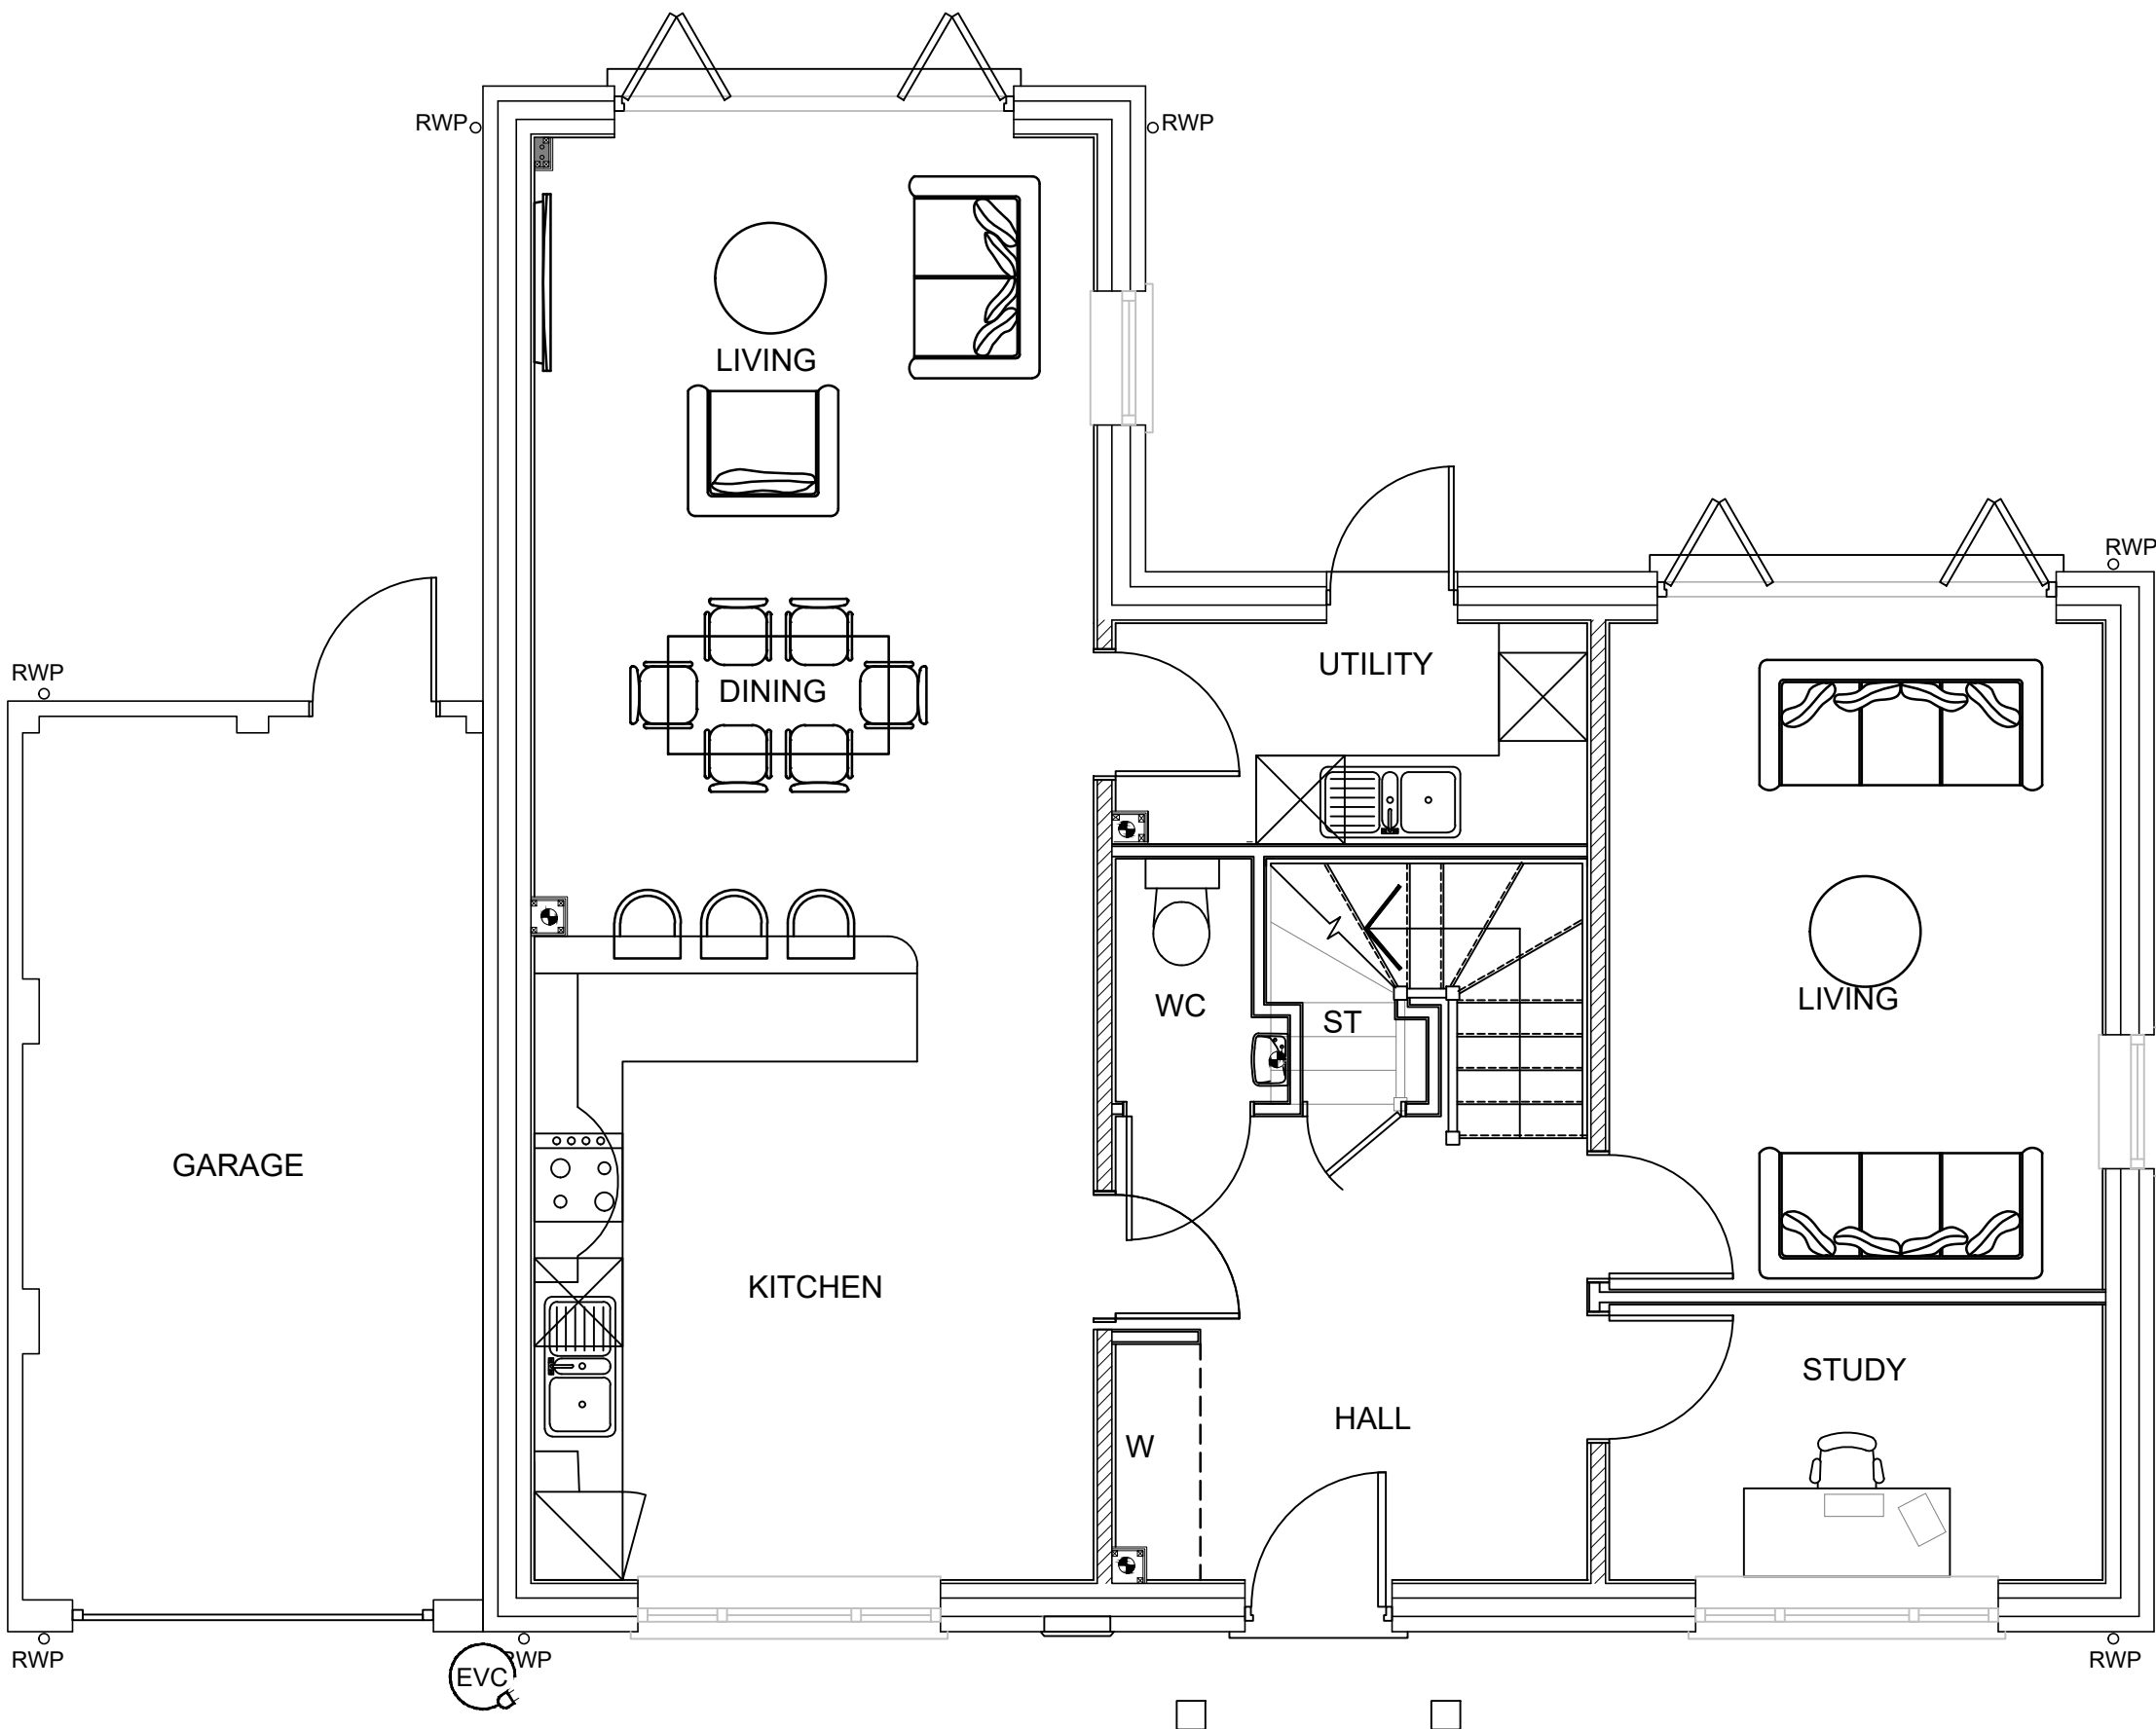


GROUND FLOOR PLAN


AS CONSTRUCTION

4BH3

HT-02

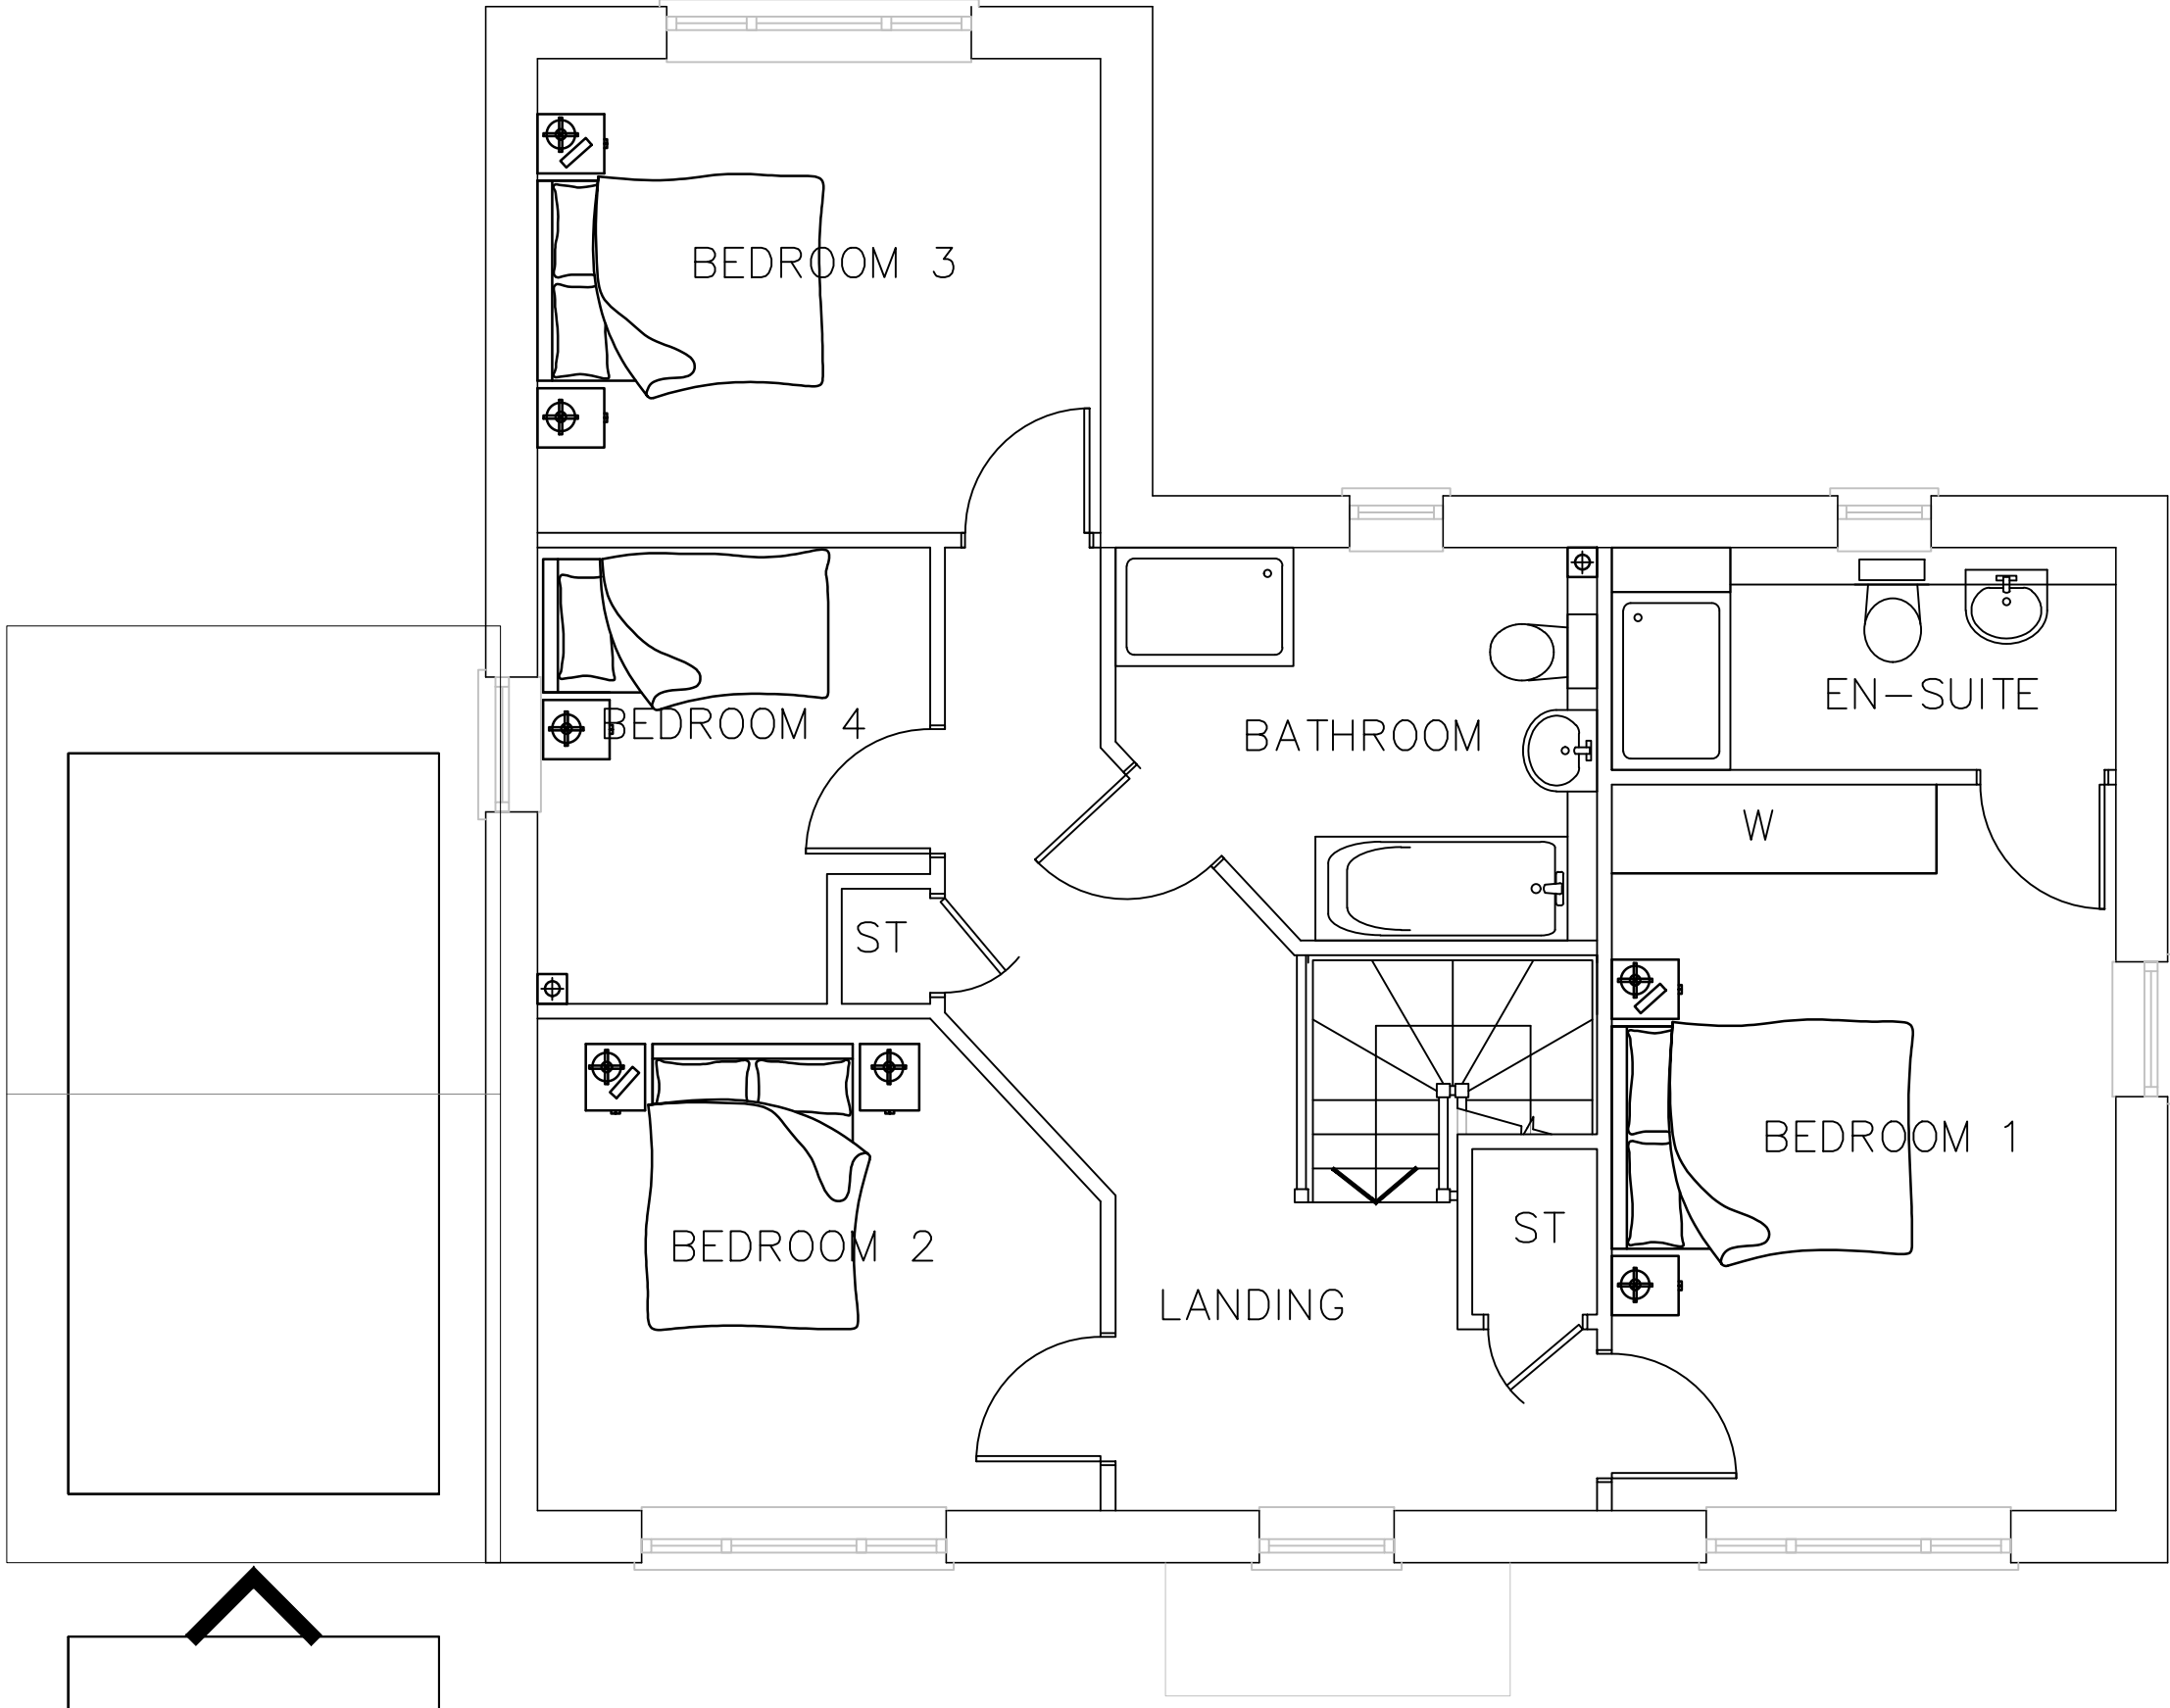

FIRST FLOOR PLAN

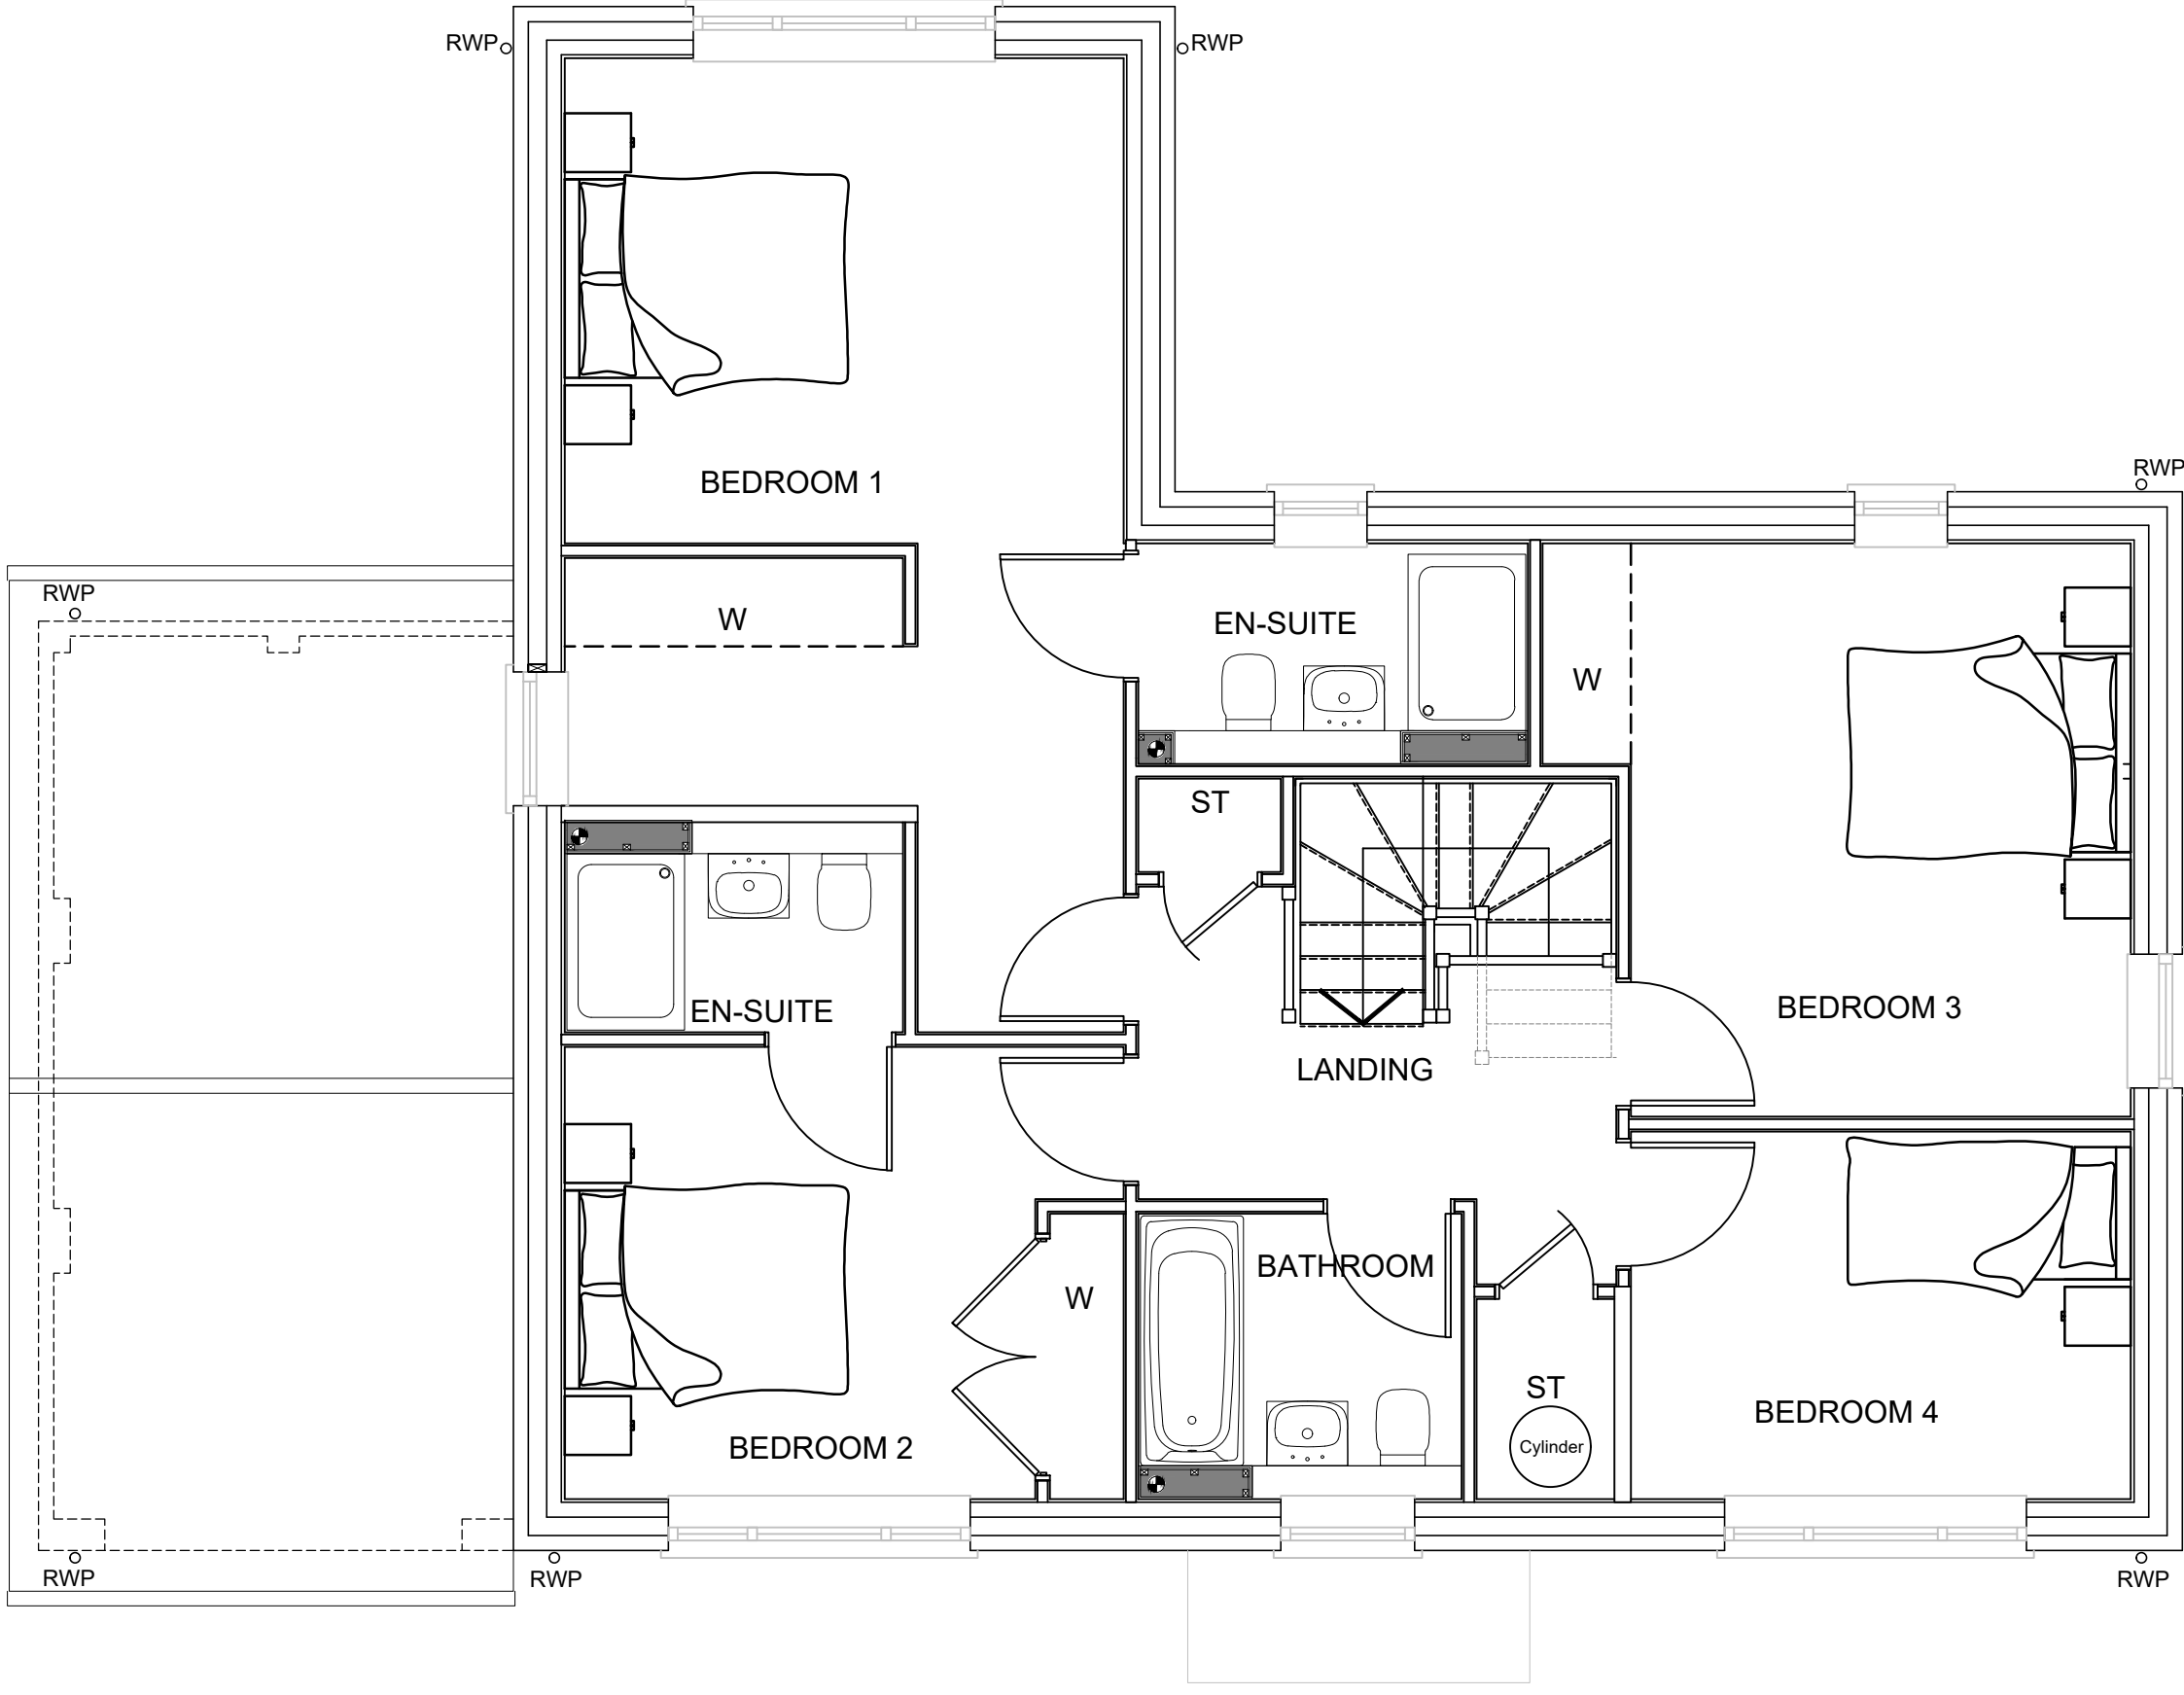


FIRST FLOOR PLAN

AS PLANNING


AS CONSTRUCTION

3BH1

HT-03

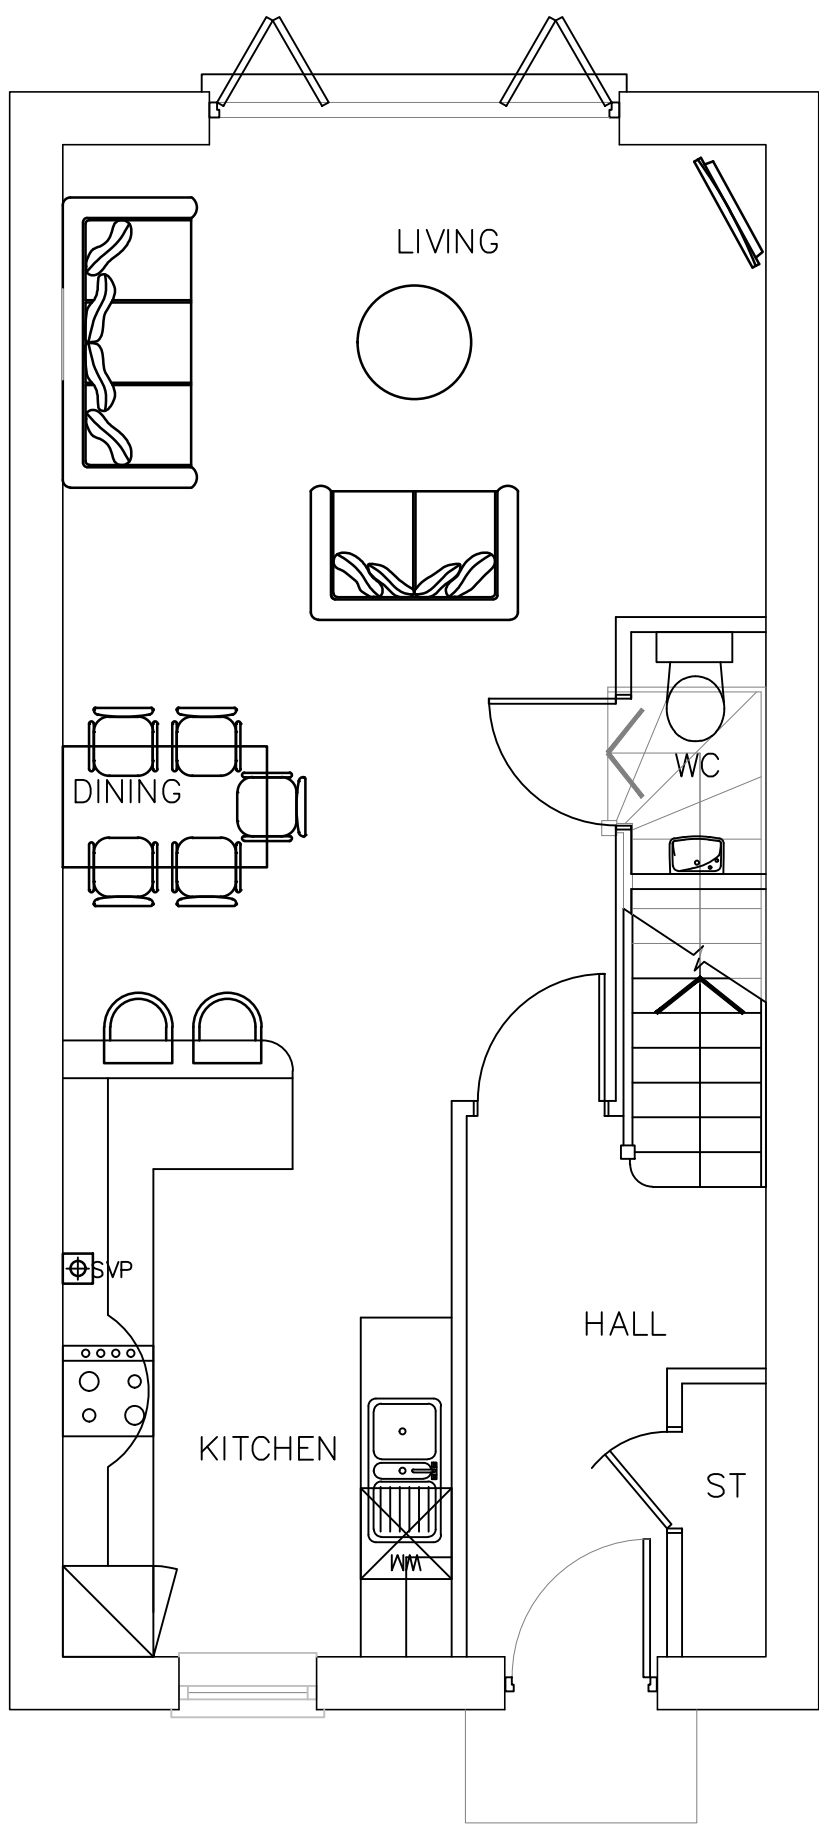

GROUND FLOOR PLAN

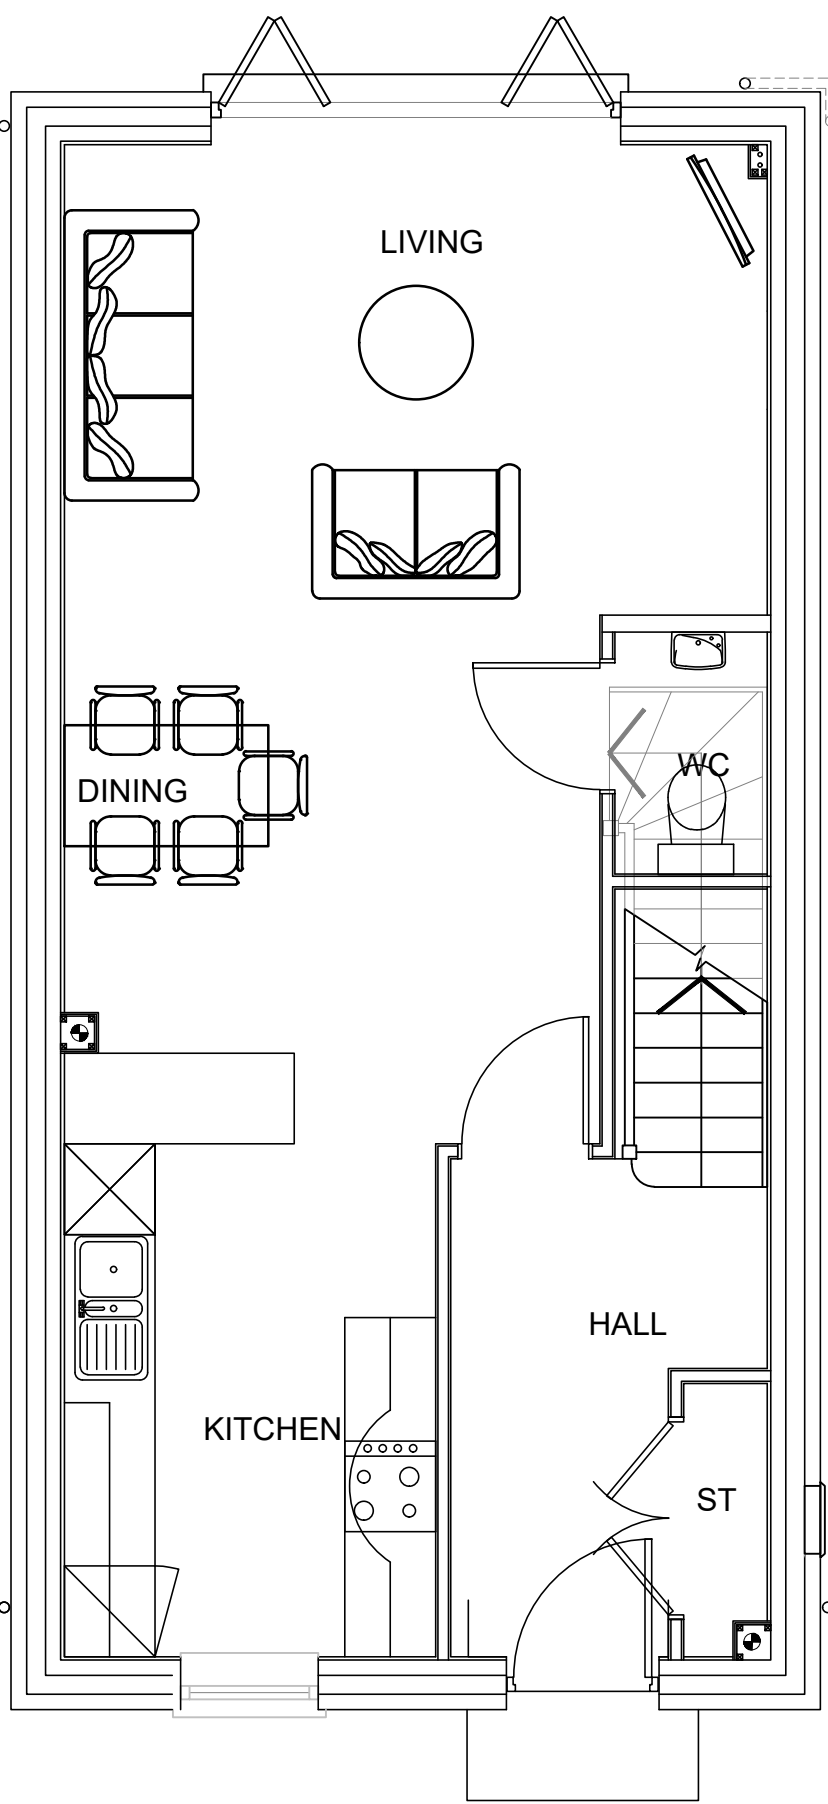


GROUND FLOOR PLAN

AS PLANNING


AS CONSTRUCTION

3BH1

HT-03

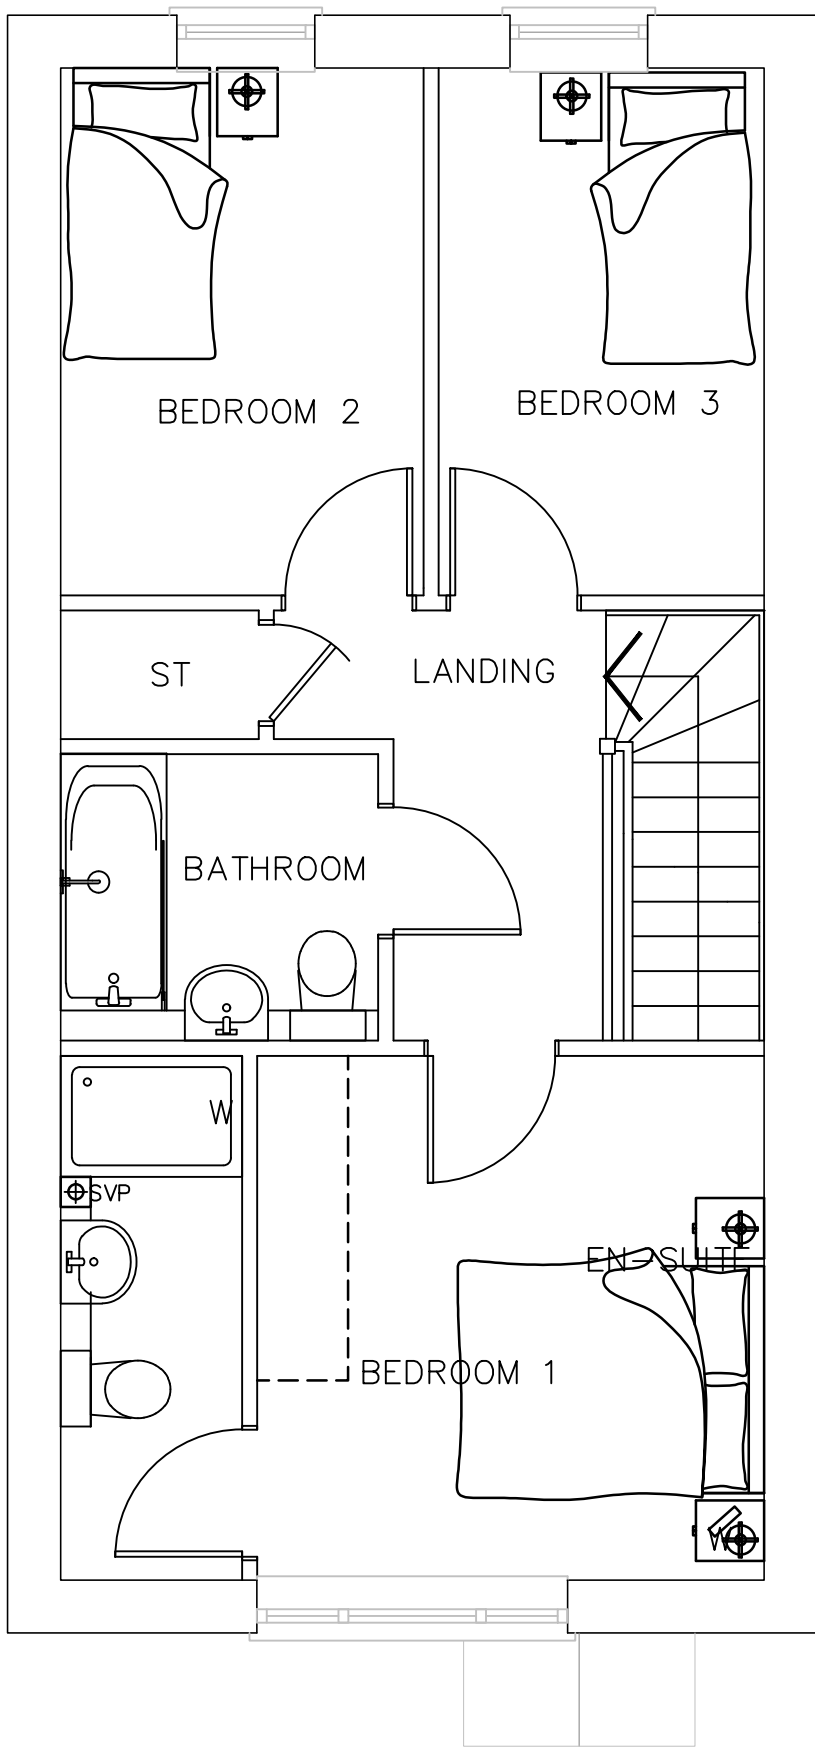

FIRST FLOOR PLAN

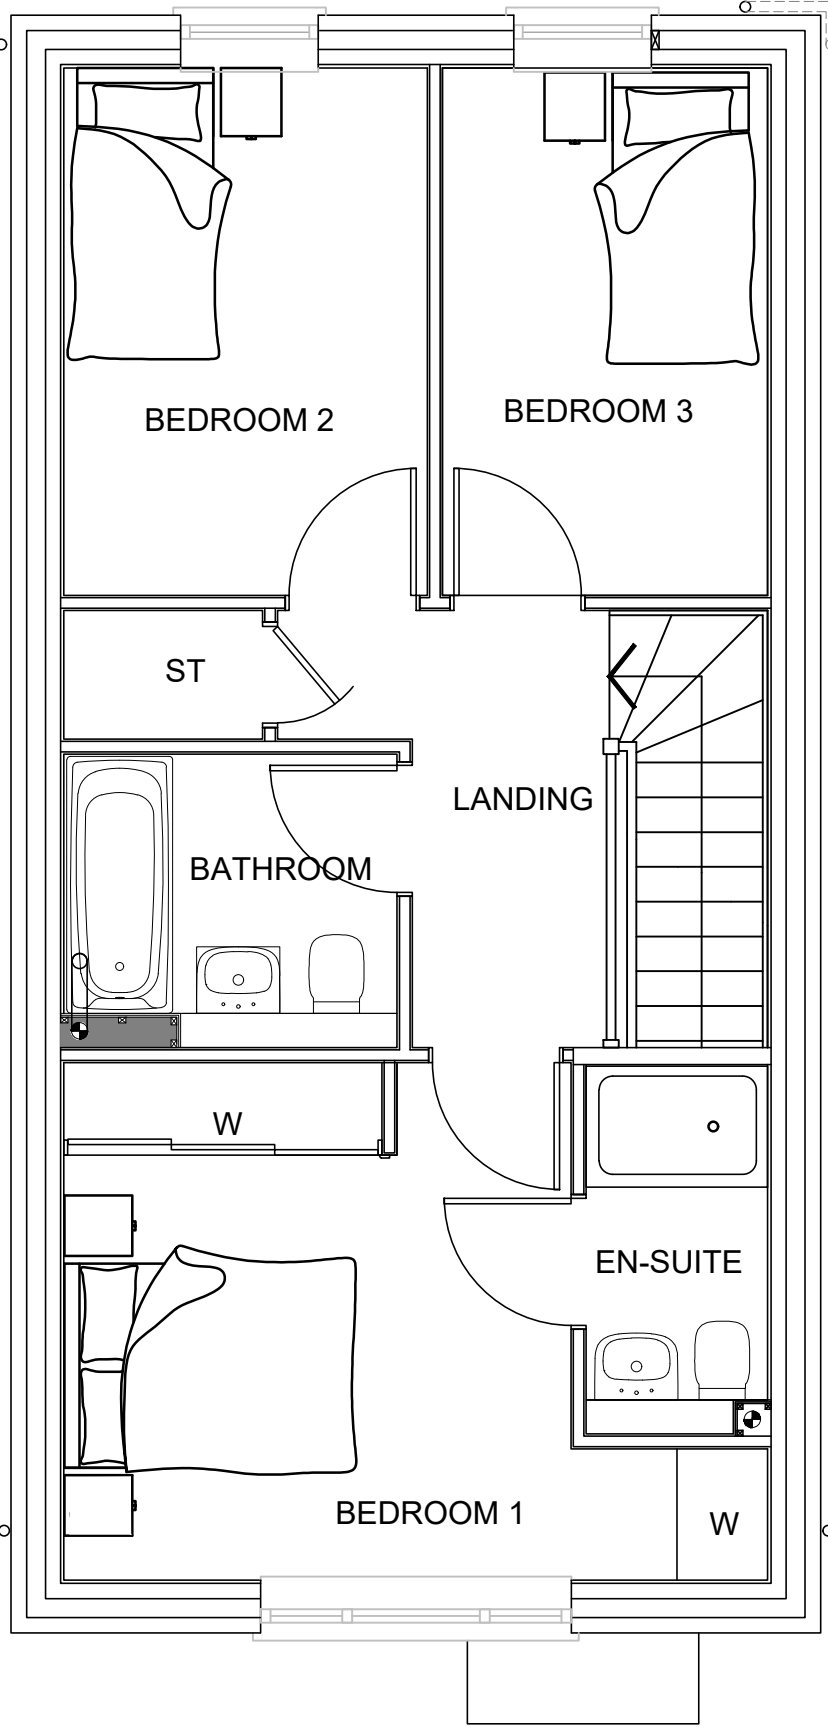


FIRST FLOOR PLAN

AS PLANNING

AS CONSTRUCTION


3BHC

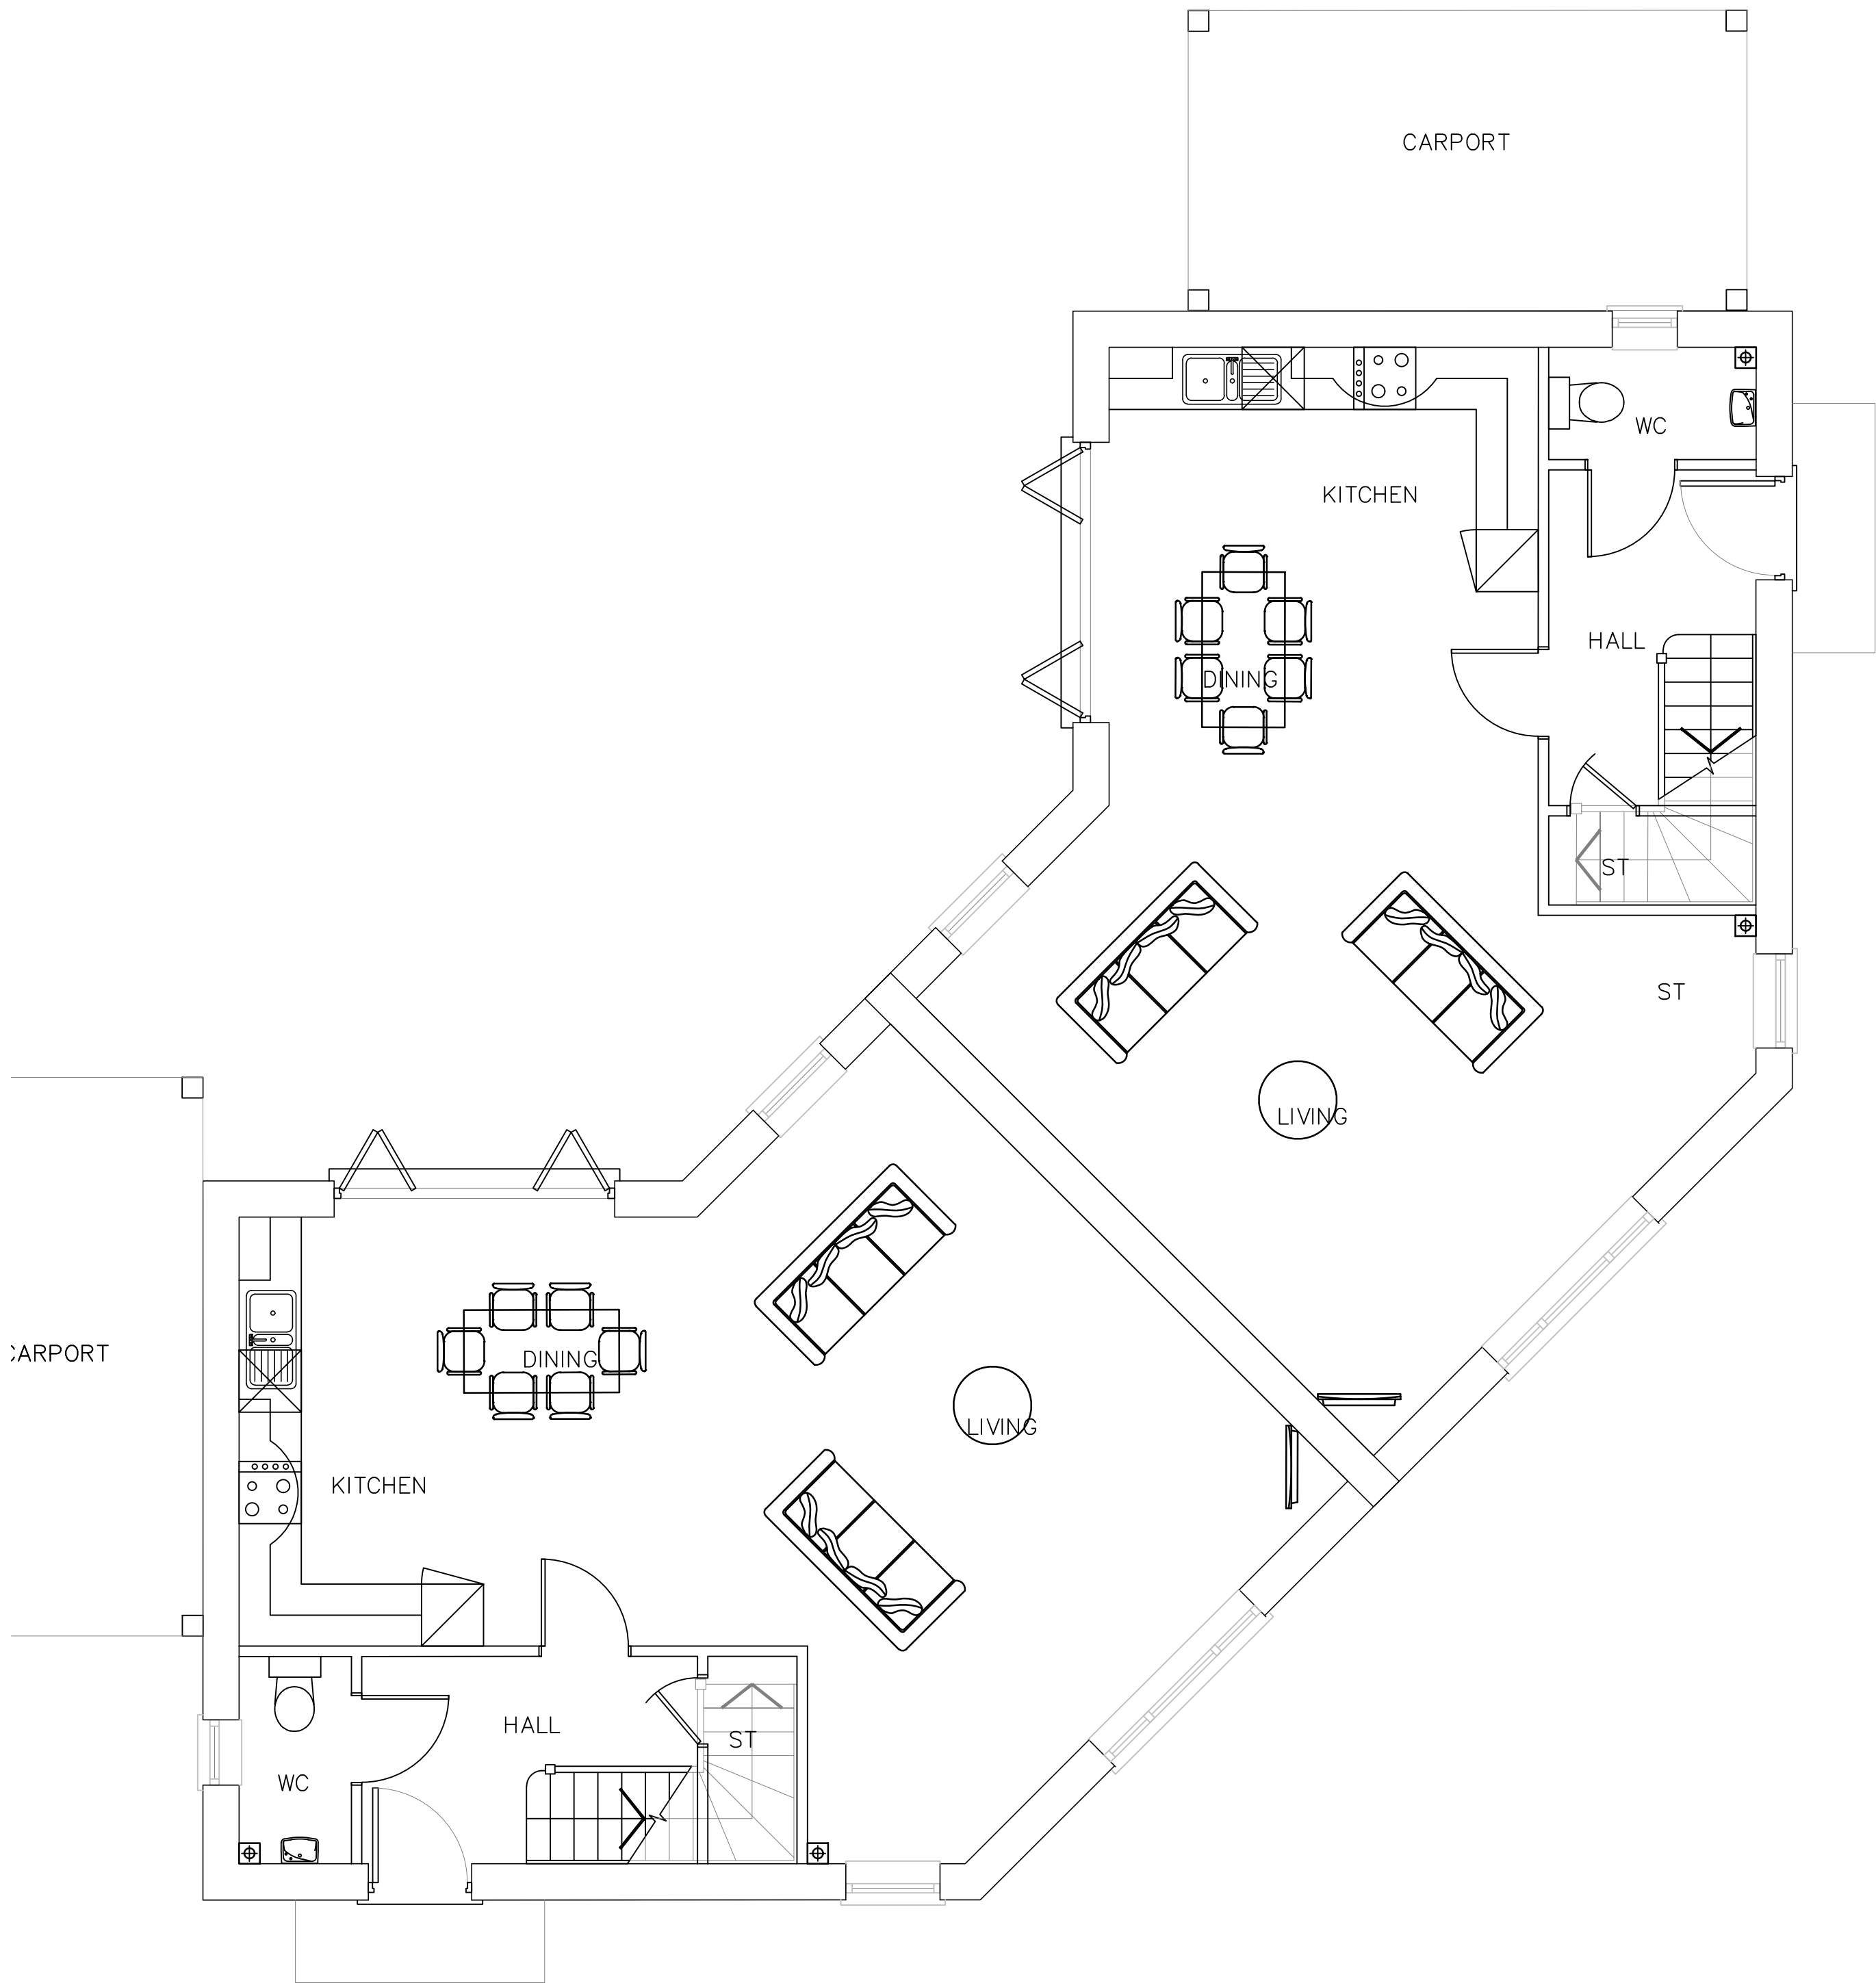

3BHC
PLOT 4
GROUND FLOOR PLAN

AS PLANNING

HT-04

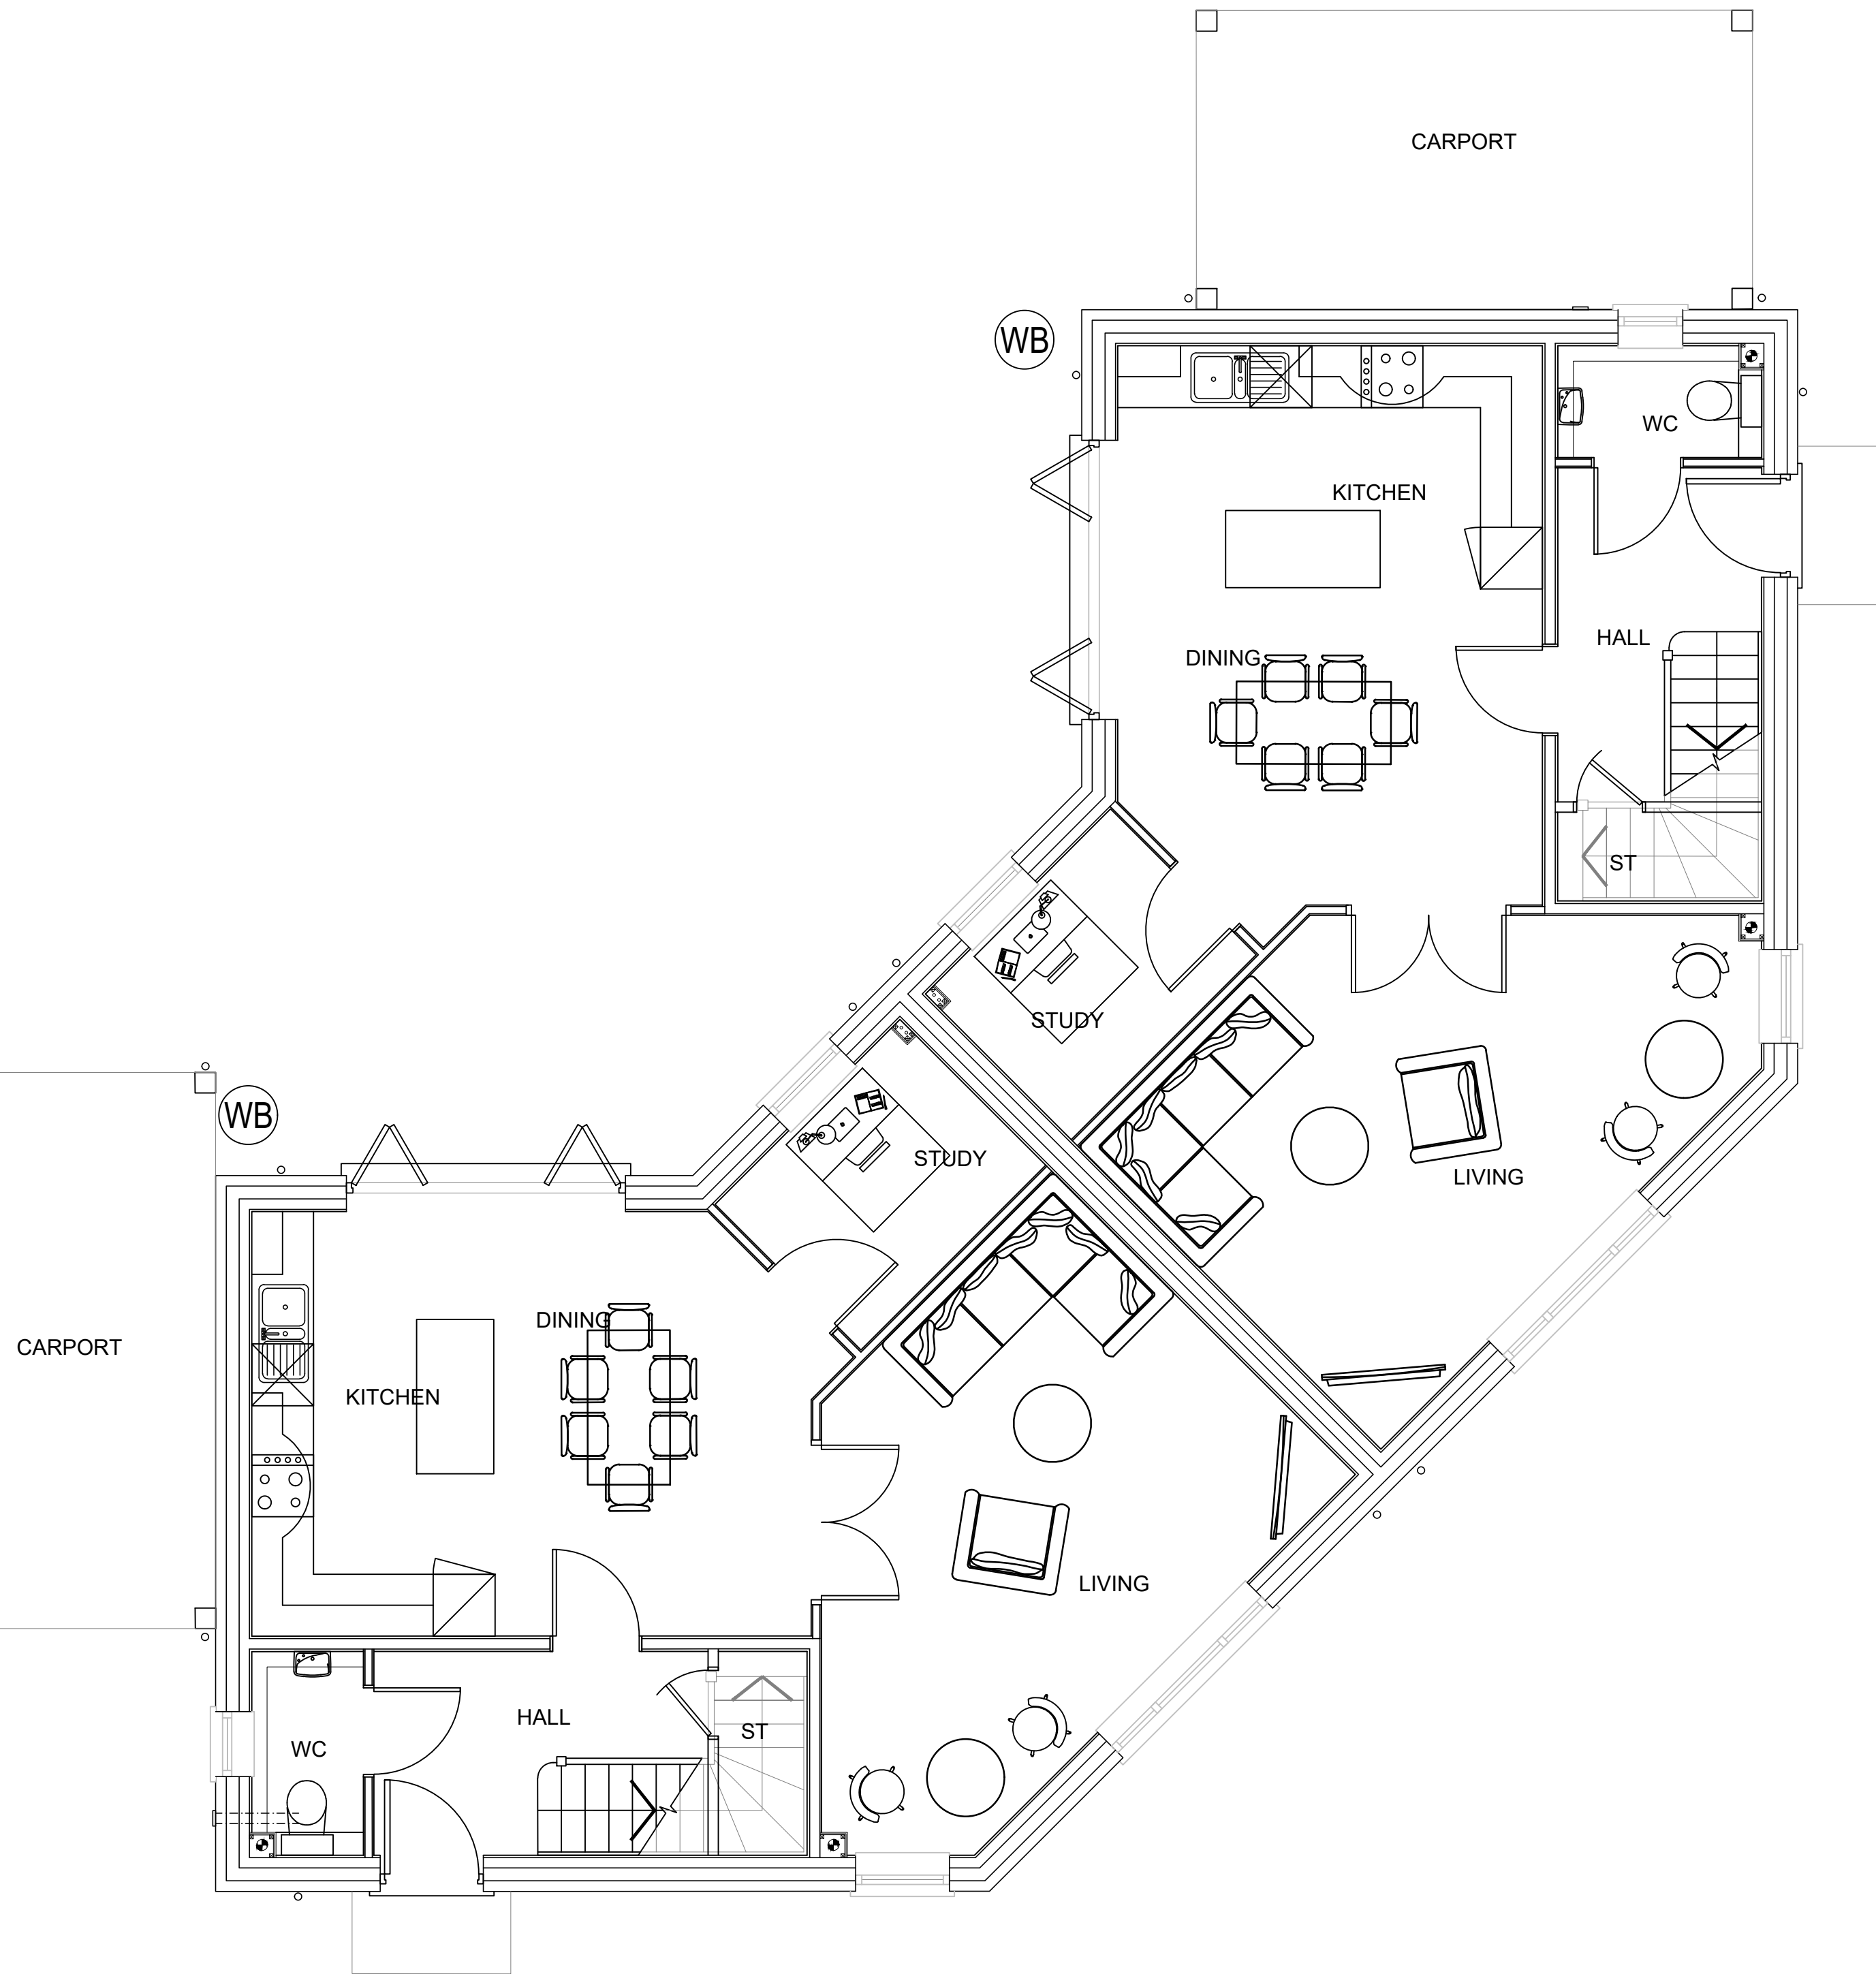

GROUND FLOOR PLAN

AS CONSTRUCTION

3BHC

HT-04



FIRST FLOOR PLAN




FIRST FLOOR PLAN

AS PLANNING


AS CONSTRUCTION

3BH3

HT-05

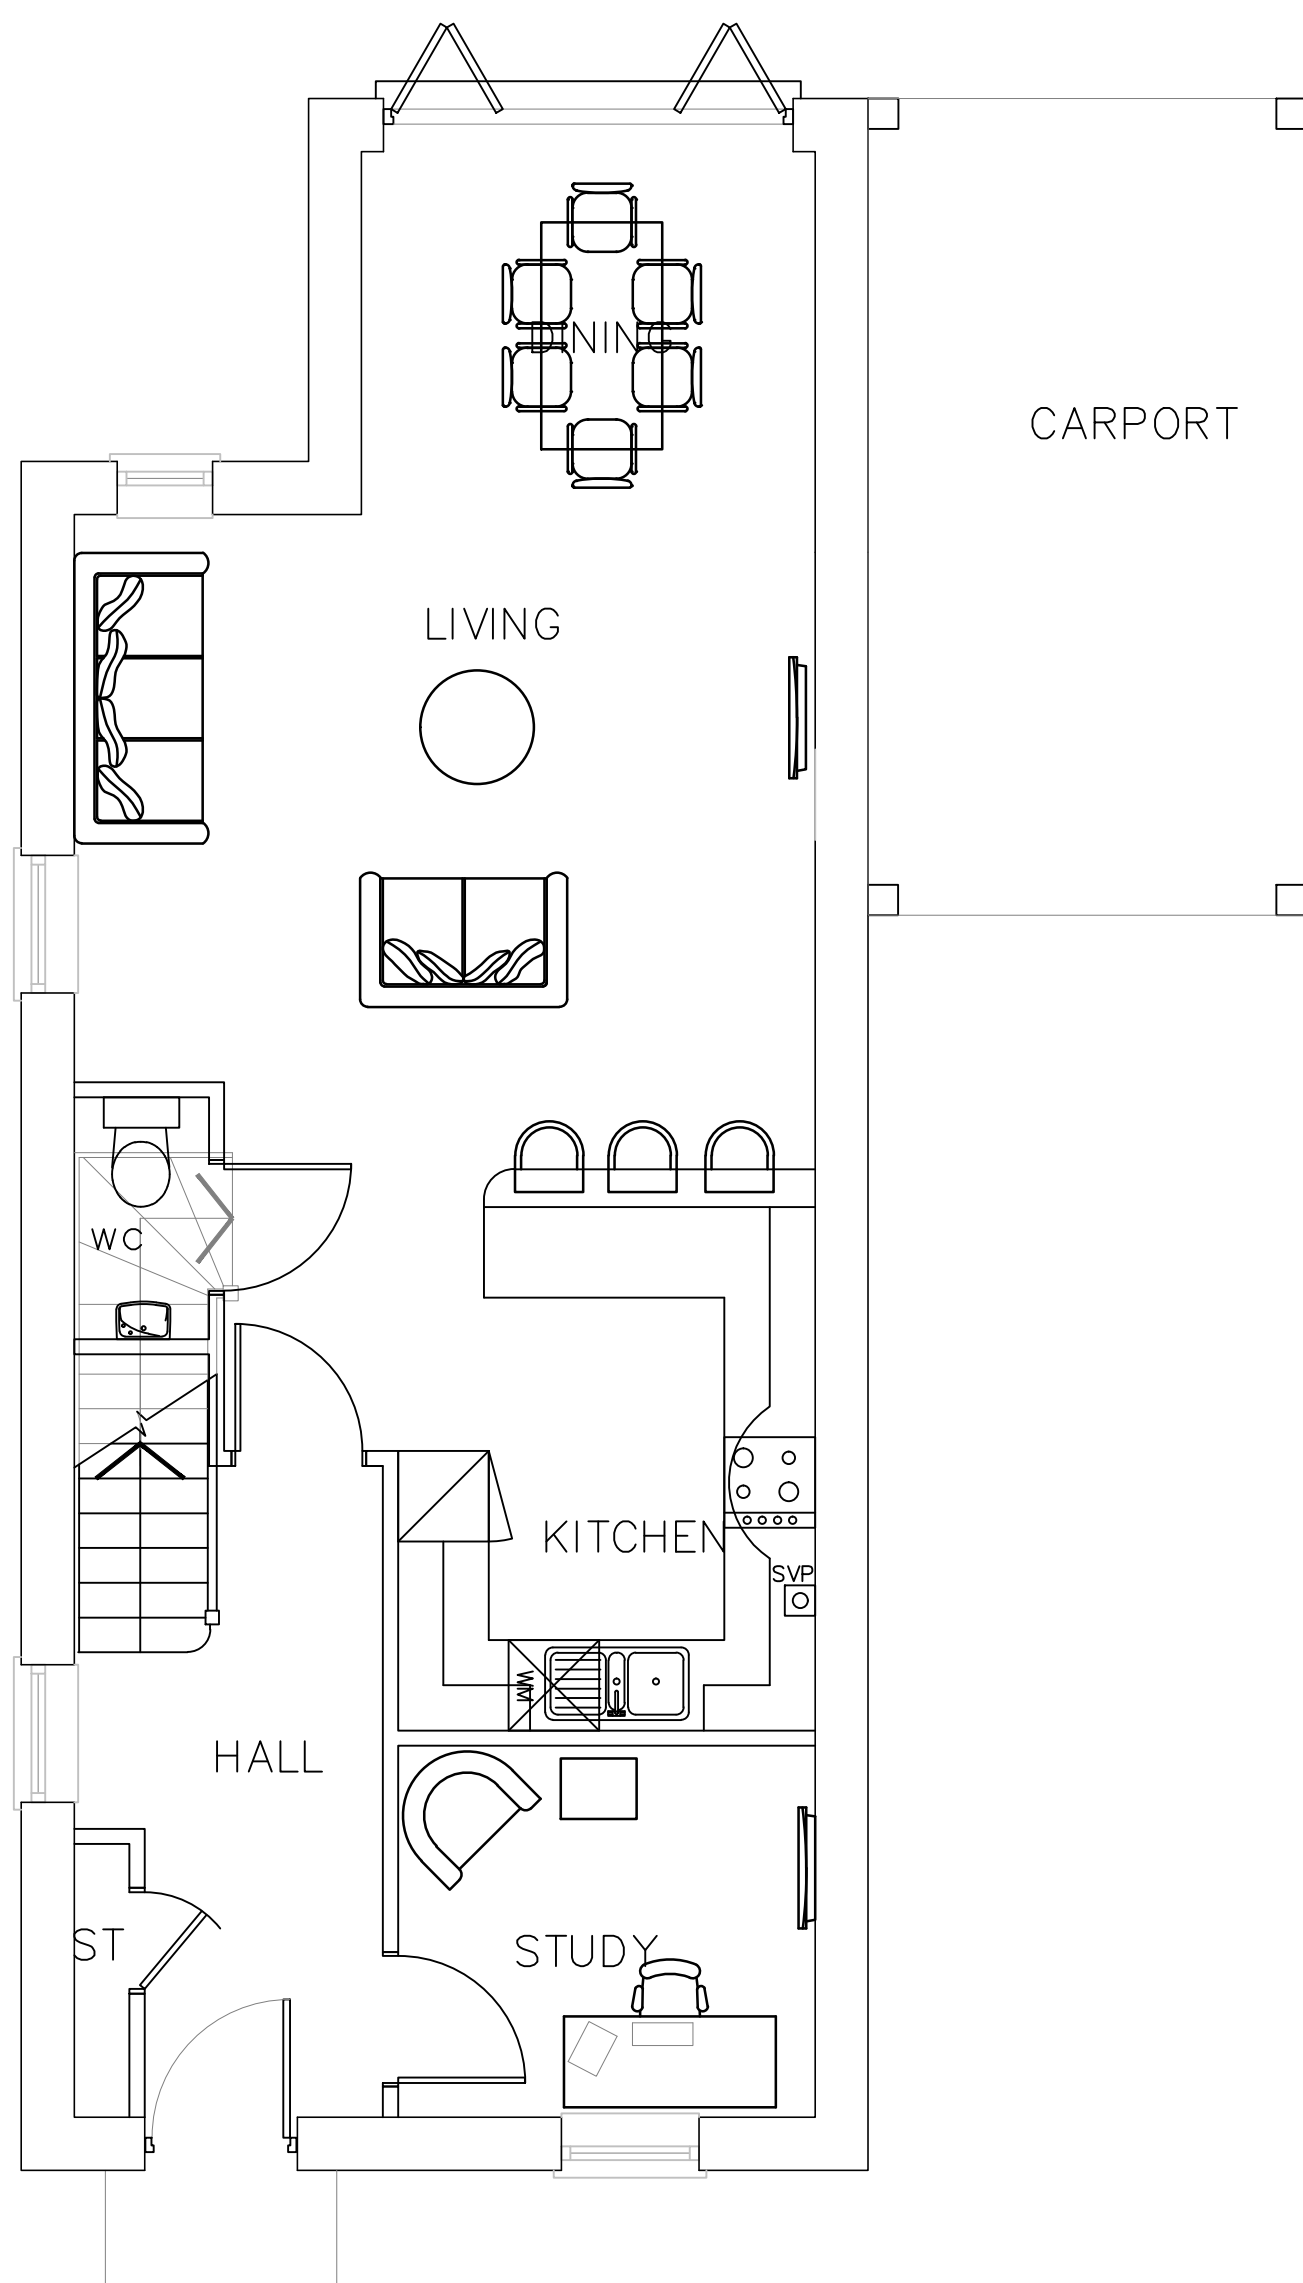

GROUND FLOOR PLAN

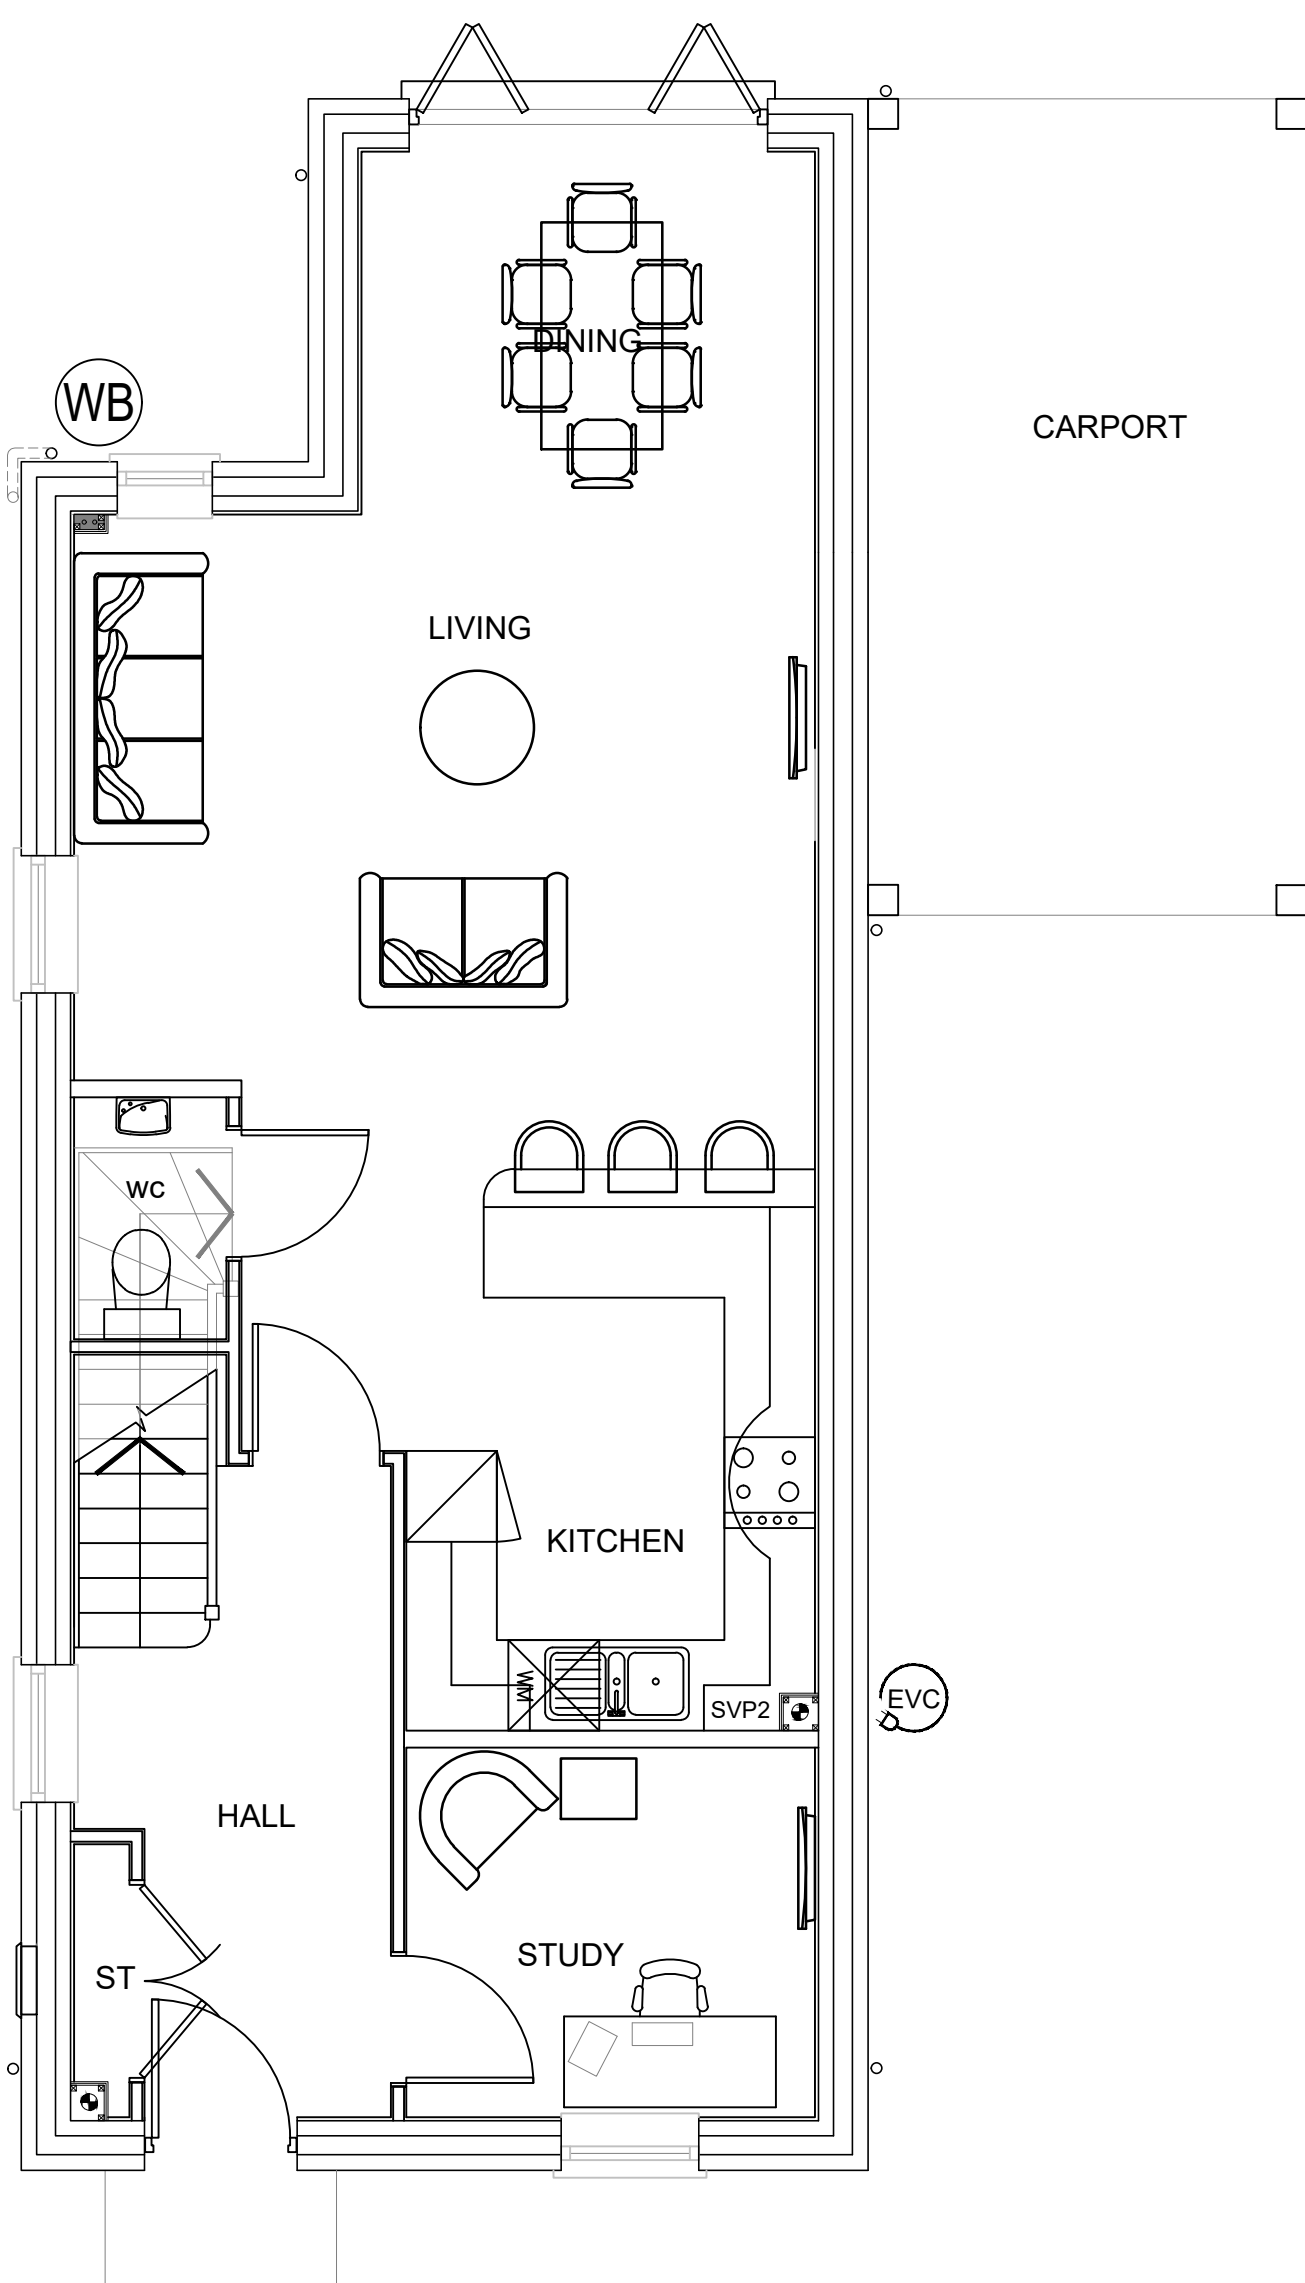


GROUND FLOOR PLAN

AS PLANNING


AS CONSTRUCTION

3BH3

HT-05

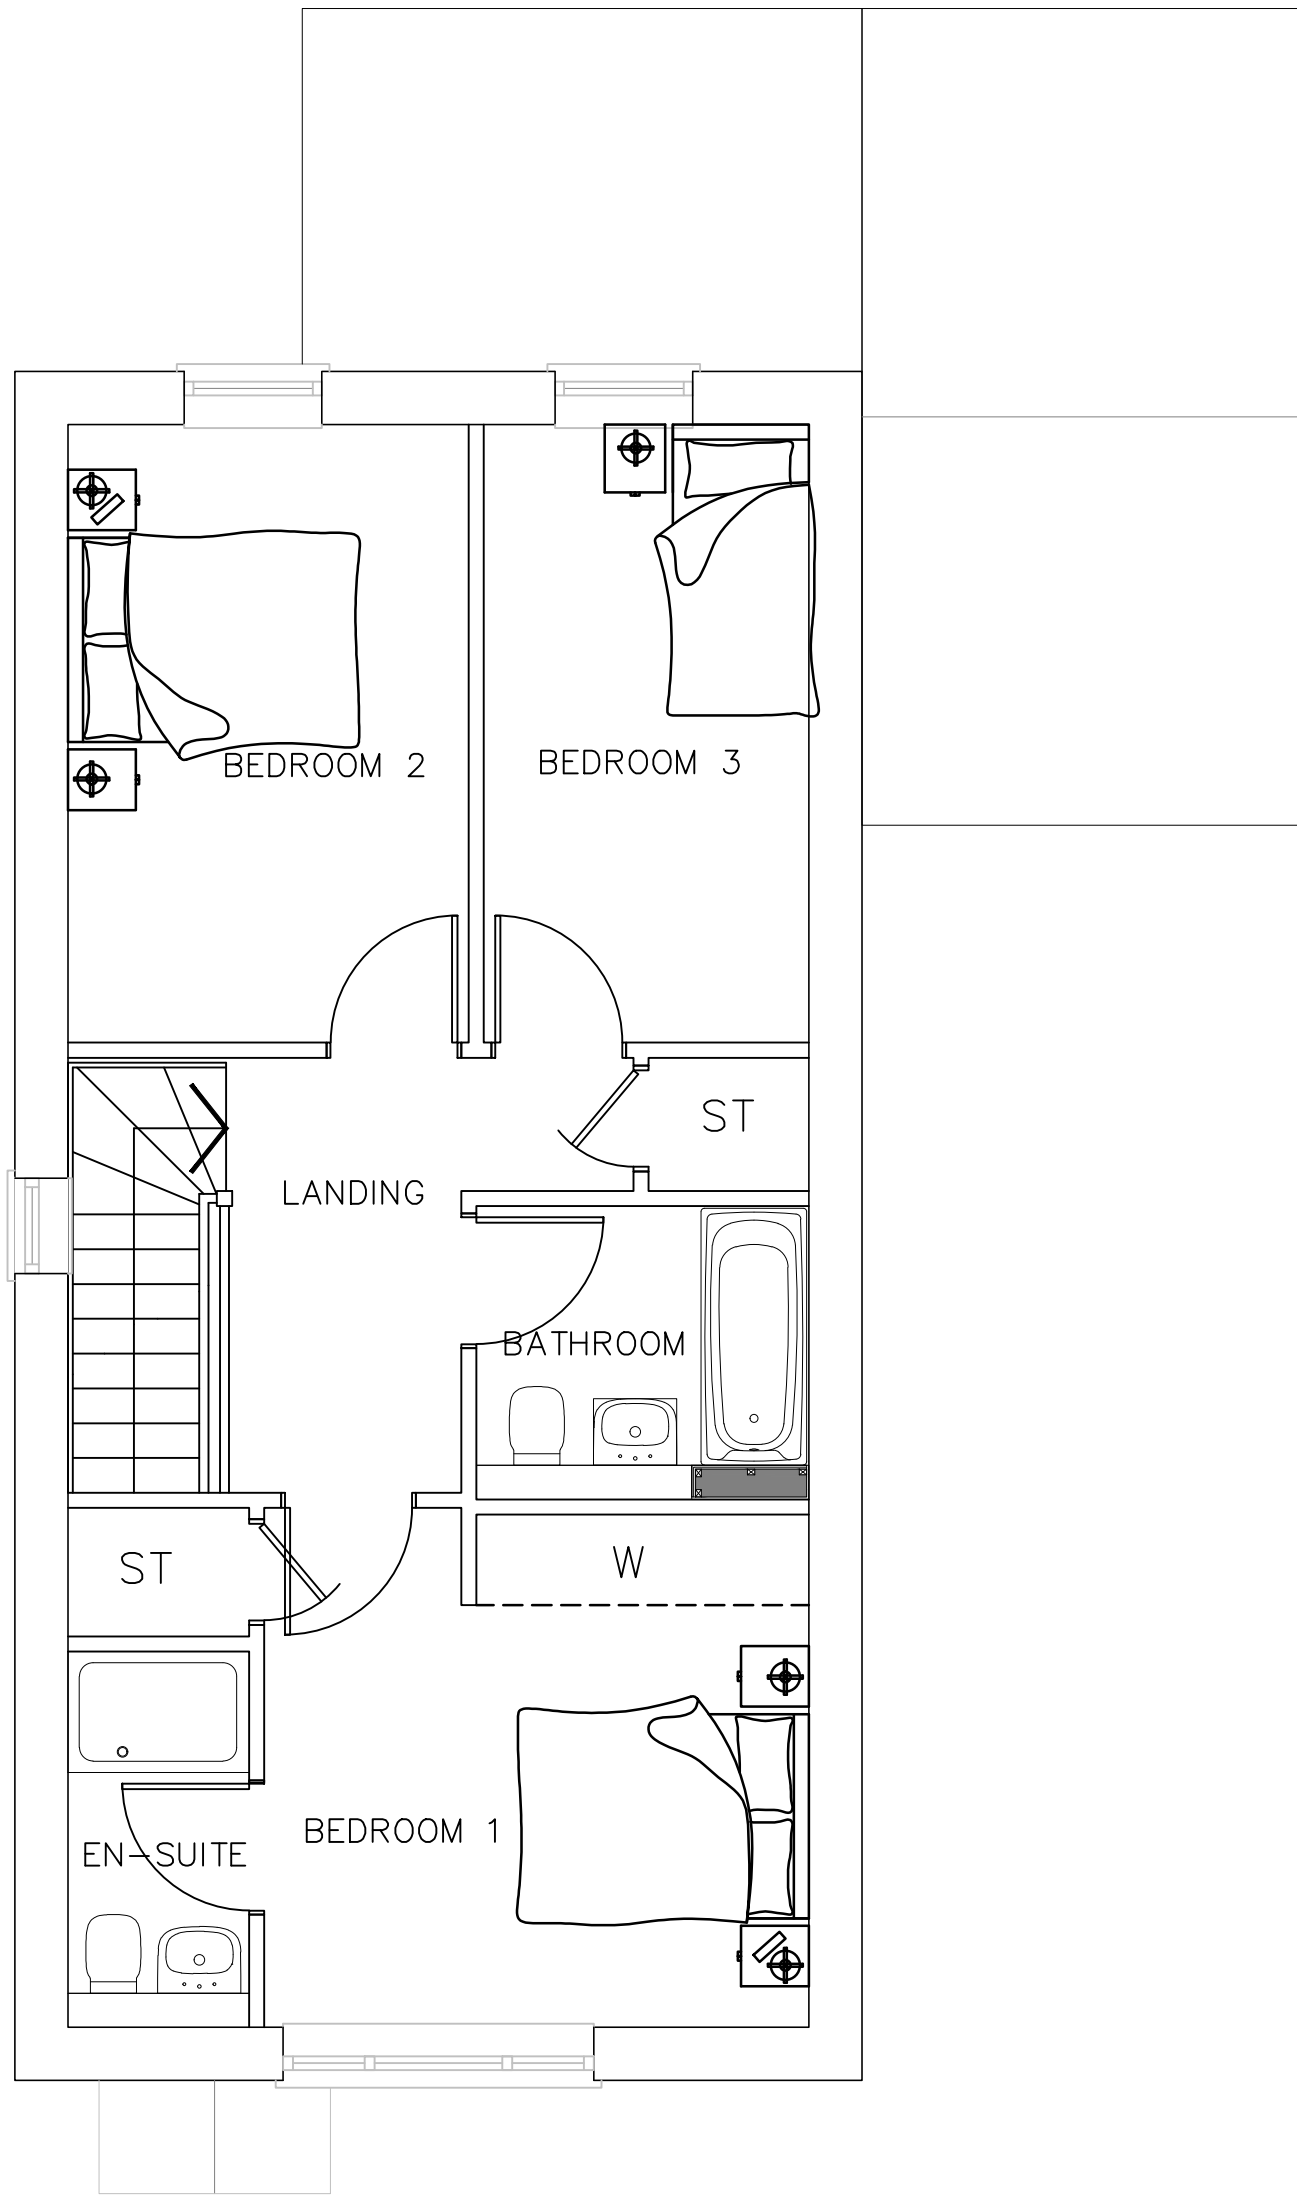

FIRST FLOOR PLAN

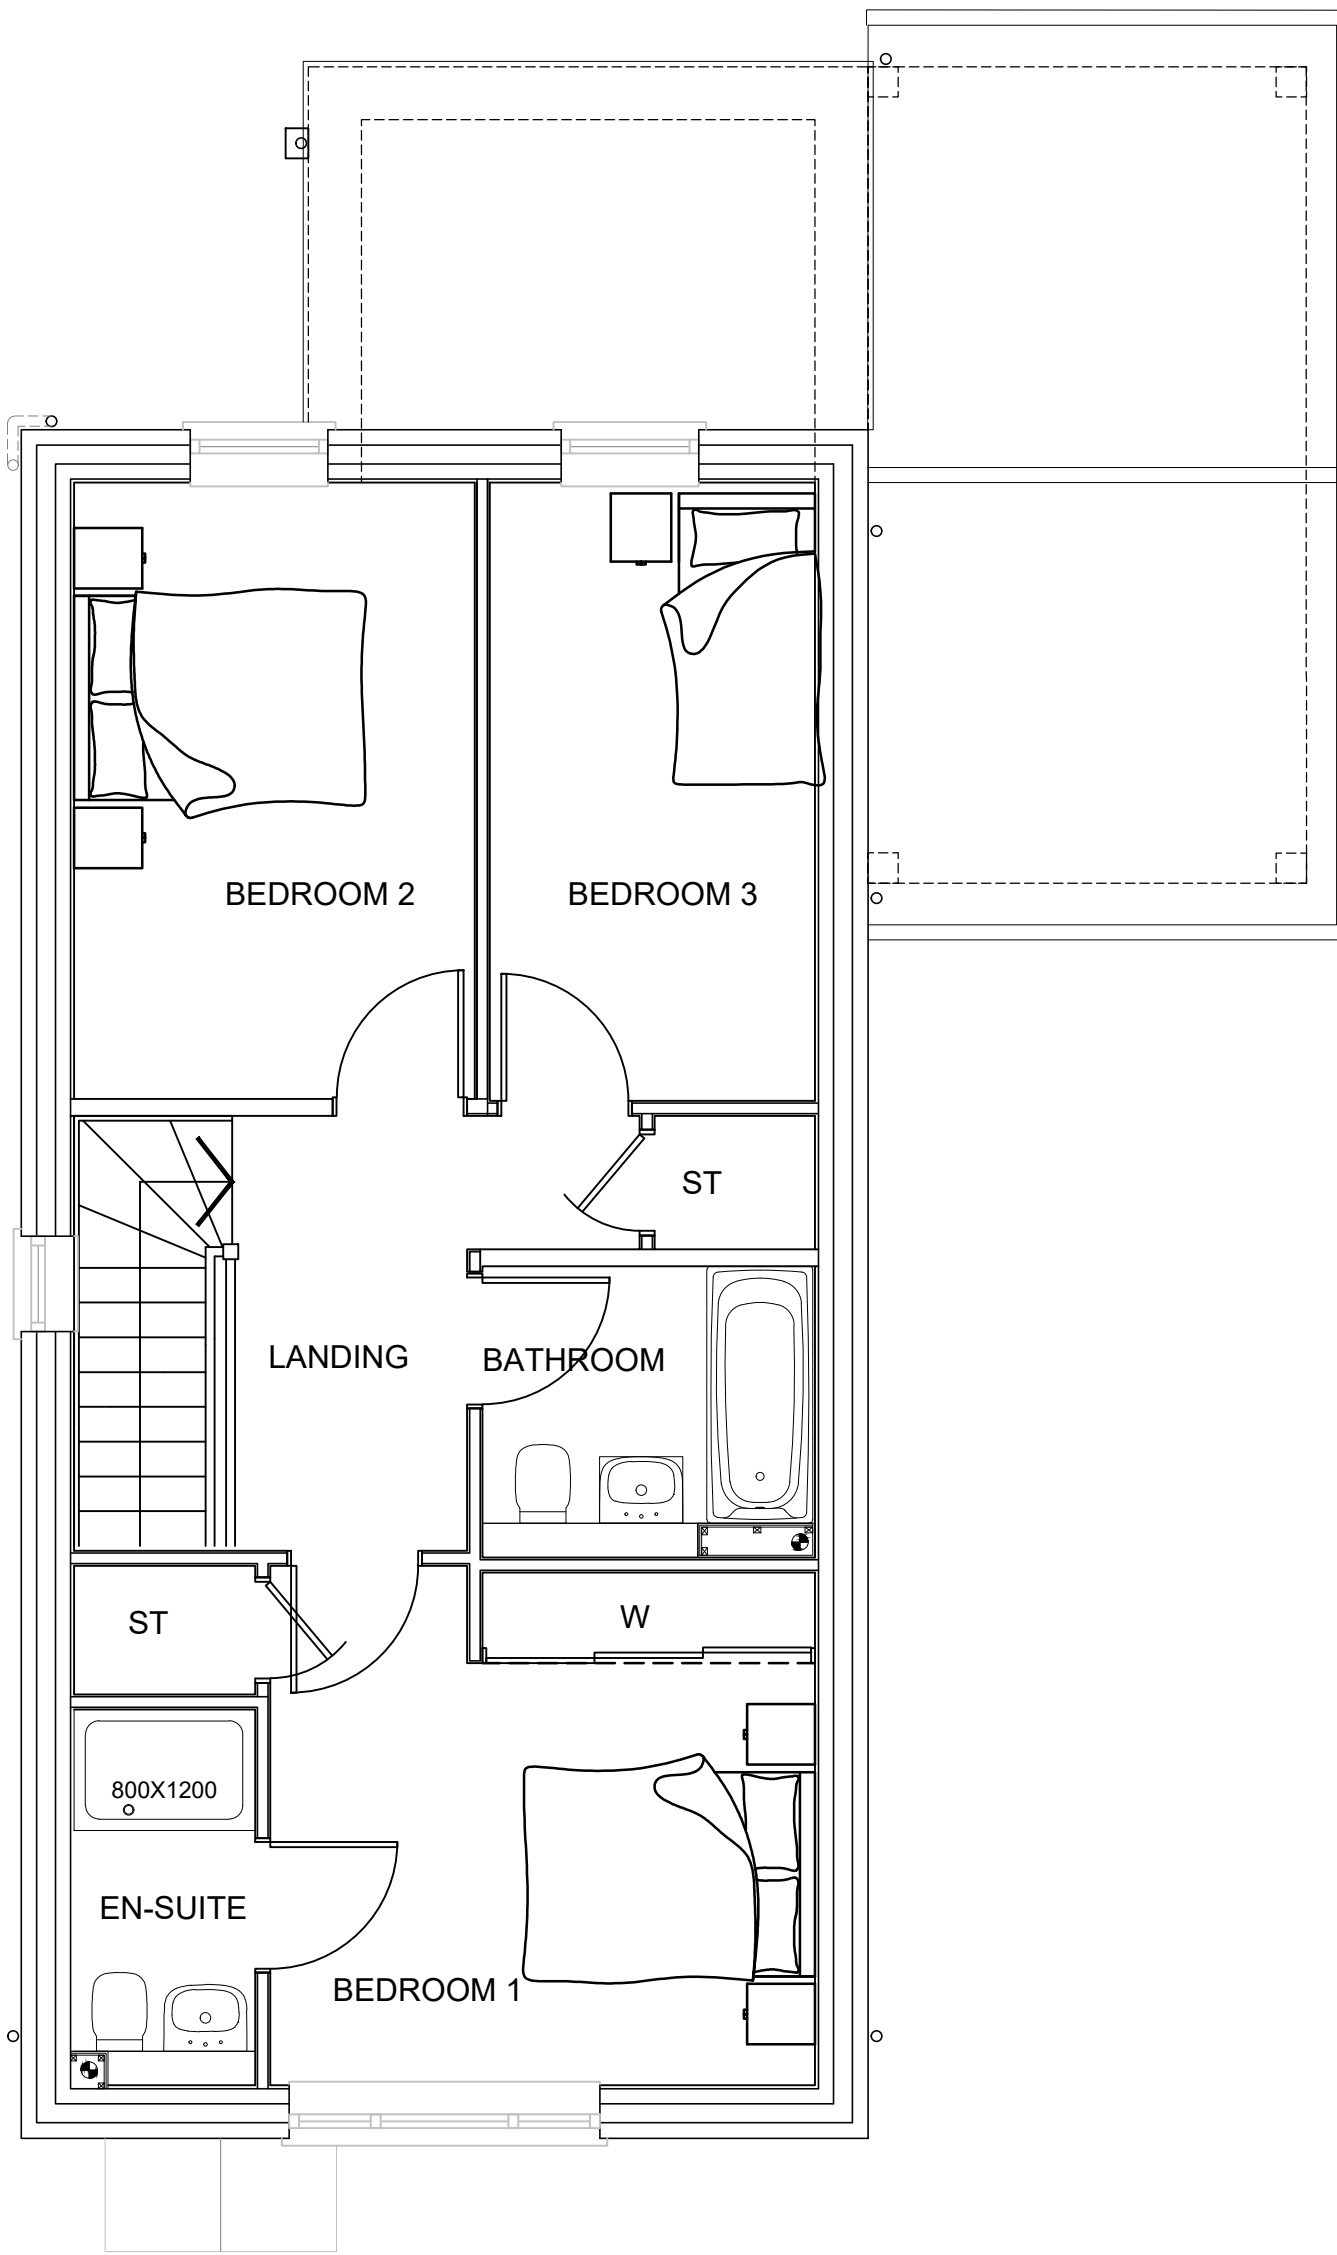


FIRST FLOOR PLAN

AS PLANNING


AS CONSTRUCTION

2BH1

HT-09

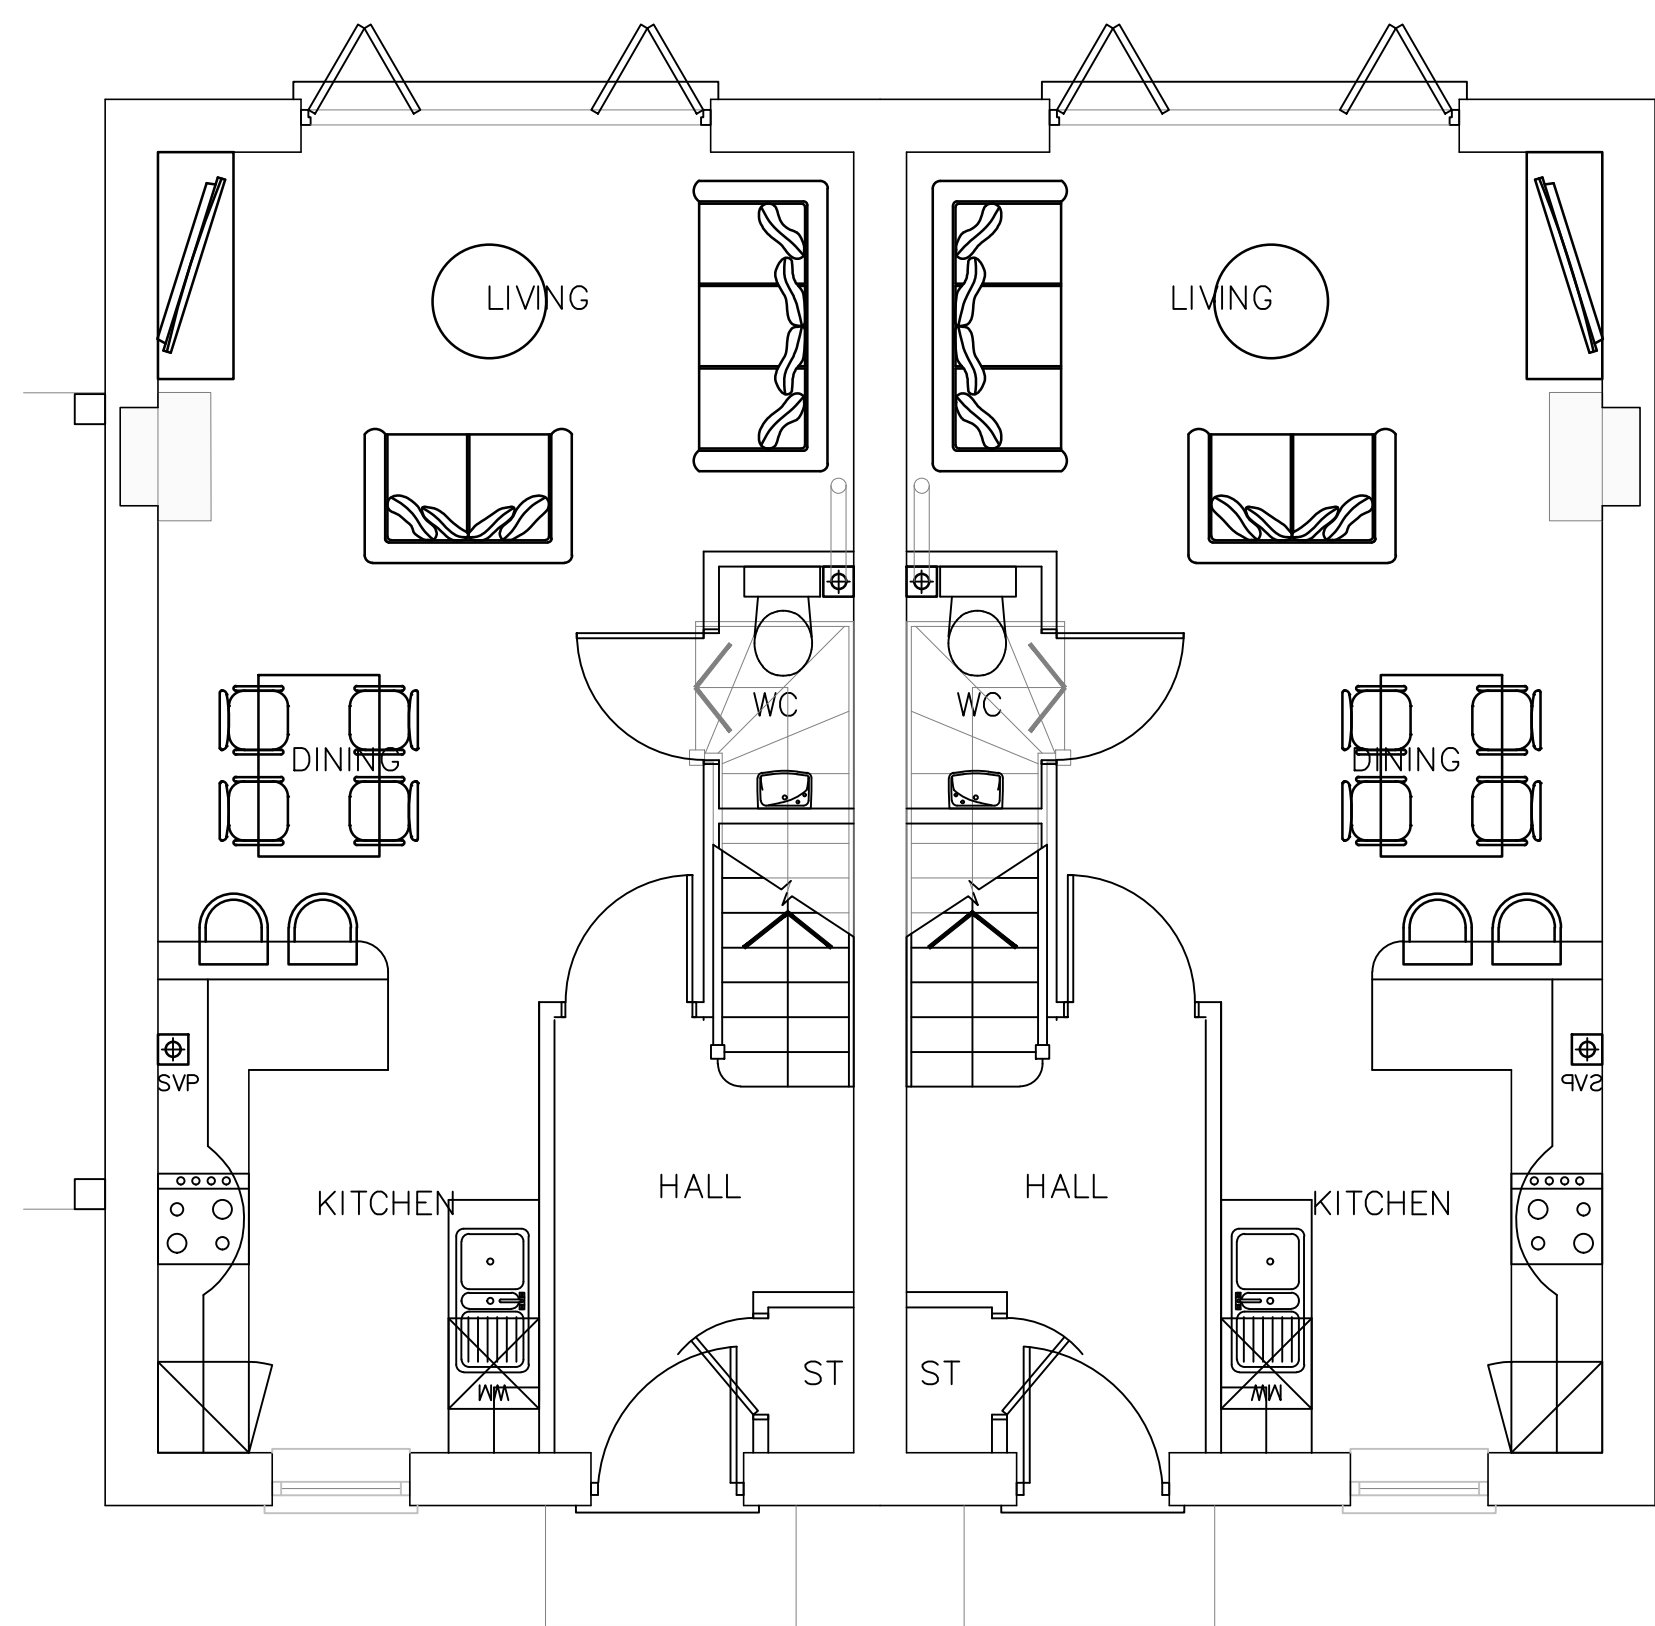

GROUND FLOOR PLAN

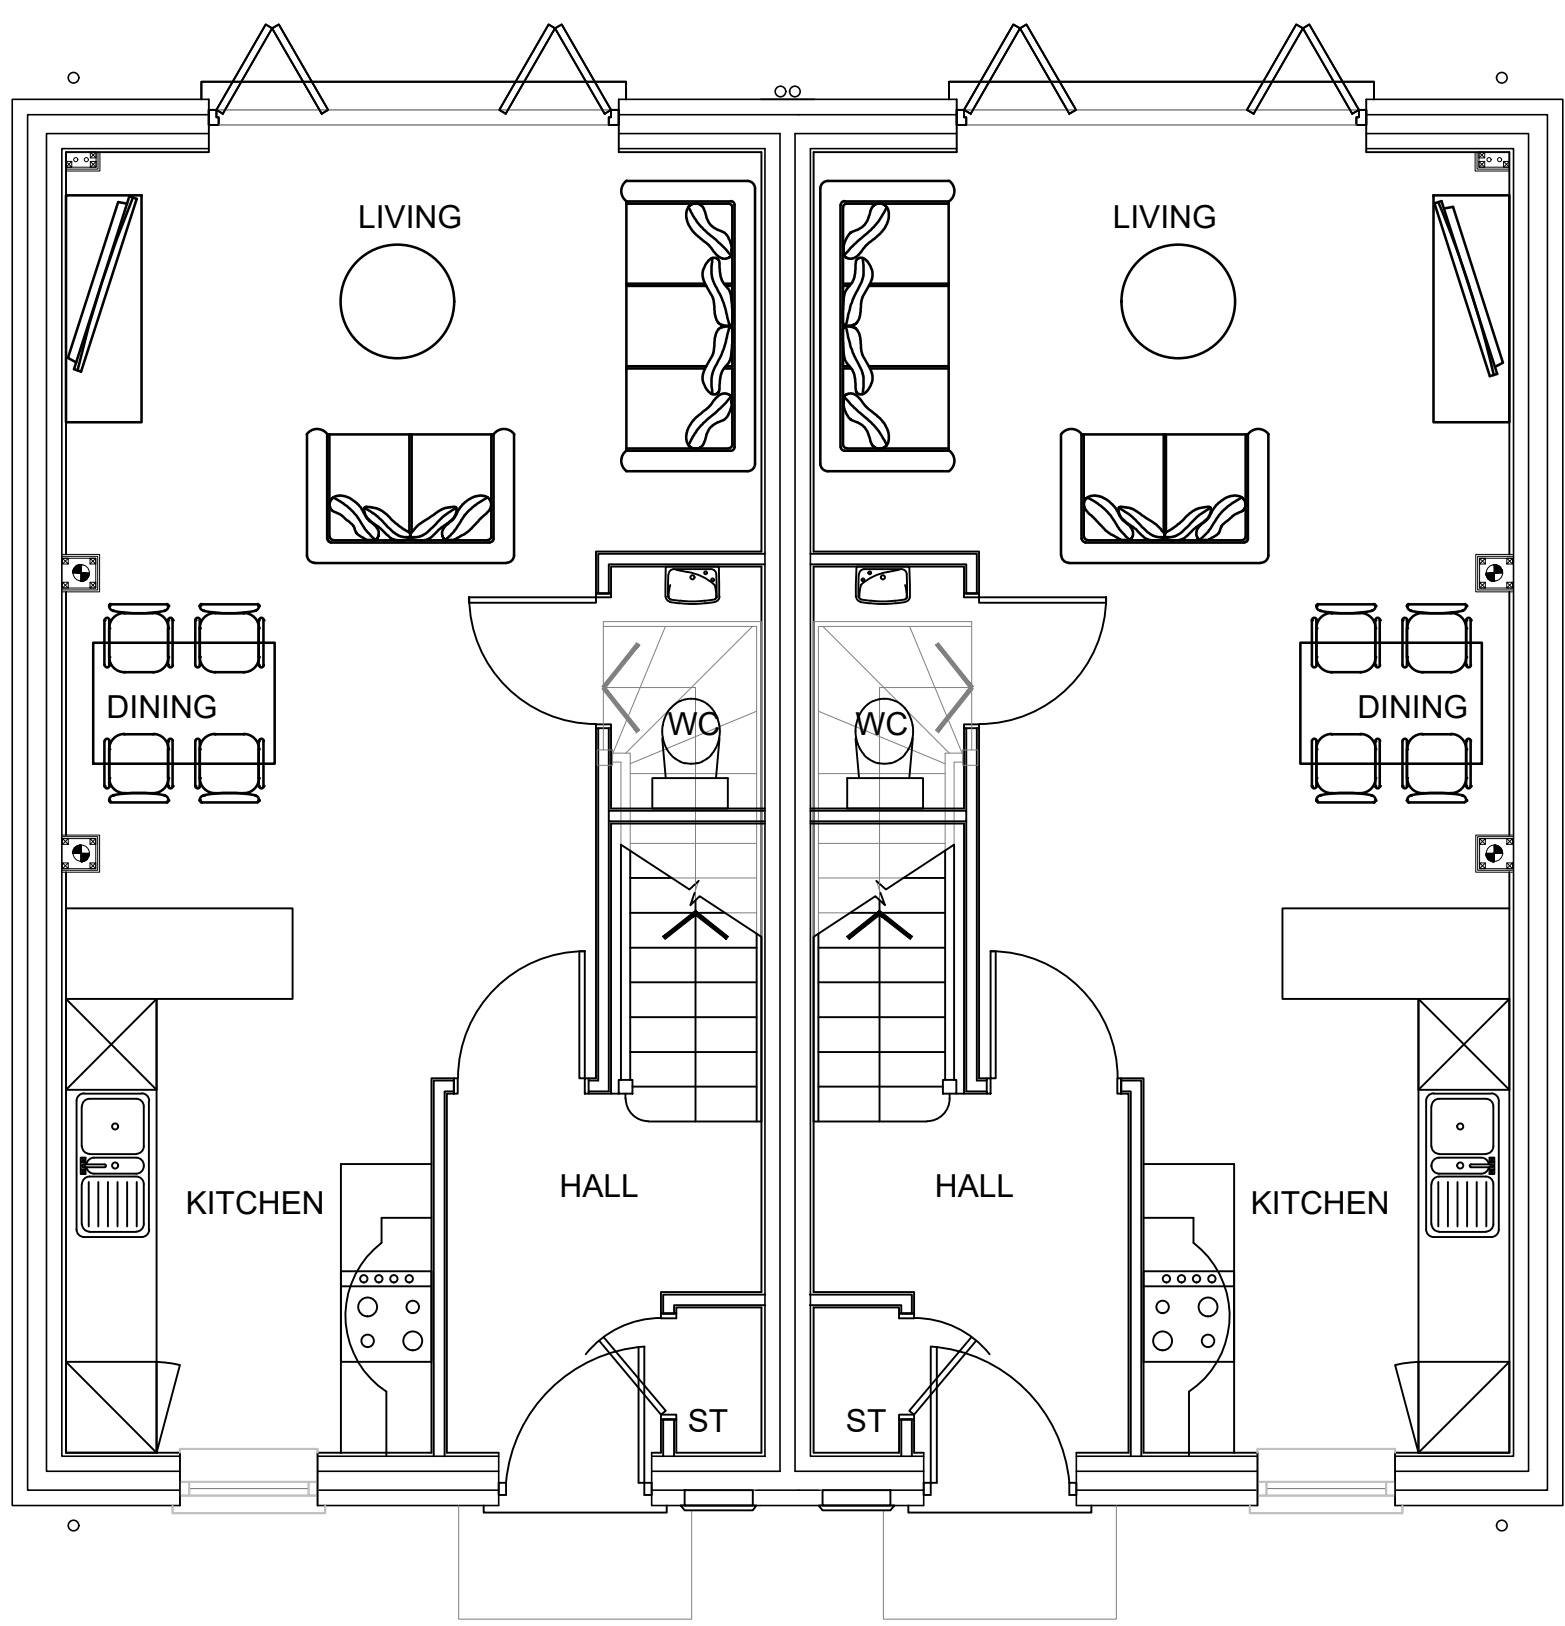


GROUND FLOOR PLAN

AS PLANNING


AS CONSTRUCTION

2BH1

HT-09

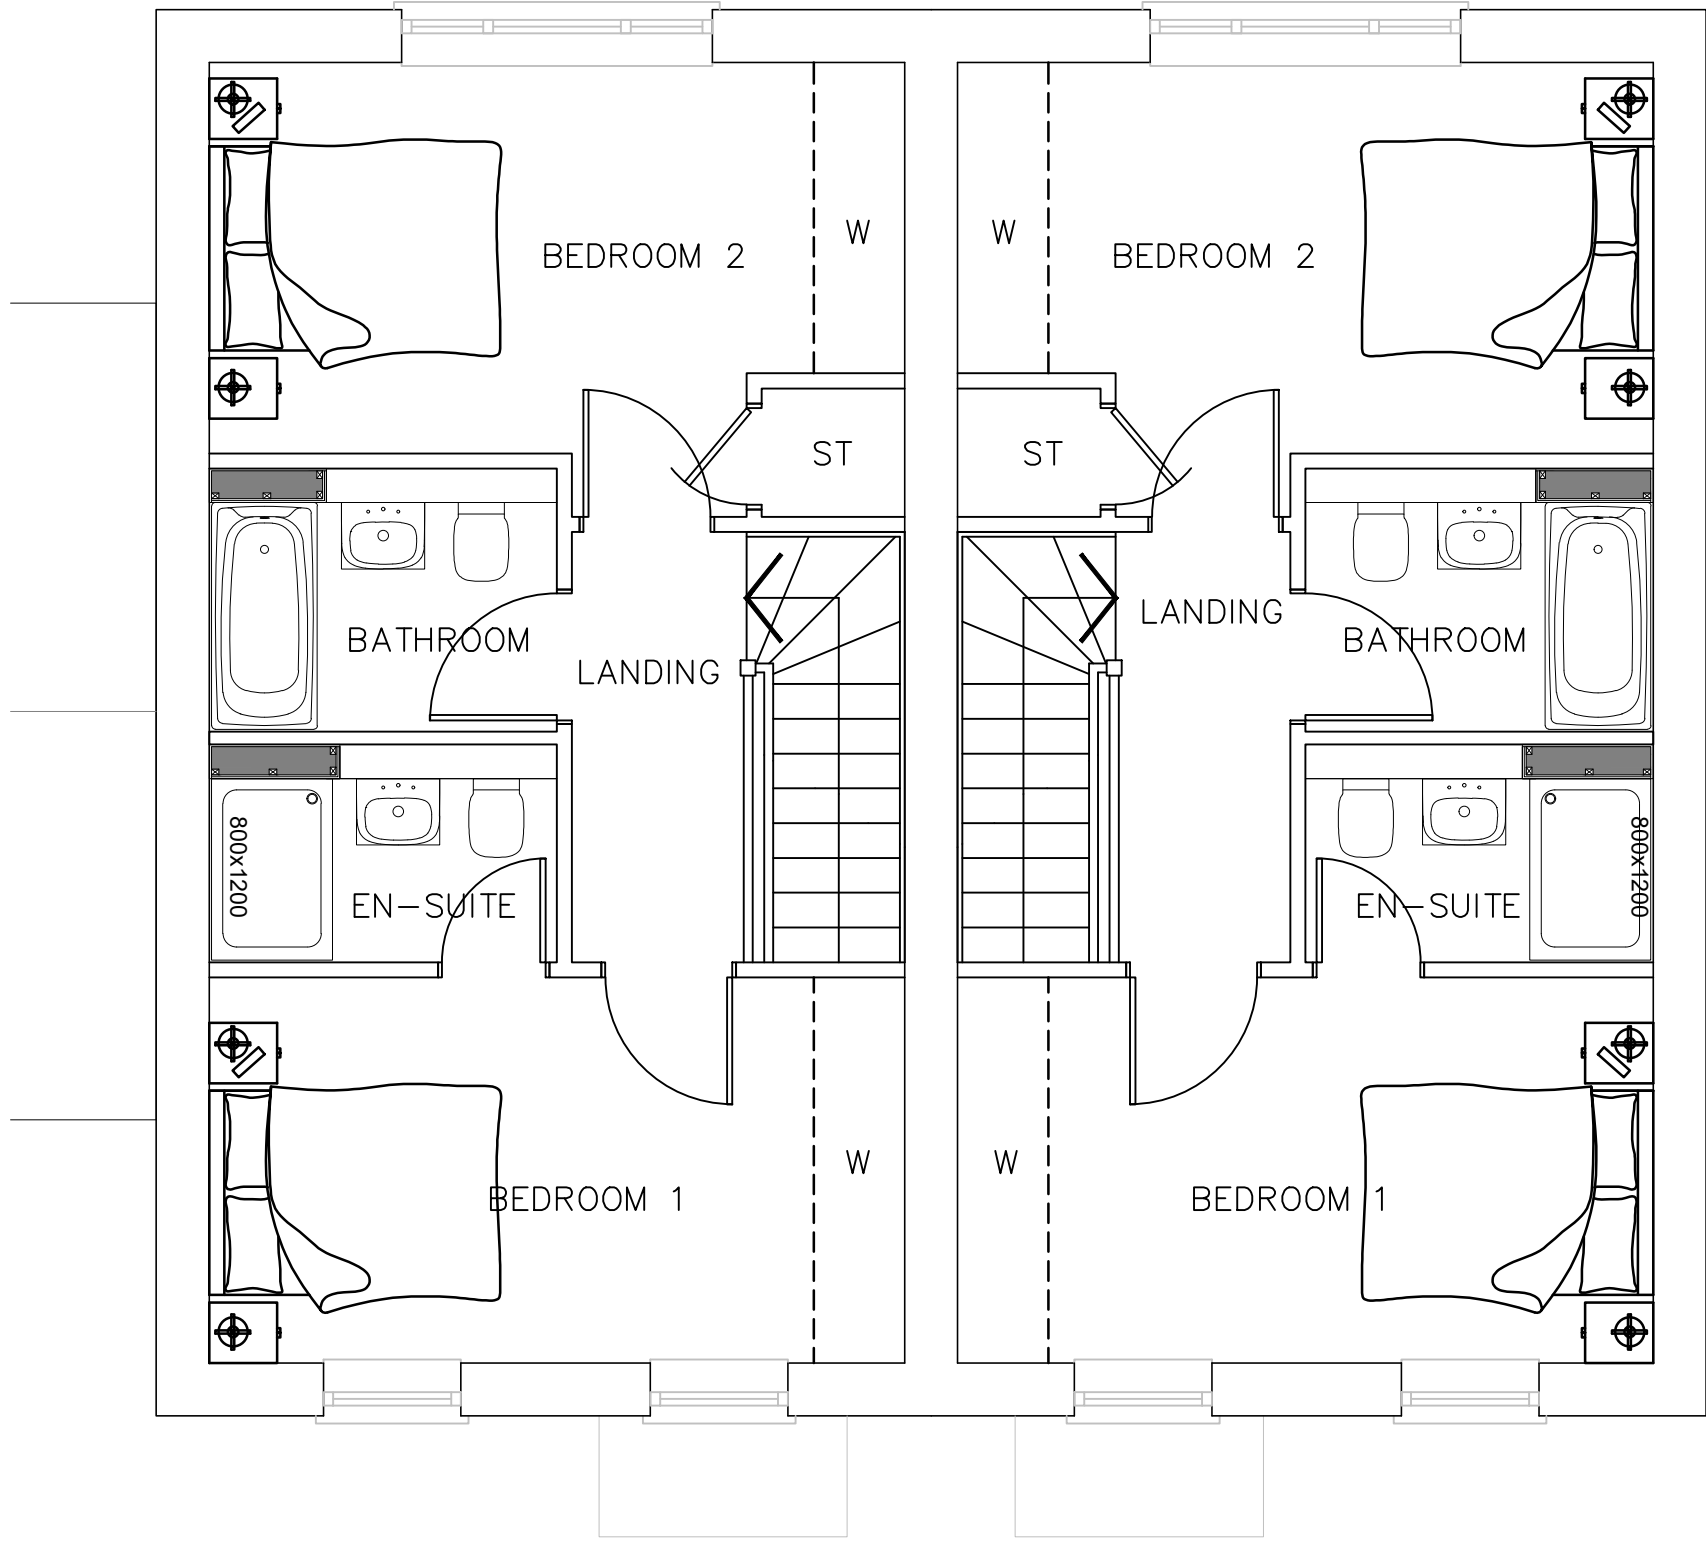

FIRST FLOOR PLAN

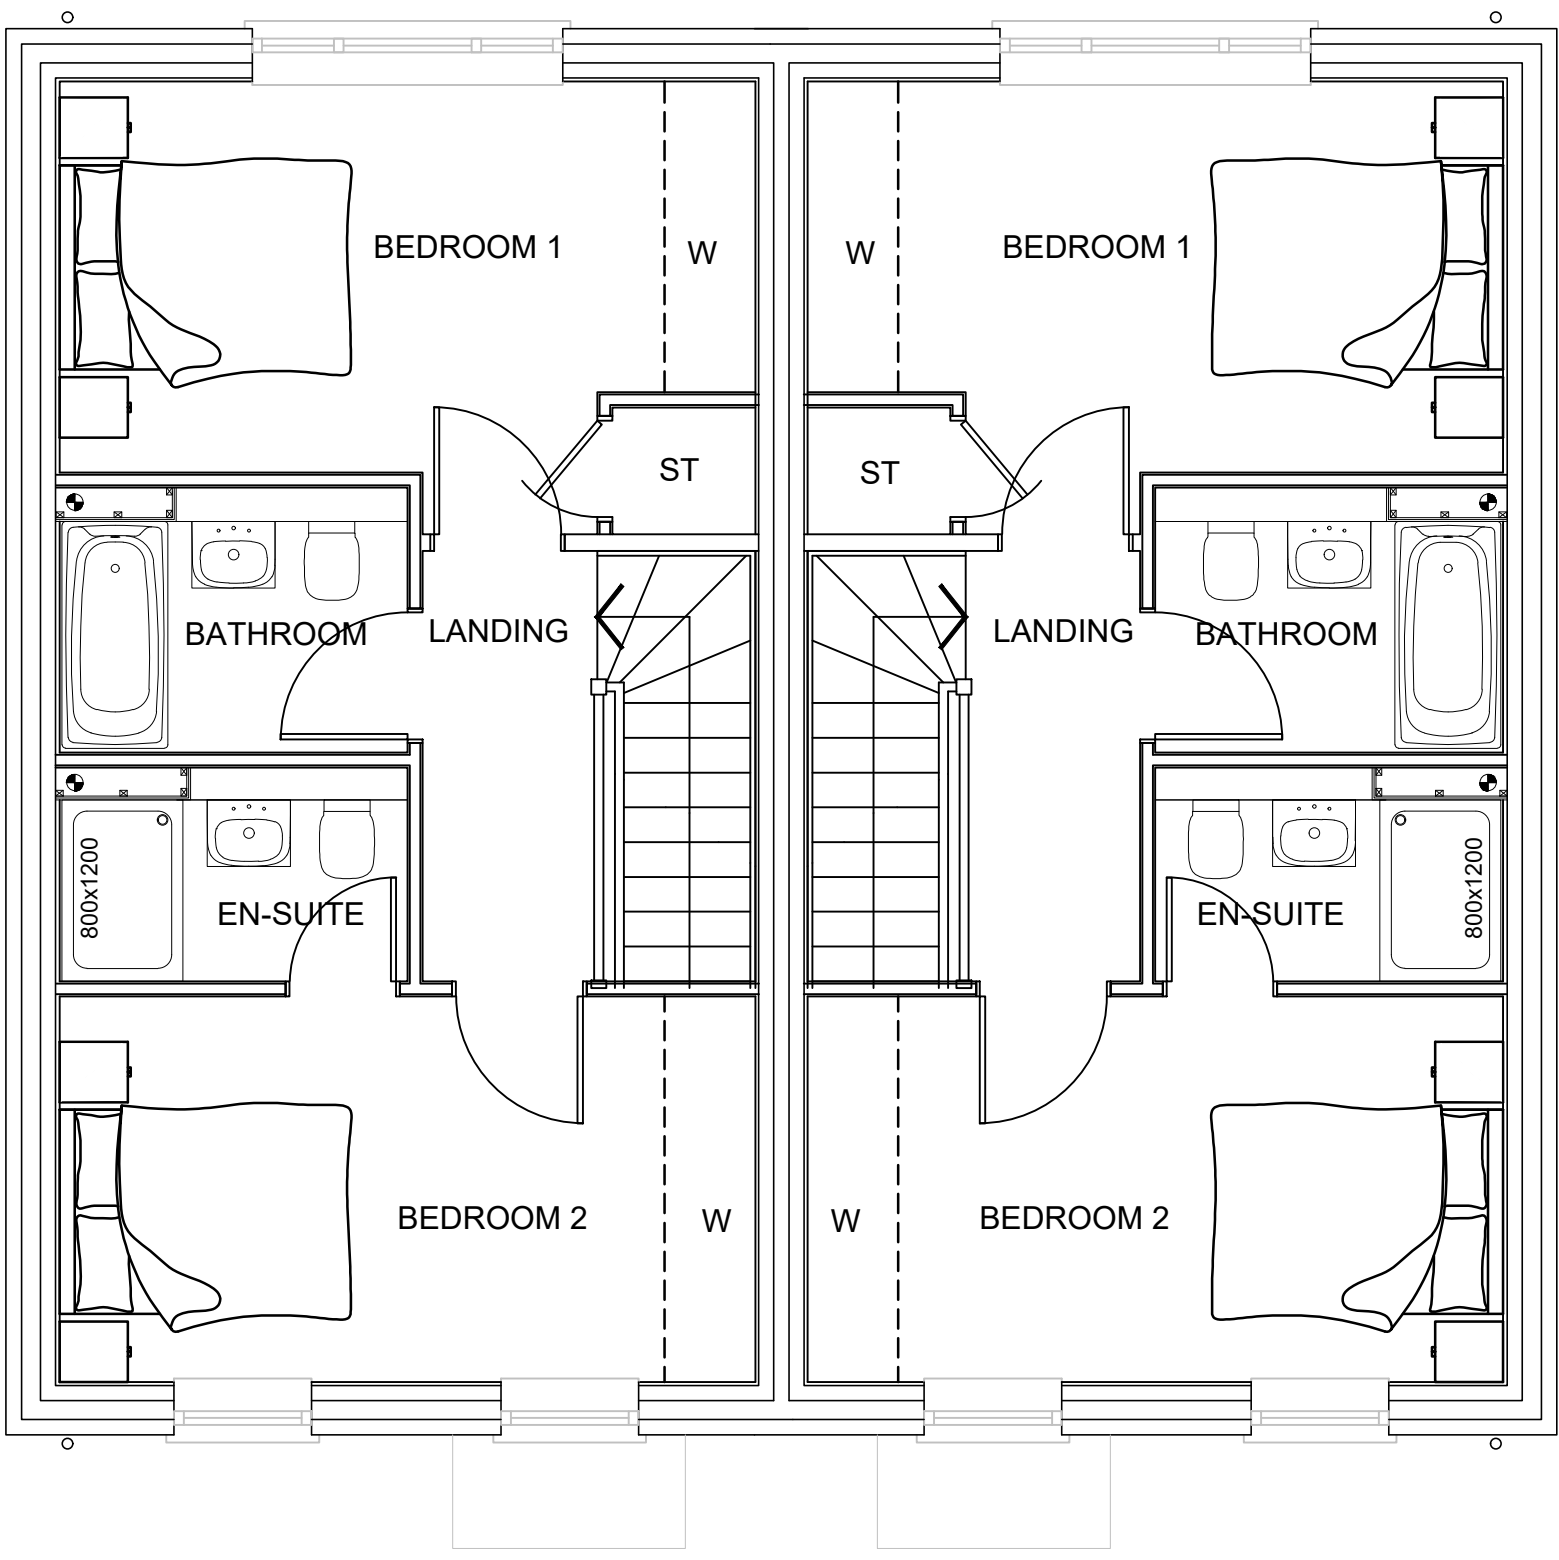


FIRST FLOOR PLAN

AS PLANNING

AS CONSTRUCTION


3BH2

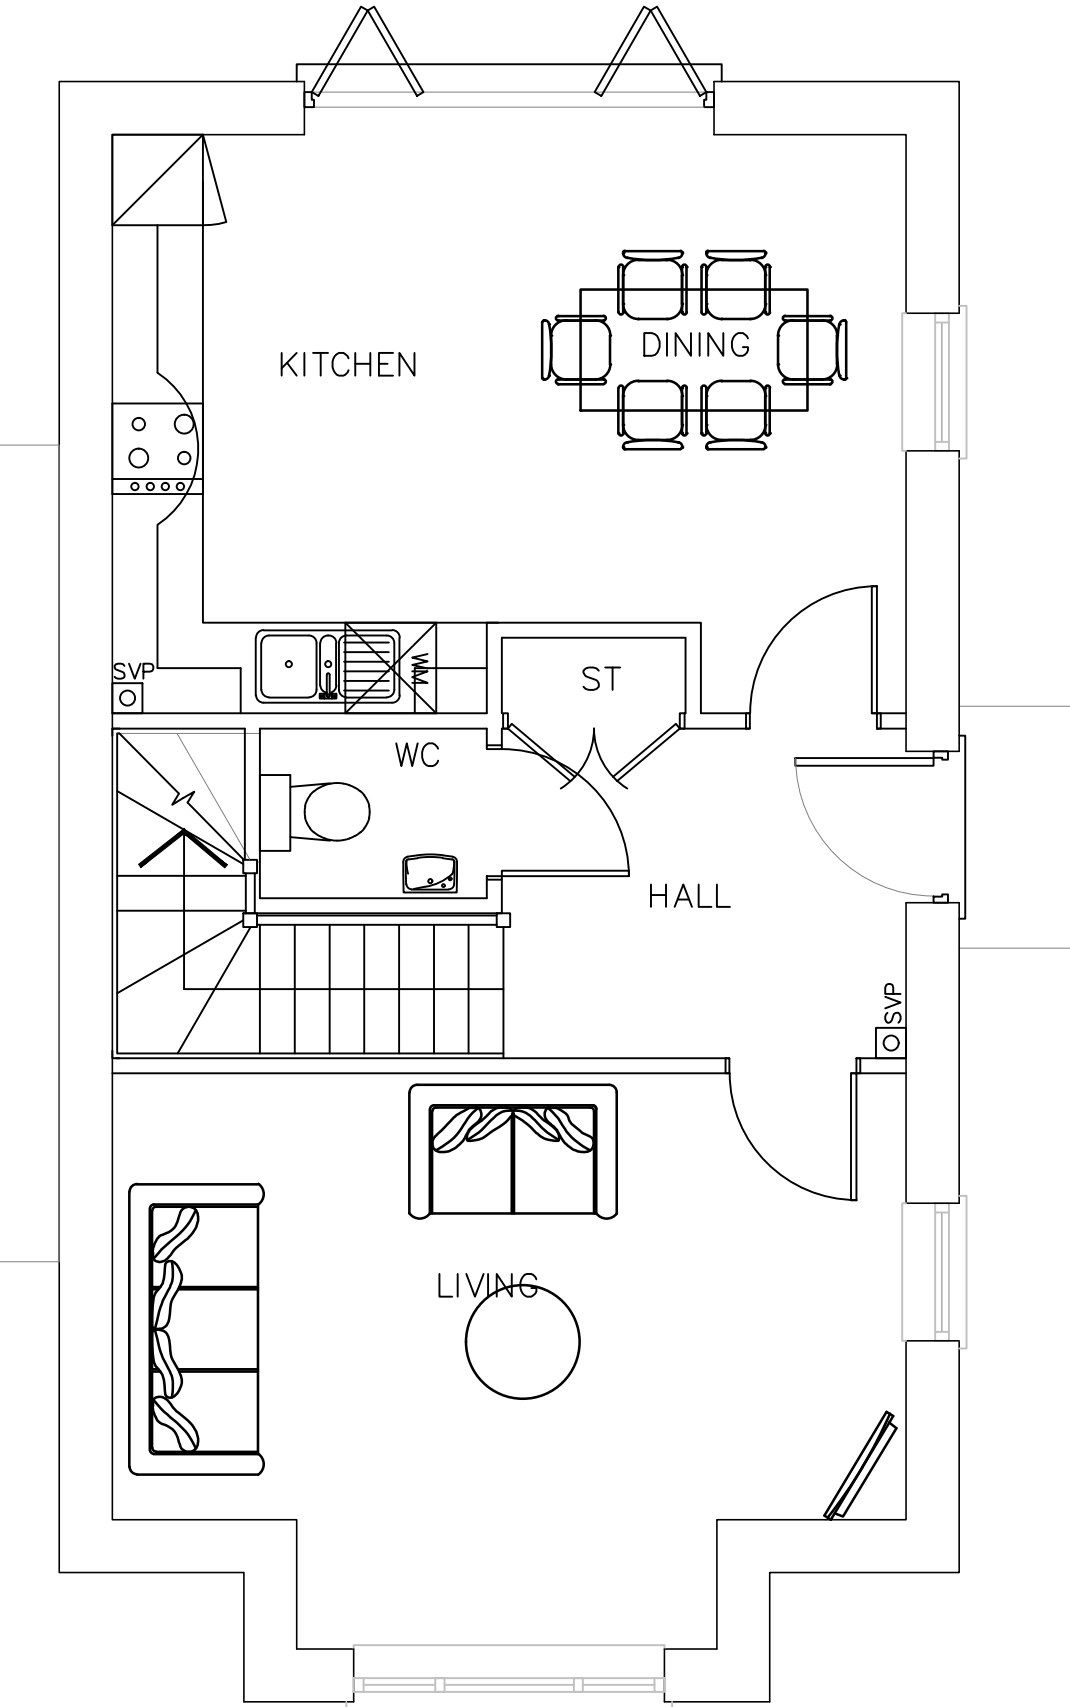

GROUND FLOOR PLAN

AS PLANNING

HT-10

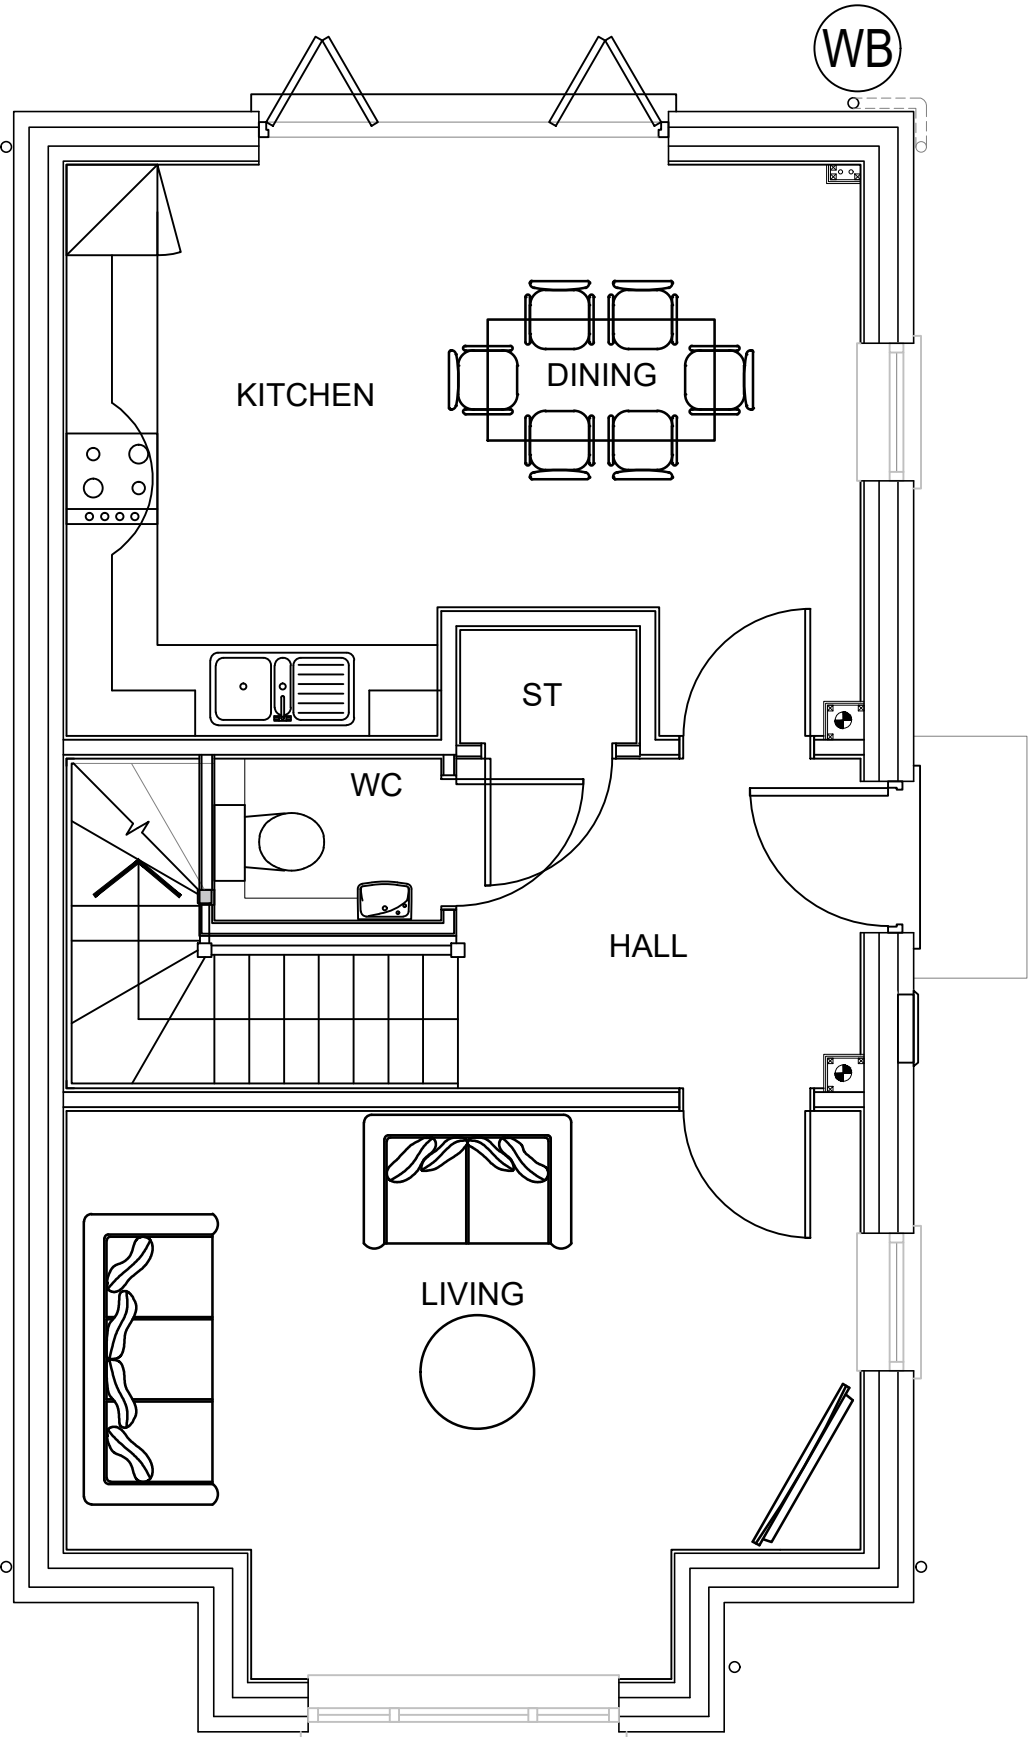


GROUND FLOOR PLAN


AS CONSTRUCTION

3BH2

HT-10

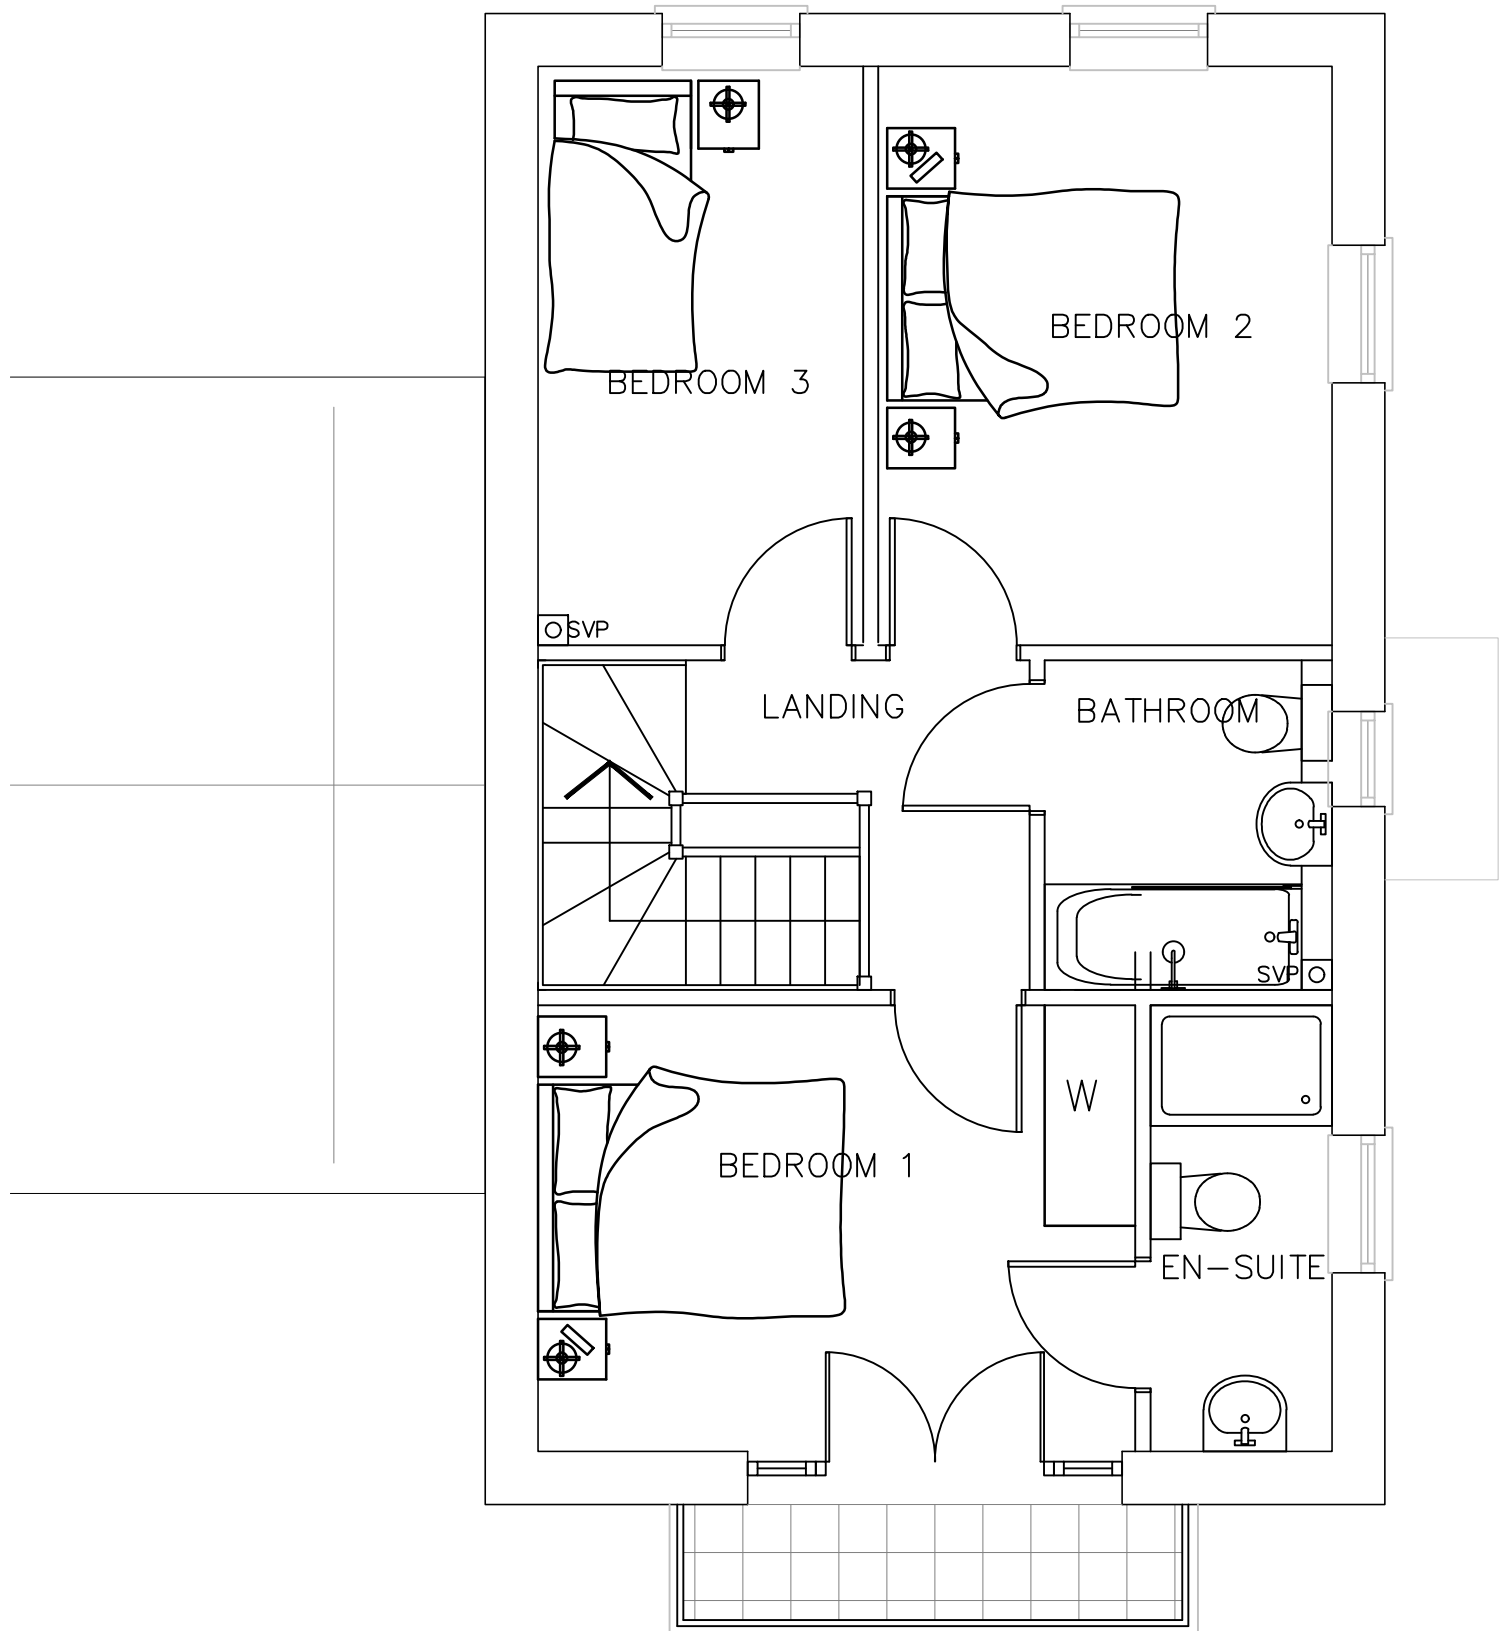

FIRST FLOOR PLAN

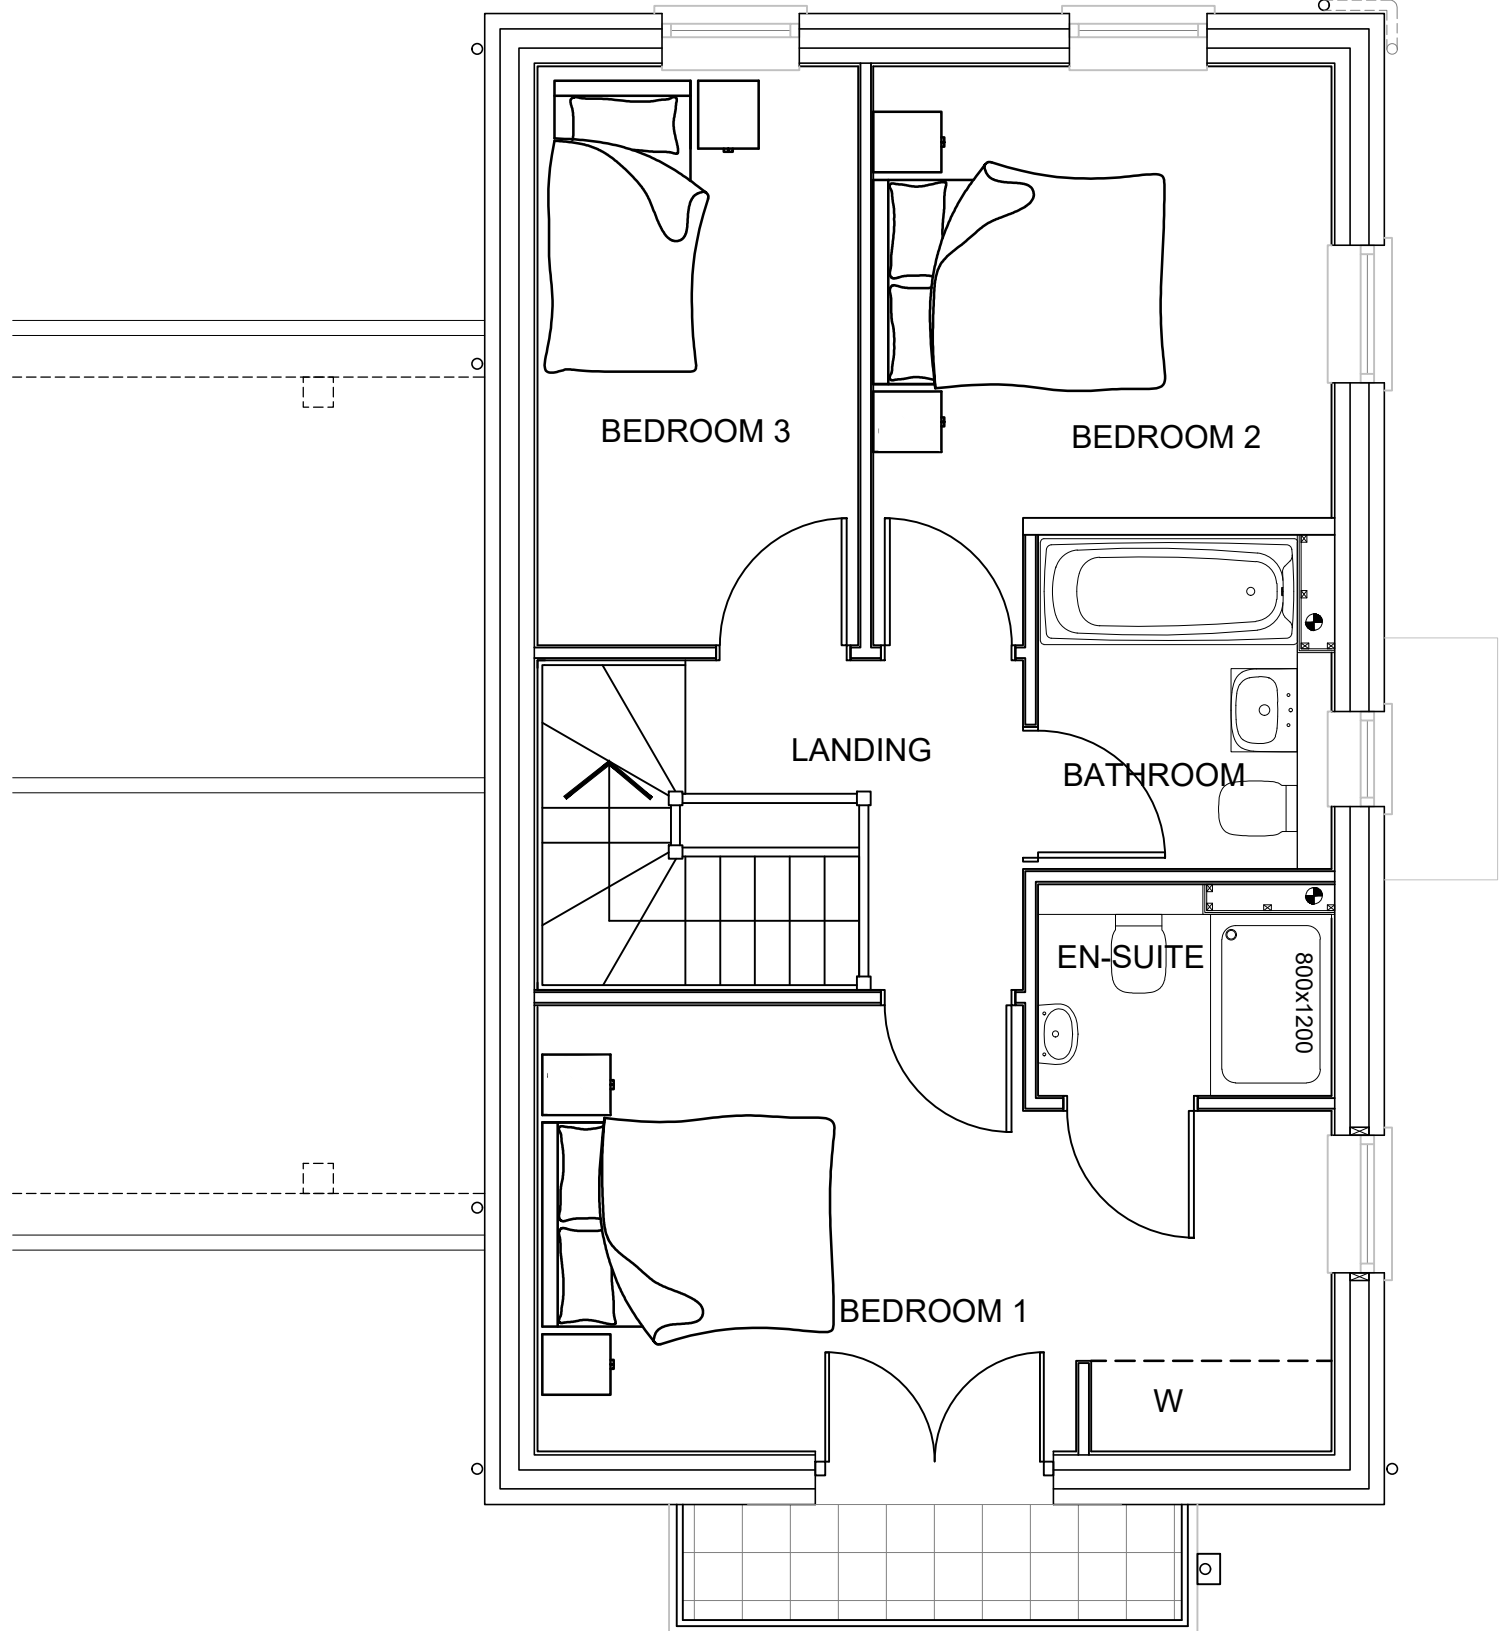


FIRST FLOOR PLAN

AS PLANNING


AS CONSTRUCTION

3BHT

HT-12

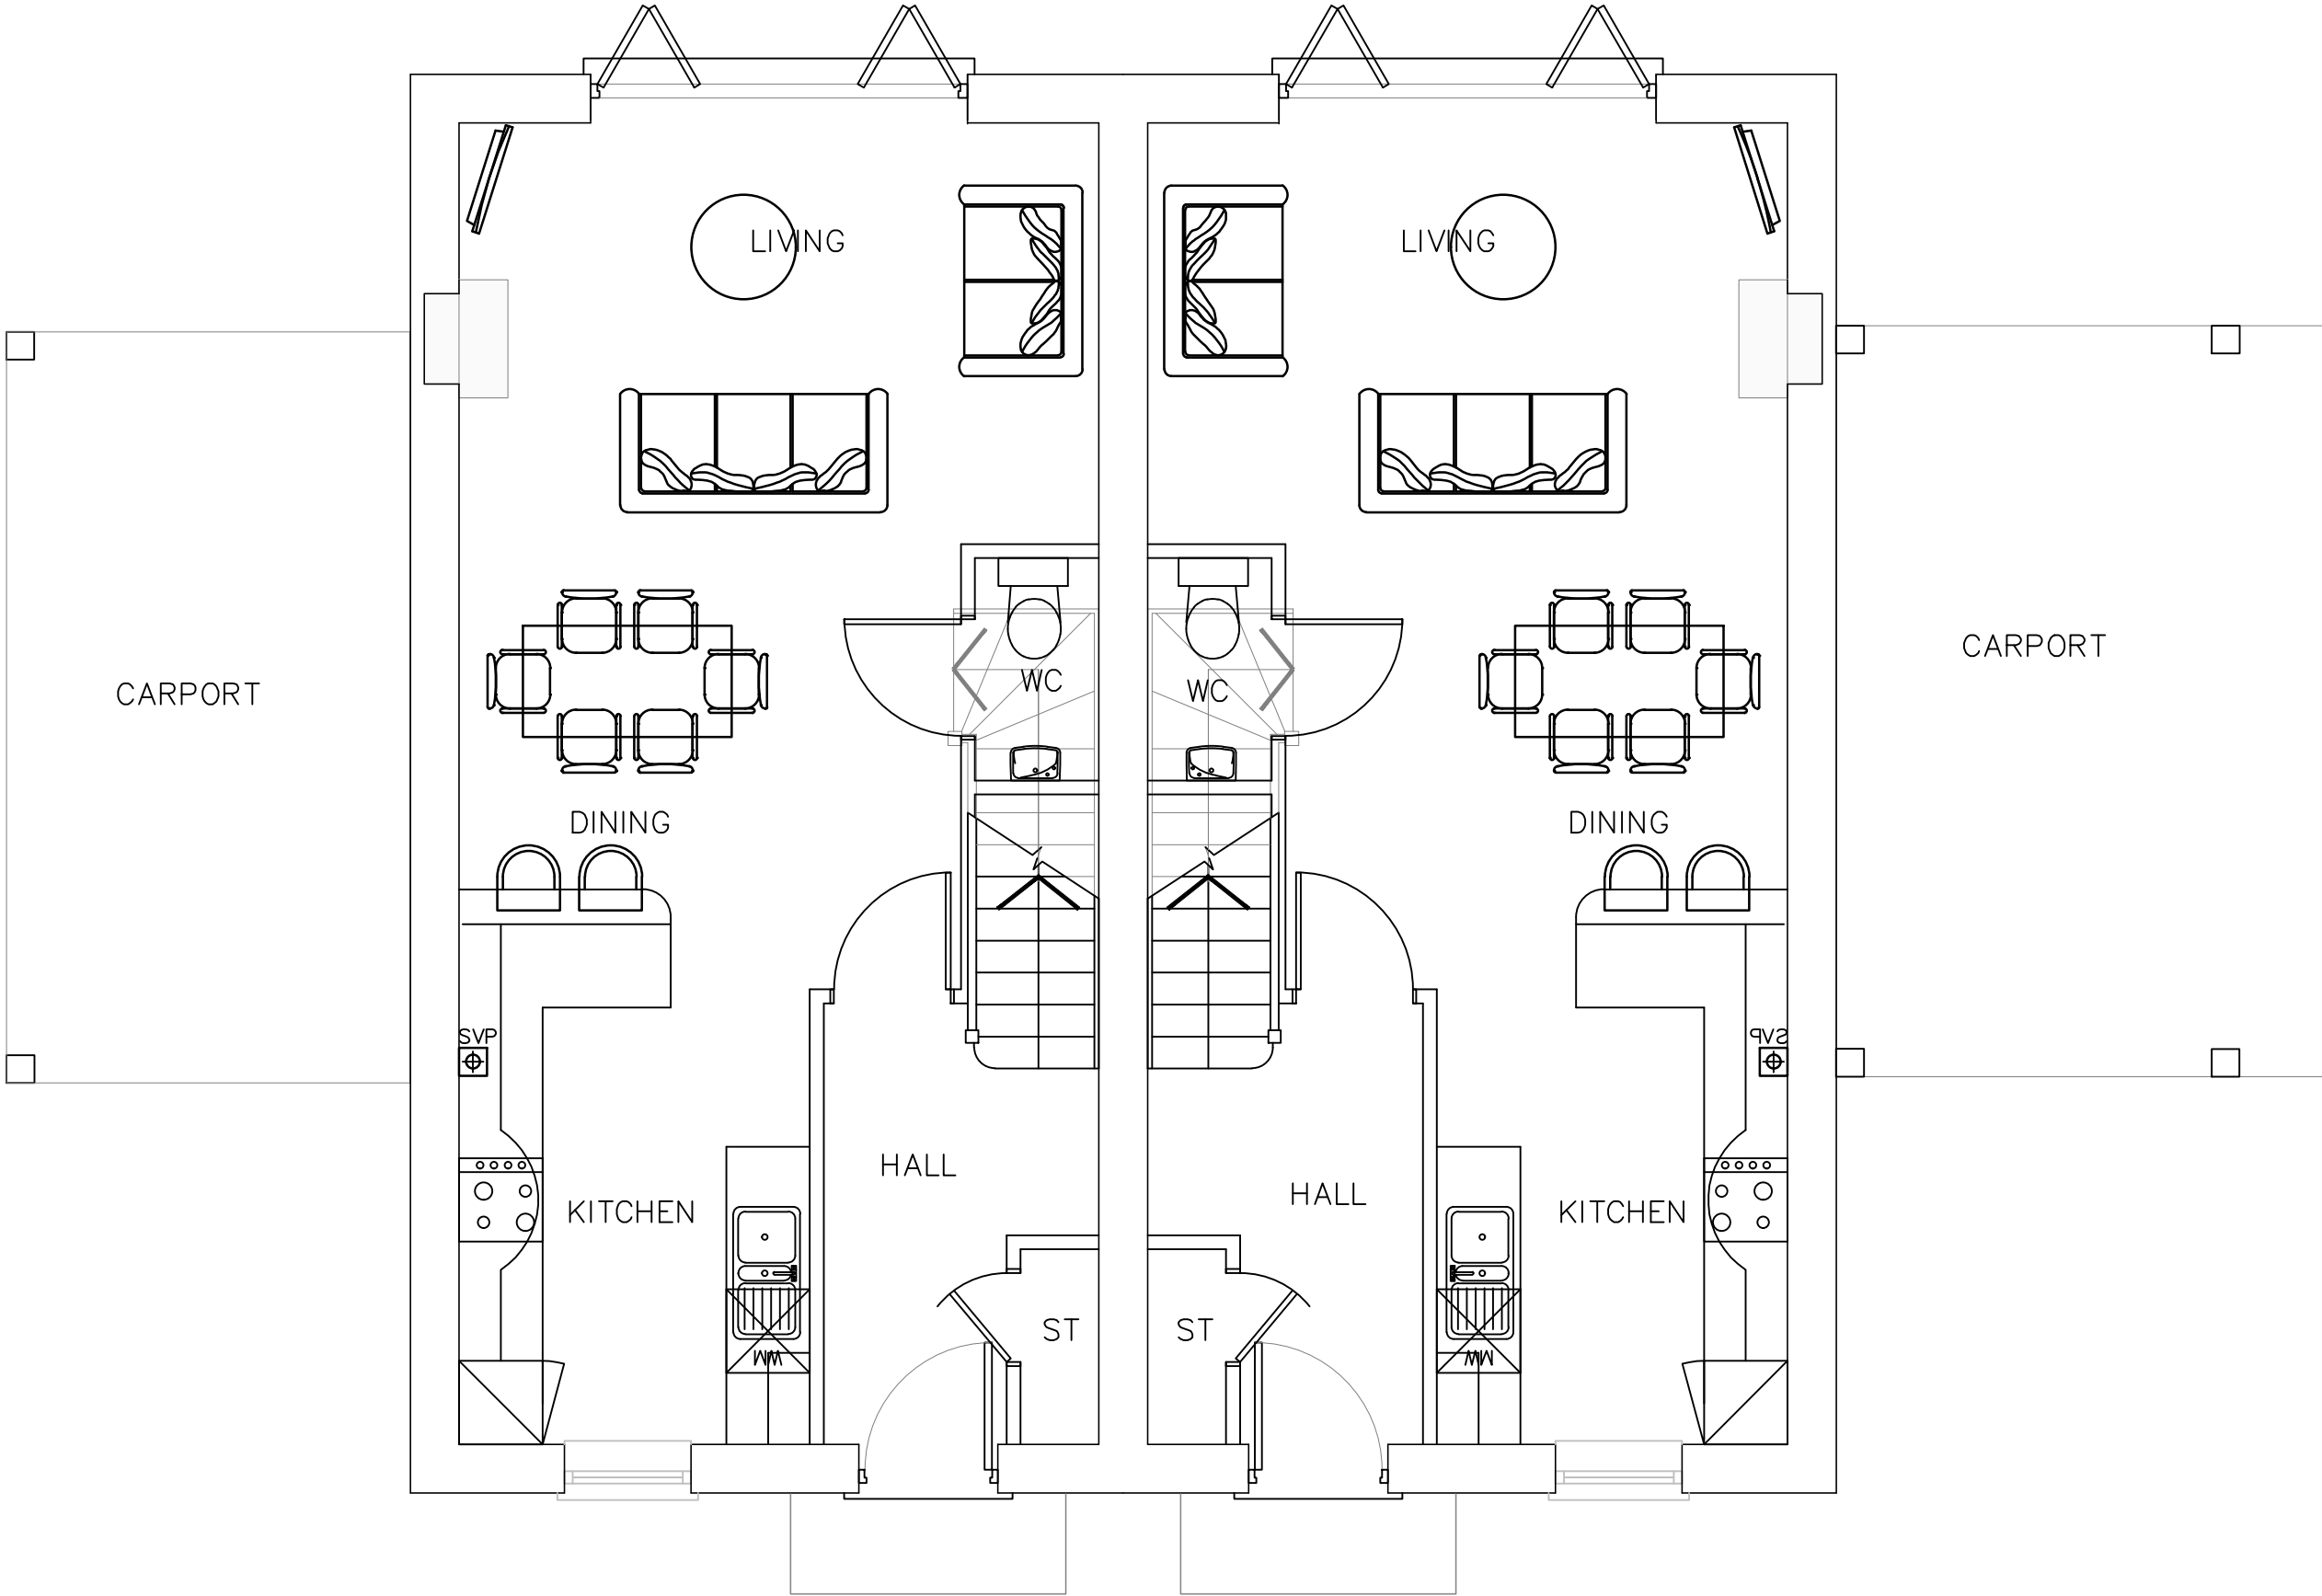

GROUND FLOOR PLAN

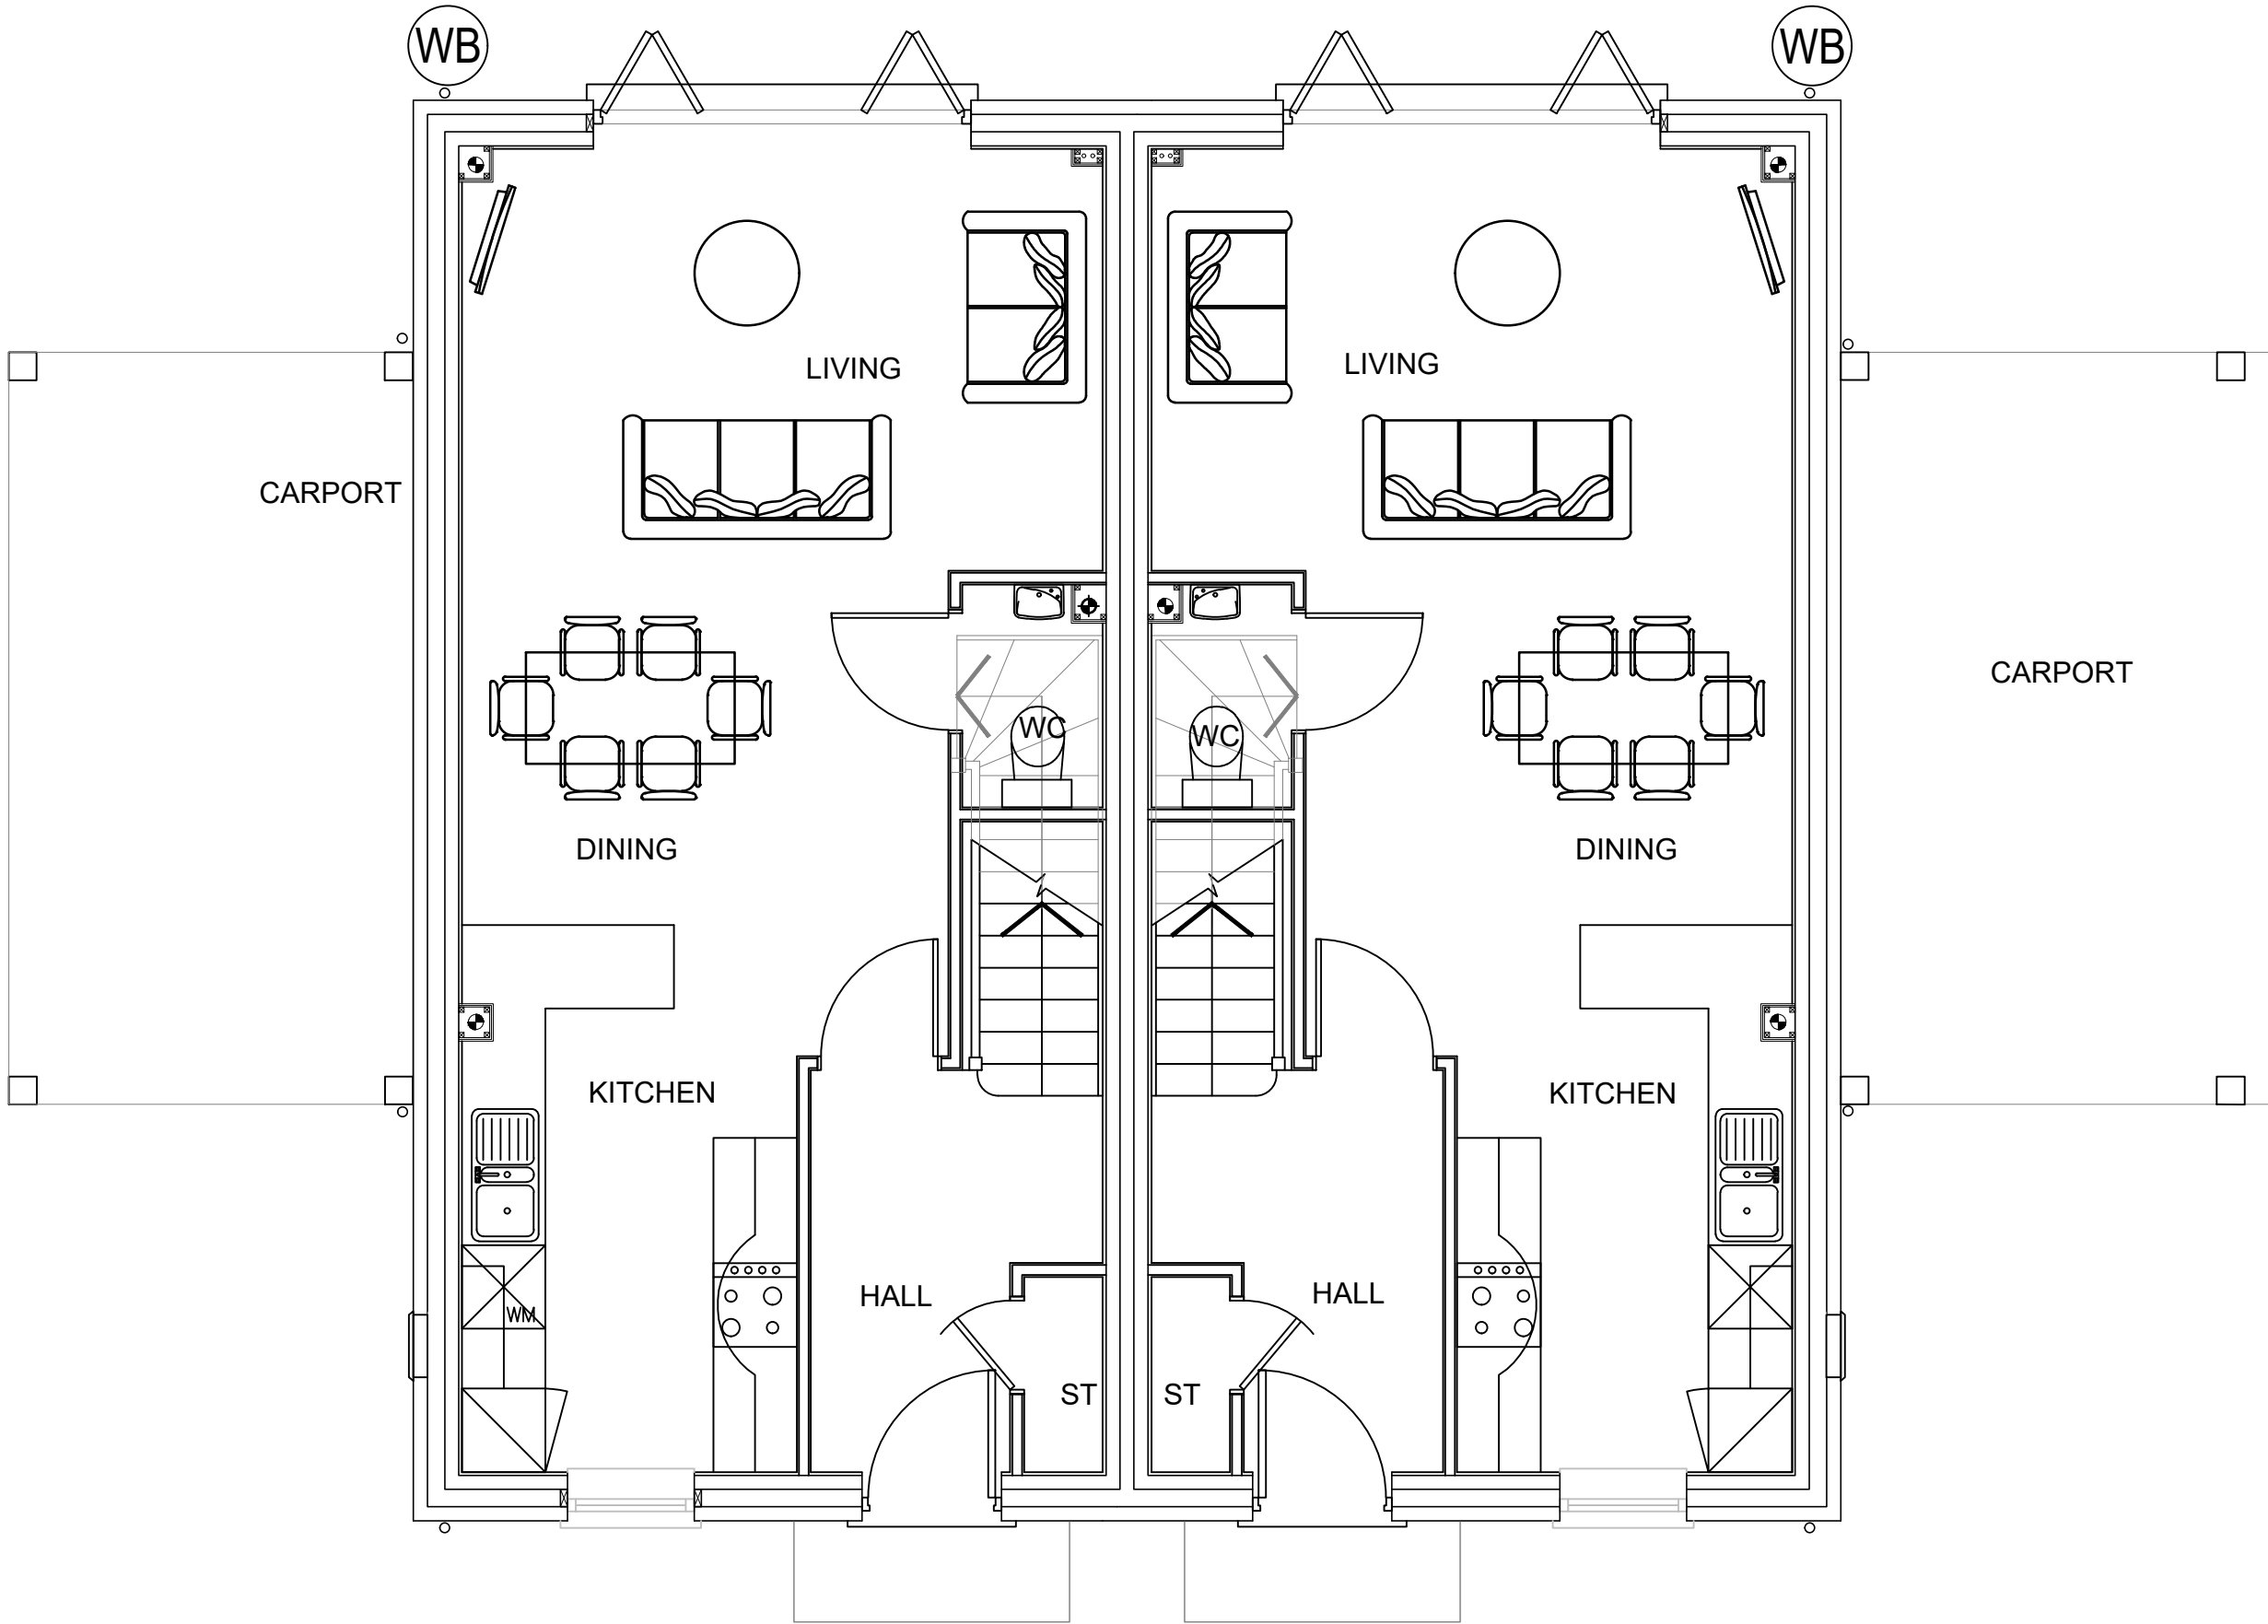


GROUND FLOOR PLAN

AS PLANNING


AS CONSTRUCTION

3BHT

HT-12

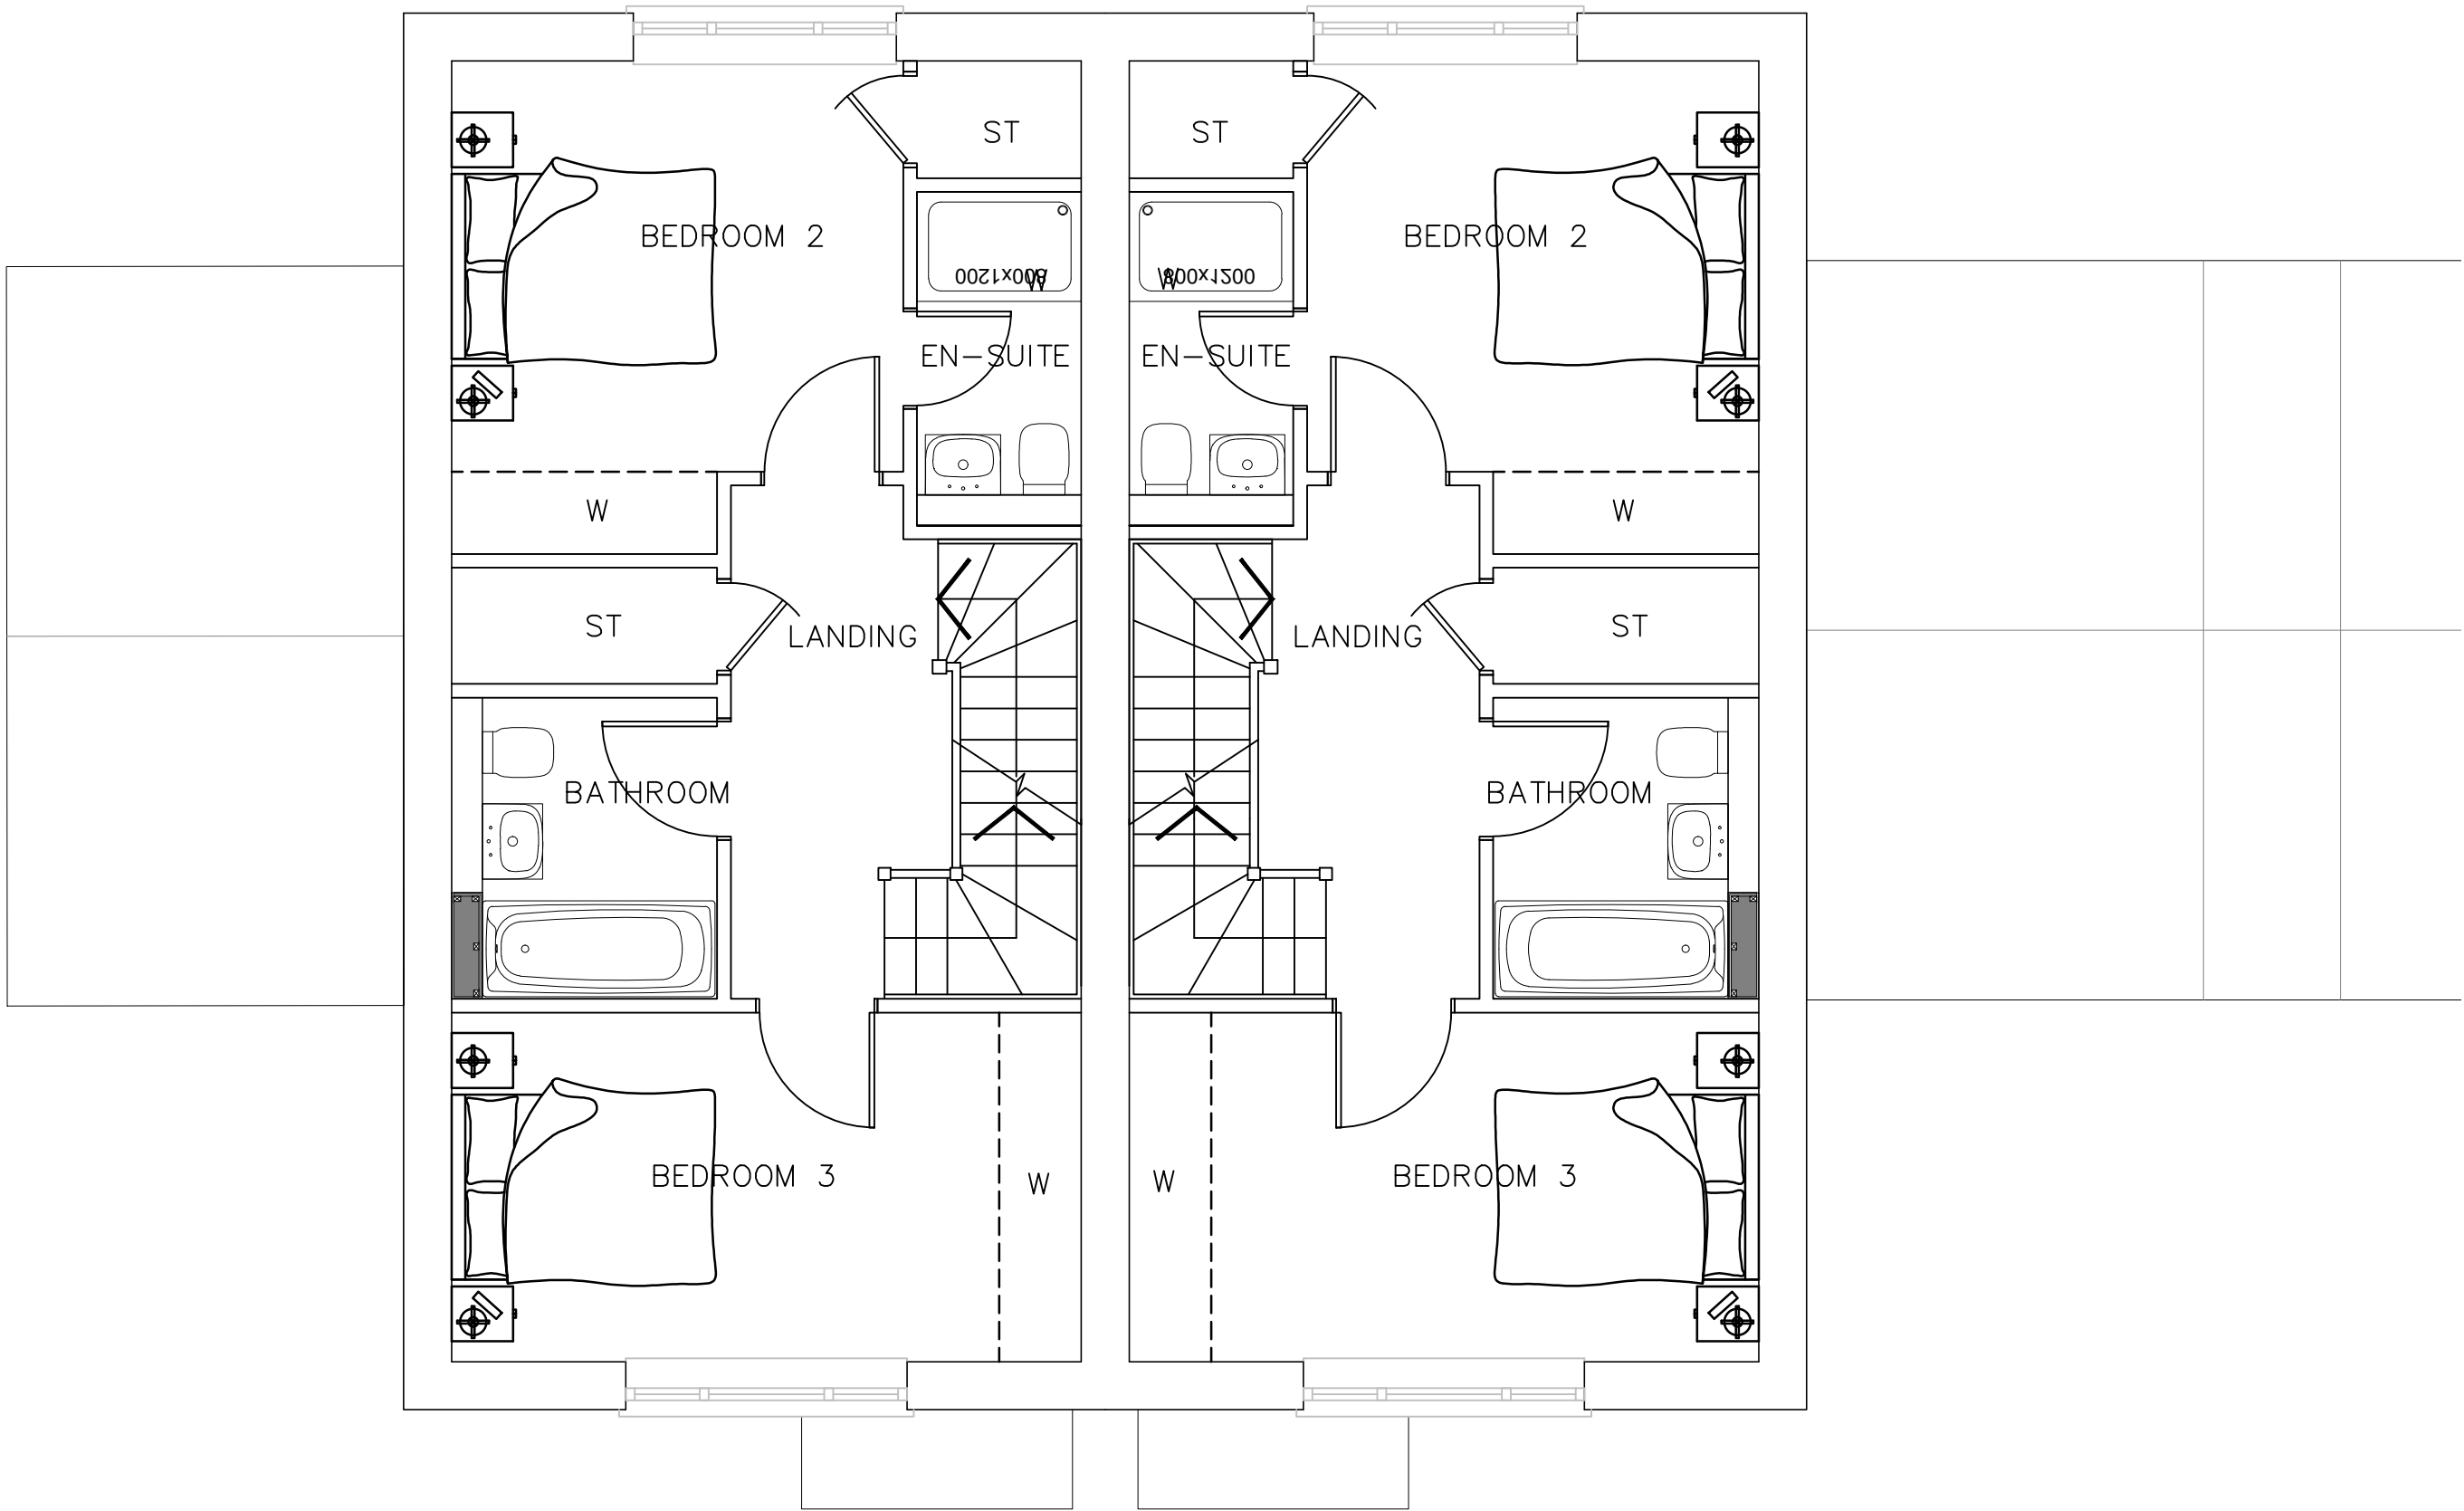

FIRST FLOOR PLAN

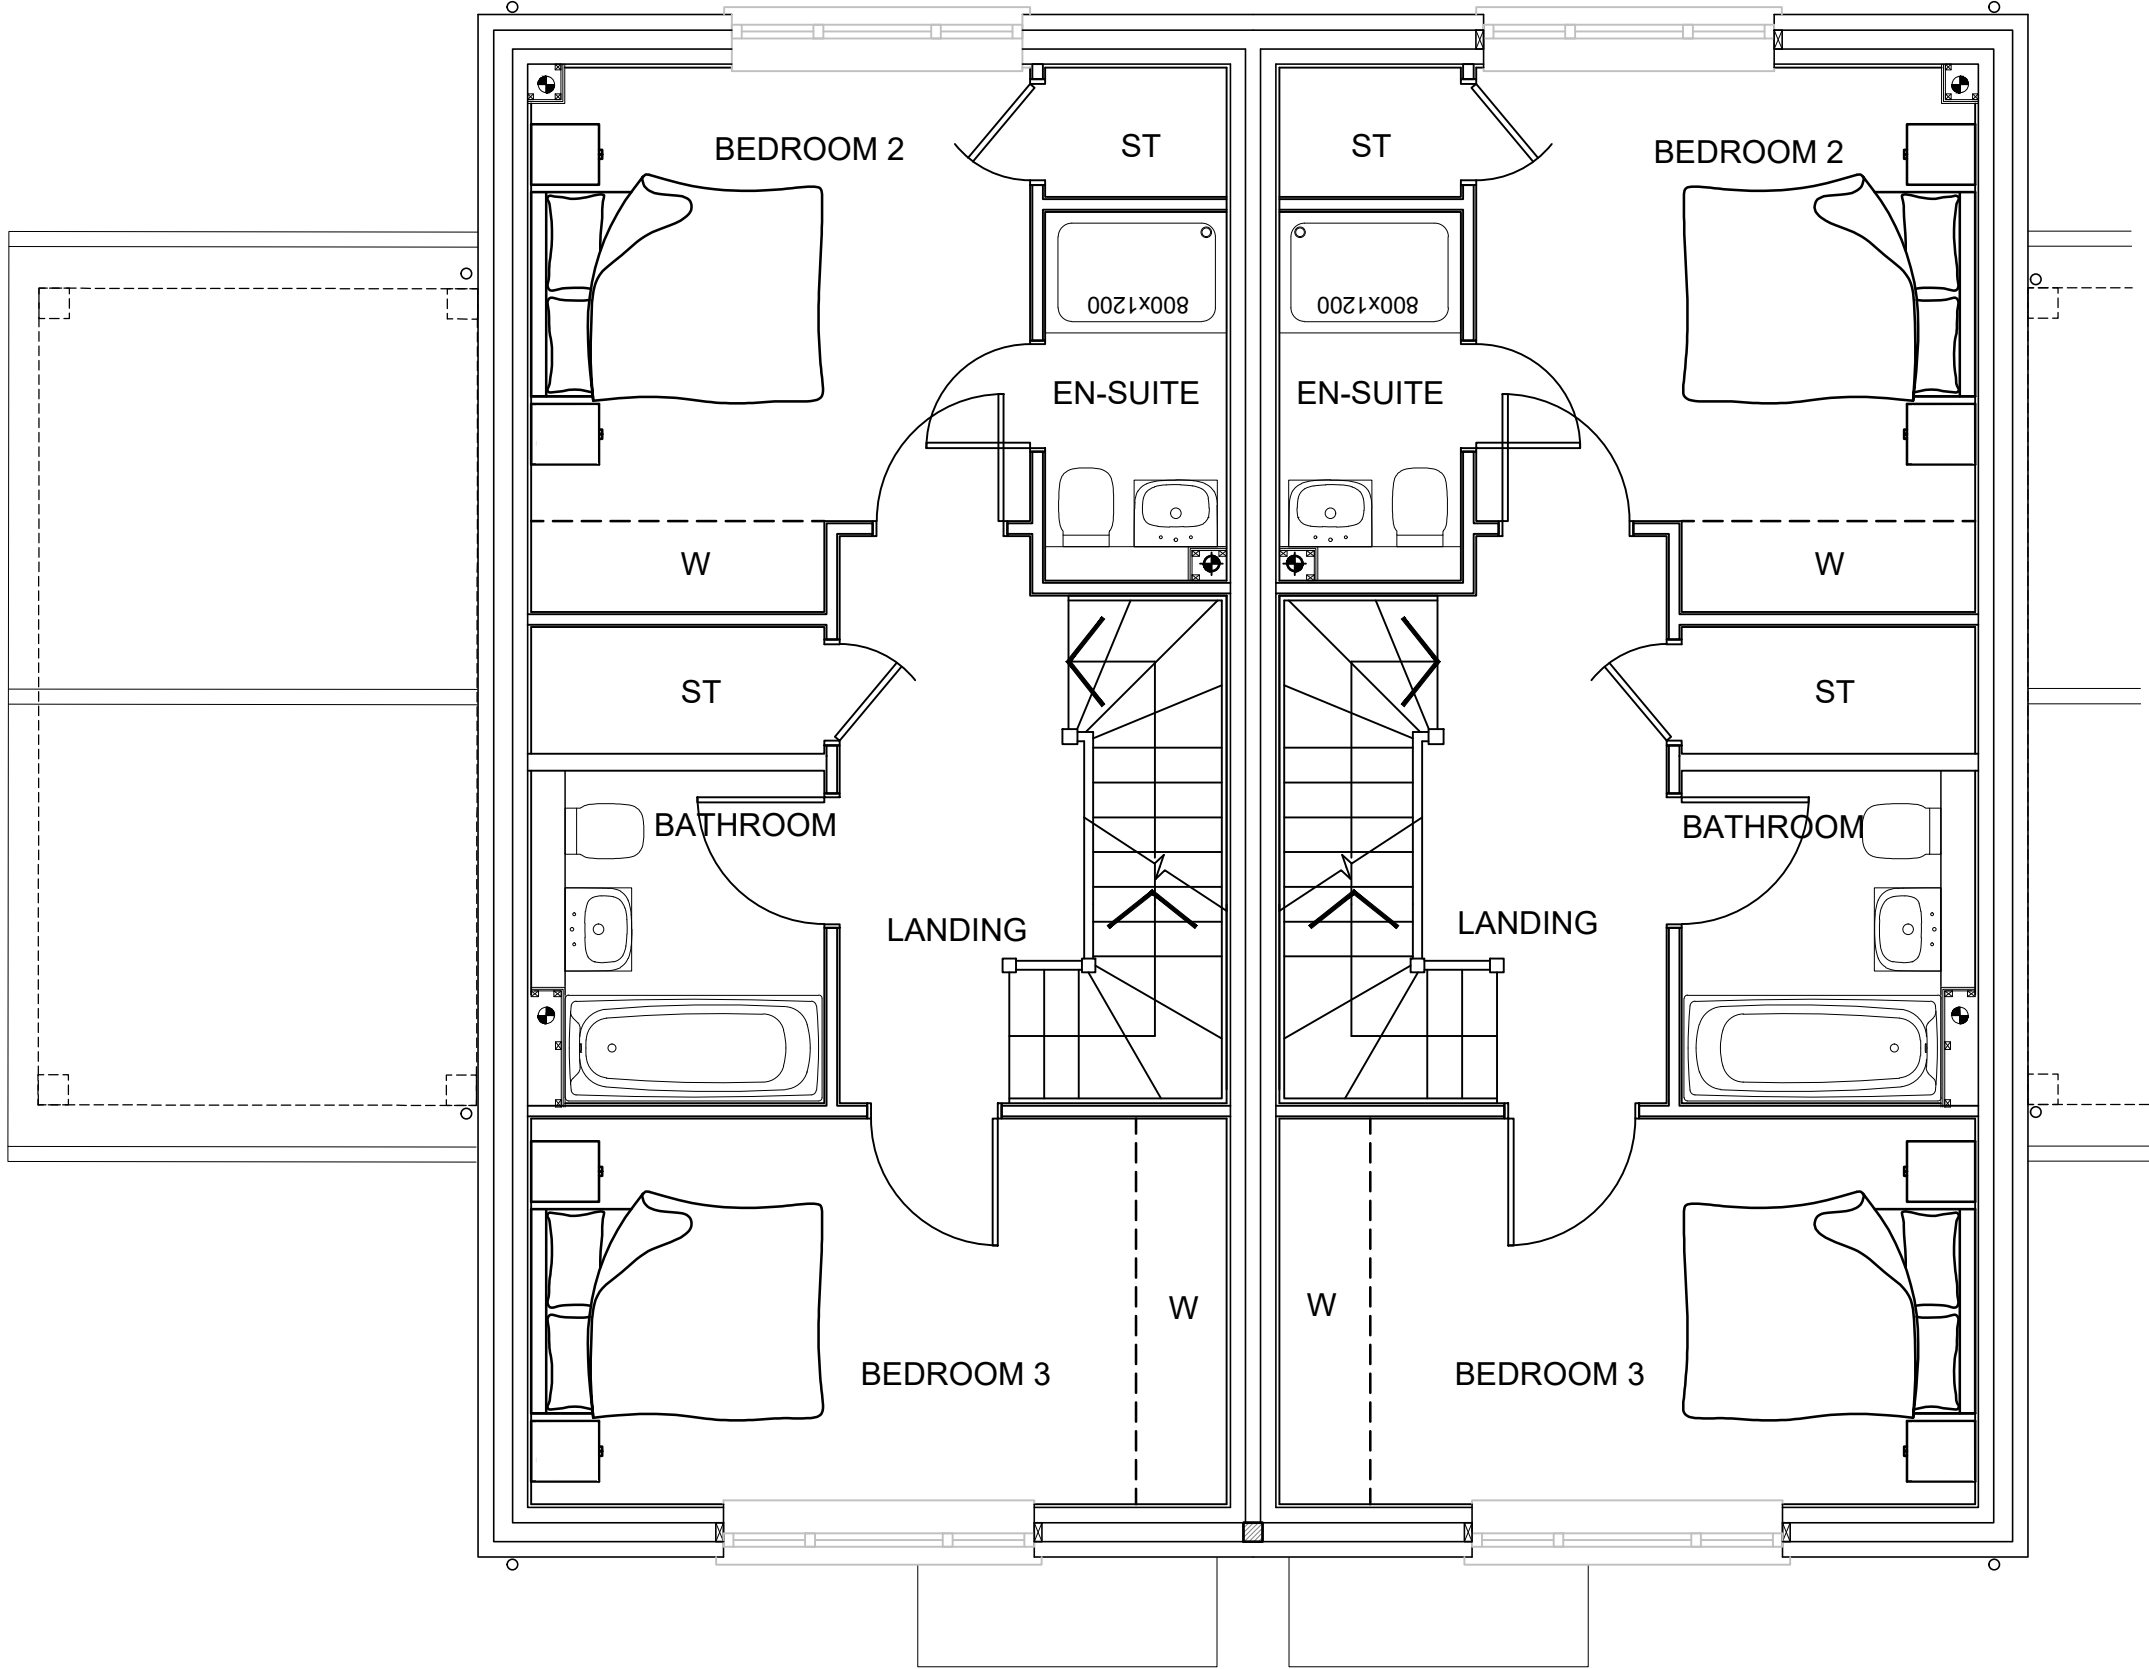


FIRST FLOOR PLAN

AS PLANNING

AS CONSTRUCTION

3BHT

HT-12

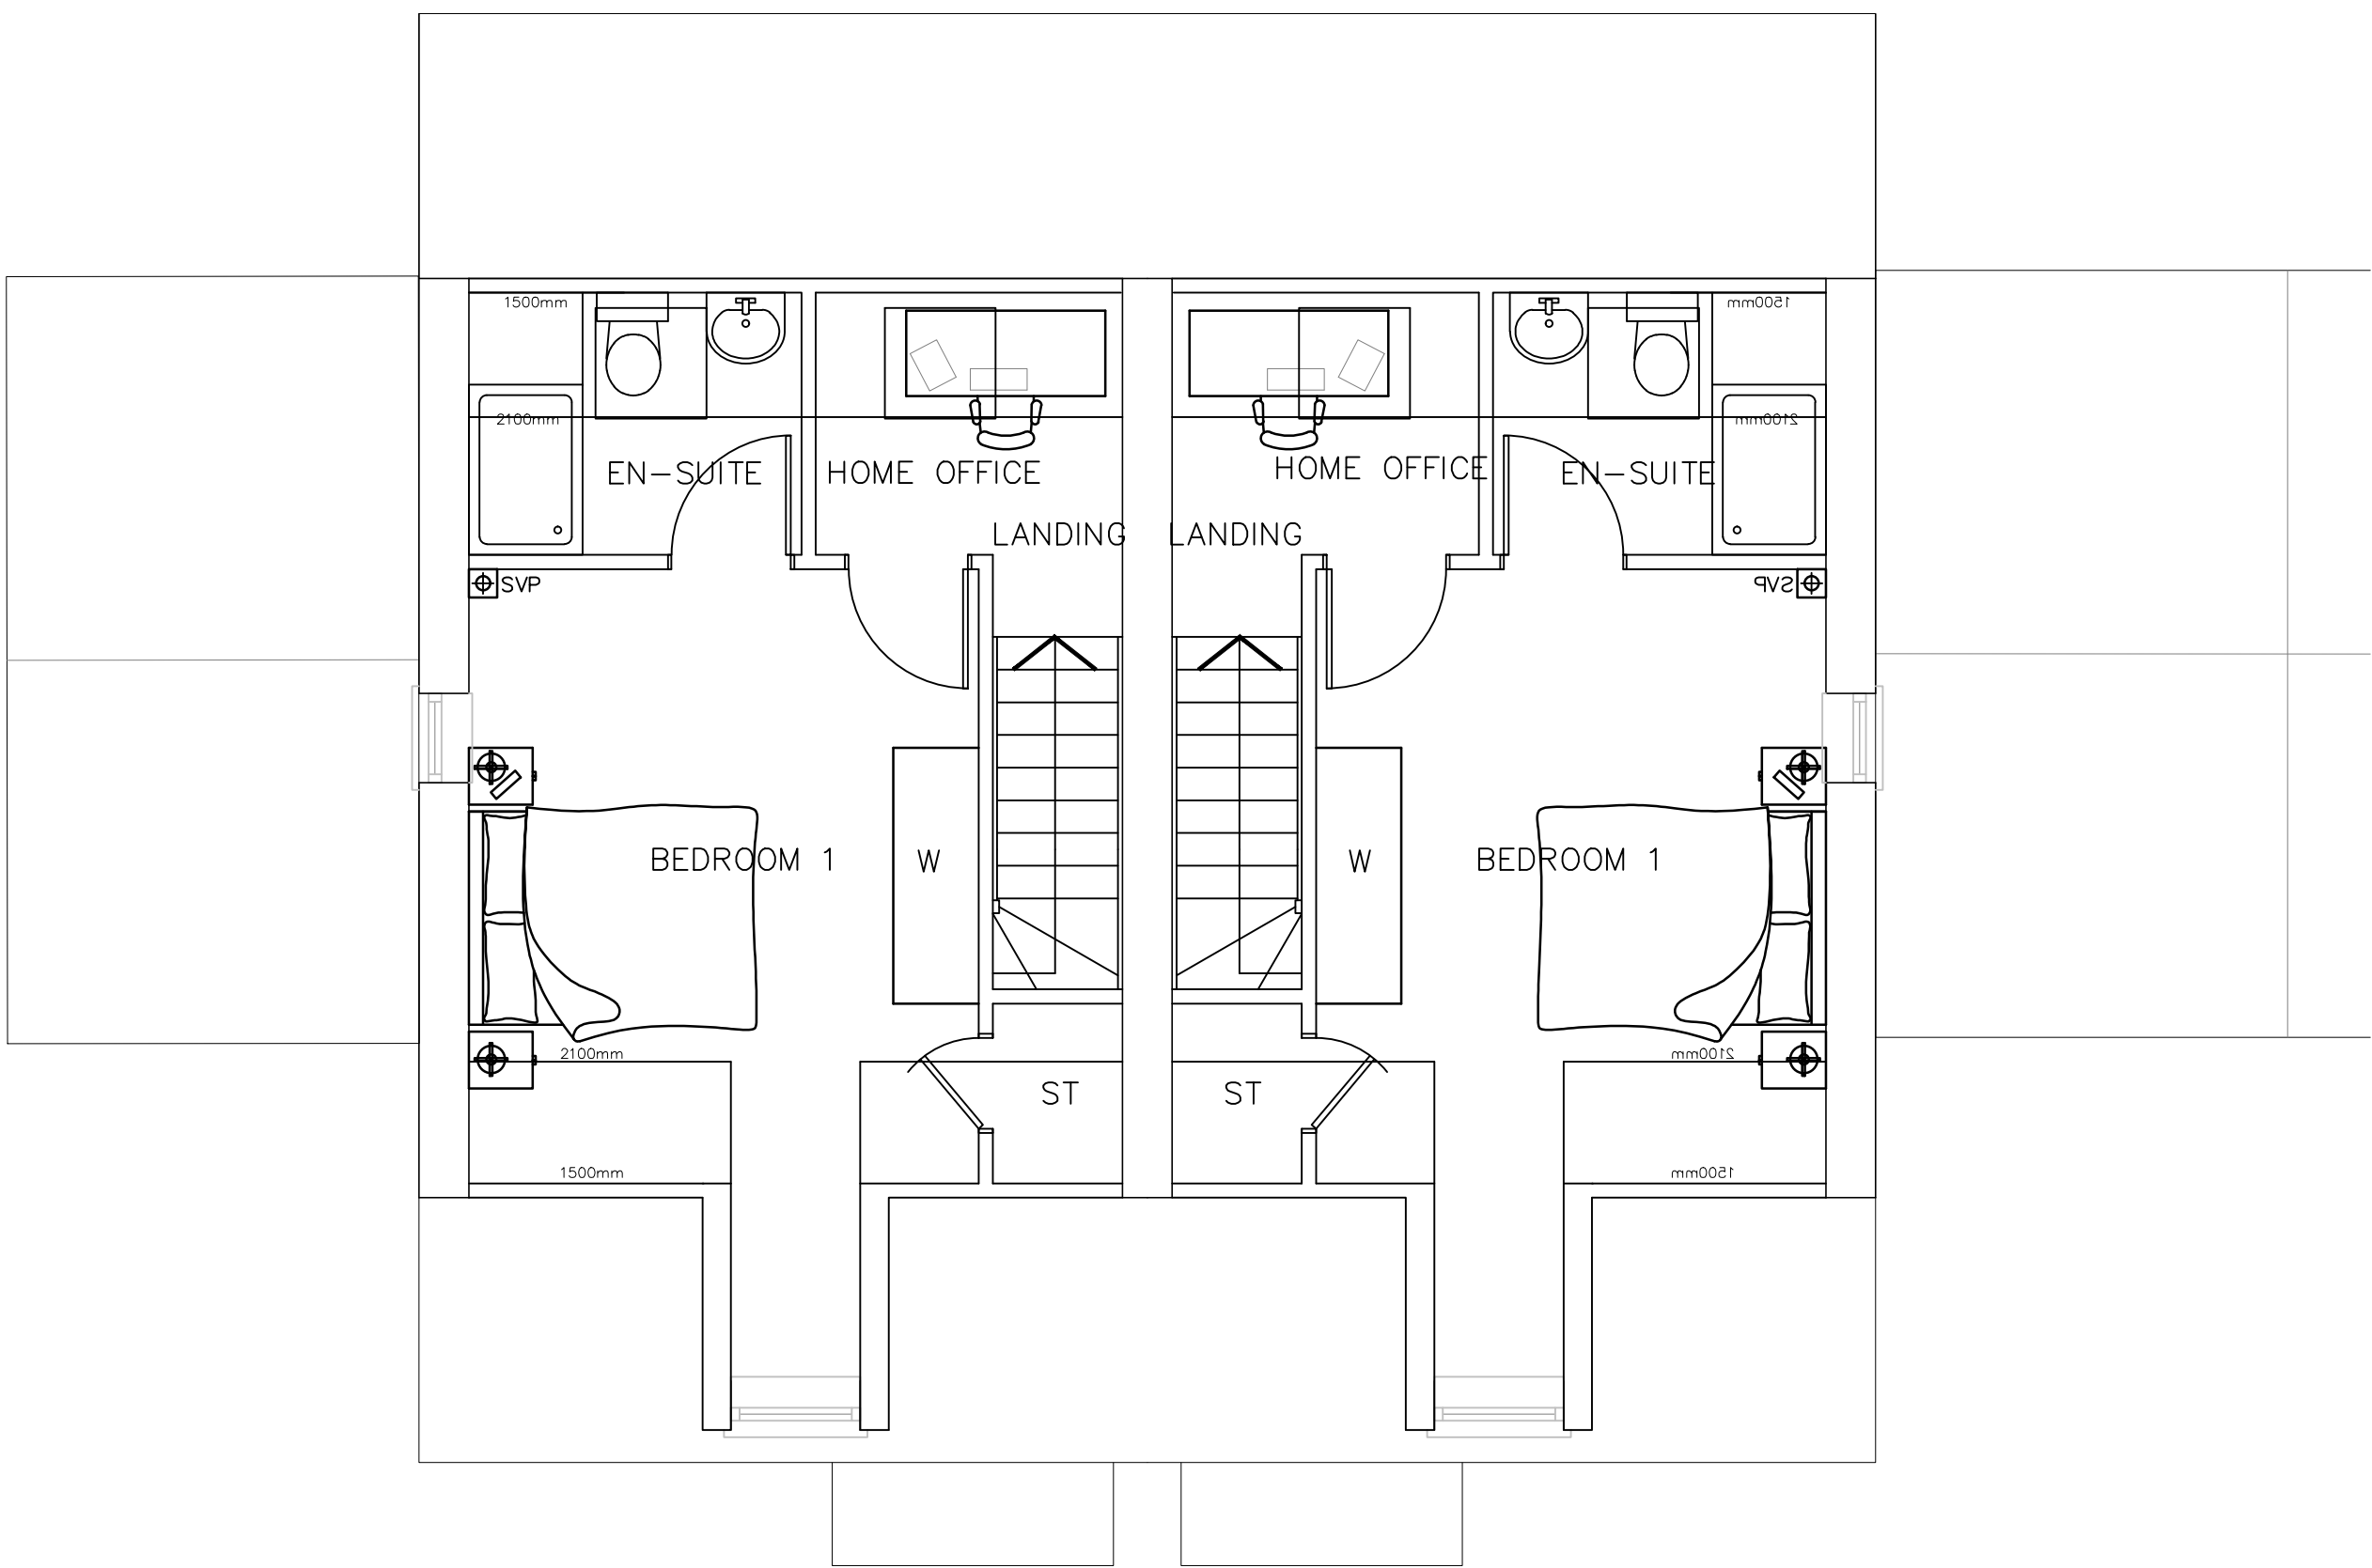

SECOND FLOOR PLAN



SECOND FLOOR PLAN


AS PLANNING

AS CONSTRUCTION


2BH2

HT-14

PLOT 67

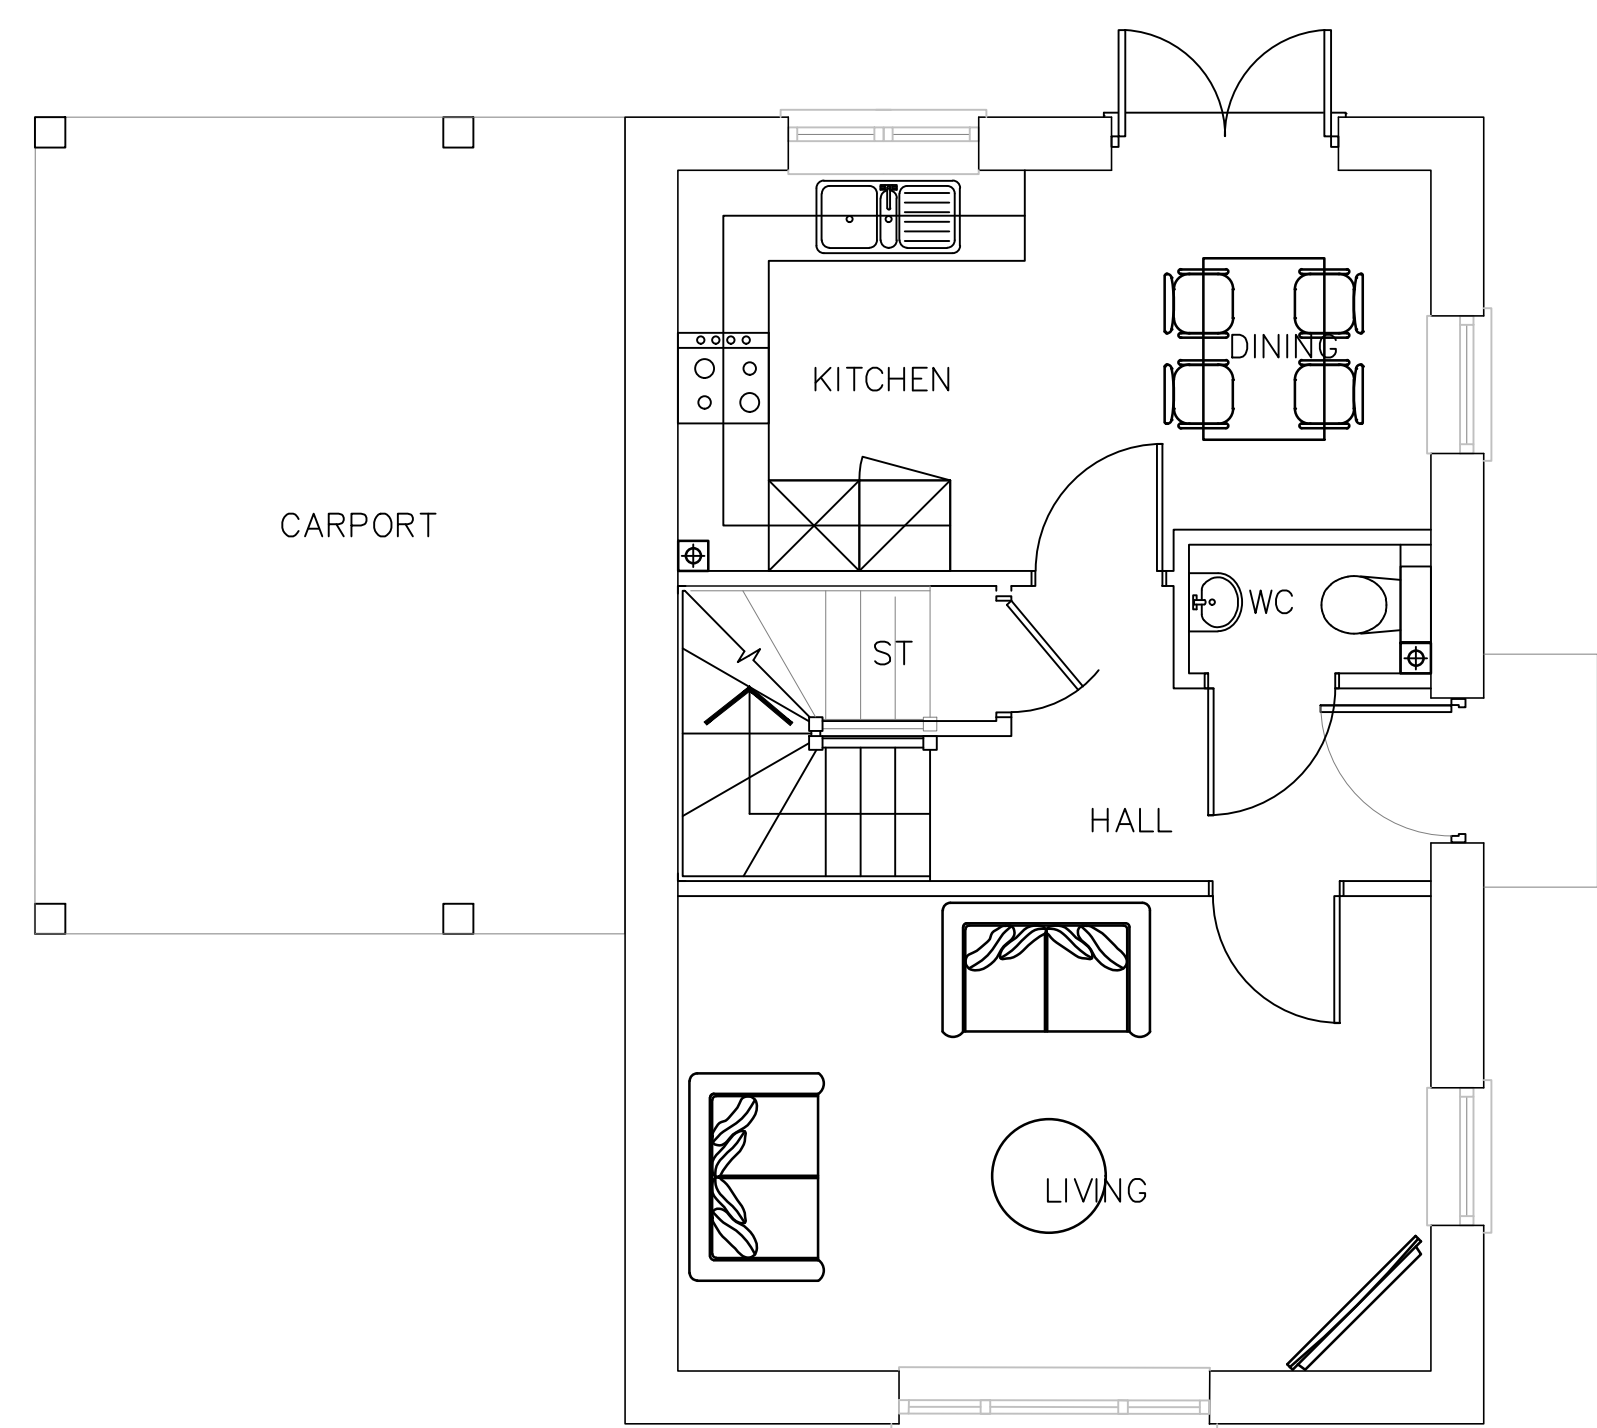

GROUND FLOOR PLAN

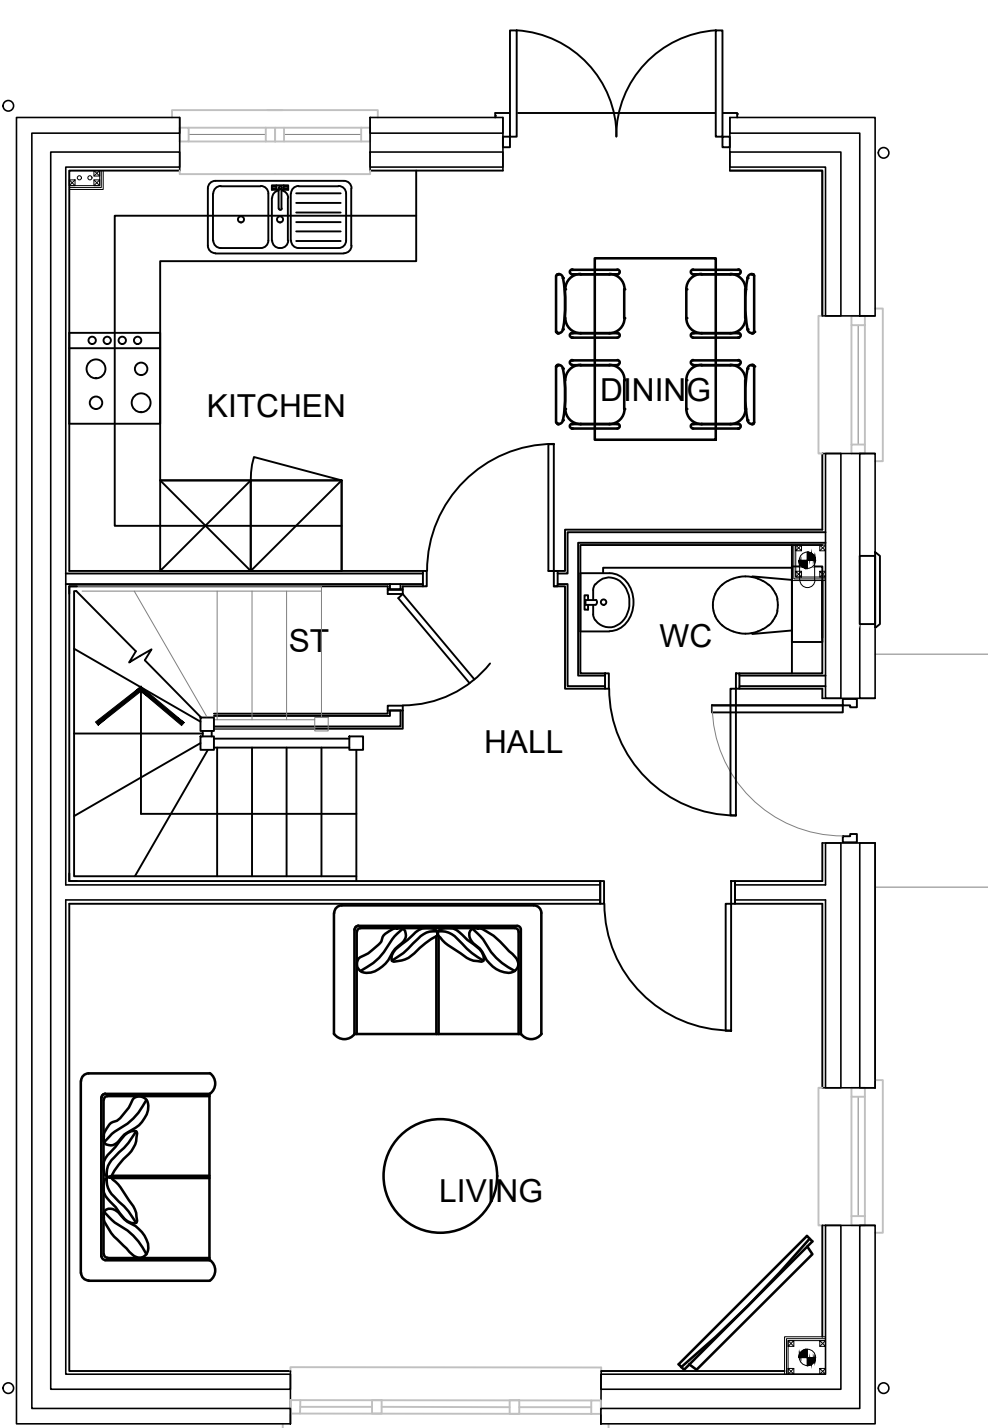


GROUND FLOOR PLAN

AS PLANNING


AS CONSTRUCTION

2BH2

HT-14

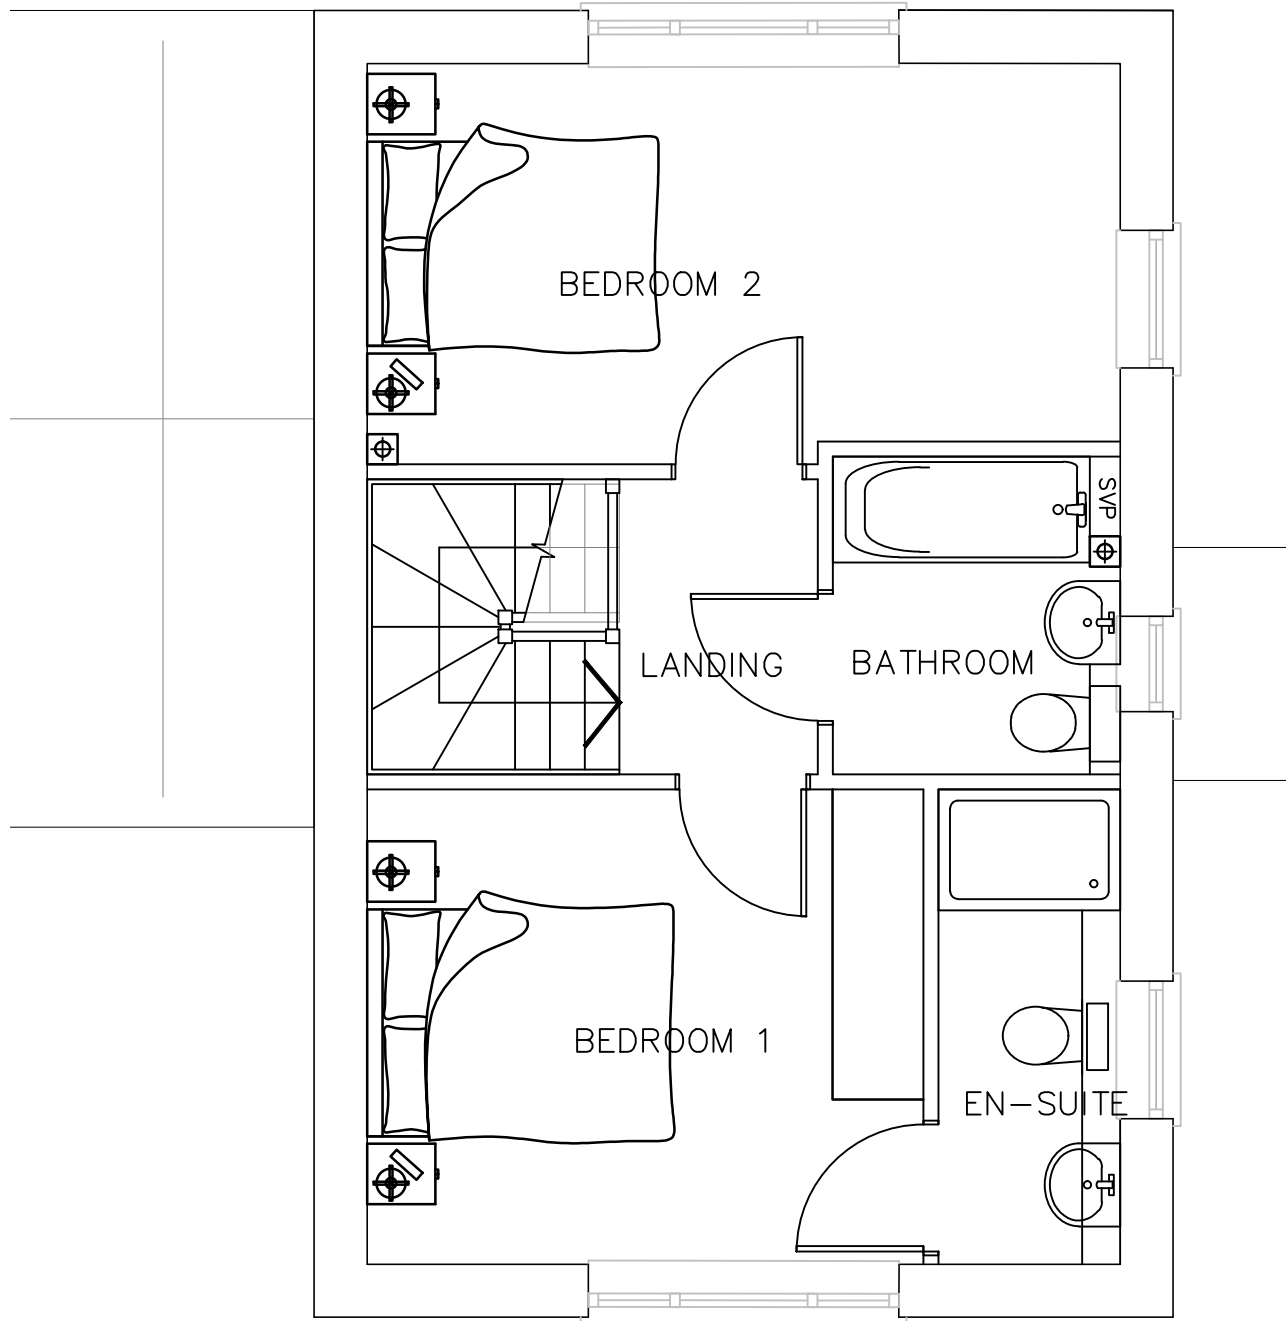

FIRST FLOOR PLAN

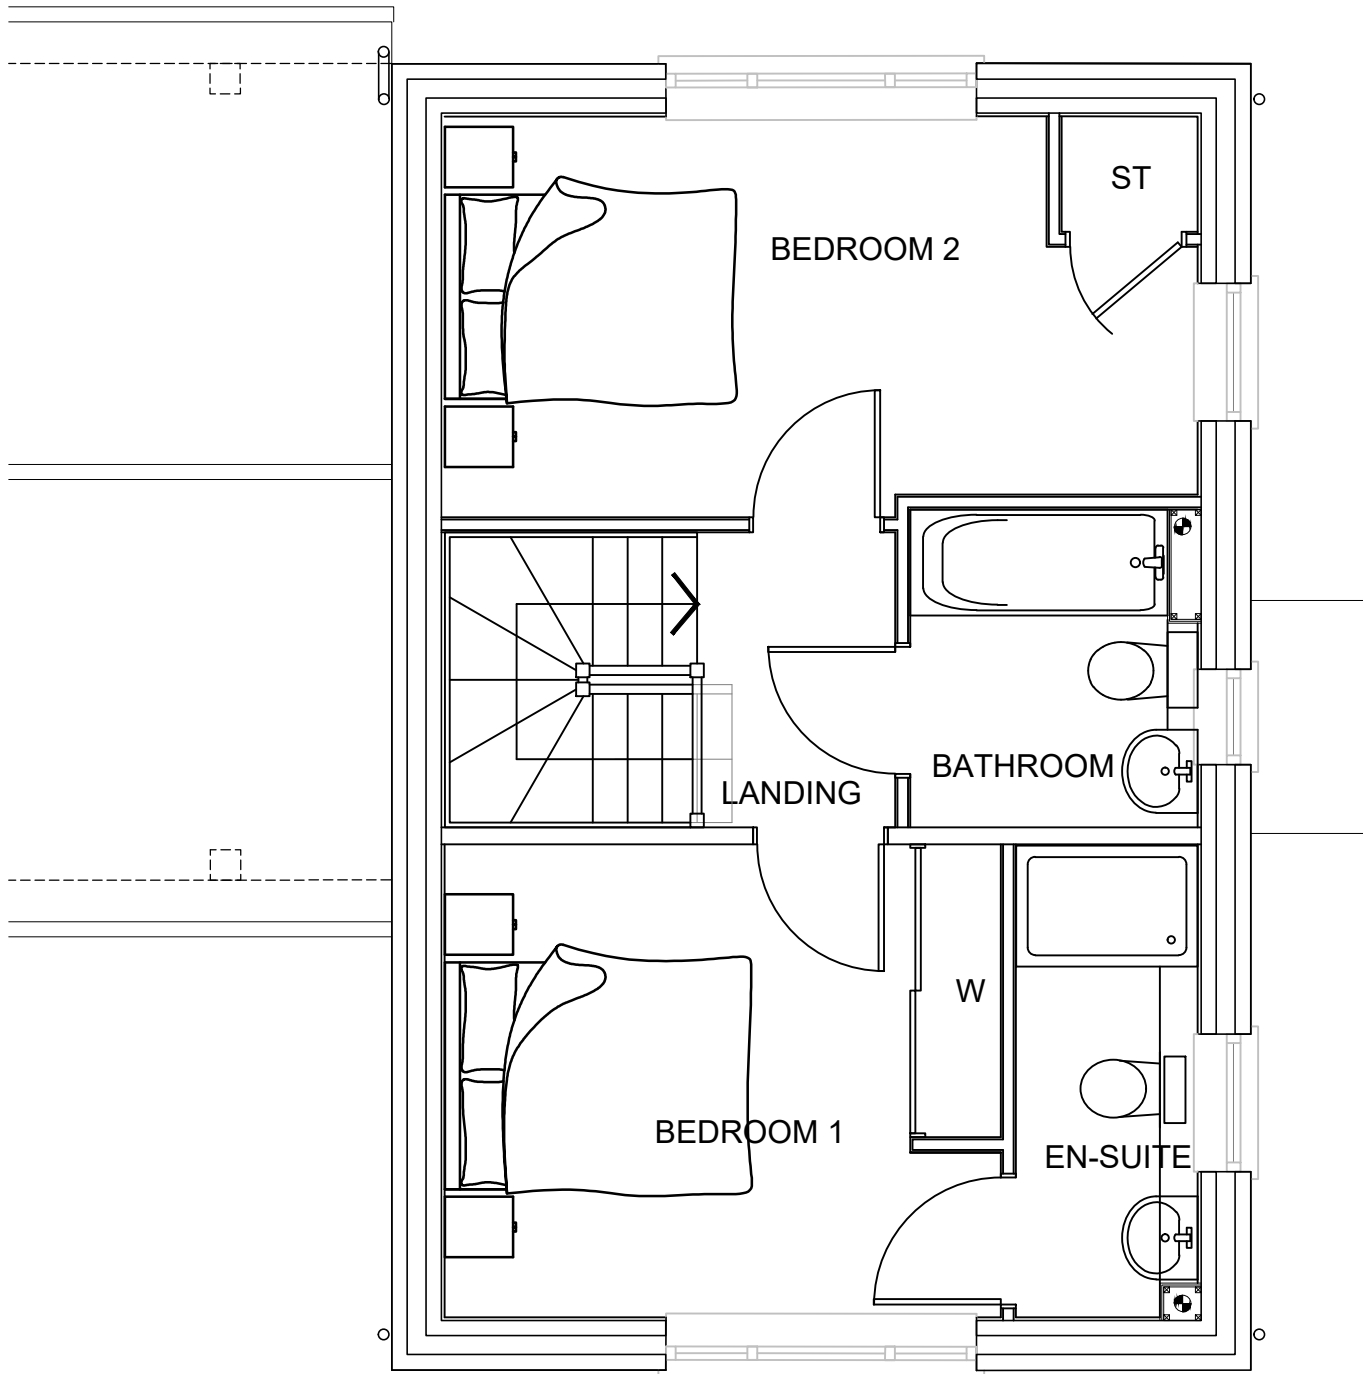

FIRST FLOOR PLAN


AS PLANNING

AS CONSTRUCTION


3BH4

HT-15

3BH4
PLOT 42

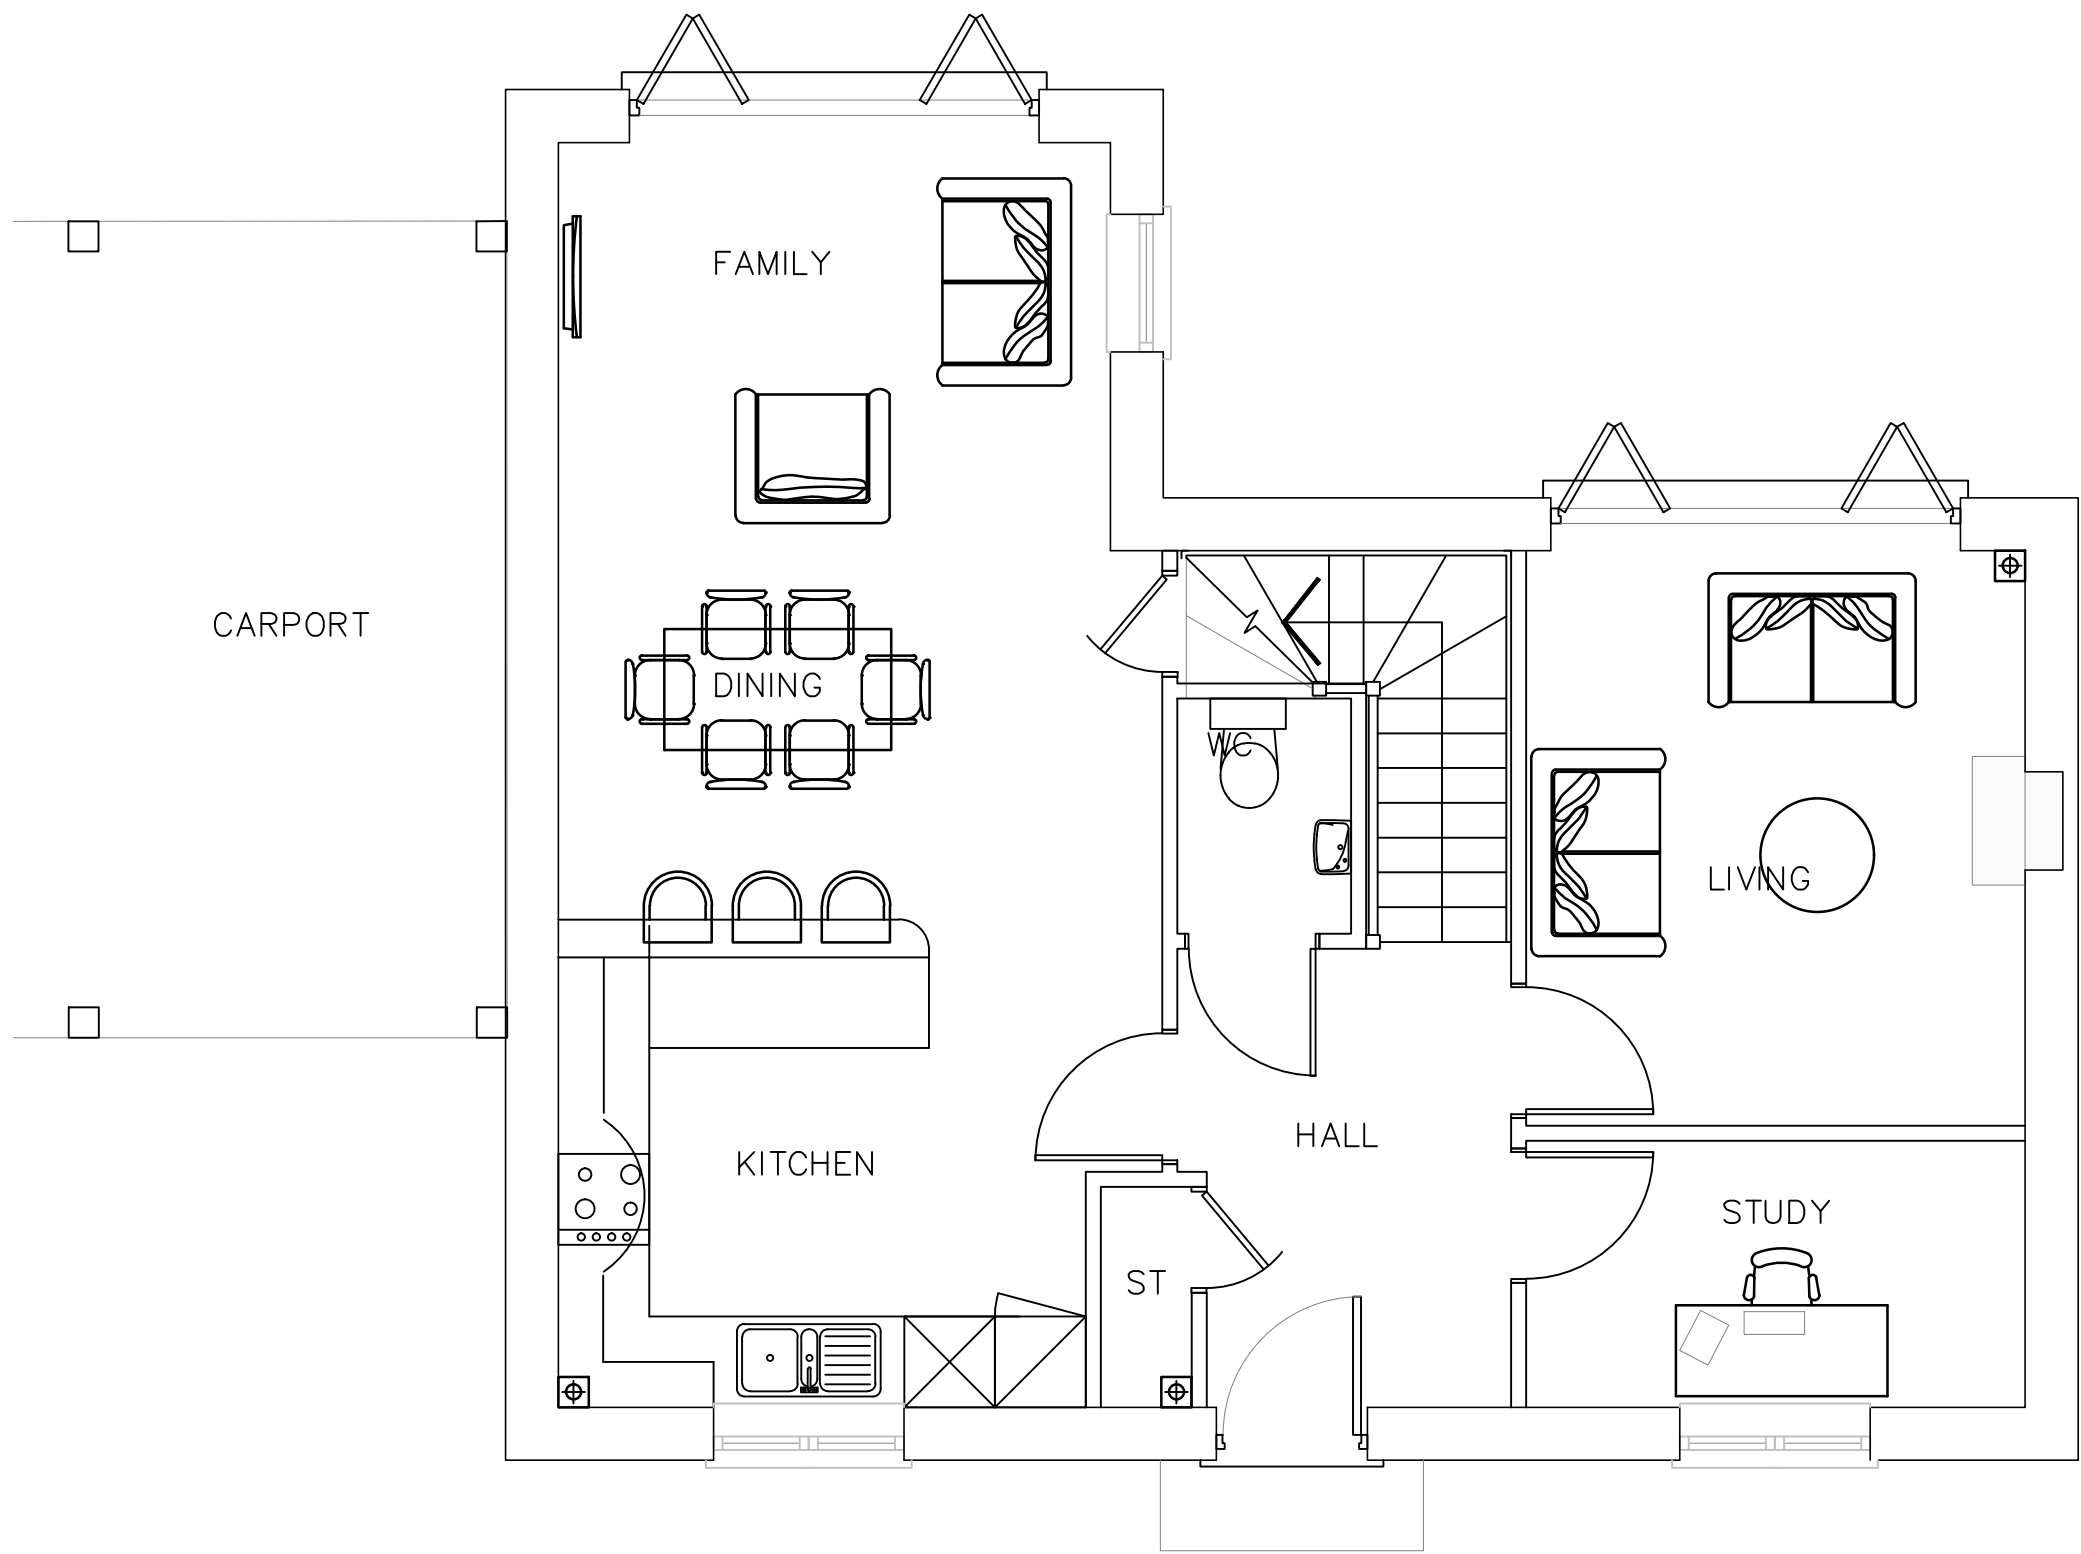

GROUND FLOOR PLAN

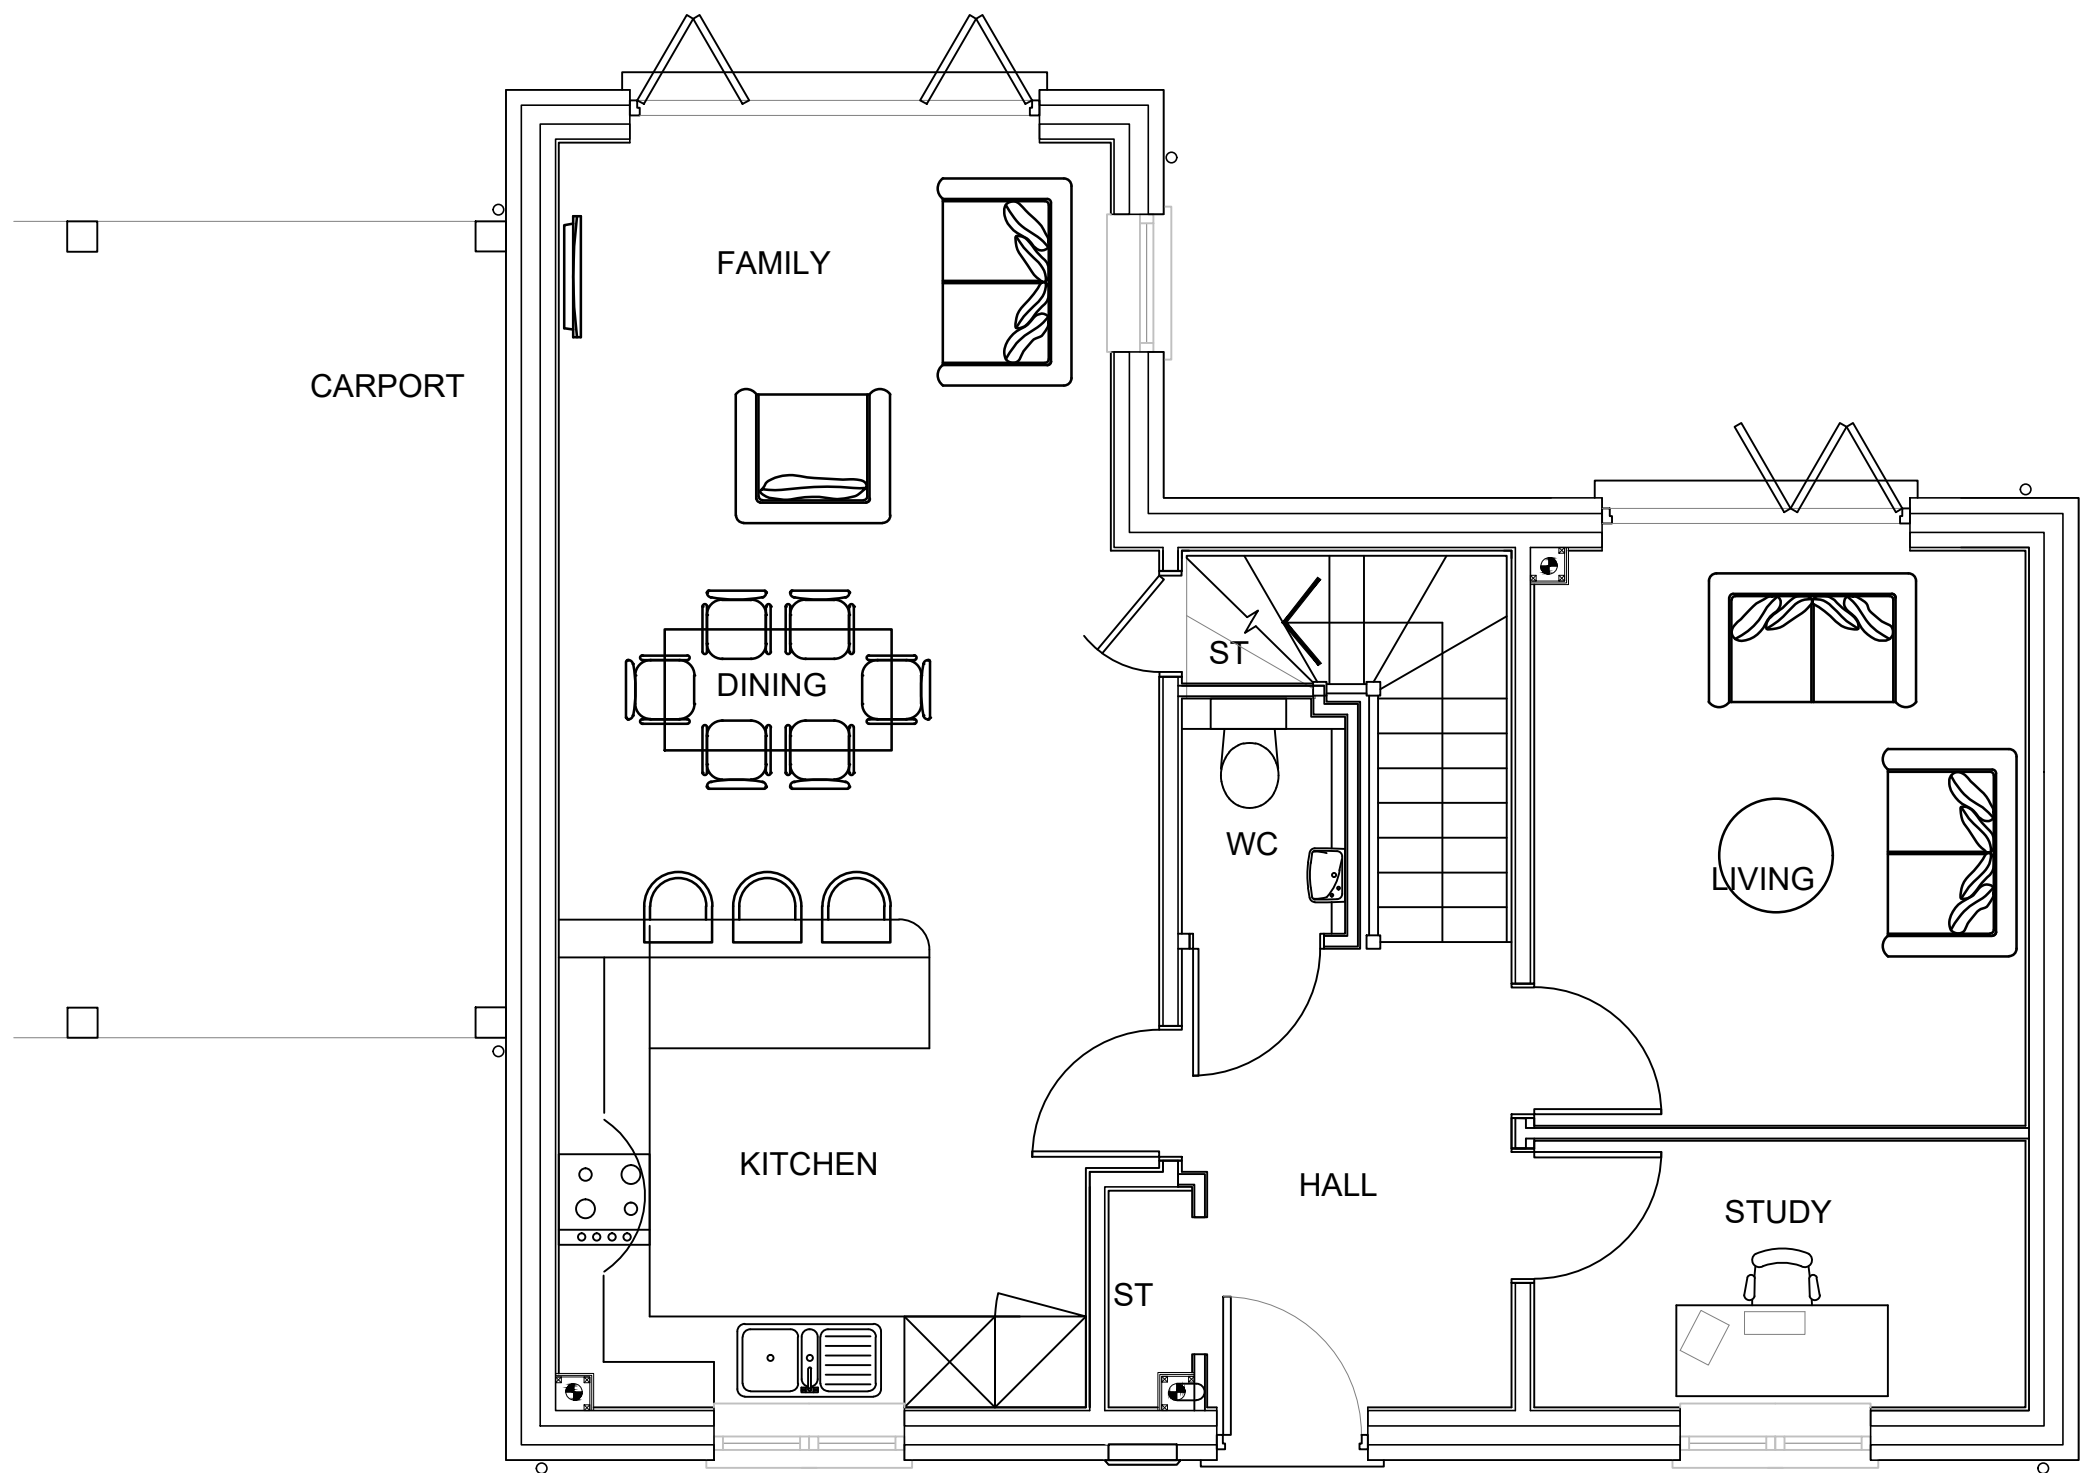


GROUND FLOOR PLAN

AS PLANNING

AS CONSTRUCTION


3BH4

HT-15

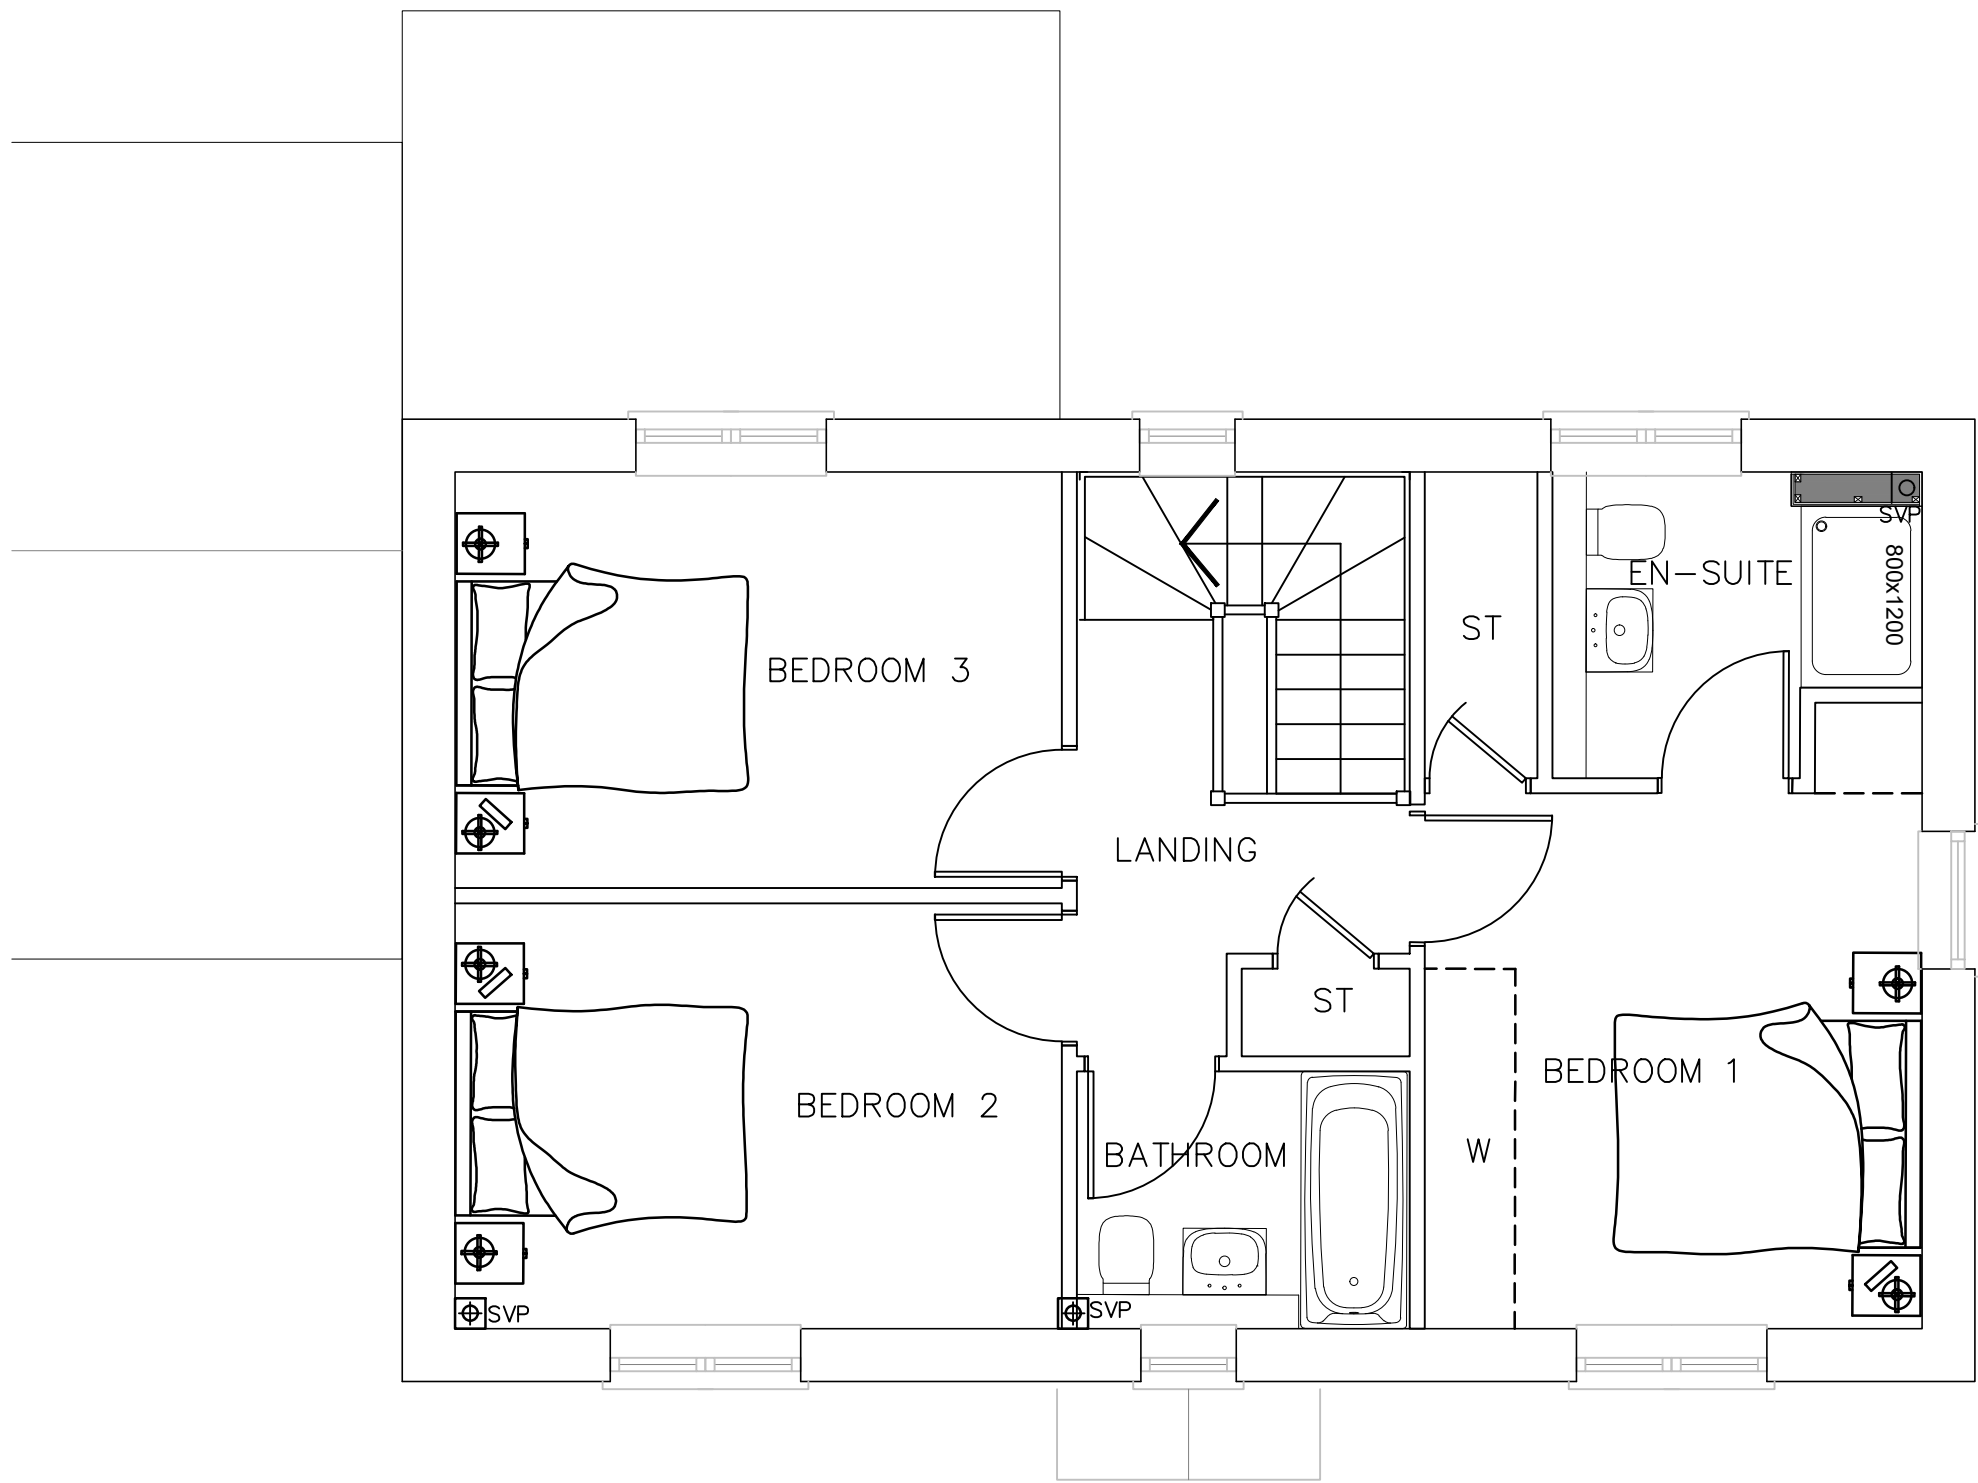

FIRST FLOOR PLAN


AS PLANNING

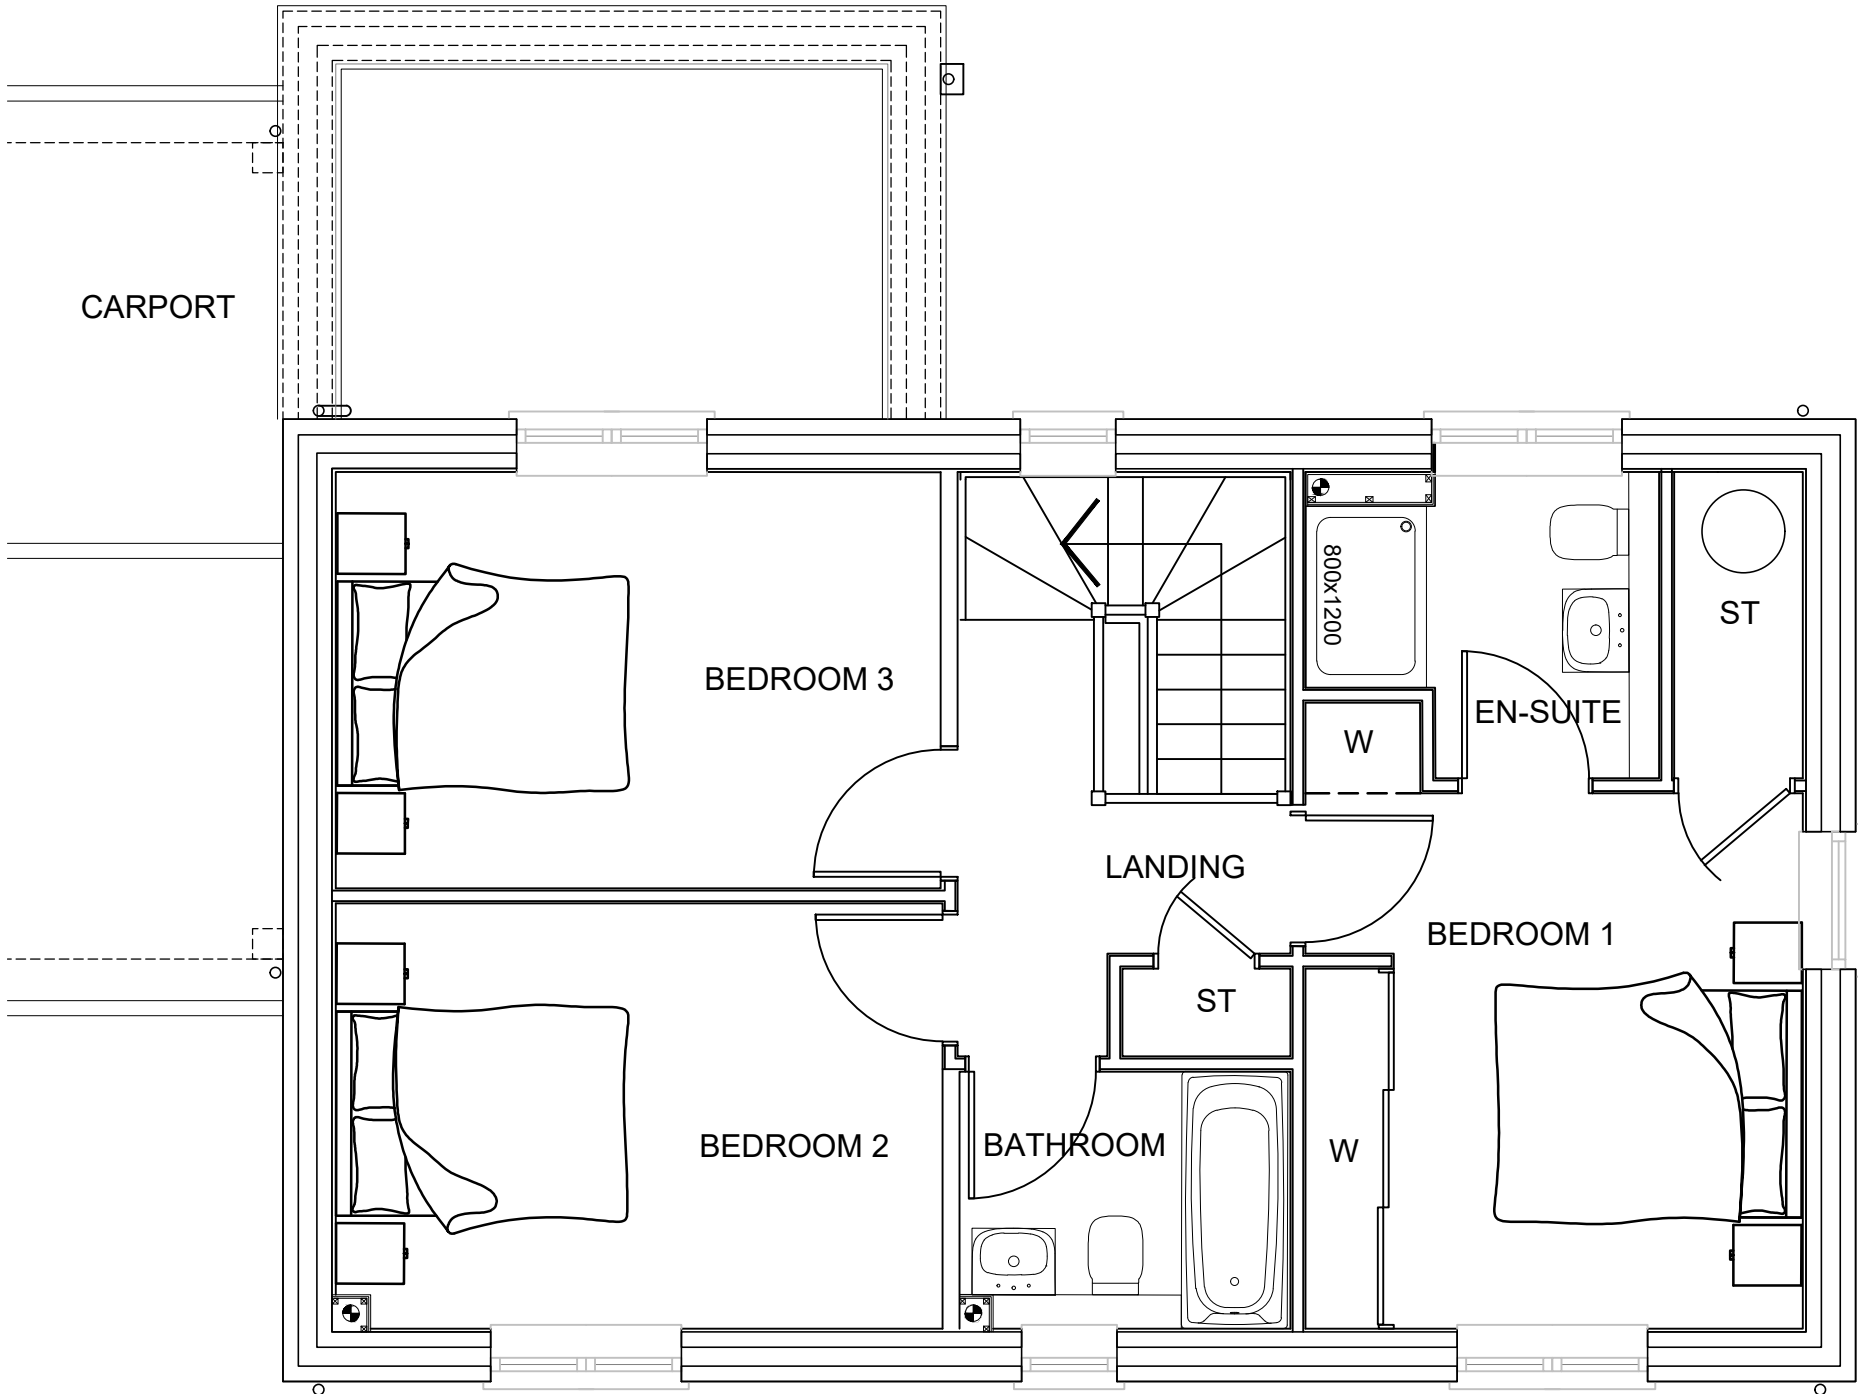

FIRST FLOOR PLAN

AS CONSTRUCTION


5BH1

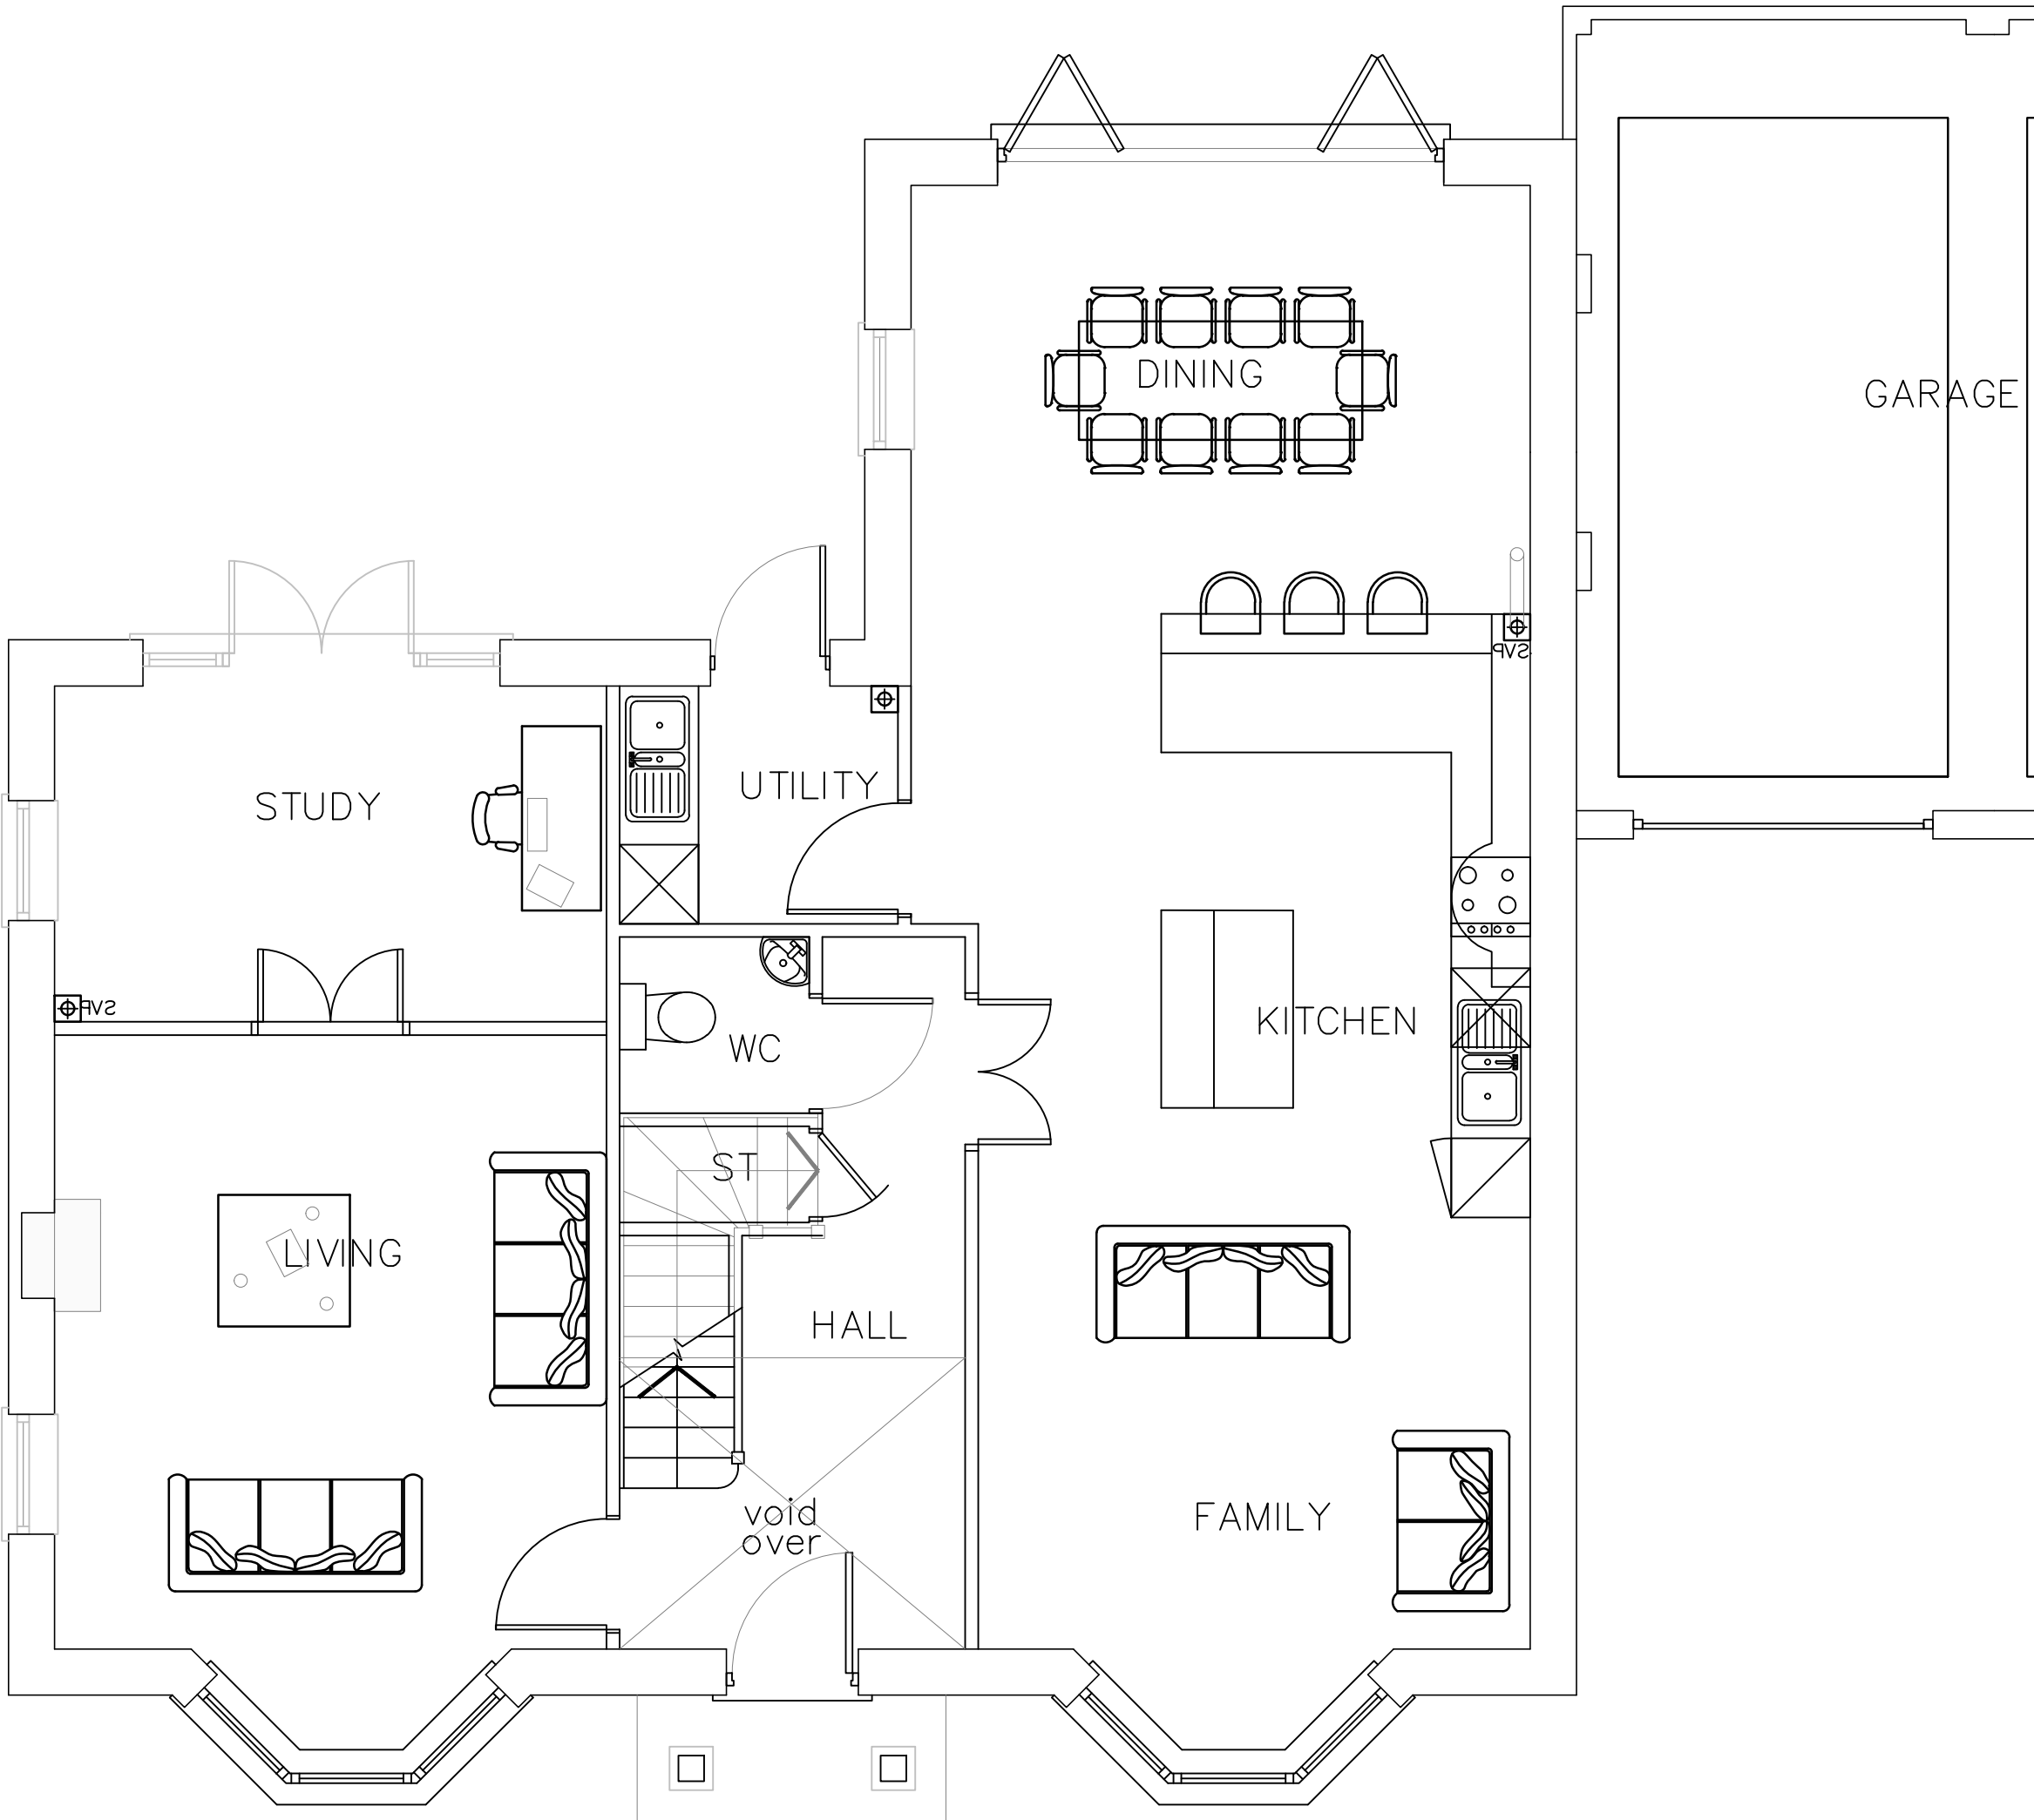

GROUND FLOOR PLAN

AS PLANNING


HT-16

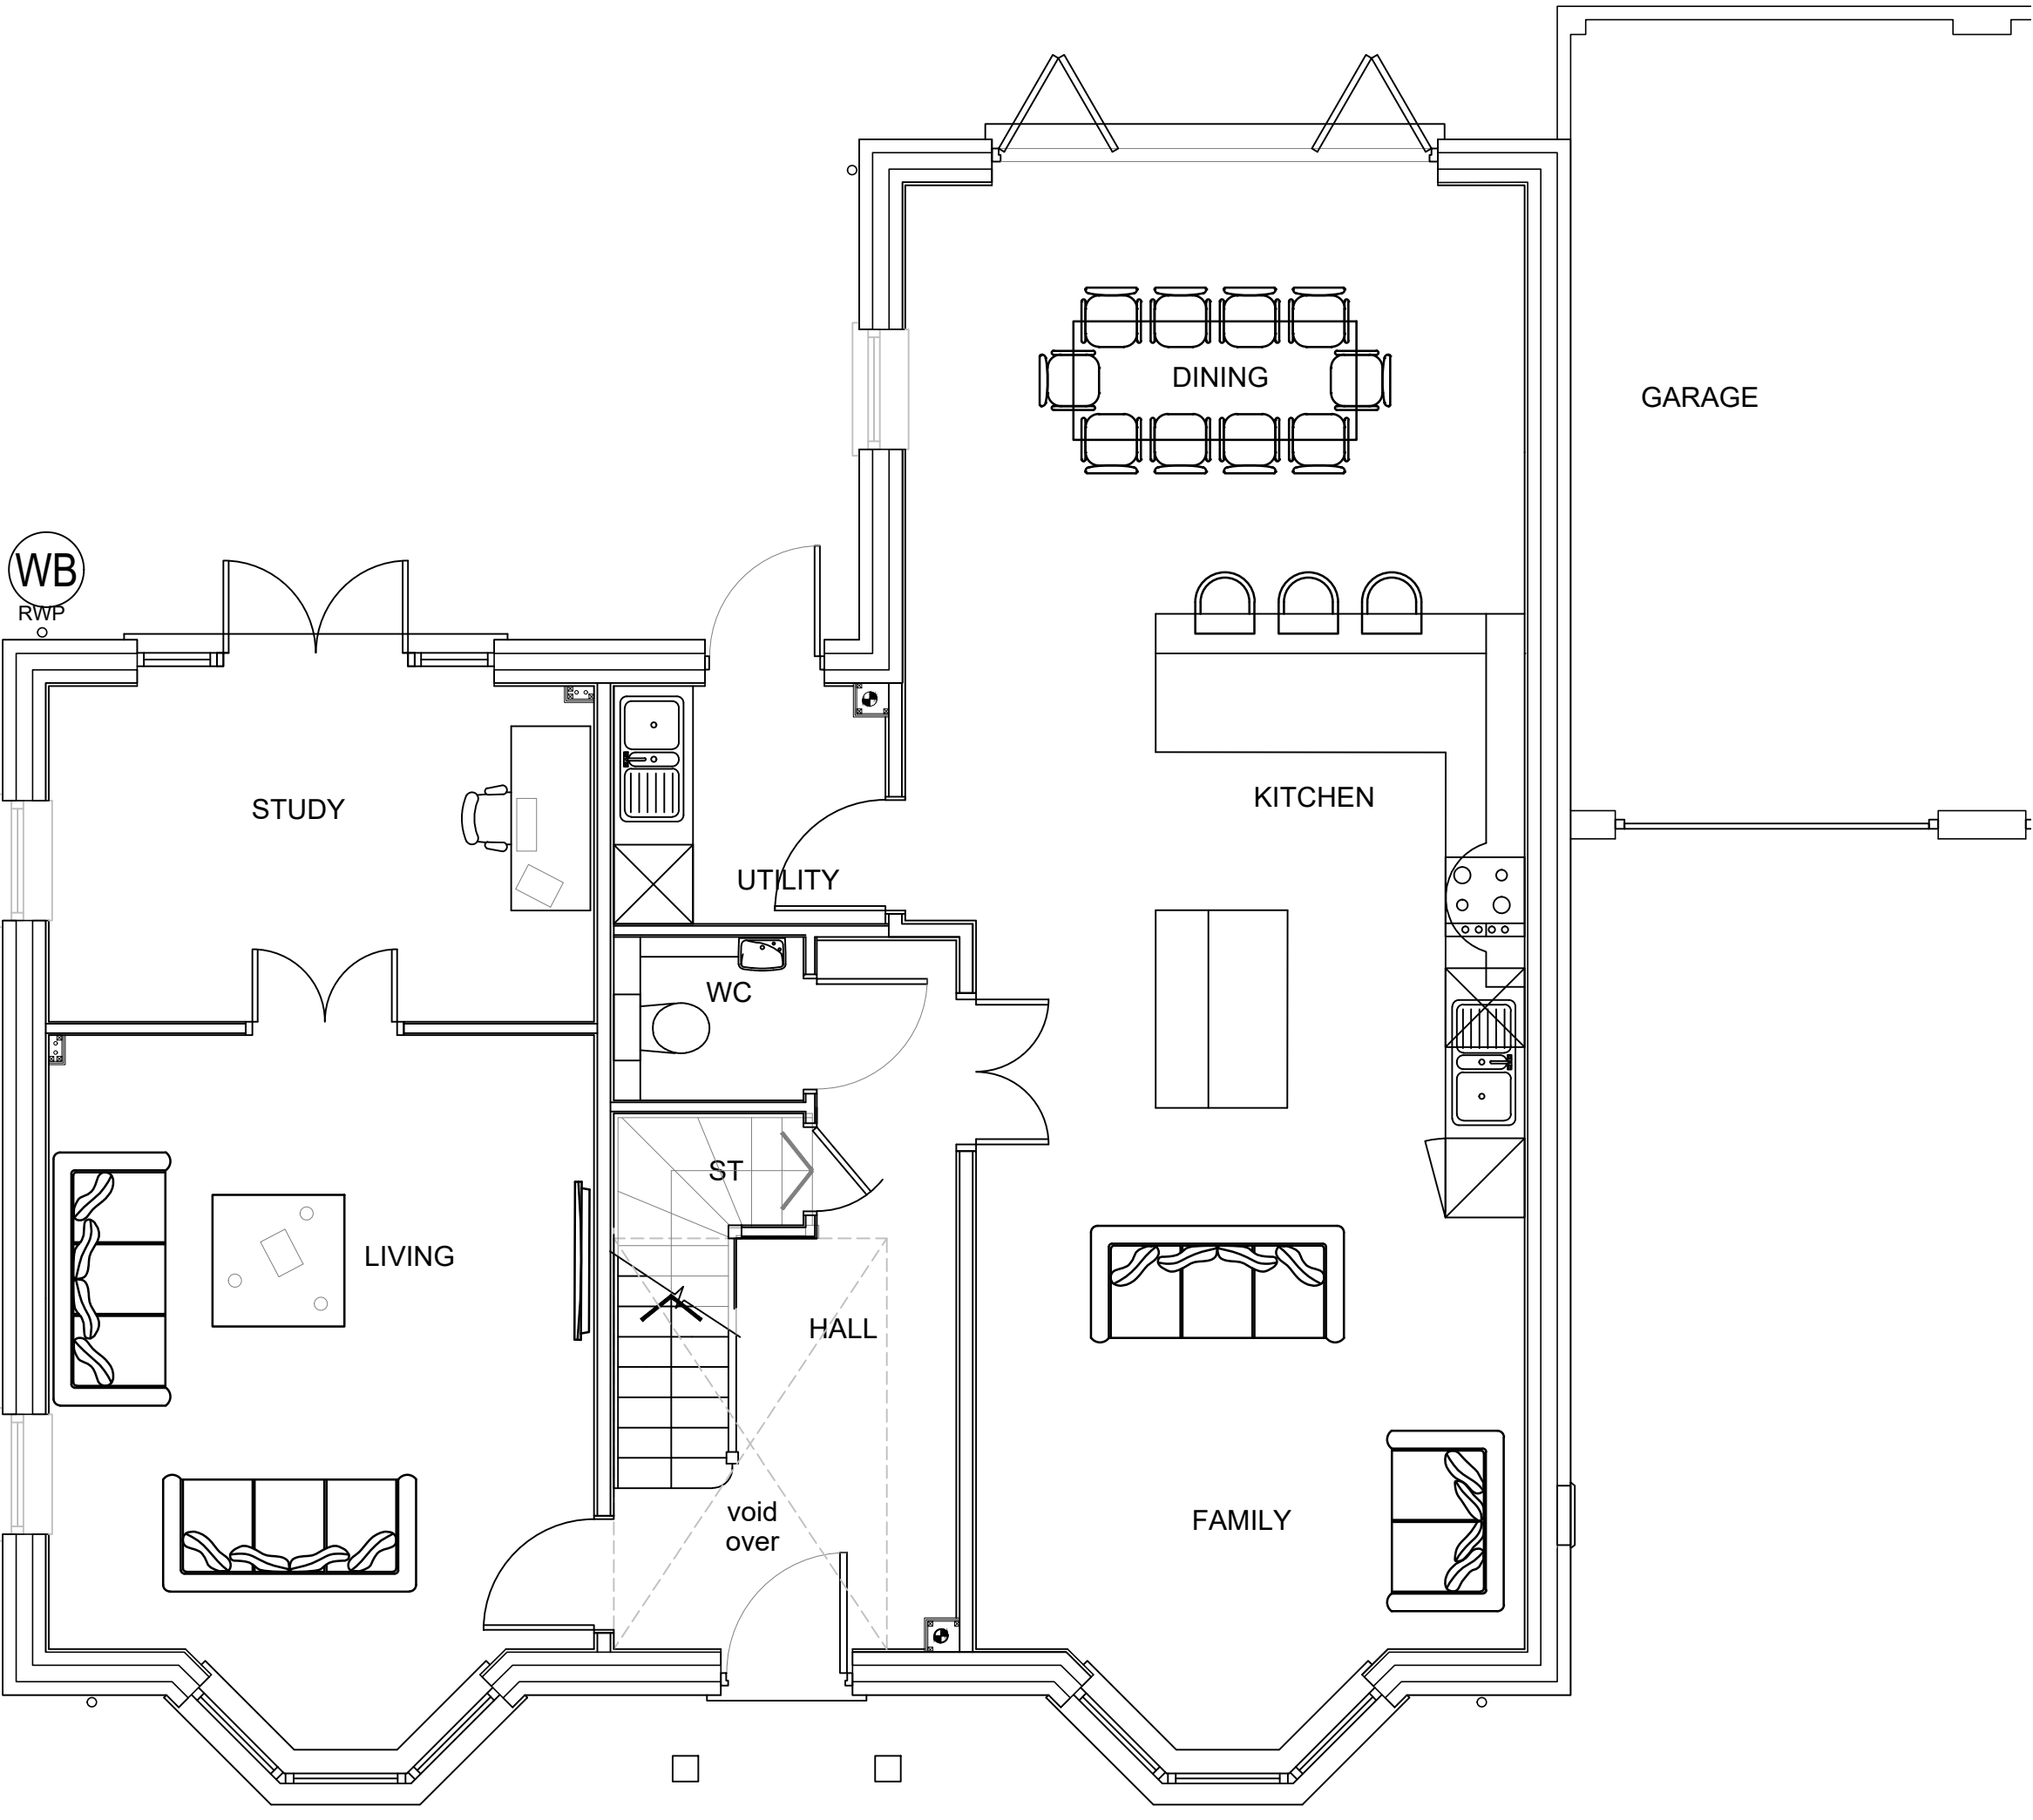

GROUND FLOOR PLAN

AS CONSTRUCTION


5BH1

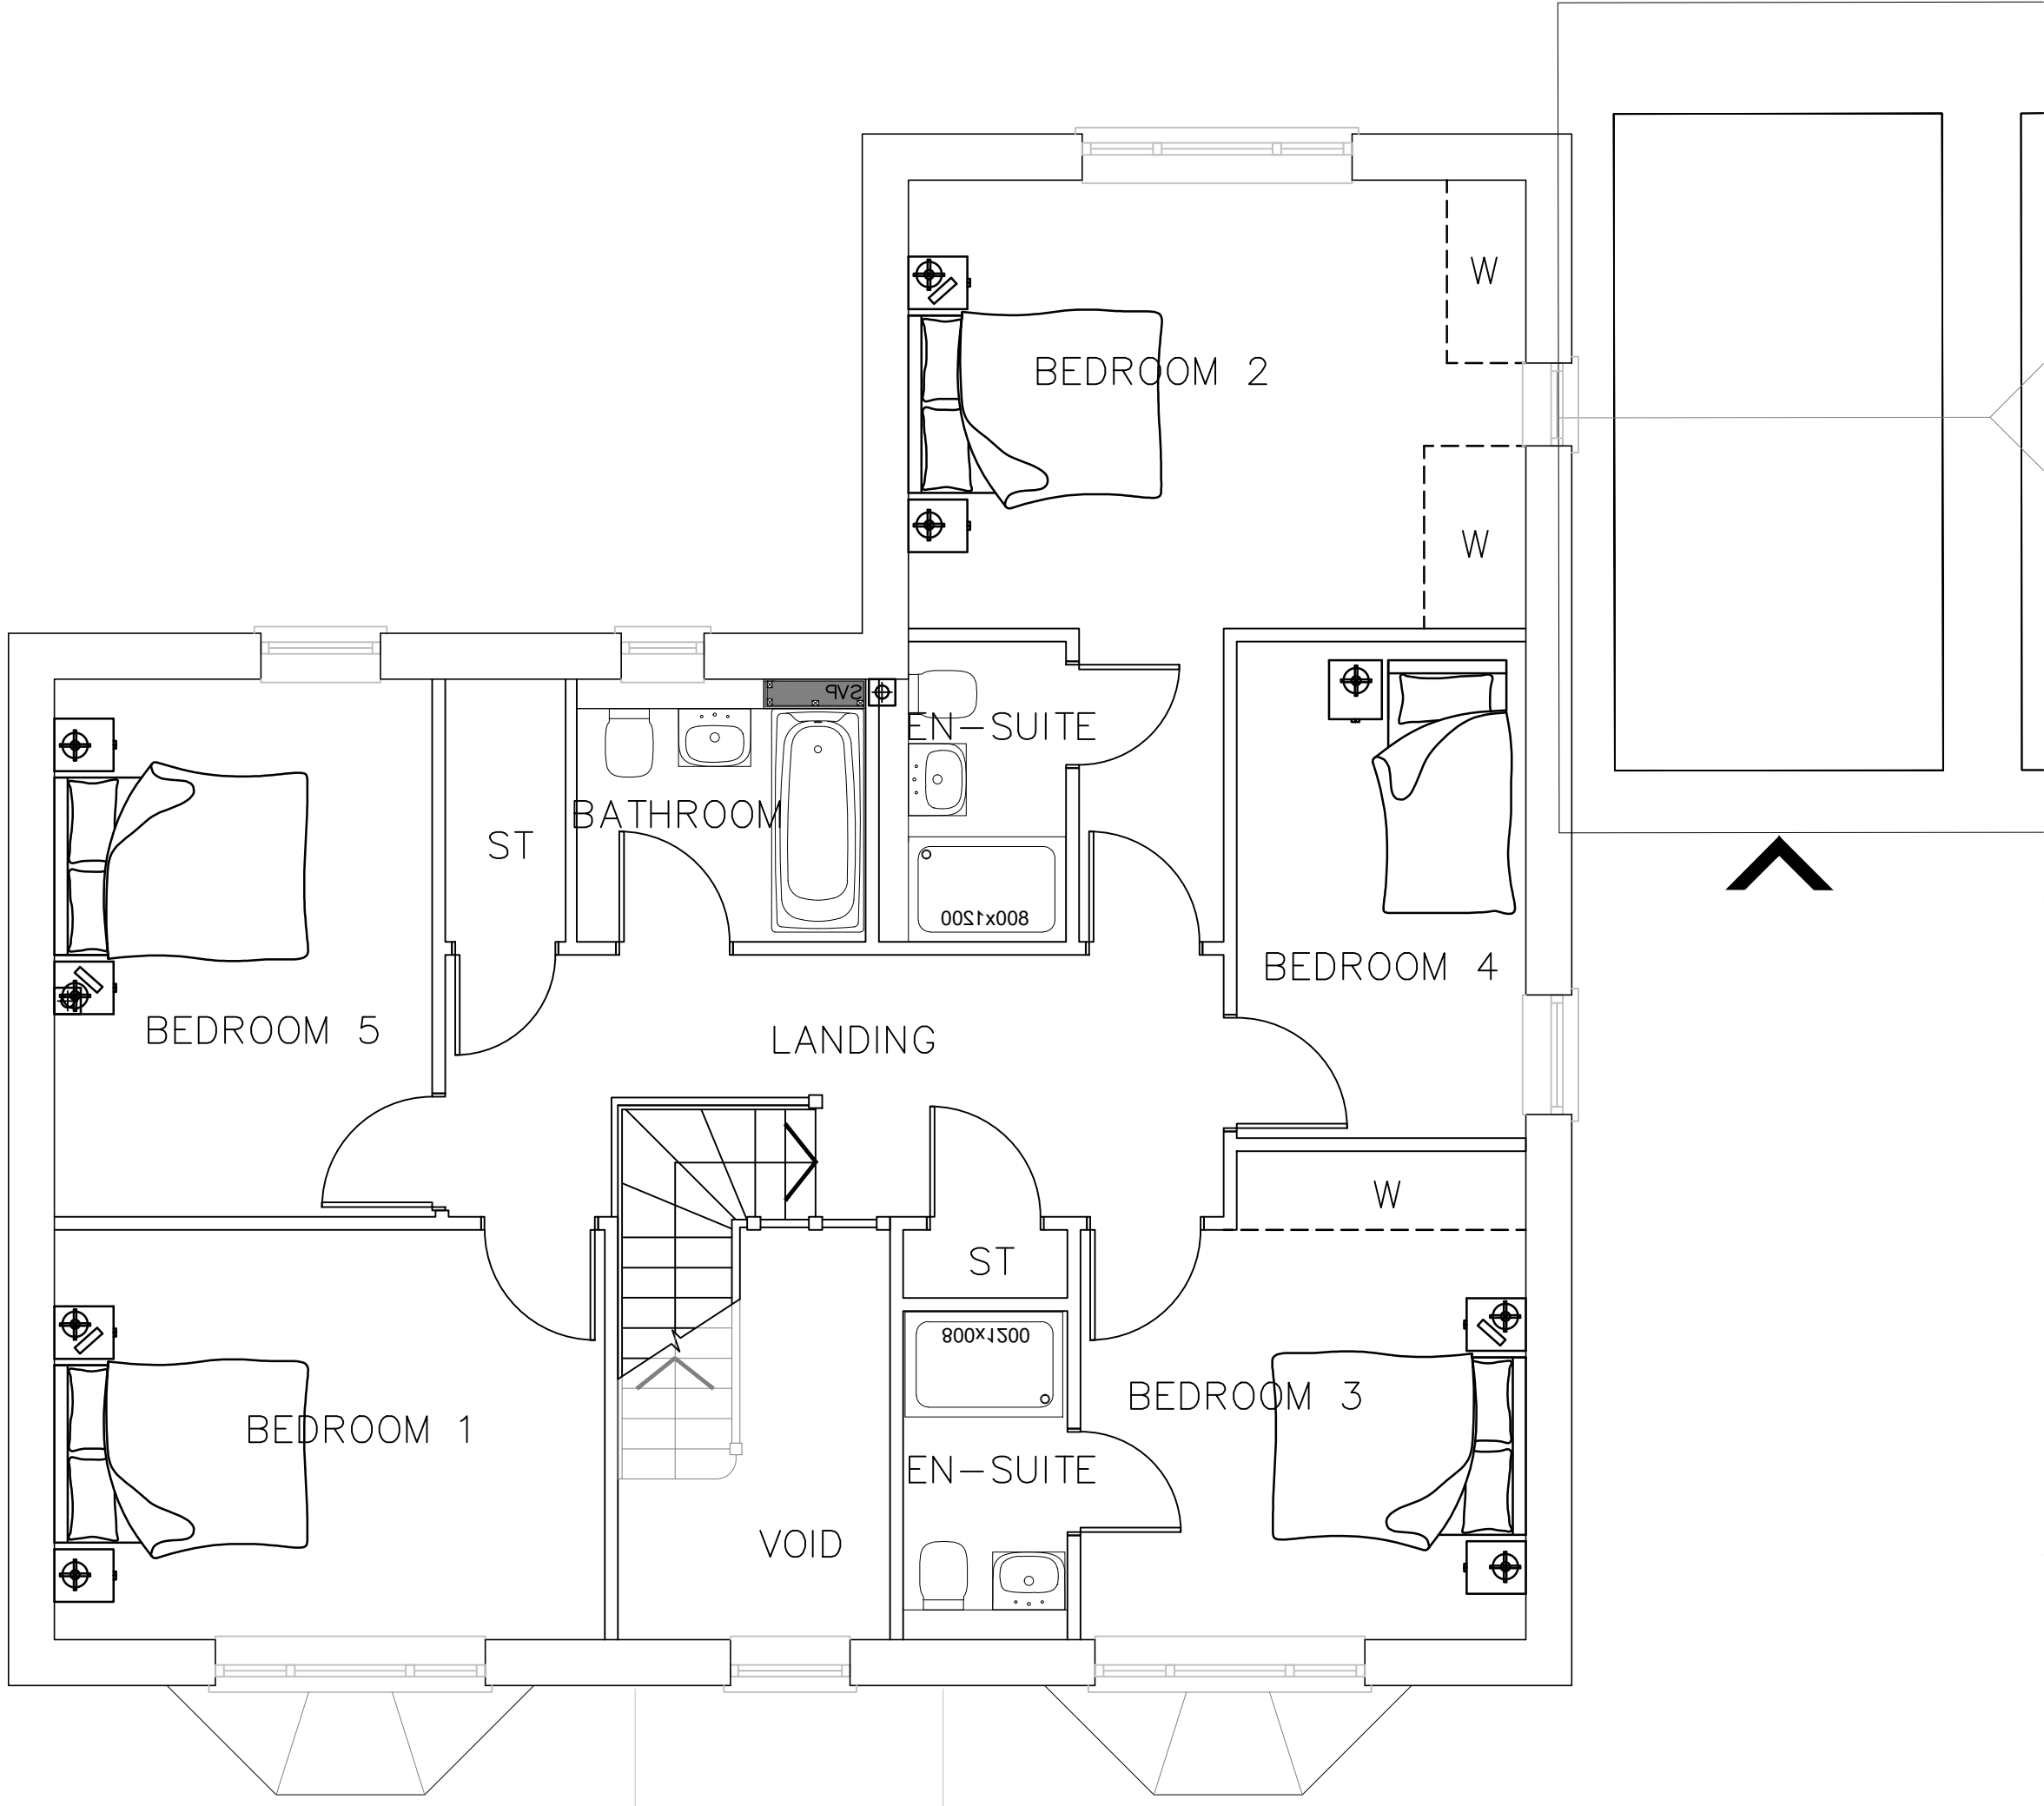

FIRST FLOOR PLAN

AS PLANNING

HT-16

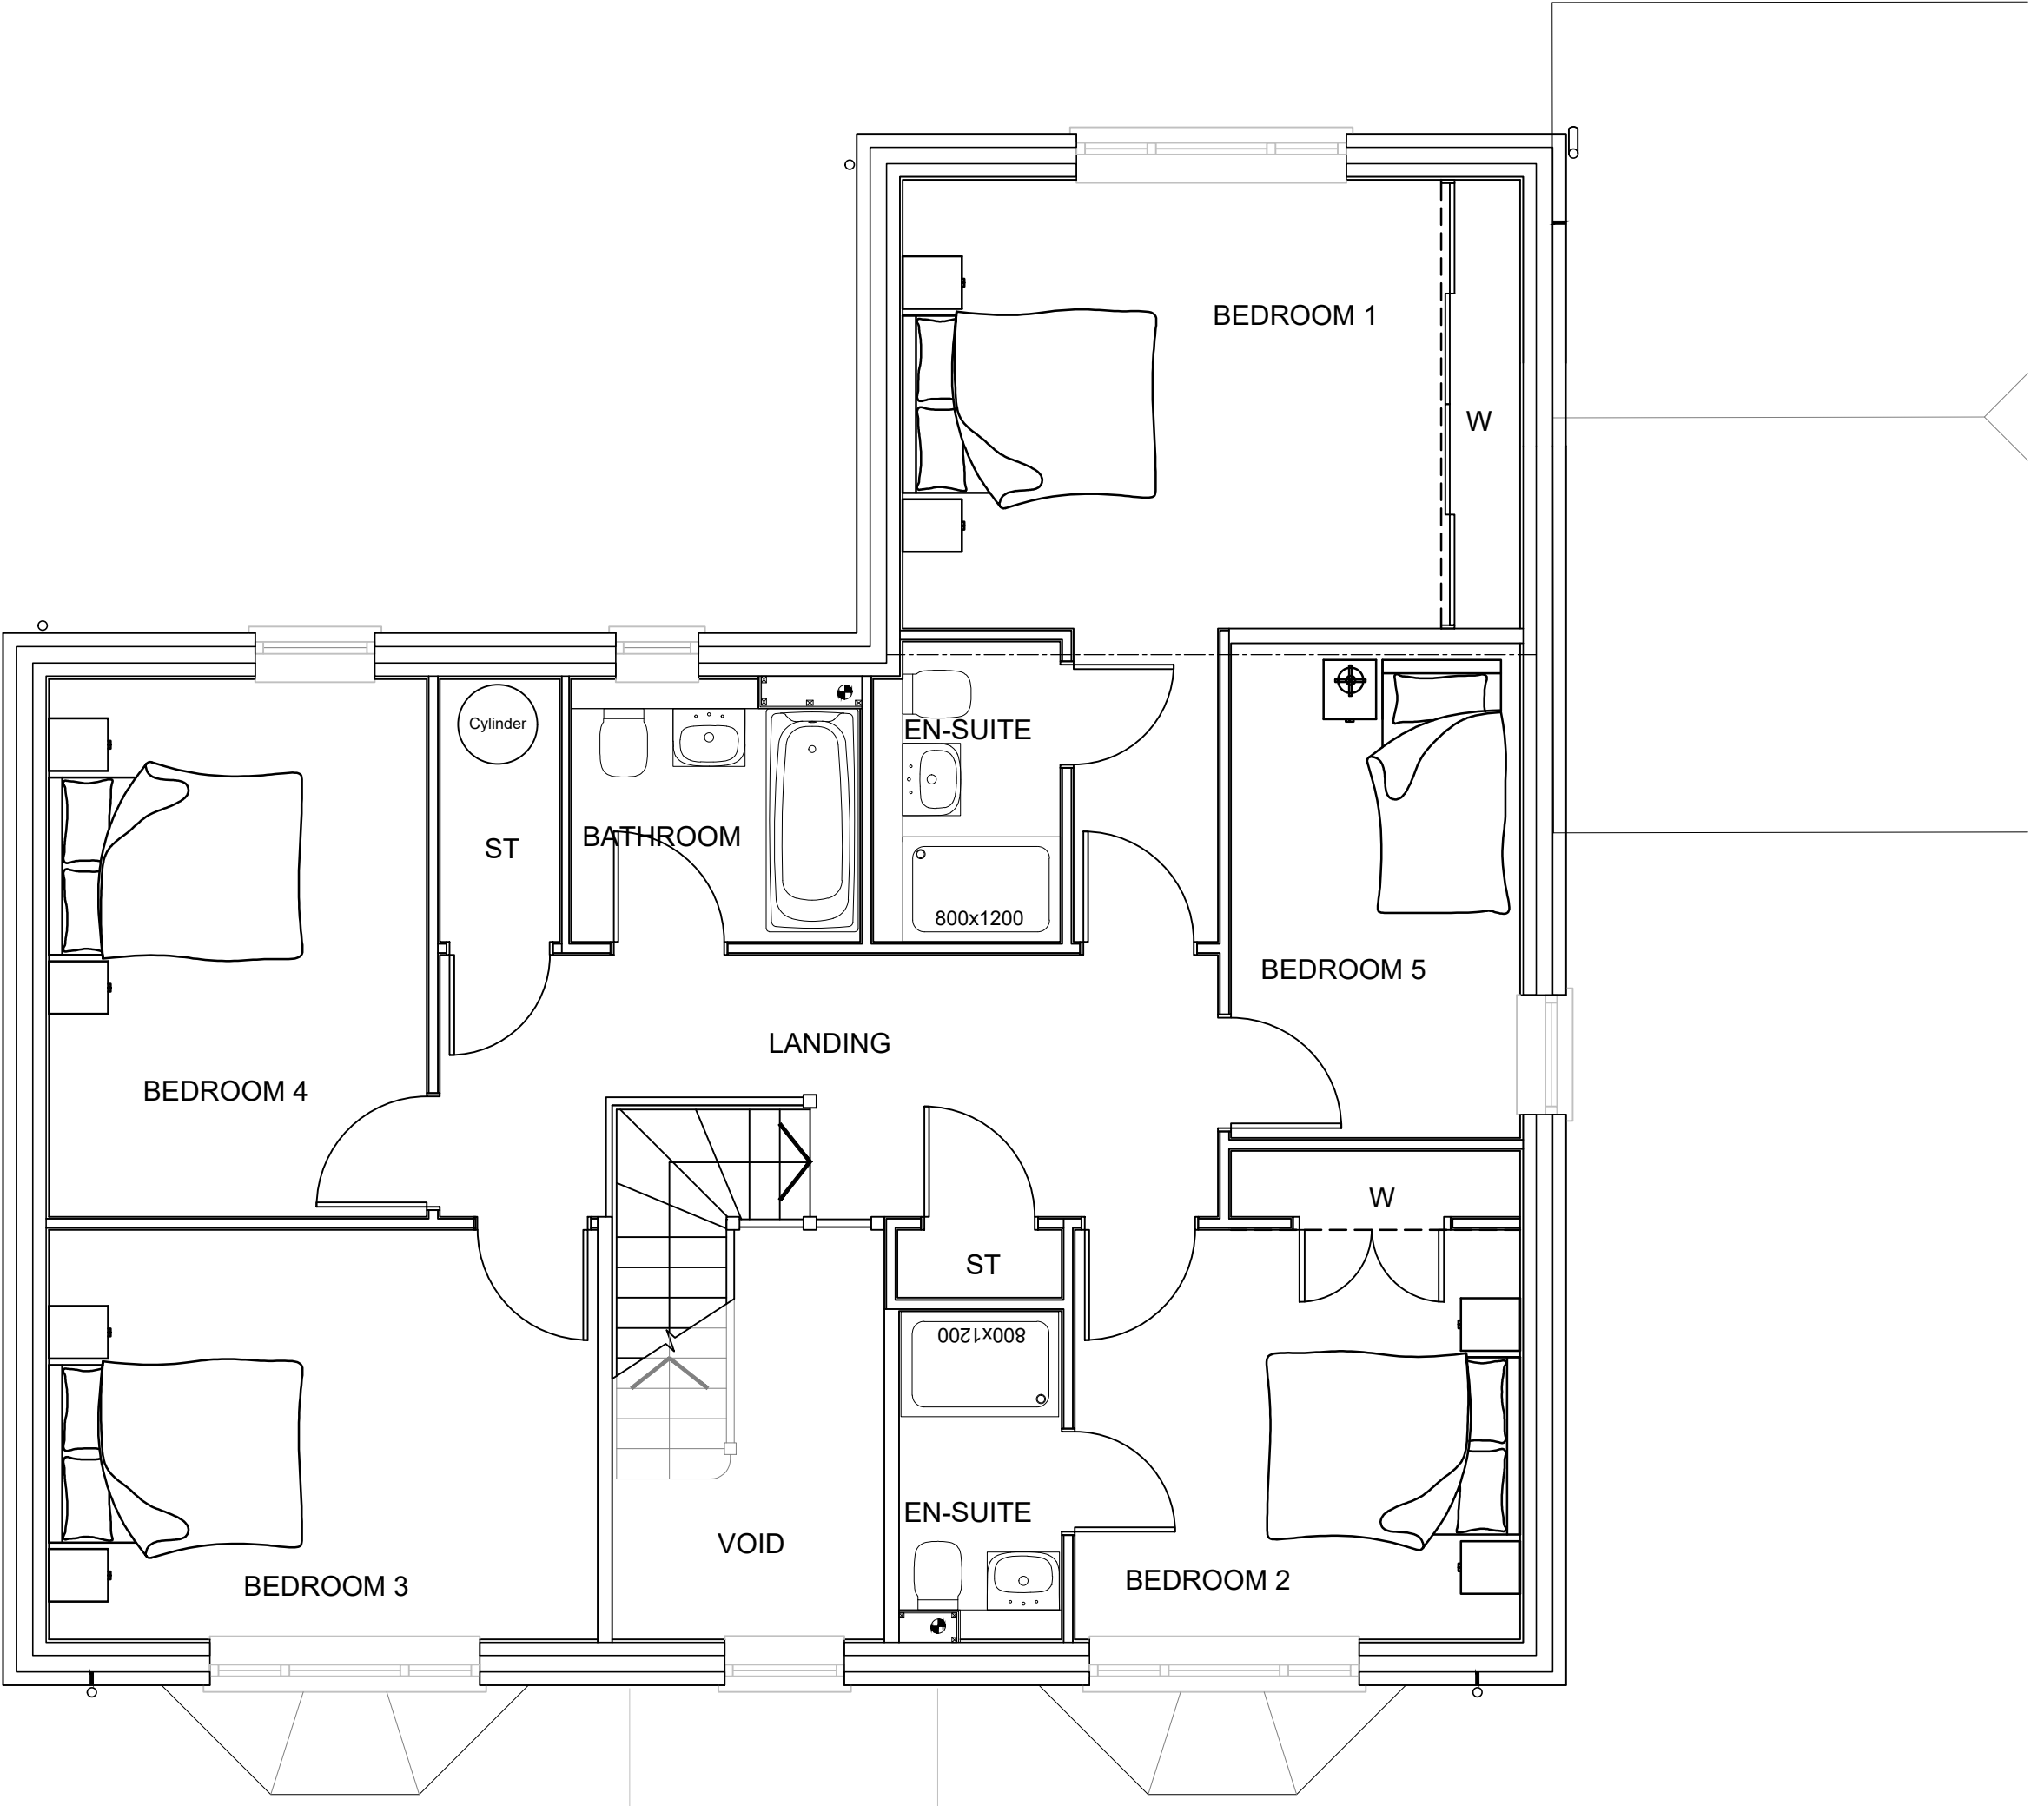

FIRST FLOOR PLAN

AS CONSTRUCTION