


PLANNING


- General Note(s):
- This document contains confidential and proprietary information that cannot be reproduced or divulged, in whole or in part, without prior written authorisation from Carnegie Group Ltd.
 - Carnegie Group Ltd is to be notified immediately of suspected omissions or discrepancies.
 - All dimensions in millimetres, unless otherwise stated.
 - Copyright @ CARNEGIE GROUP LTD - Registered in England and Wales No.04820578.

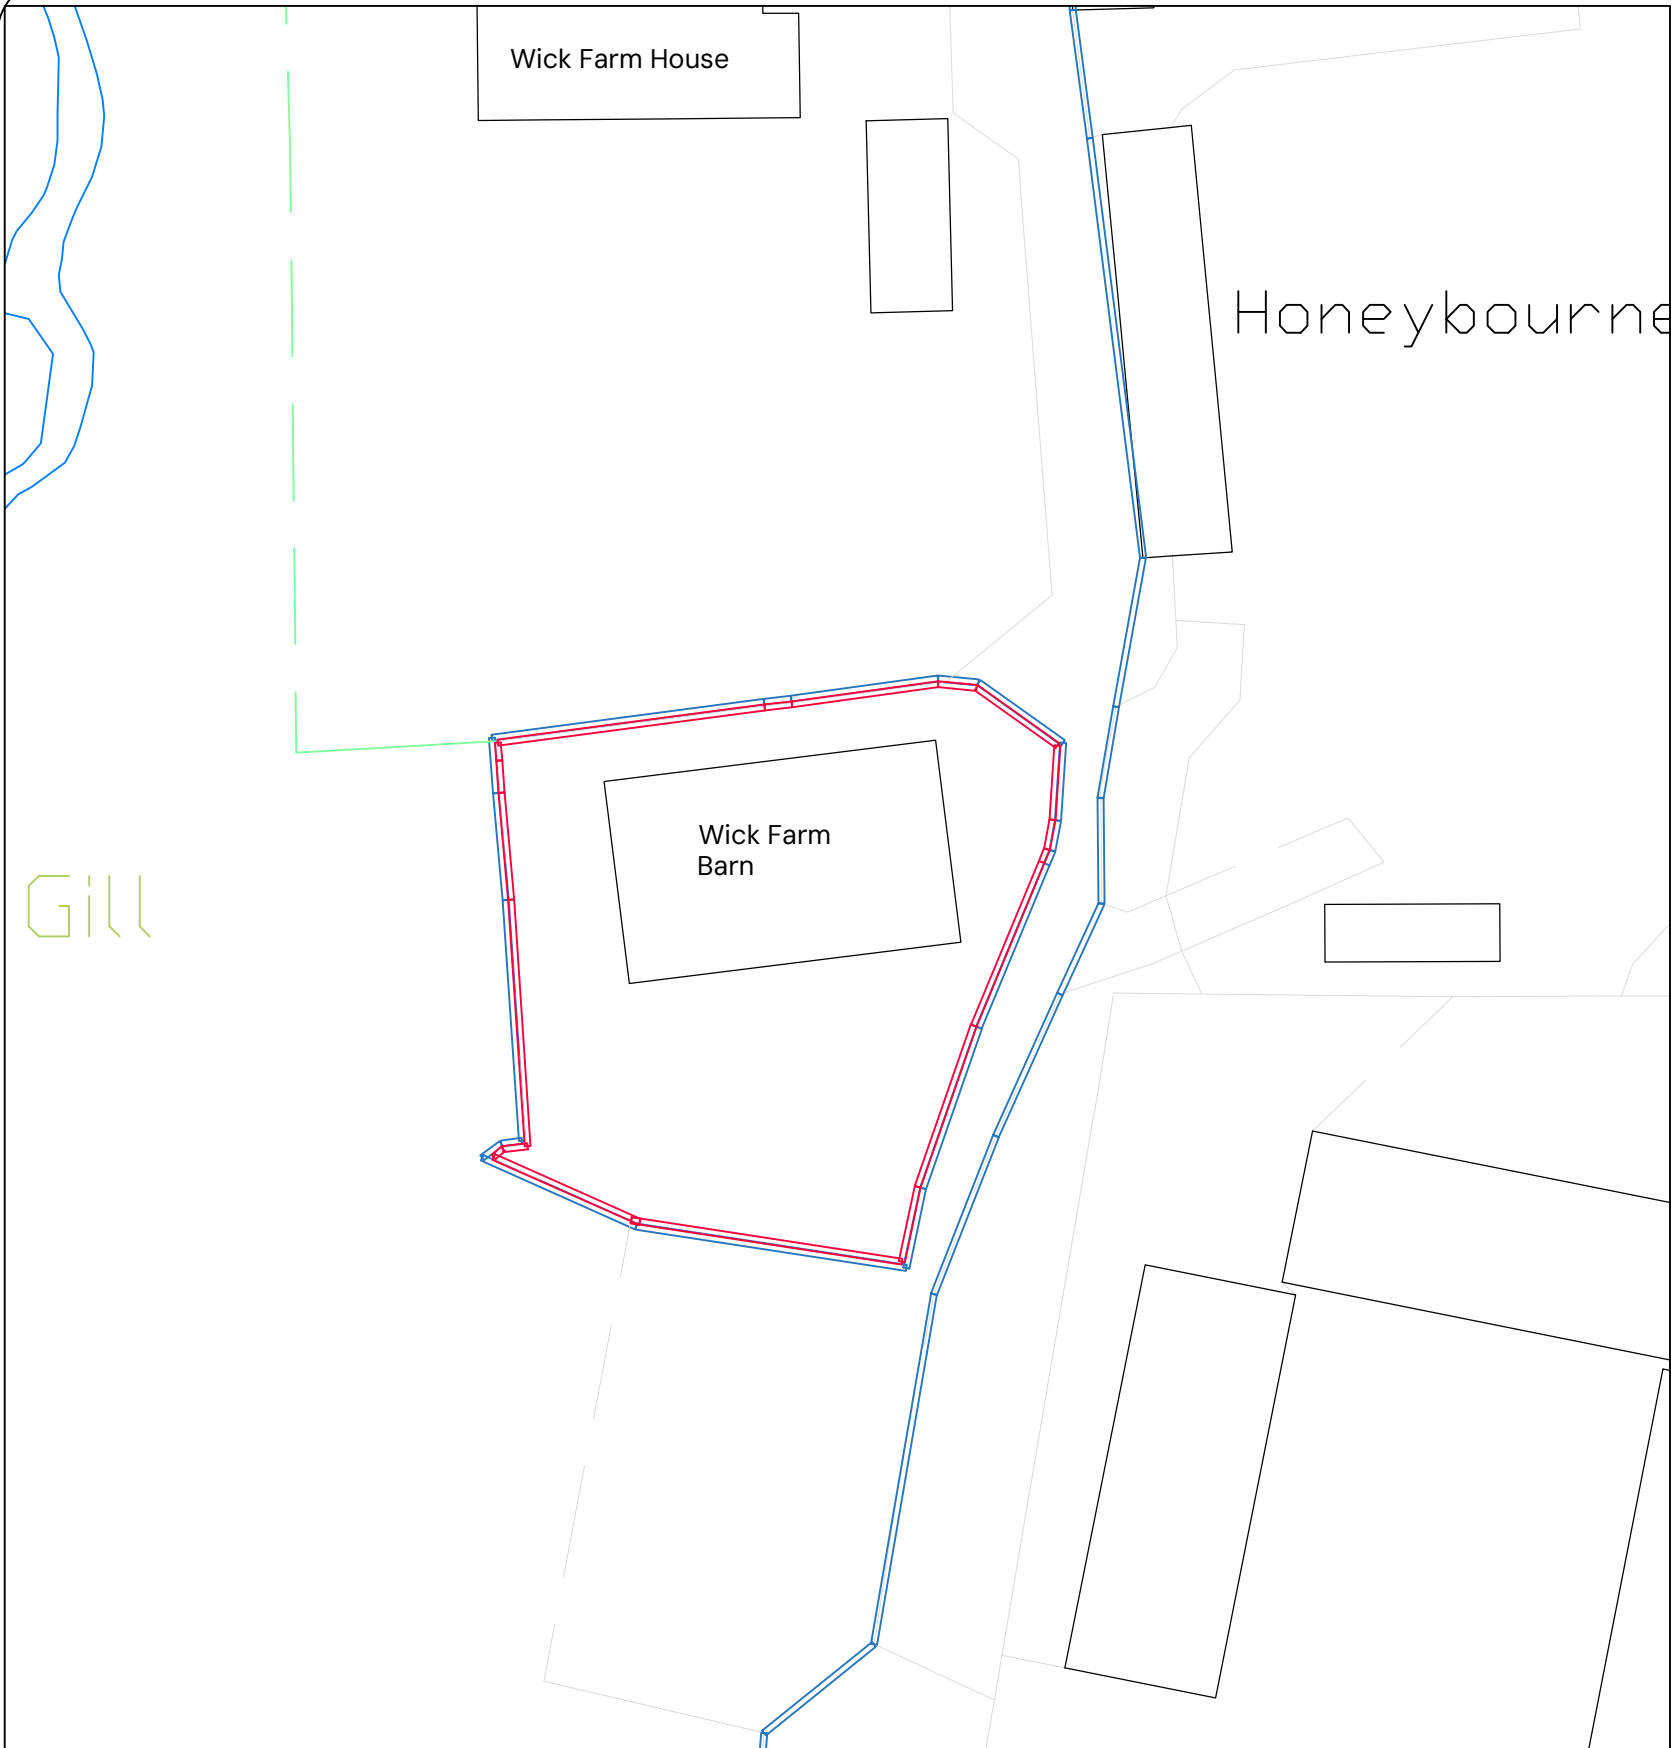

Block Plan
1:500

Site Boundary
Other Ownership Boundary

0 10 20 30 40 50 m
1:500
0 0.1 m

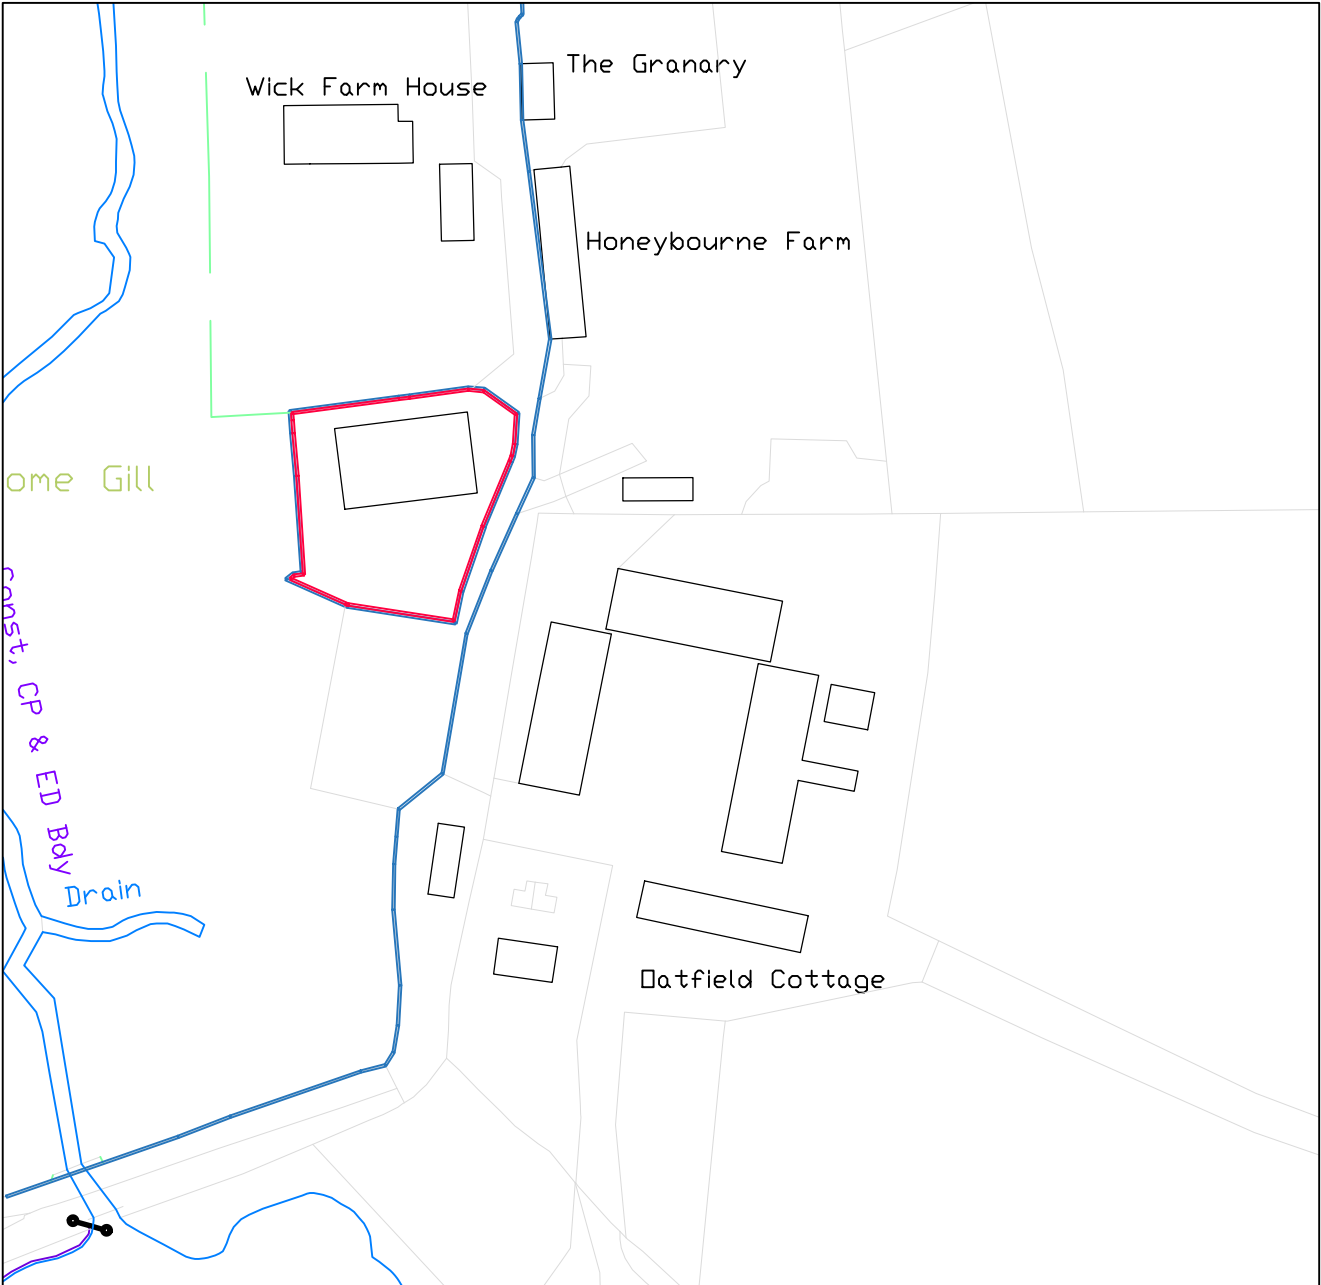

Location Plan
1:1250

0 25 50 75 100 125 m
1:1250
0 0.1 m



• Carnegie Group Ltd • Email:architects@carnegiegroup.co.uk Phone: 01959 572501
• Address: Astral Towers, Betts Way, Crawley, RH10 9XA

PROJECT TITLE:
Wick Farm Barn, Wick Farm
House, Truslers Hill Lane,
Albourne, BN6 9DU.

DRAWING TITLE:
Site Location and Block
Plan

CLIENT:
Mr Fieldwick

DRAWN: JA	CHECKED: FH	DATE: 05.09.25	SCALE: As Indicated
PROJECT NO: 1363	DRAWING NO: 002	REV: -	SHEET NO: 1/1