


VISUAL SCALE 1:100 @ A2

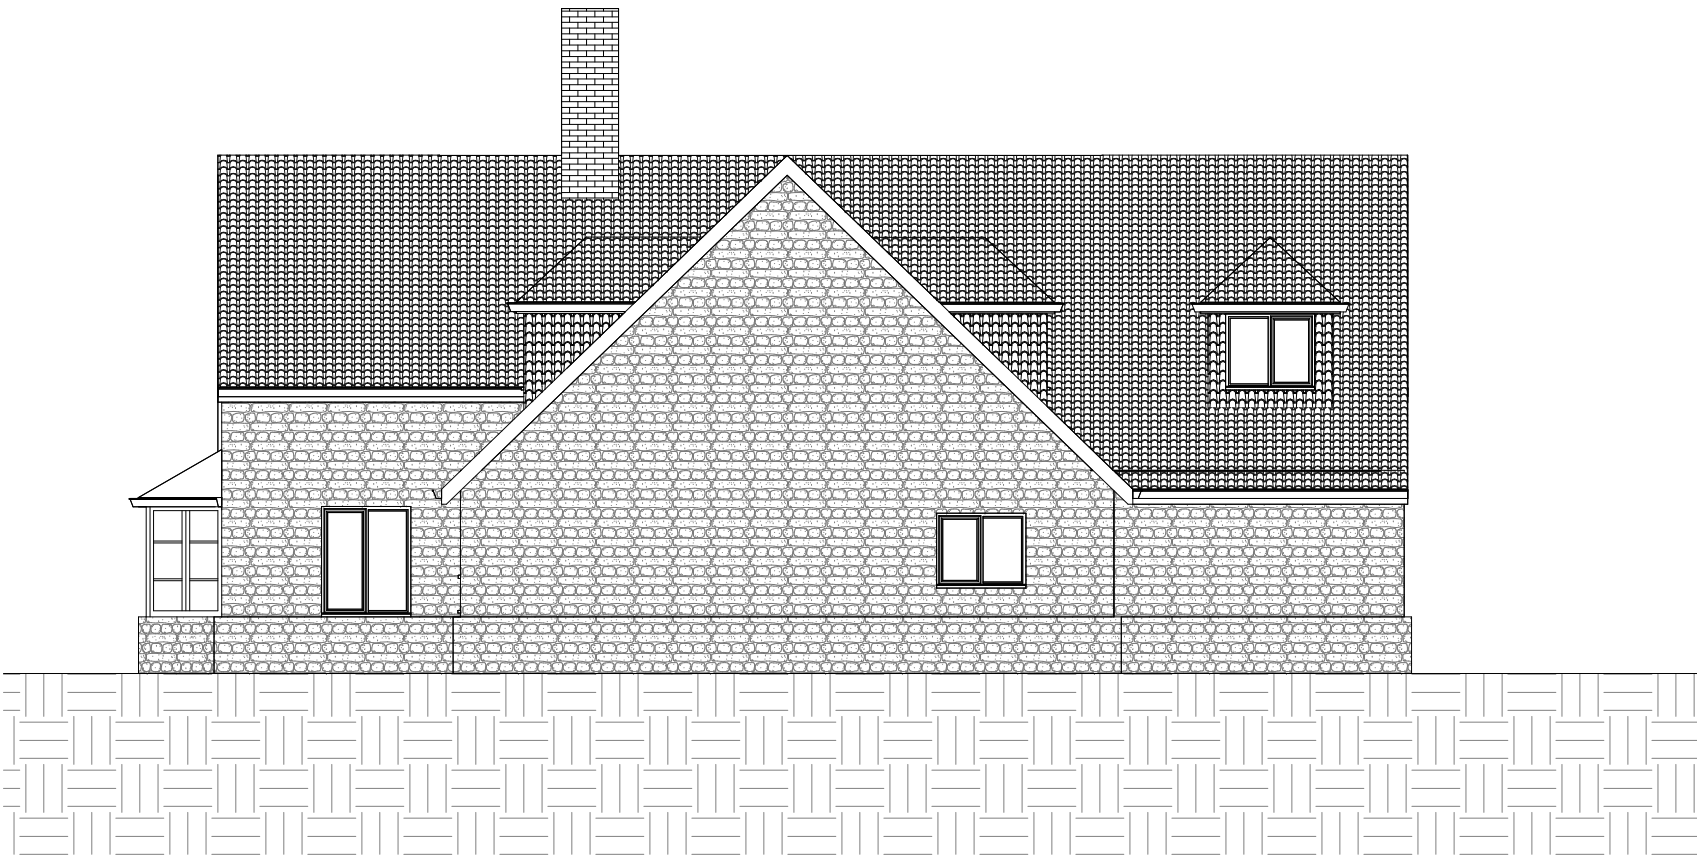

1 ELEVATION FACING EAST
1 : 100



2 ELEVATION FACING NORTH
1 : 100



3 ELEVATION FACING WEST
1 : 100



4 ELEVATION FACING SOUTH
1 : 100

Rev	Description	Date



info@kronadesign.co.uk
kronadesign.co.uk
01903 256150

PROJECT
Side Extension to
Form Family Annex

ADDRESS
The Pump House
Wykehurst Park
Colwood Lane
Bolney
RH17 5QQ

TITLE
Existing Elevations

CLIENT
Mr & Mrs Potter

DRAWN JLB	STATUS Design	DATE 24/09/25
--------------	------------------	------------------

SCALE (@ A2) 1 : 100	PROJECT NUMBER KD.1762
-------------------------	---------------------------

DRAWING NUMBER A.200	REV
-------------------------	-----