


VISUAL SCALE 1:100 @ A2

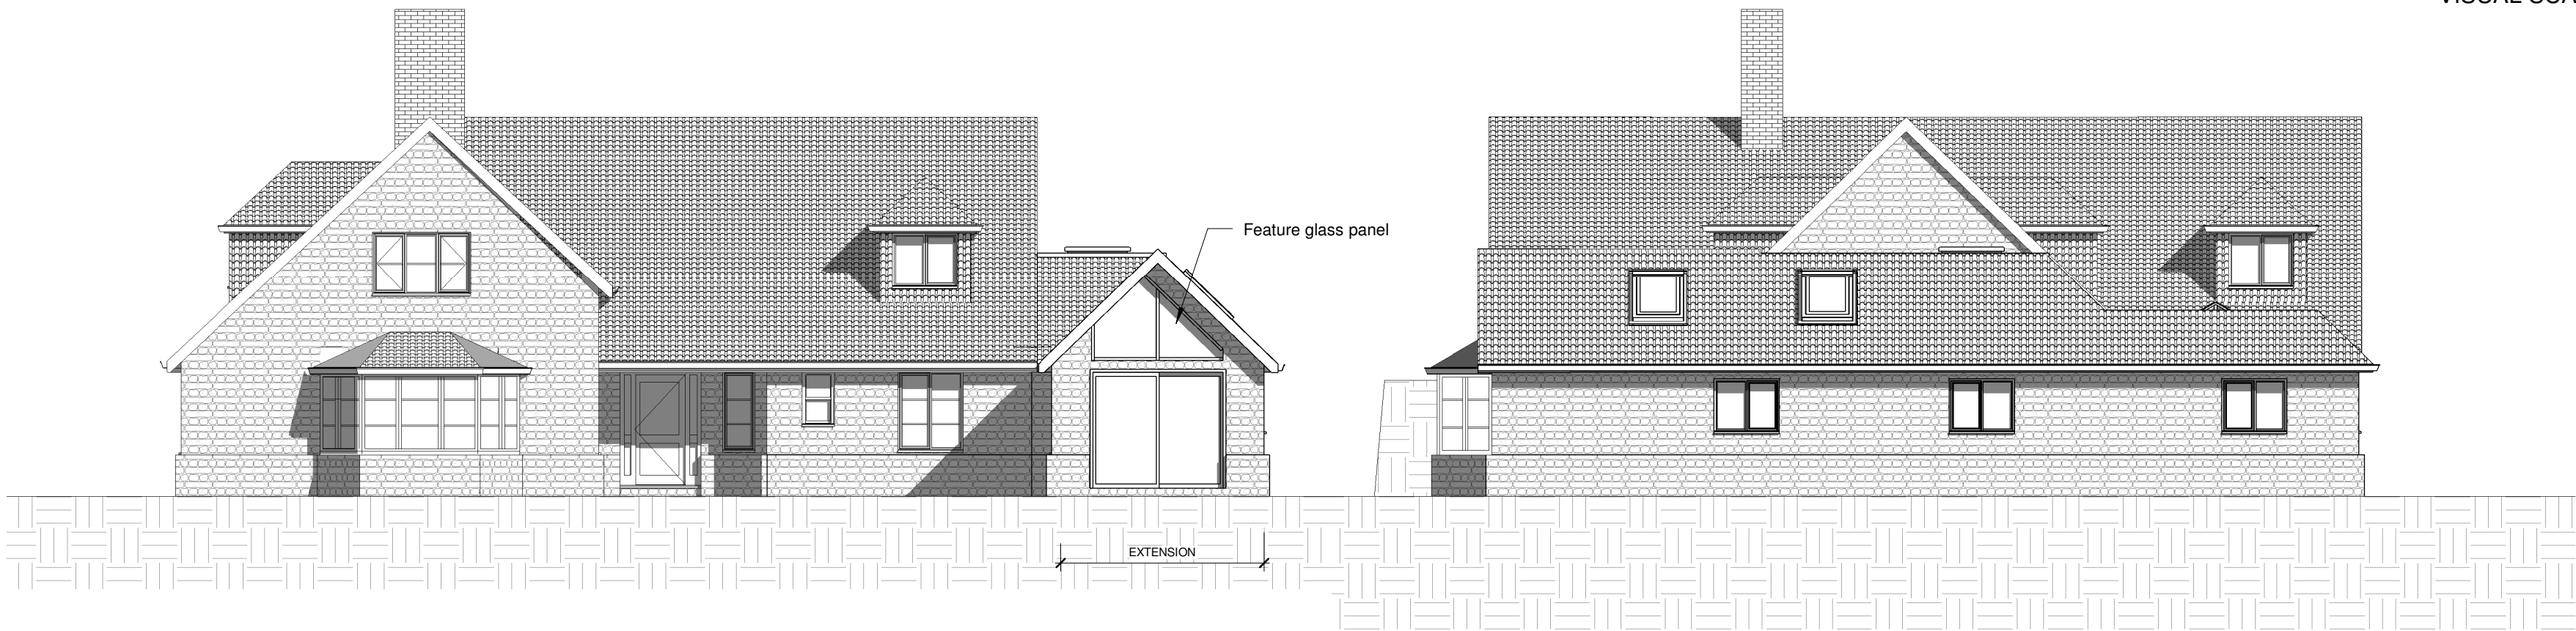

1 ELEVATION FACING EAST
1 : 100

2 ELEVATION FACING NORTH
1 : 100



3 ELEVATION FACING WEST
1 : 100



4 ELEVATION FACING SOUTH
1 : 100

Rev	Description	Date
A	Amendments as requested	12/05/26



info@kronadesign.co.uk
kronadesign.co.uk
01903 256150

PROJECT
Side Extension to
Form Family Annex

ADDRESS
The Pump House
Wykehurst Park
Colwood Lane
Bolney
RH17 5QQ

TITLE
Proposed Elevations

CLIENT
Mr & Mrs Potter

DRAWN JLB	STATUS Design	DATE 20/10/25
--------------	------------------	------------------

SCALE (@ A2) 1 : 100	PROJECT NUMBER KD.1762
-------------------------	---------------------------

DRAWING NUMBER A.201	REV A
-------------------------	----------