





VISUAL SCALE 1:50 @ A2

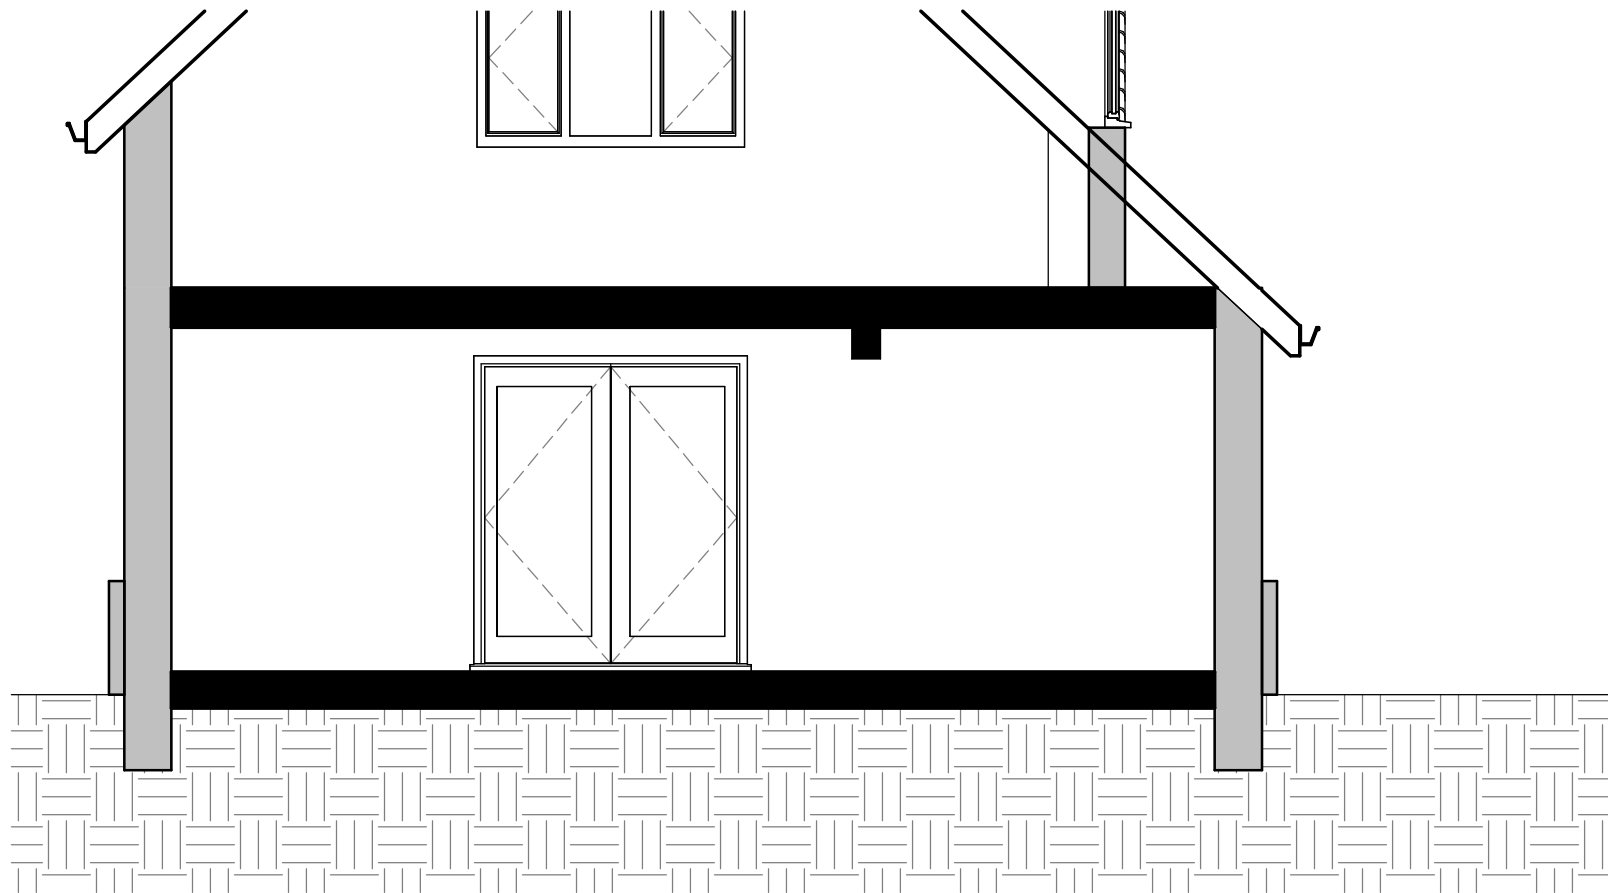

1 SECTION A
1 : 50

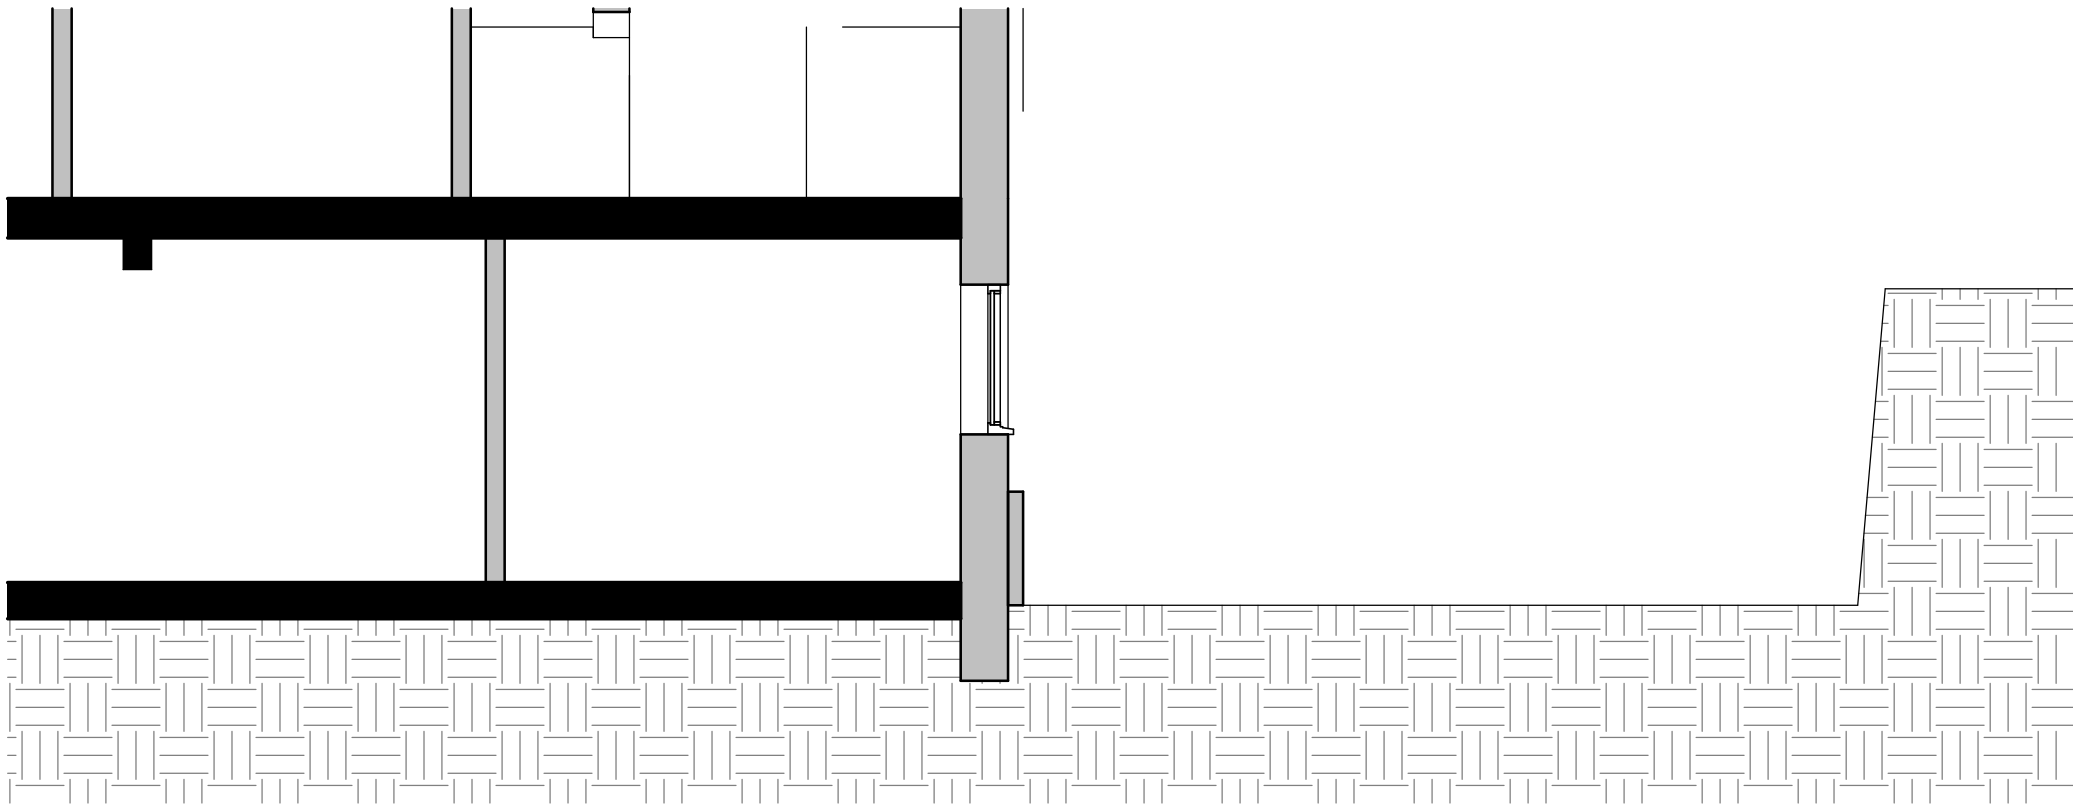

2 SECTION B
1 : 50

Rev	Description	Date



info@kronadesign.co.uk
kronadesign.co.uk
01903 256150

PROJECT

Side Extension to
Form Family Annex

ADDRESS

The Pump House
Wykehurst Park
Colwood Lane
Bolney
RH17 5QQ

TITLE

Existing Sections

CLIENT

Mr & Mrs Potter

DRAWN JLB	STATUS Design	DATE 24/09/25
SCALE (@ A2) 1 : 50	PROJECT NUMBER KD.1762	
DRAWING NUMBER A.300		REV